


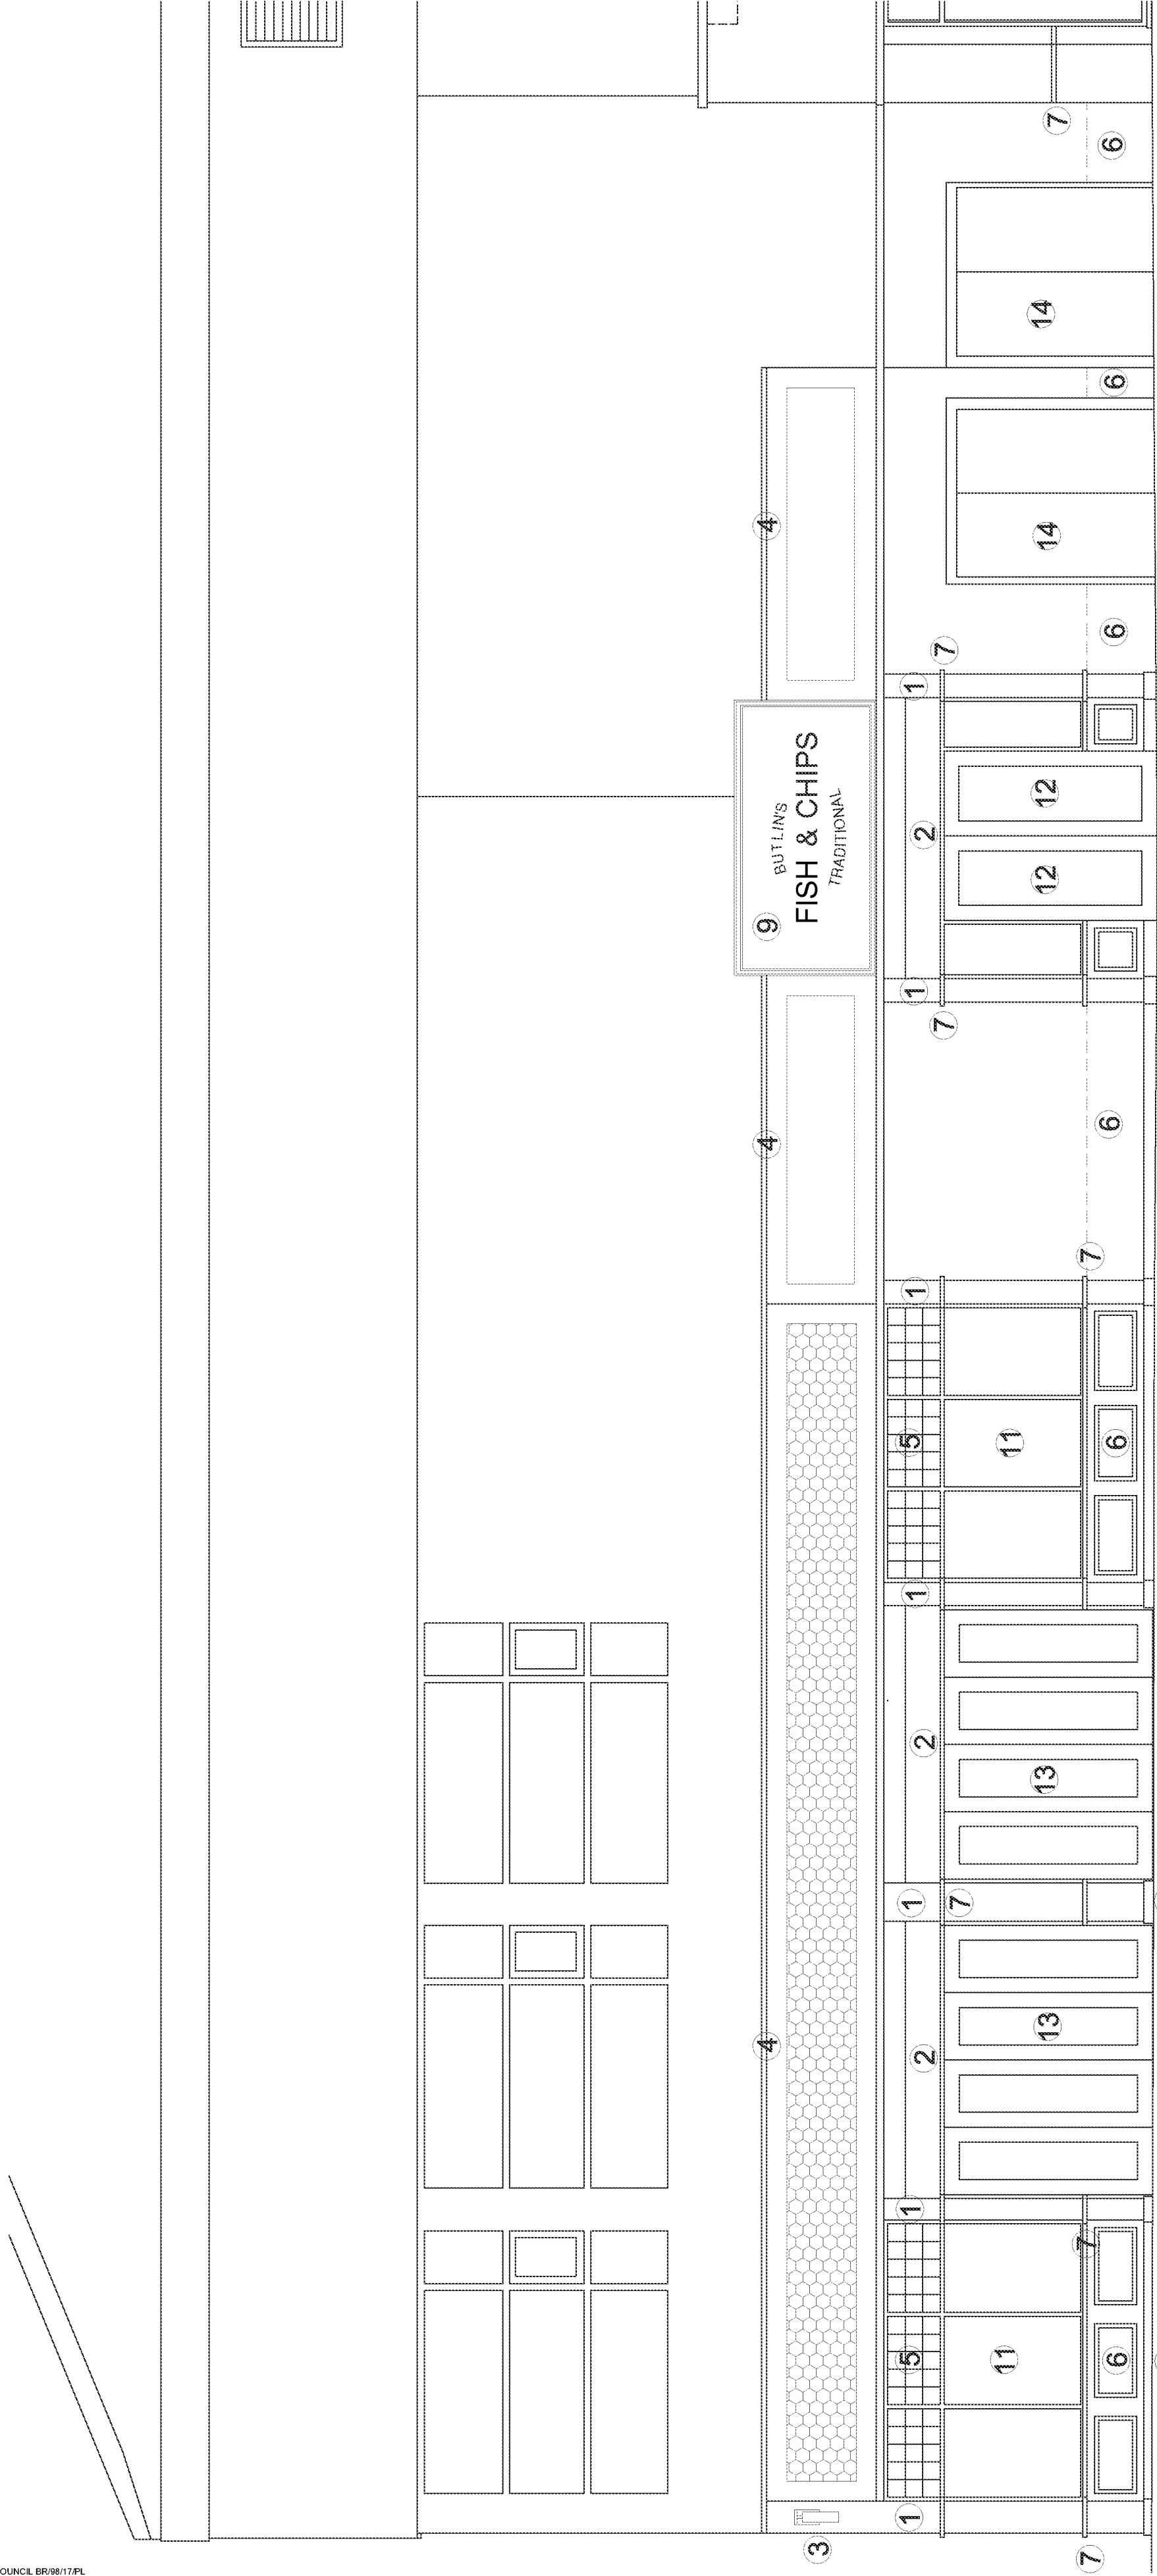

FRONT ELEVATION

FRONT 01 ELEVATION

- 1

clad existing columns in PPC
- 2

fabric awning fixed to solid shop front panel below fascia
- 3

projecting sign by Sign specialist
- 4

flat with an applied panel by specialist with edge moulding and internal graphic
- 5

imitation lead look glazing
- 6

painted stall riser with panel detail
- 7

painted dado detail to window cill level and door head level
- 8

ventilation grills.
- 9

rectangular sign by others
- 10

plinth square edge plained painted timber
- 11


PPC double glazed shopfront windows
- 12

PPC double glazed shopfront doors
- 13

PPC double glazed sliding folding doors
- 14

existing doors to be painted
- 15

infill render panel painted white

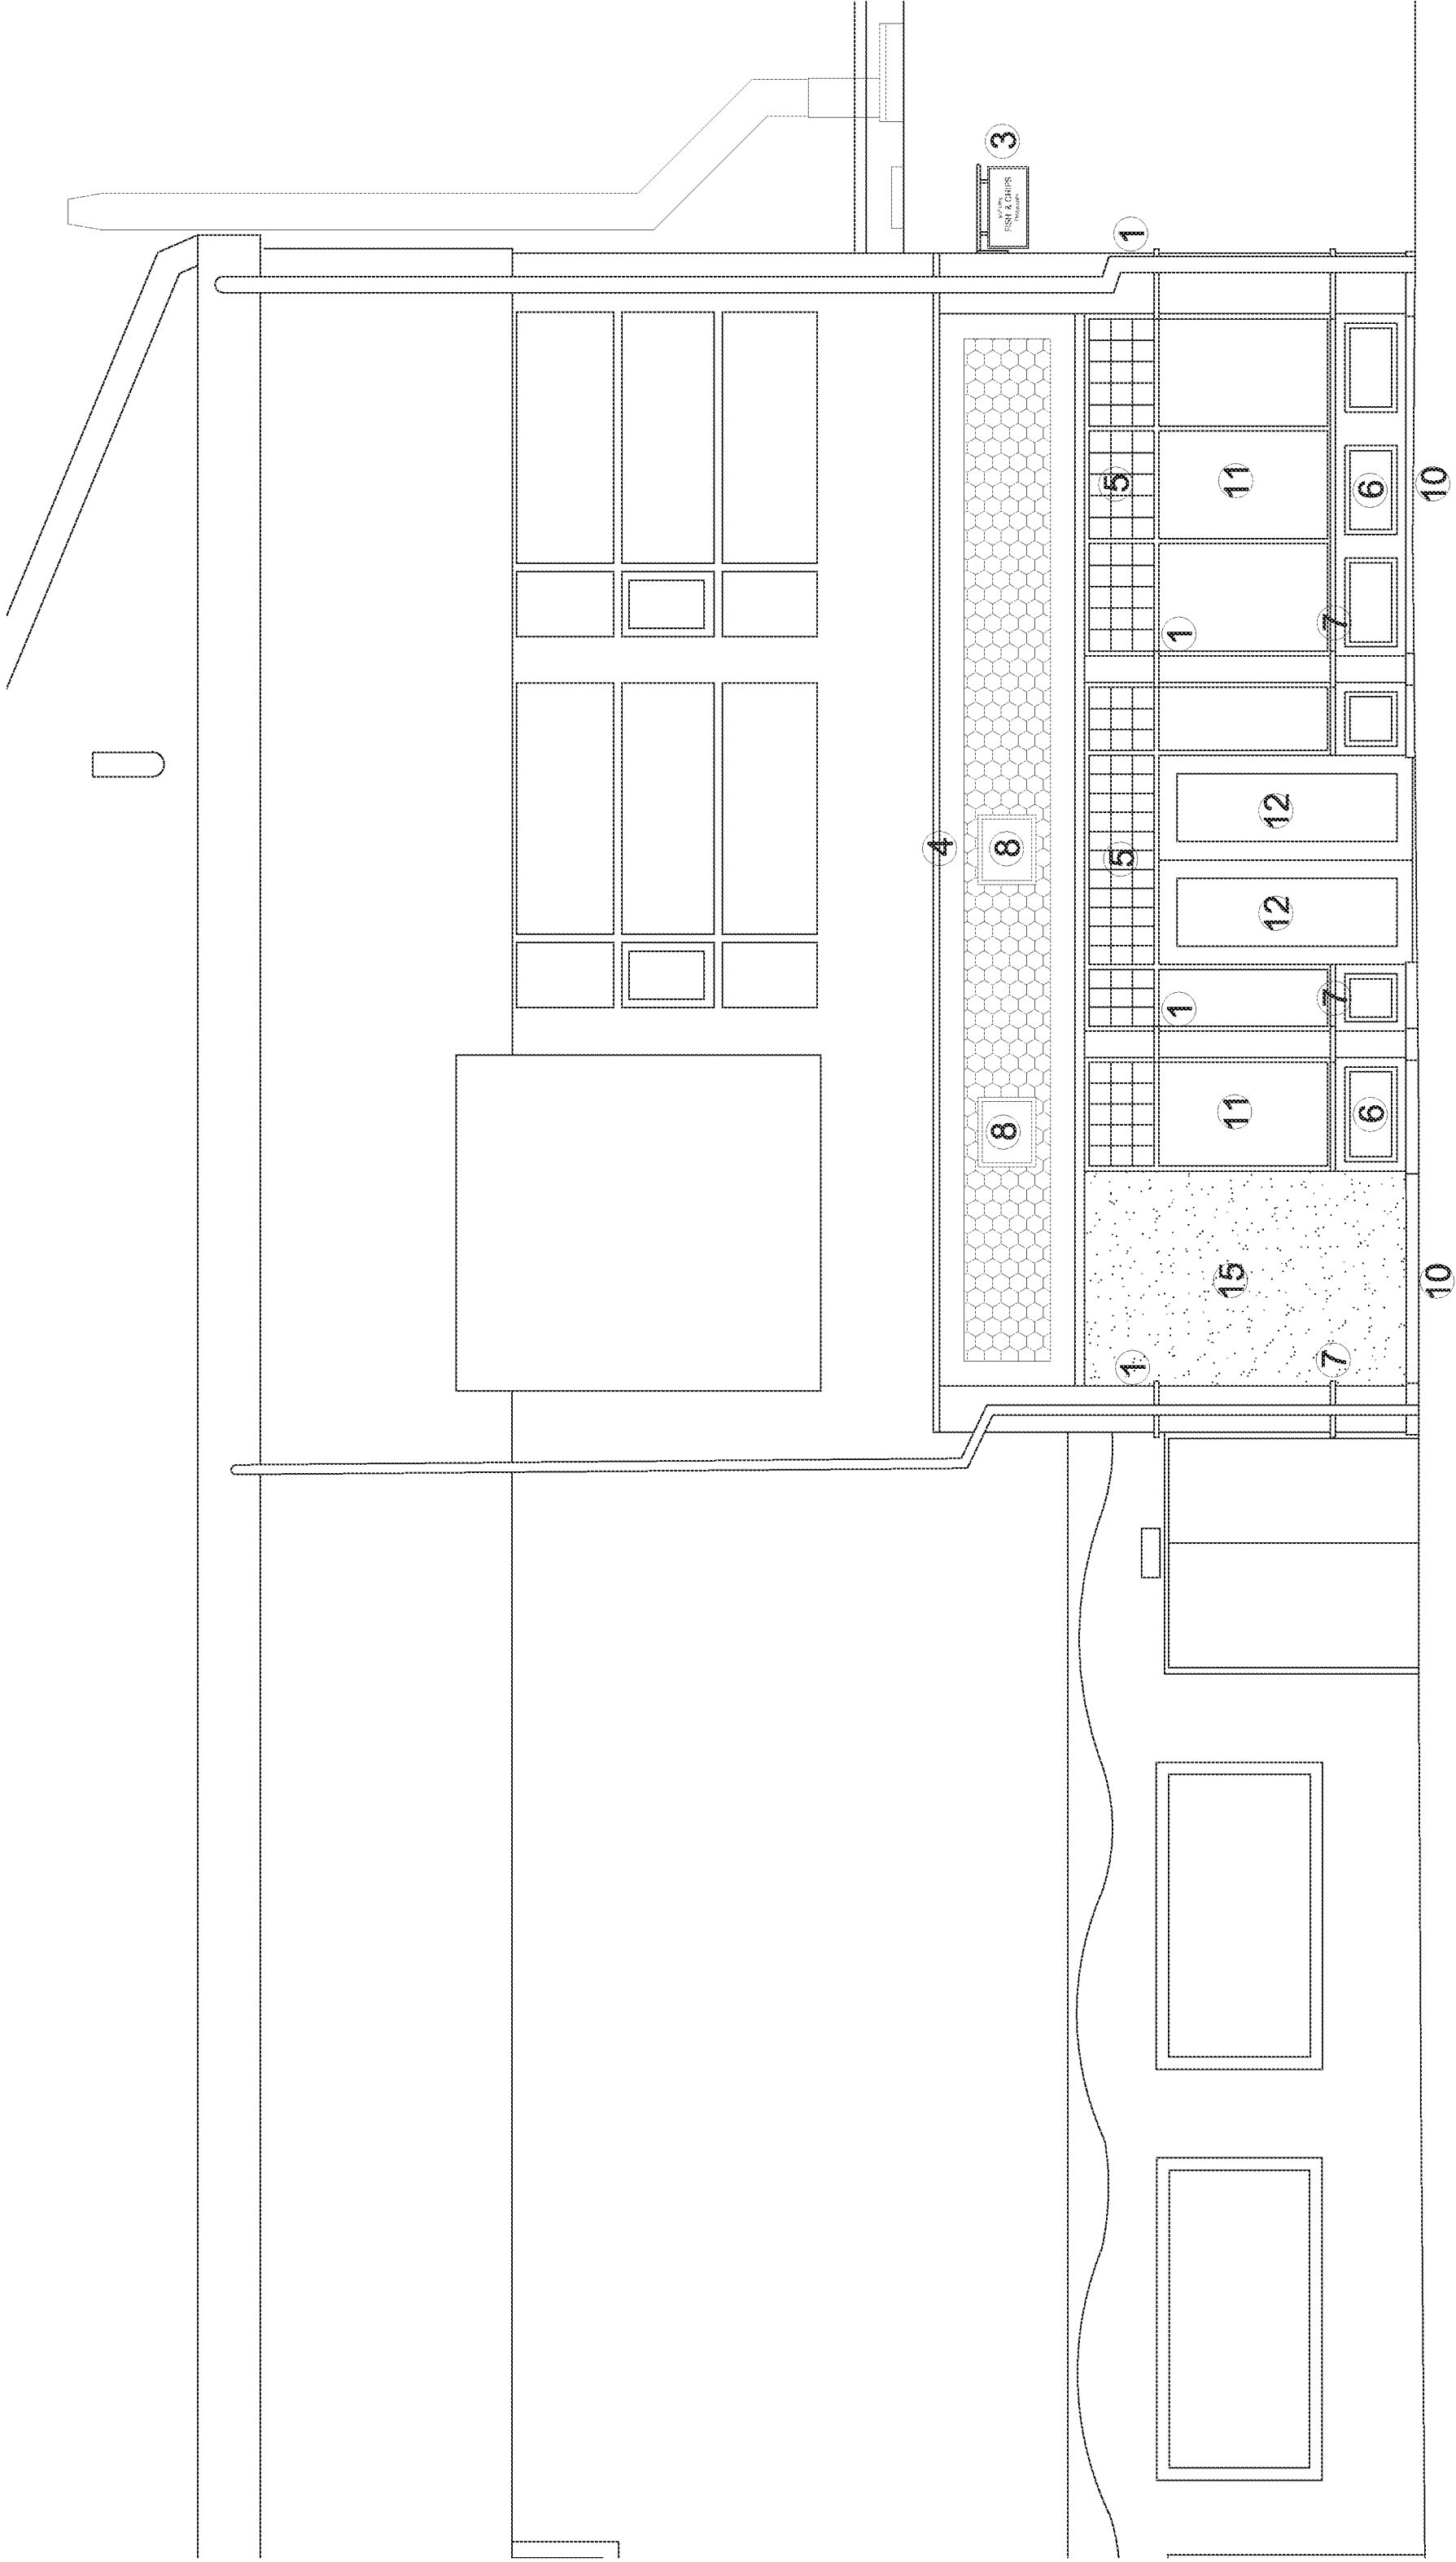

SIDE ELEVATION

	design management partnership 8 trade street, candiff, cr10 5dt T +44(0)29 2064 4829 F +44(0)29 2064 4831 E mail@designmanagementpartnership.com			revision iii	date 11.05.17	revision notes Revised facade, door to delivery	drawn iii	checked iii	date 24.03.17	checked AA	drawing number Planning	drawing number 16.076	revision 16.076													
												Figure dimensions to be used by the contractor before commencing work and by the contractor before starting work on the facade.												Proposed Elevations (Planning)		
												All dimensions to be checked by the contractor before commencing work and by the contractor before starting work on the facade.												Fish 'n' Chips Bourne Leisure or Punch Taverns		
												The drawing is the property of design management partnership.												221		
												Copyright in this drawing is reserved by design management partnership. It is not to be reproduced, stored or used in any way without the prior written consent of design management partnership.														