


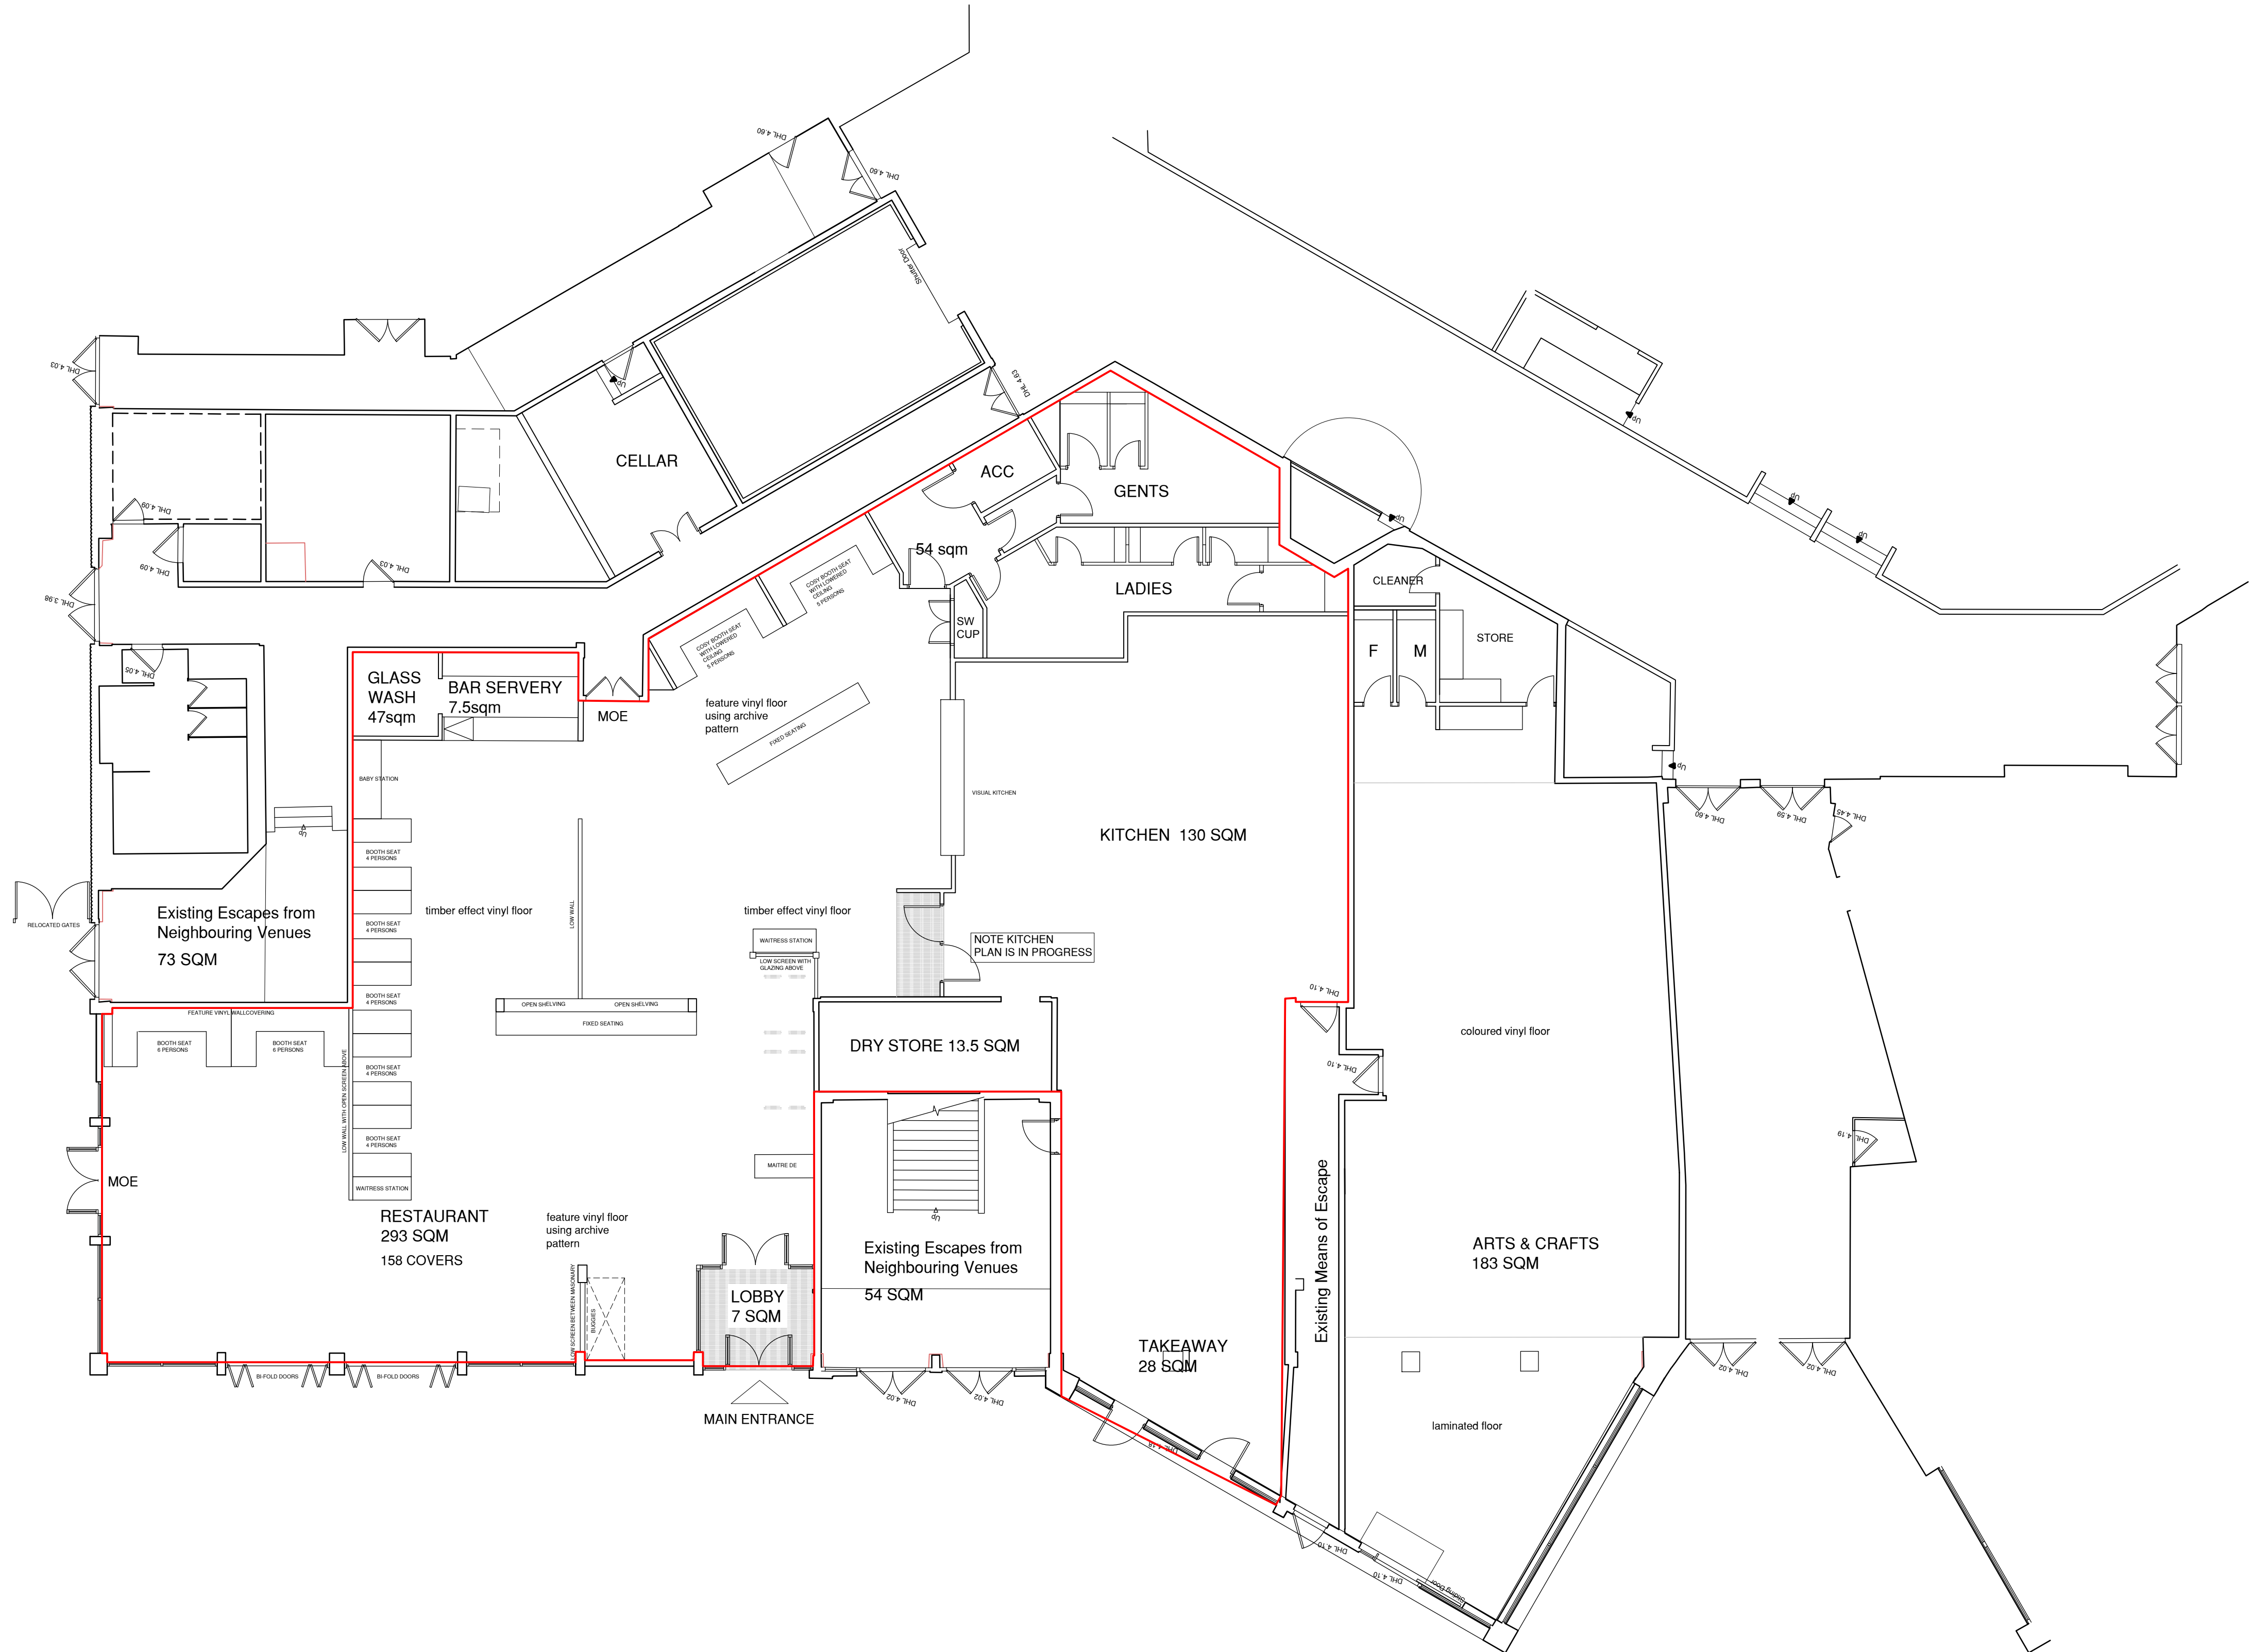

(d.m.p.)

designmanagementpartnership

8 trade street, cardiff, cf10 5dt  
T +44(0)29 2064 4829  
F +44(0)29 2064 4831  
E mail@designmanagementpartnership.com

| notes                    | rev | date     | revision note                                      | initia | rev | date | revision note | initia |
|--------------------------|-----|----------|----------------------------------------------------|--------|-----|------|---------------|--------|
| 10m @ 1:100<br>5m @ 1:50 | A   | 24.04.17 | Revisions to takeaway floor plans to match GA Plan | AK     |     |      |               |        |

Figured dimensions to be used in preference to scaled sizes

All dimensions to be checked by the contractor before commencing work and any discrepancies reported to the Architect

Drawings to be read in conjunction with Structural Engineers and other consultants drawings

This drawing is the property of designmanagementpartnership.

Copyright is reserved by them and the drawing is issued on the condition that it is not copied, reproduced, retained or disclosed to any unauthorised person either wholly or in part without the consent of designmanagementpartnership.

| scale @ A1 | drawn | check | date     | status       | job no | rev |
|------------|-------|-------|----------|--------------|--------|-----|
| 1:100      | AA    | -     | 24.04.17 | Construction | 16.076 | A   |

title

Proposed Plans

-

client

Fish 'n' Chips  
Bognor Regis  
For  
Bourne Leisure

-

drawing number

210