



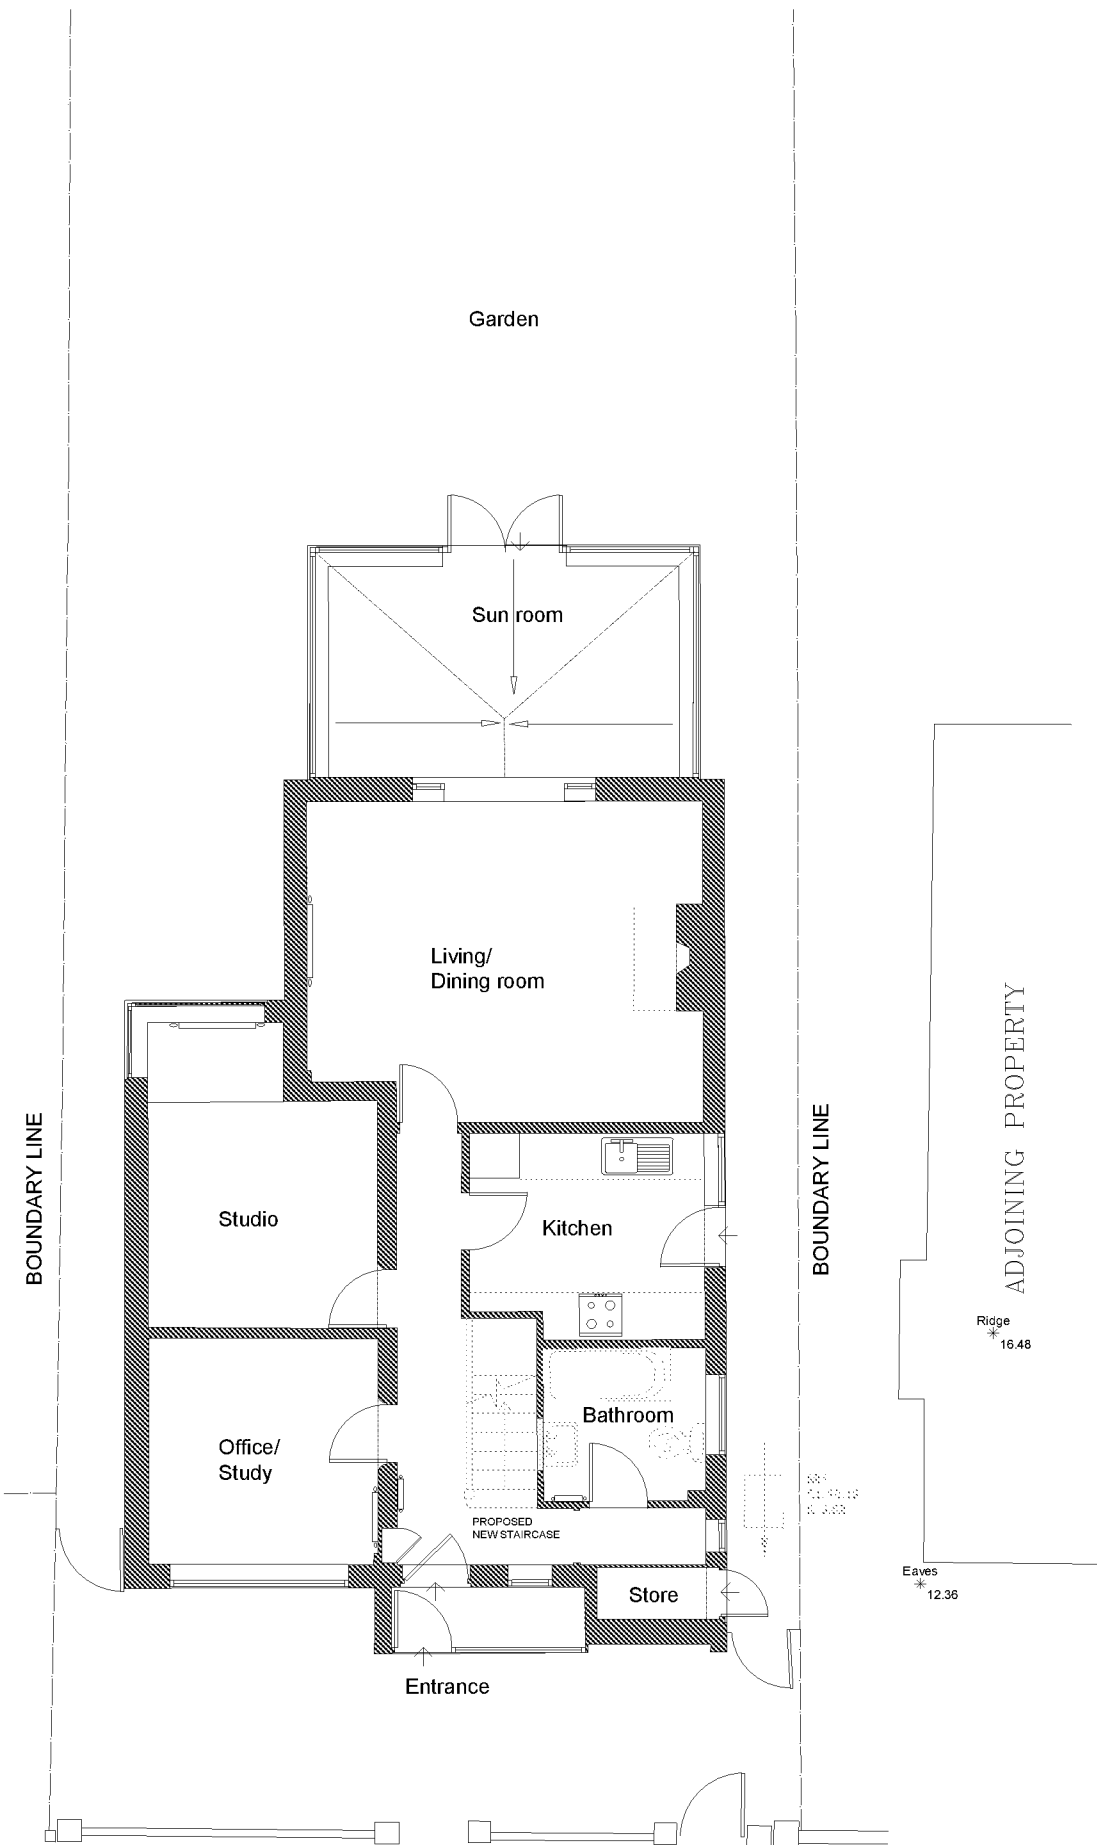

PROPOSED GROUND FLOOR PLAN

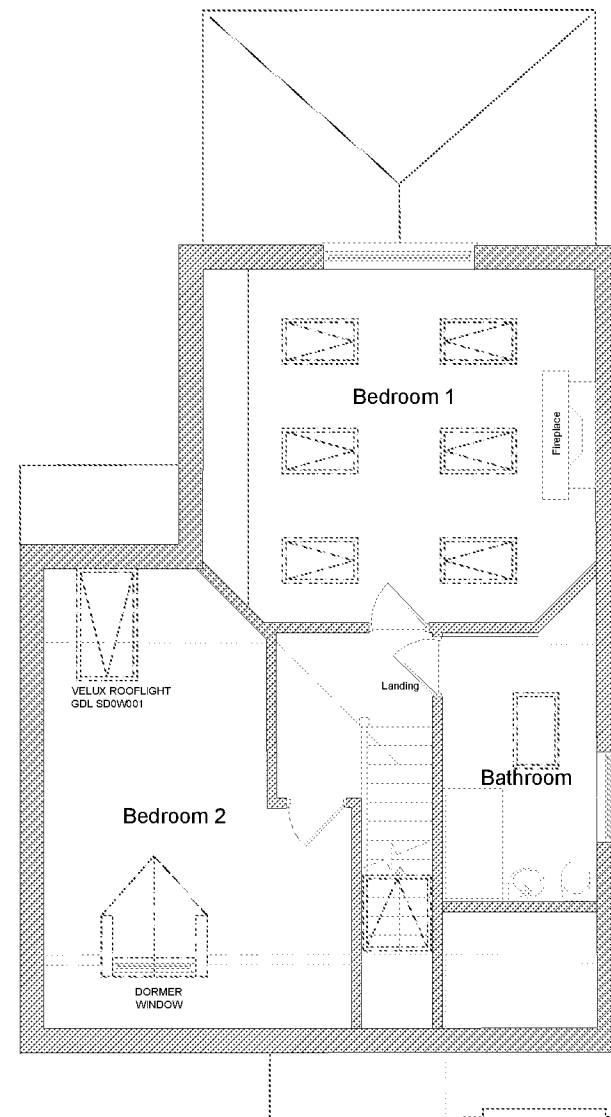

PROPOSED FIRST FLOOR PLAN



PLANNING

REV	DATE	REVISION DETAILS	BY
-----	------	------------------	----



CLIENT
Miss. GUZIDE GONCA ALBAN

JOB TITLE
21 Shelley Road, Bognor Regis, West Sussex PO21 2SL

DRAWING TITLE
Proposed Floor Plans

SCALE	DRAWN BY	CHECKED BY
1:100 @ A3	BL	BKD

NUMBER	REVISION	DATE
02-2022-04		Mar 2022