





3 Proposed Elevation of Cafe Barriers
Elevation

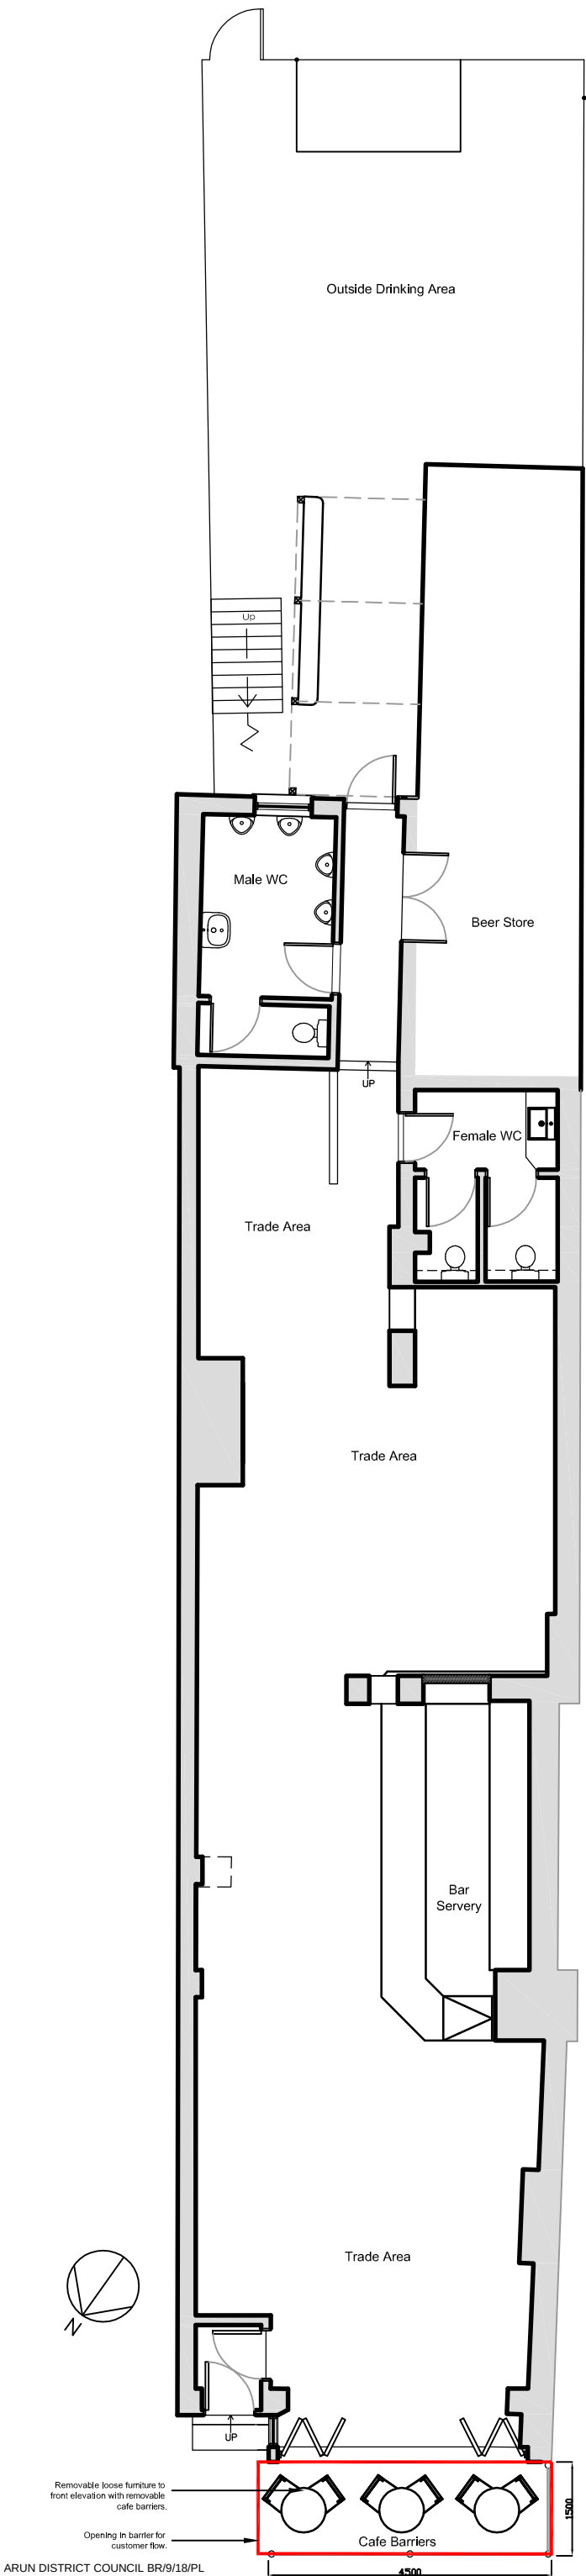

4 Proposed Furniture
Mixture of coloured chairs

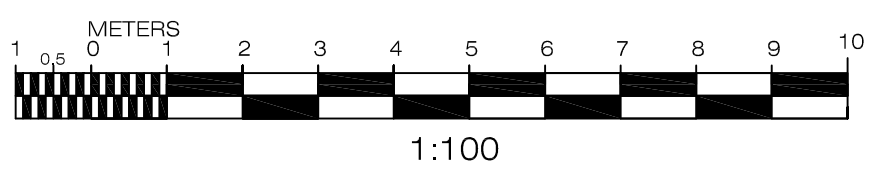

ESTIMATED EXTERNAL
DRINKING AREA 7m²

1 Proposed Ground Floor Plan
Scale: 1:100 @ A3

REVISIONS					
Rev.	Date.	Details.			Name.
A	16.01.18	Proposed cafe barriers and furniture indicated.			RR

design i.d.	Client El Group Plc - Craft Union	Drawing Title Proposed Pavement Furniture Plan	Drawing No. 17.41.EL.G. 102	
	Project Punch & Judy (Oxforde) 13 High Street Bognor Regis West Sussex PO21 1RJ	Status	Rev. A	Scale 1:100 @ A3
	Drawn By	Date June 2017	All dimensions to be checked on site. Any discrepancies between this drawing and other information to be referred to the architect. This drawing is copyright.	

13 Jubilee Way, Eurolink Business Centre, Faversham, Kent, ME13 8GD
 Tel: 01795 537896 Fax: 08712 516713 E-mail: mail@design-id.ltd.uk