




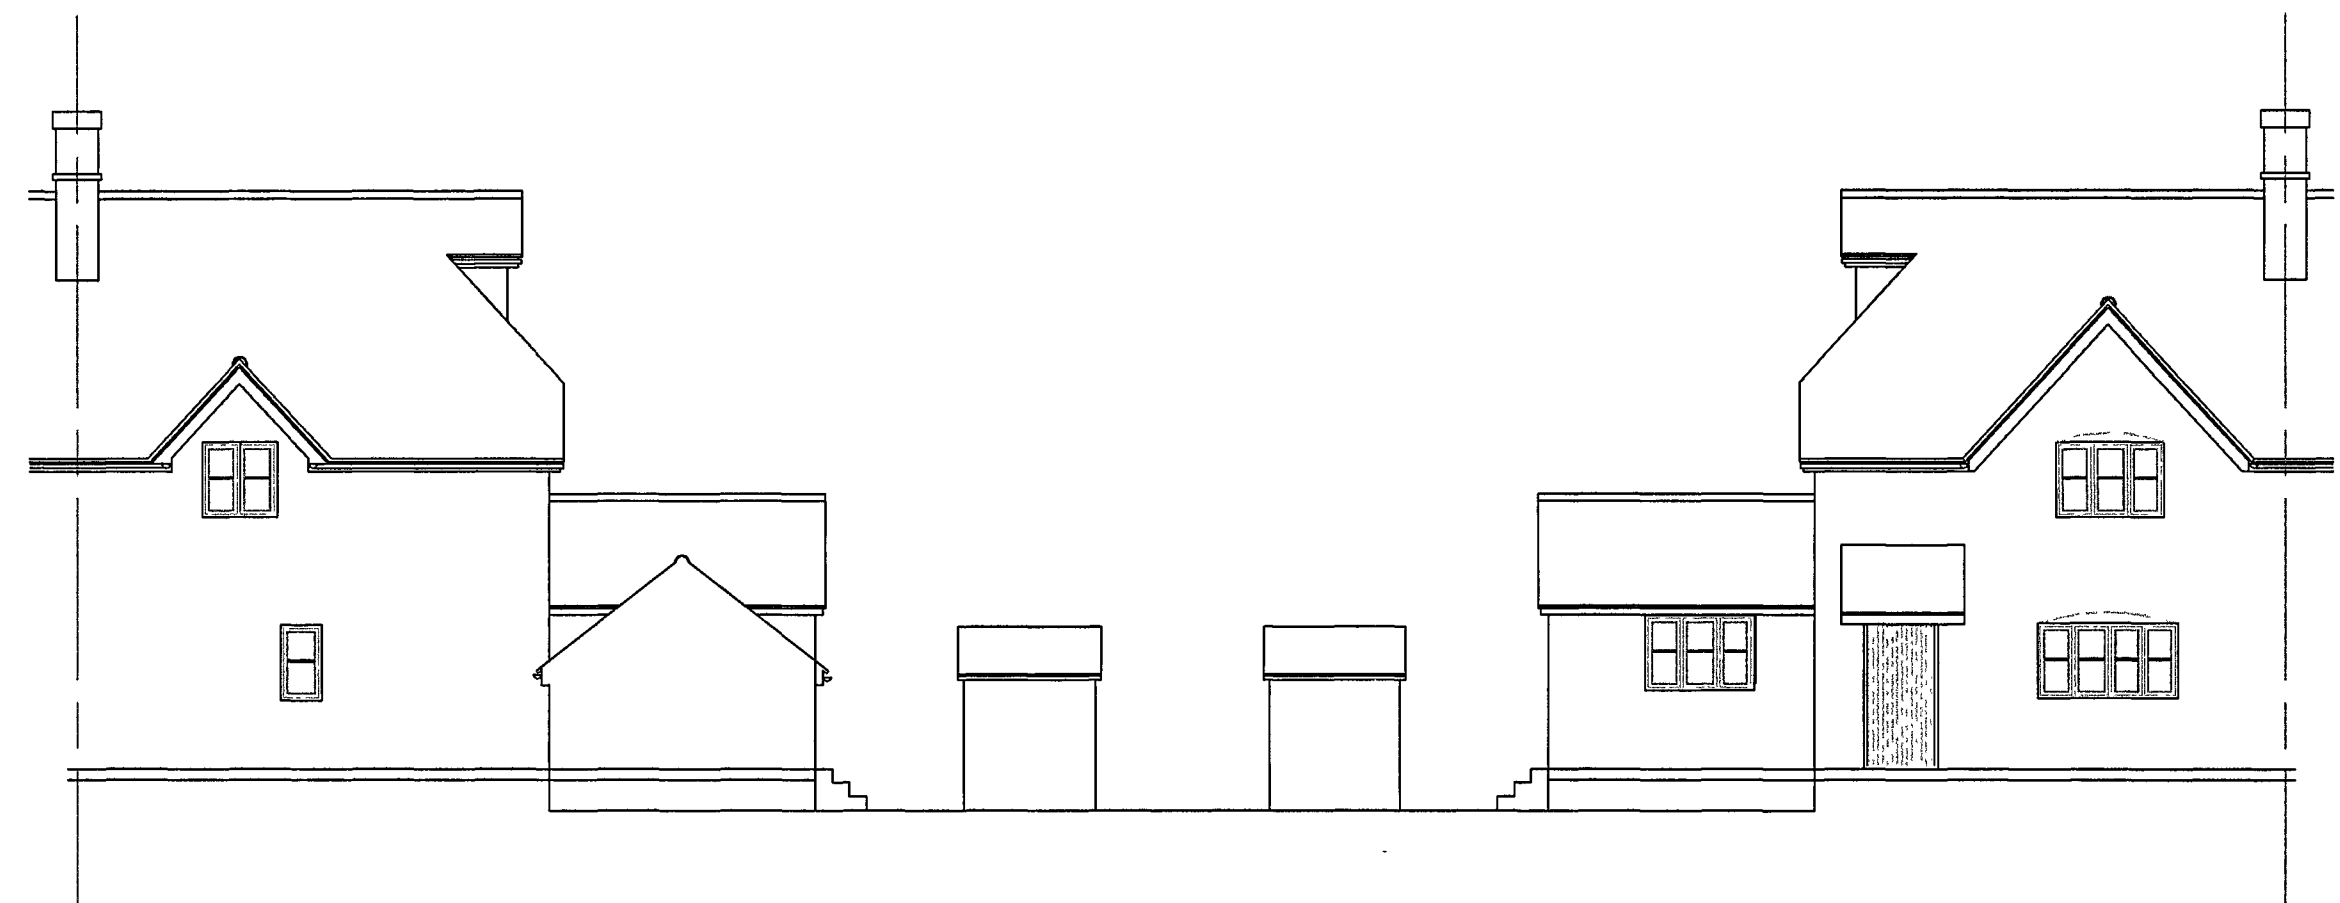


EXISTING ELEVATIONS

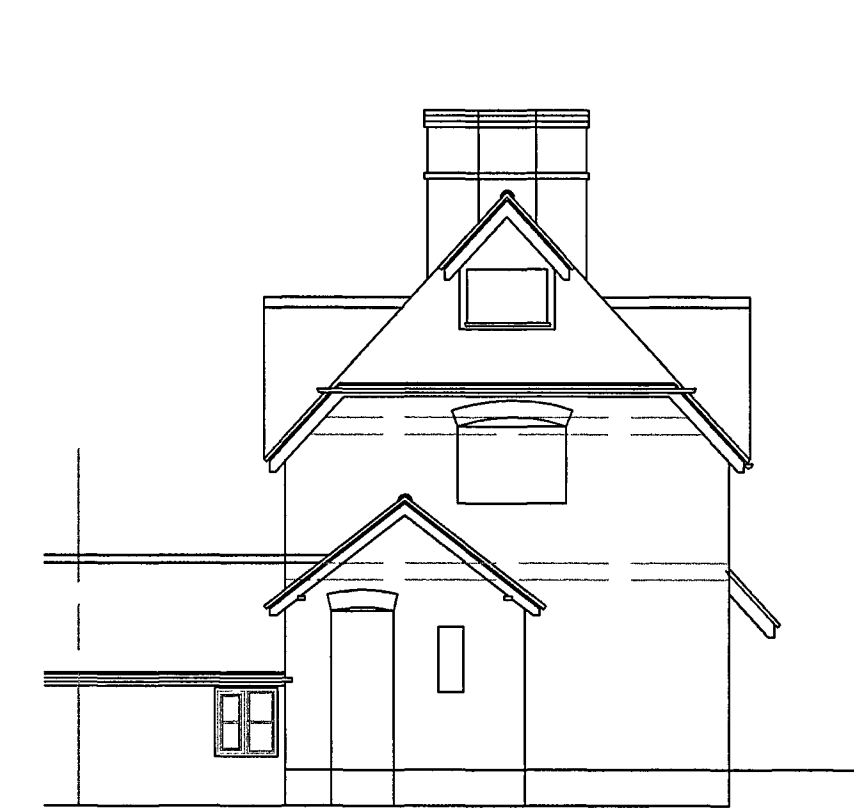

EXISTING GROUND FLOOR PLAN

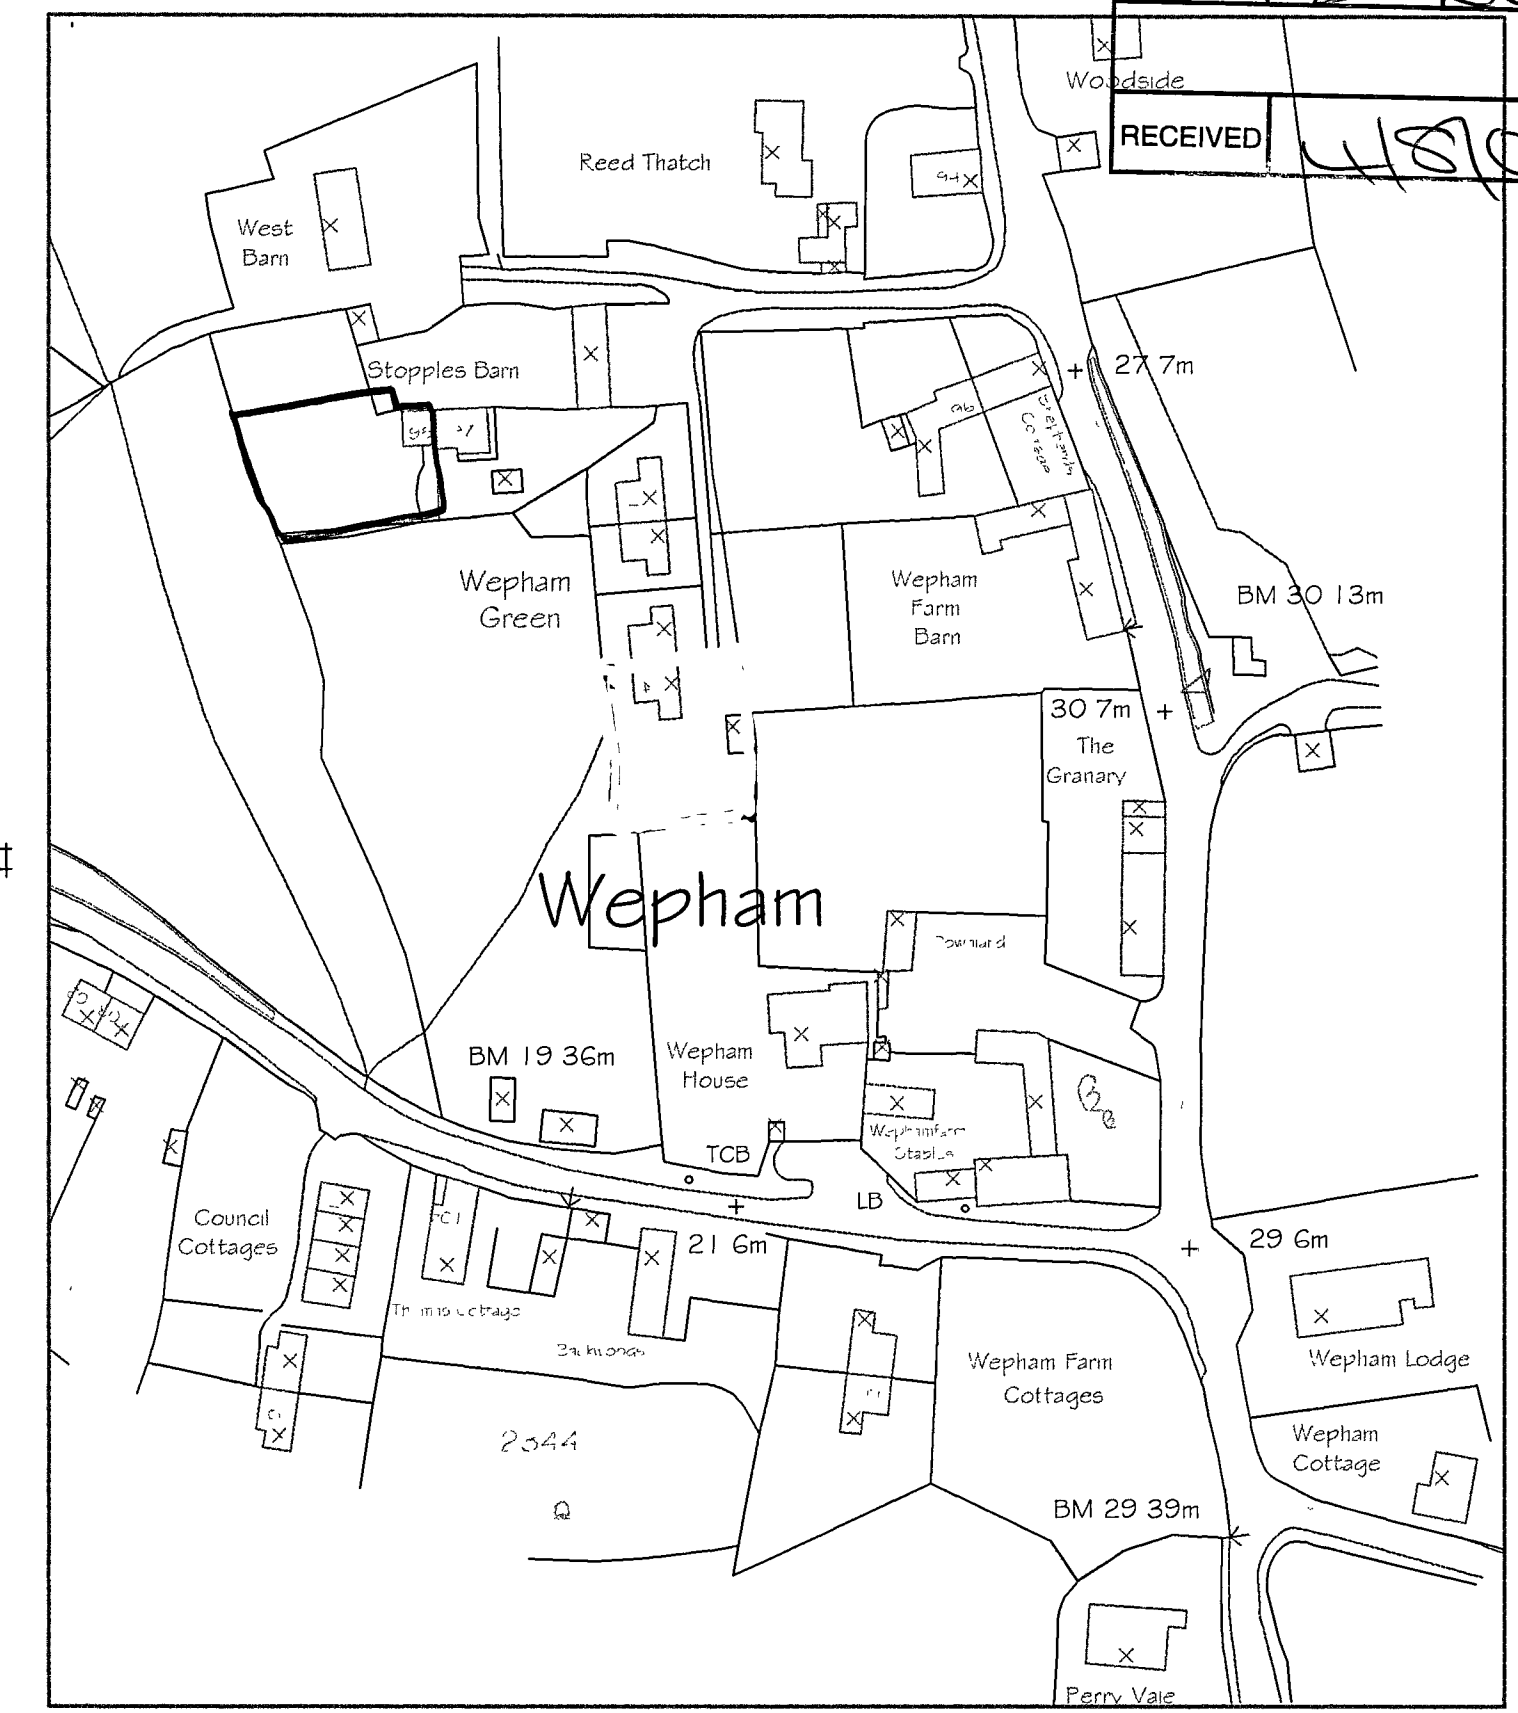

Site Location Plan

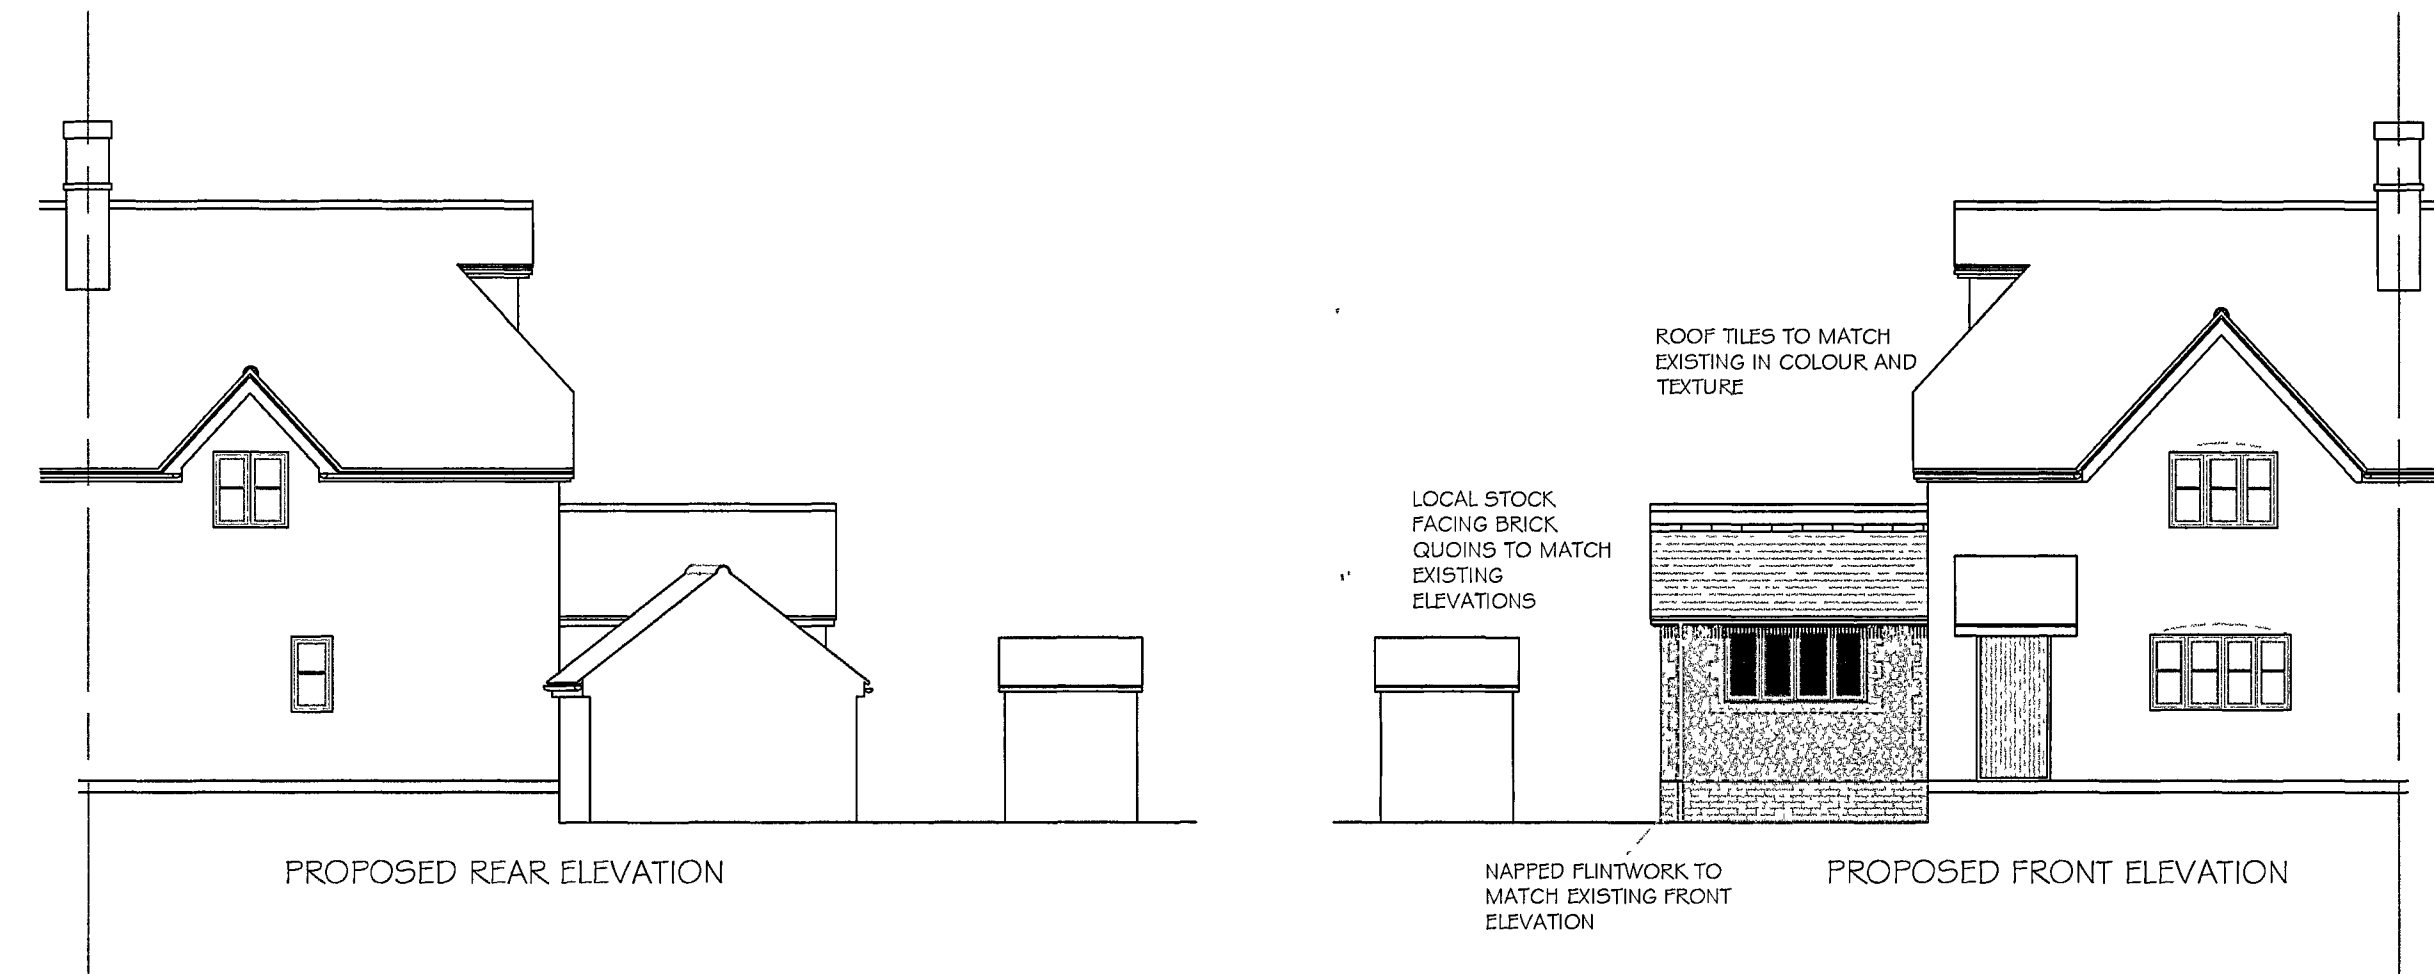

PROPOSED REAR ELEVATION


LOCAL STOCK FACING BRICK GLAZING TO MATCH EXISTING ELEVATIONS

PROPOSED FRONT ELEVATION




PROPOSED SIDE ELEVATION

BRICK UP EXISTING DOOR AND WINDOW AND INSERT NEW WINDOW

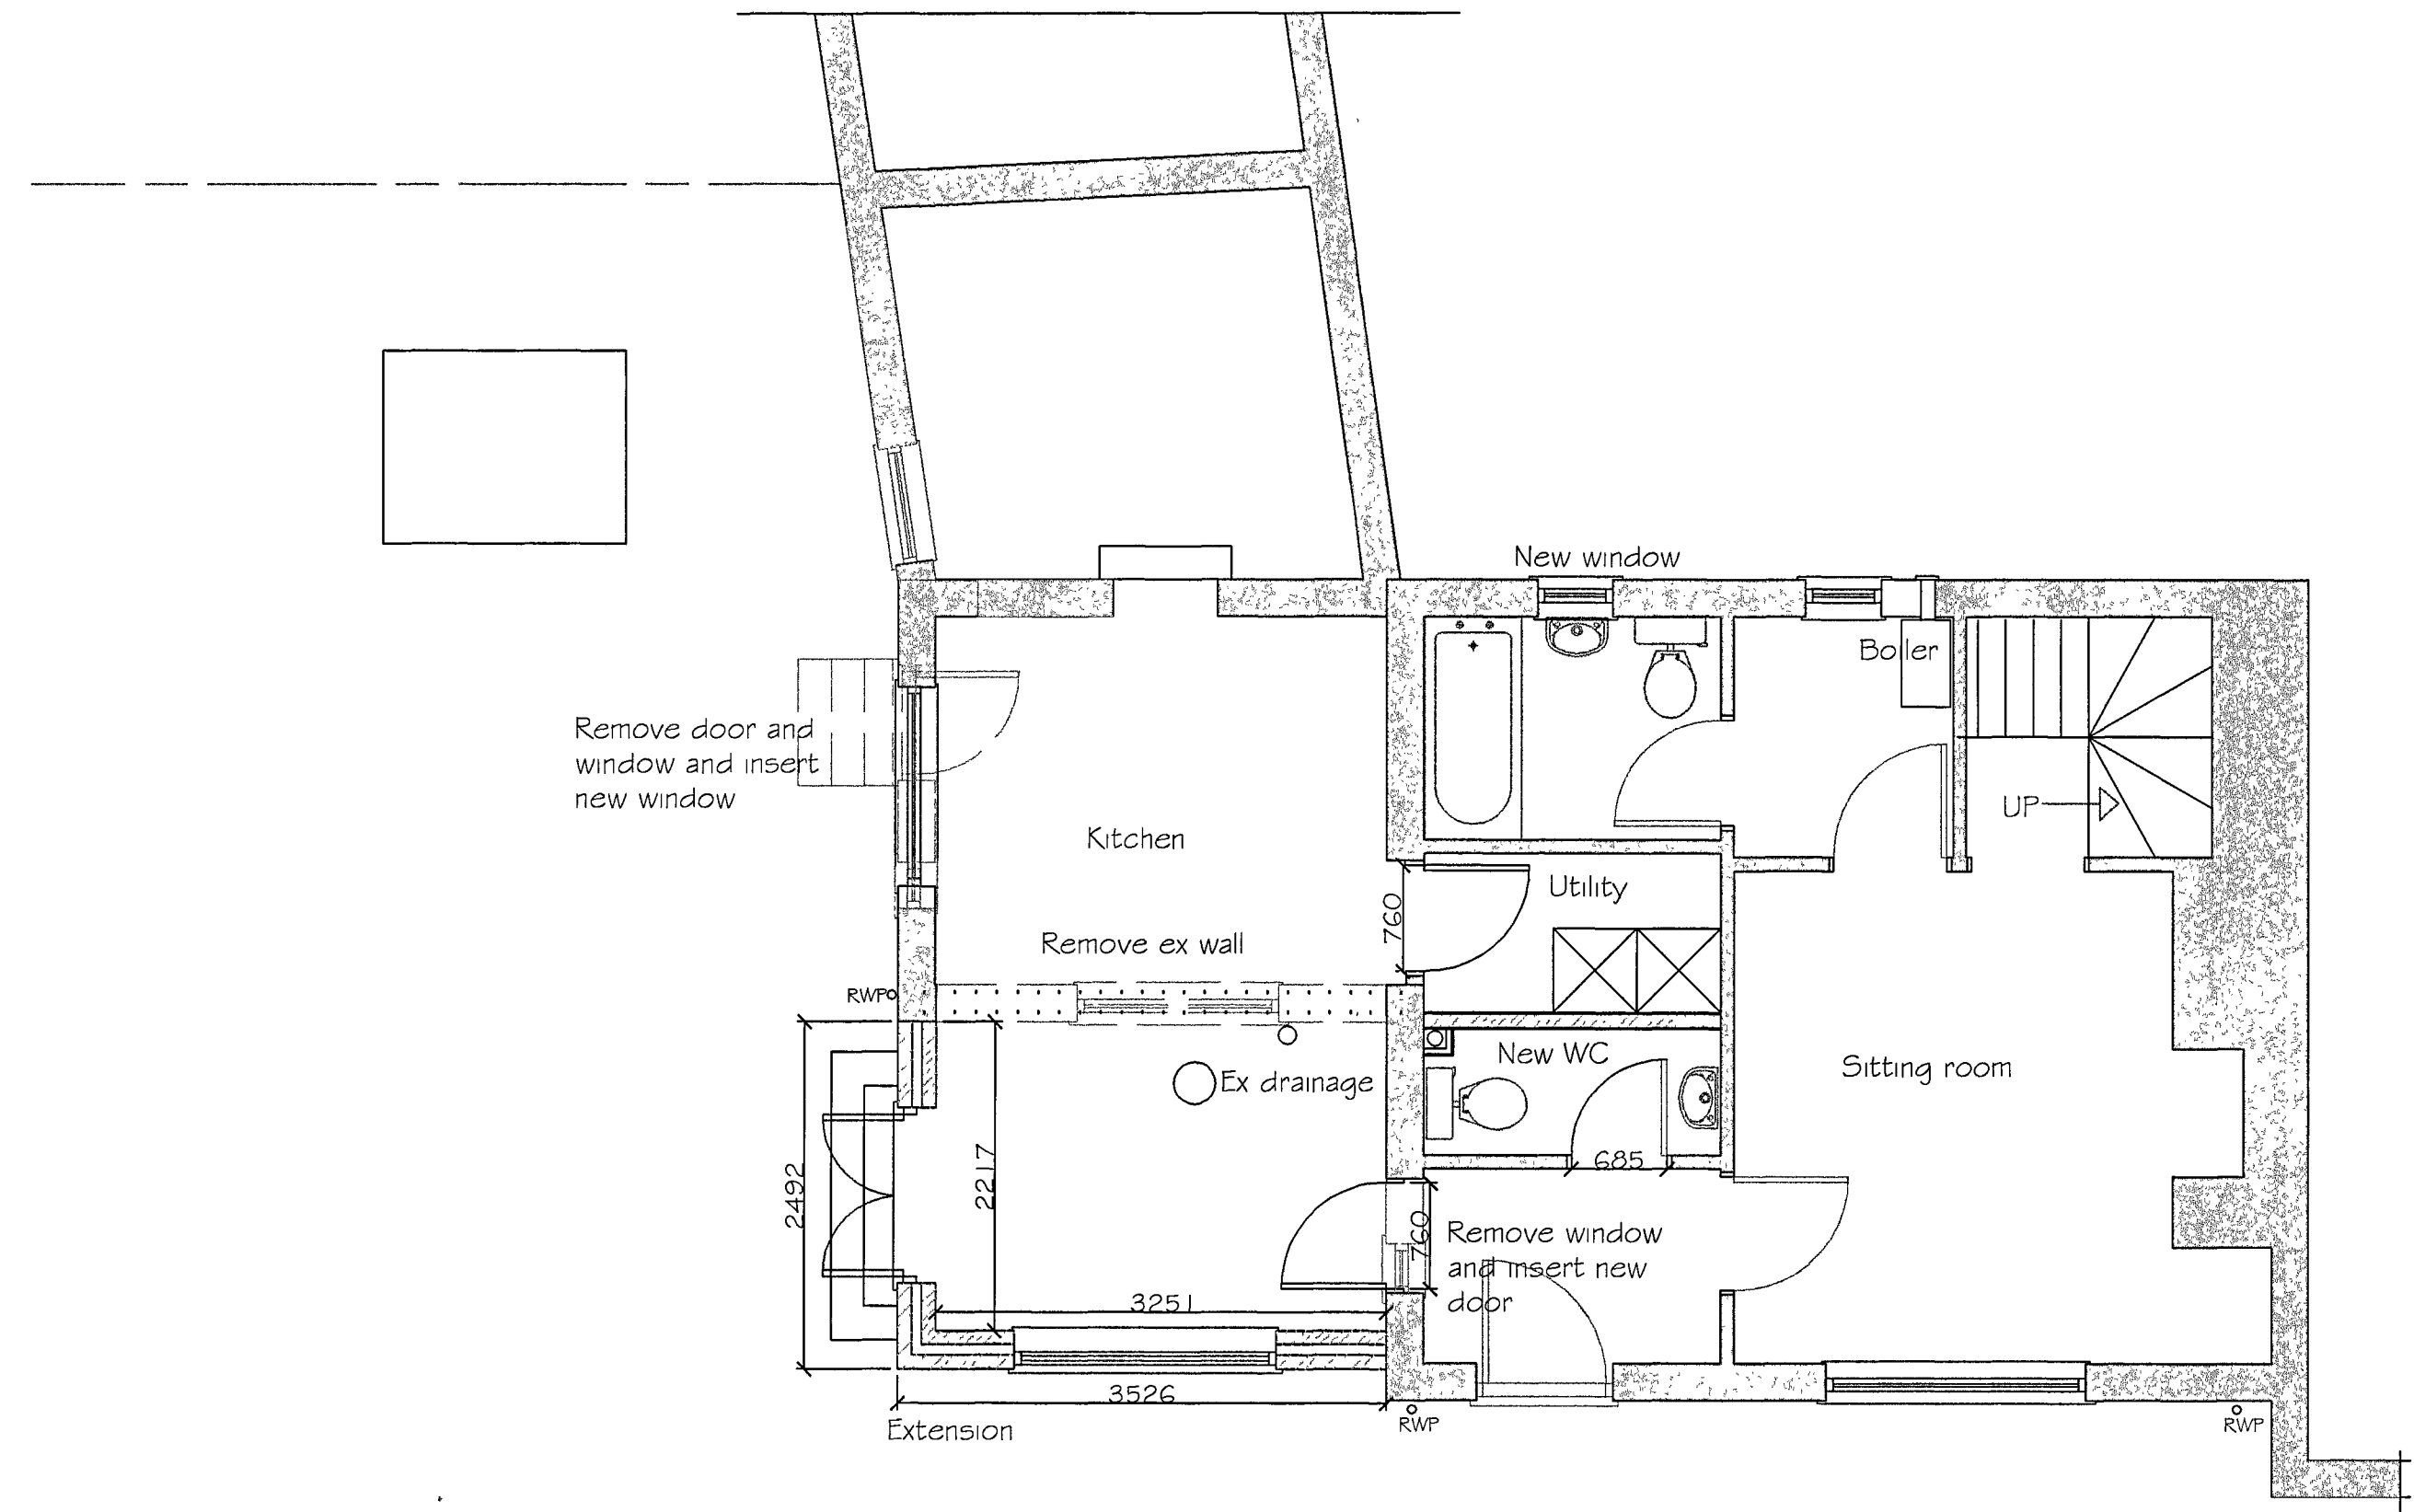

PROPOSED GROUND FLOOR PLAN

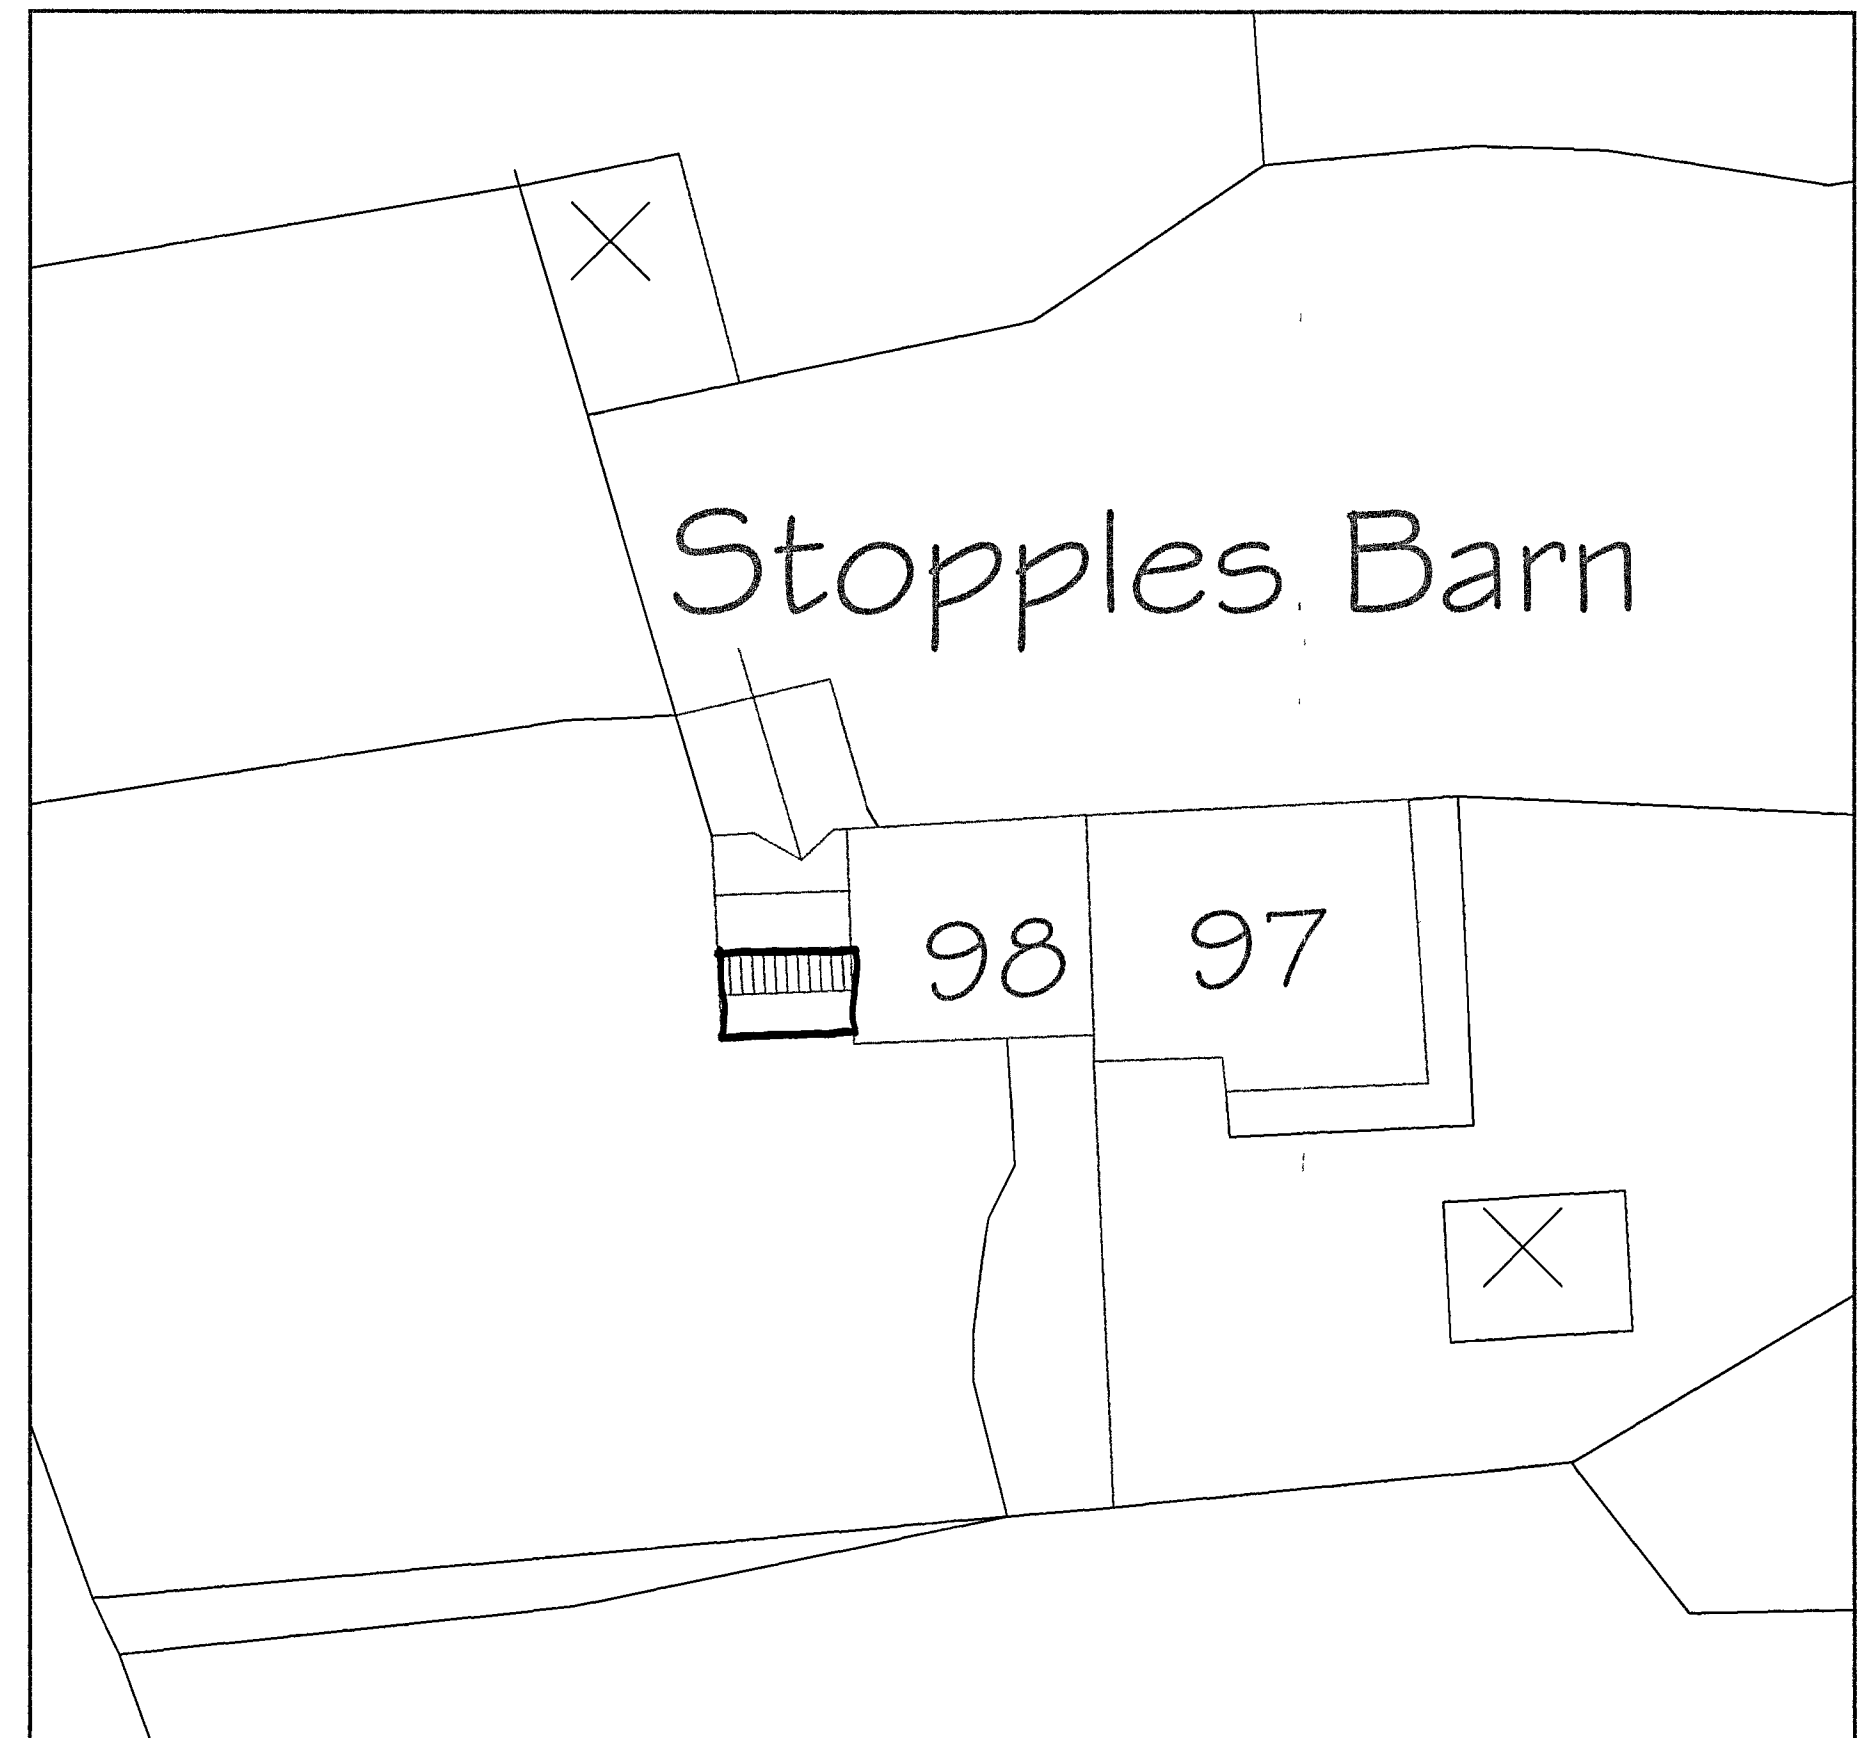

Site Block Plan

Project
Proposed Single Storey Extension at Bumblebee Cottage Wepham Arundel West Sussex

Drawing title
Existing and Proposed Details

Client
Mr and Mrs R Bierman

Copyright
RAY BURTON
Chartered Building Surveyor
Lynton
Southwater Street
Southwater
West Sussex
RH13 9BN
Tel/Fax: 01403 734224

Scales | 100, | 50, | 2500, | 200

Date
May 2006

Dwg No 2005/69/02 Rev