


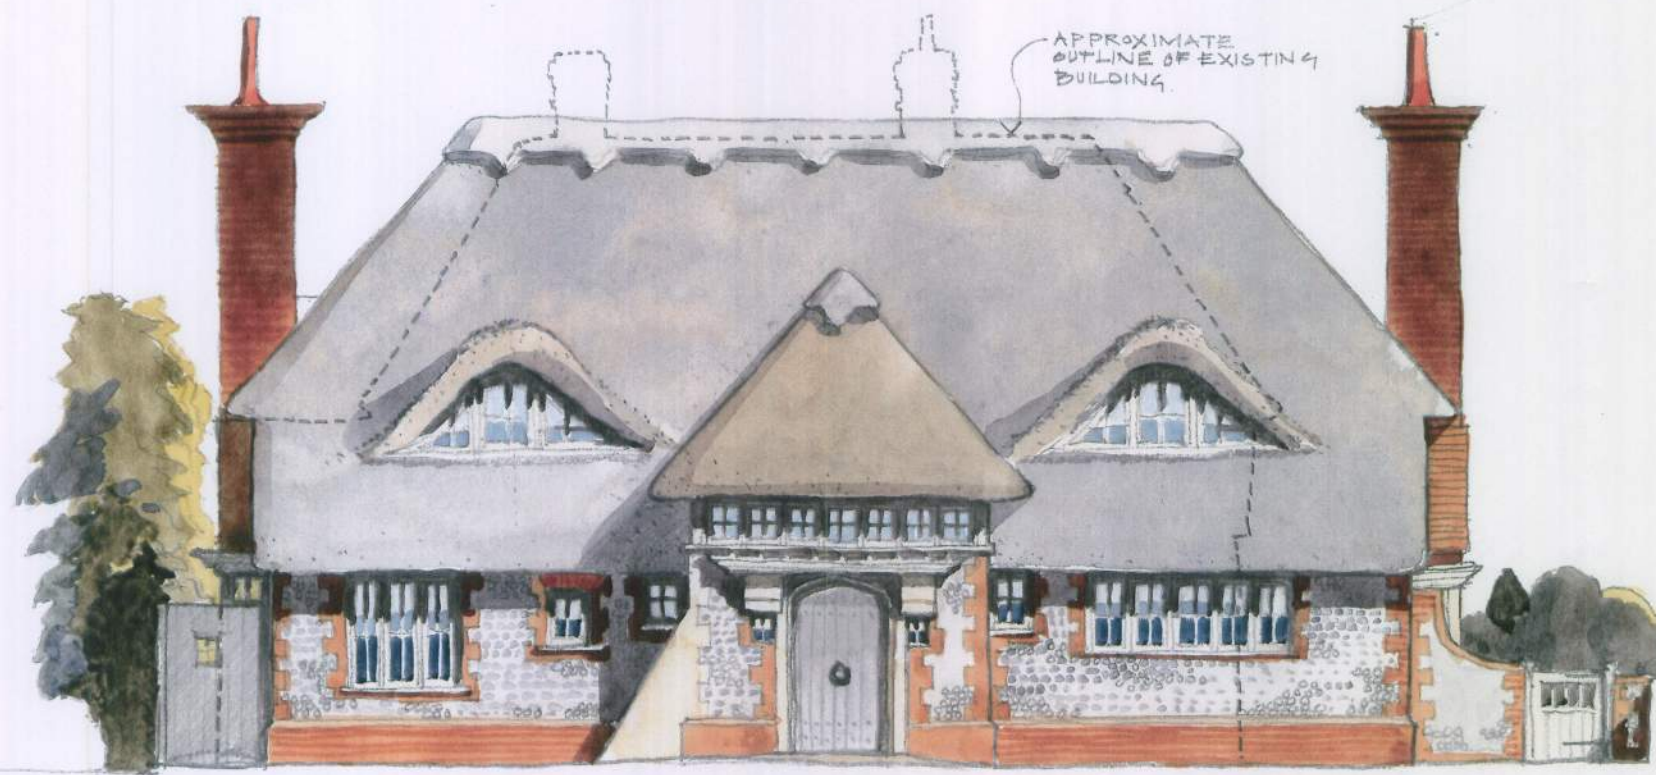

NORTH WEST ELEVATION.

SCALE 1:100 AT A3

"FLINTS"

REVISIONS

- 'A' 27.04.10 FENESTRATION & MOVE.
- 'B' 02.05.10 FENESTRATION
- 'C' 02.06.10 COLOURED.

REPLACEMENT DWELLING AT "ILEX COTTAGE"
 BURPHAM • NR ARUNDEL • WEST SUSSEX • BN18 9RJ.

DWG 31/10 C
 NORTH-WEST ELEVATION.

hebe brown
 design services

10 Longmead • Walberton • BN18 0QG
 e. office@hebebrown.com
 t. 01243 544603 m. 07980 838864