




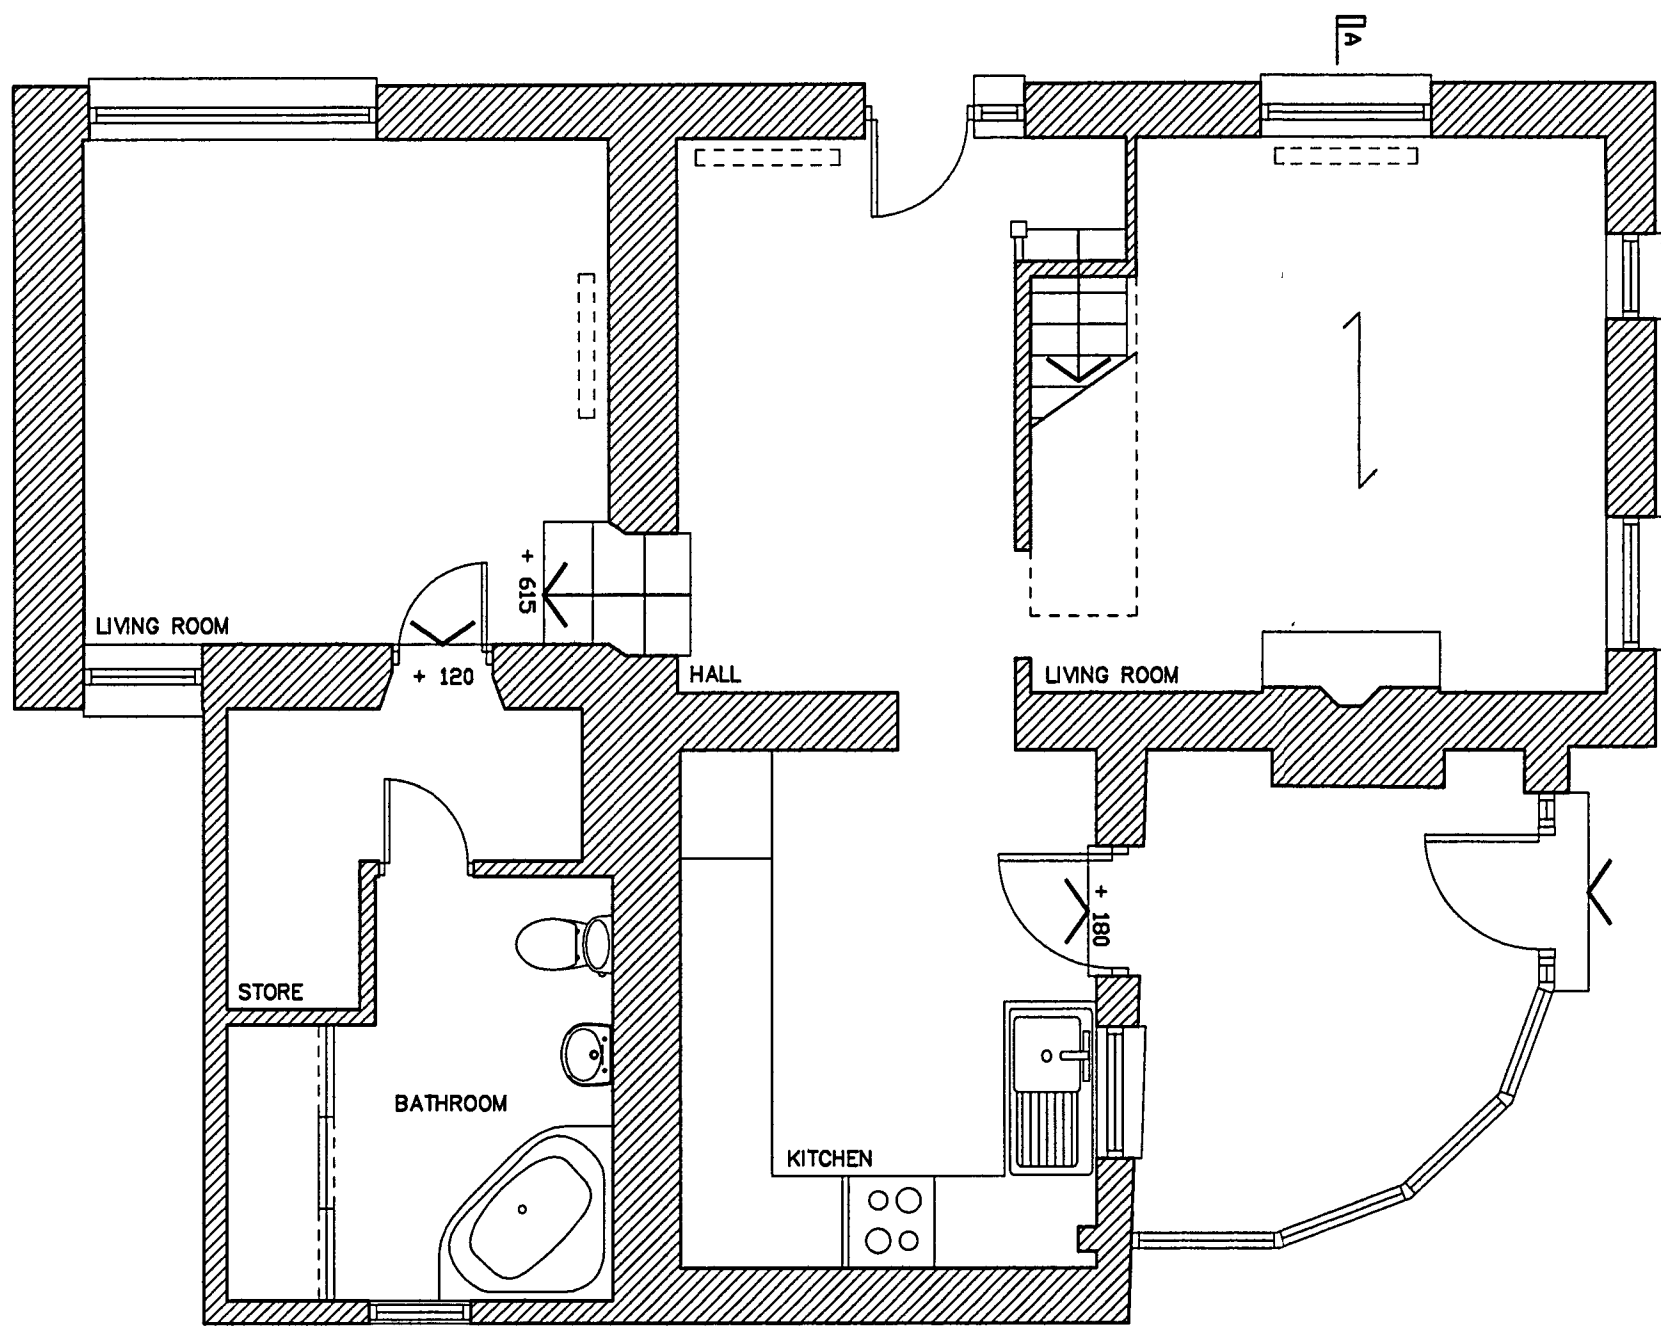

Existing Ground Floor Plan @ 1:50


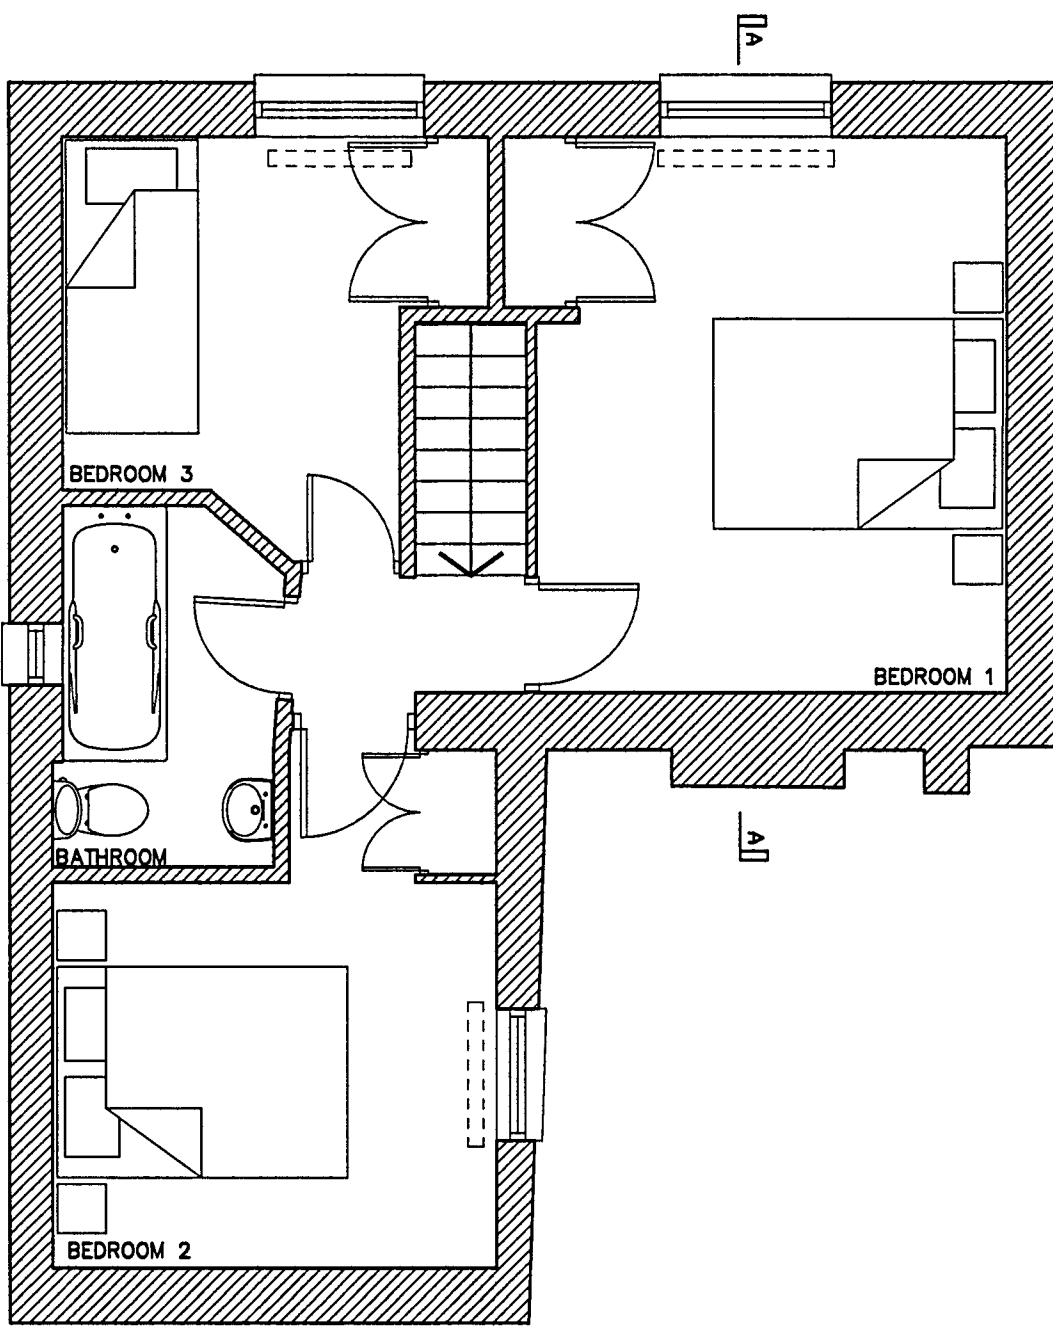


Existing First Floor Plan @ 1:50

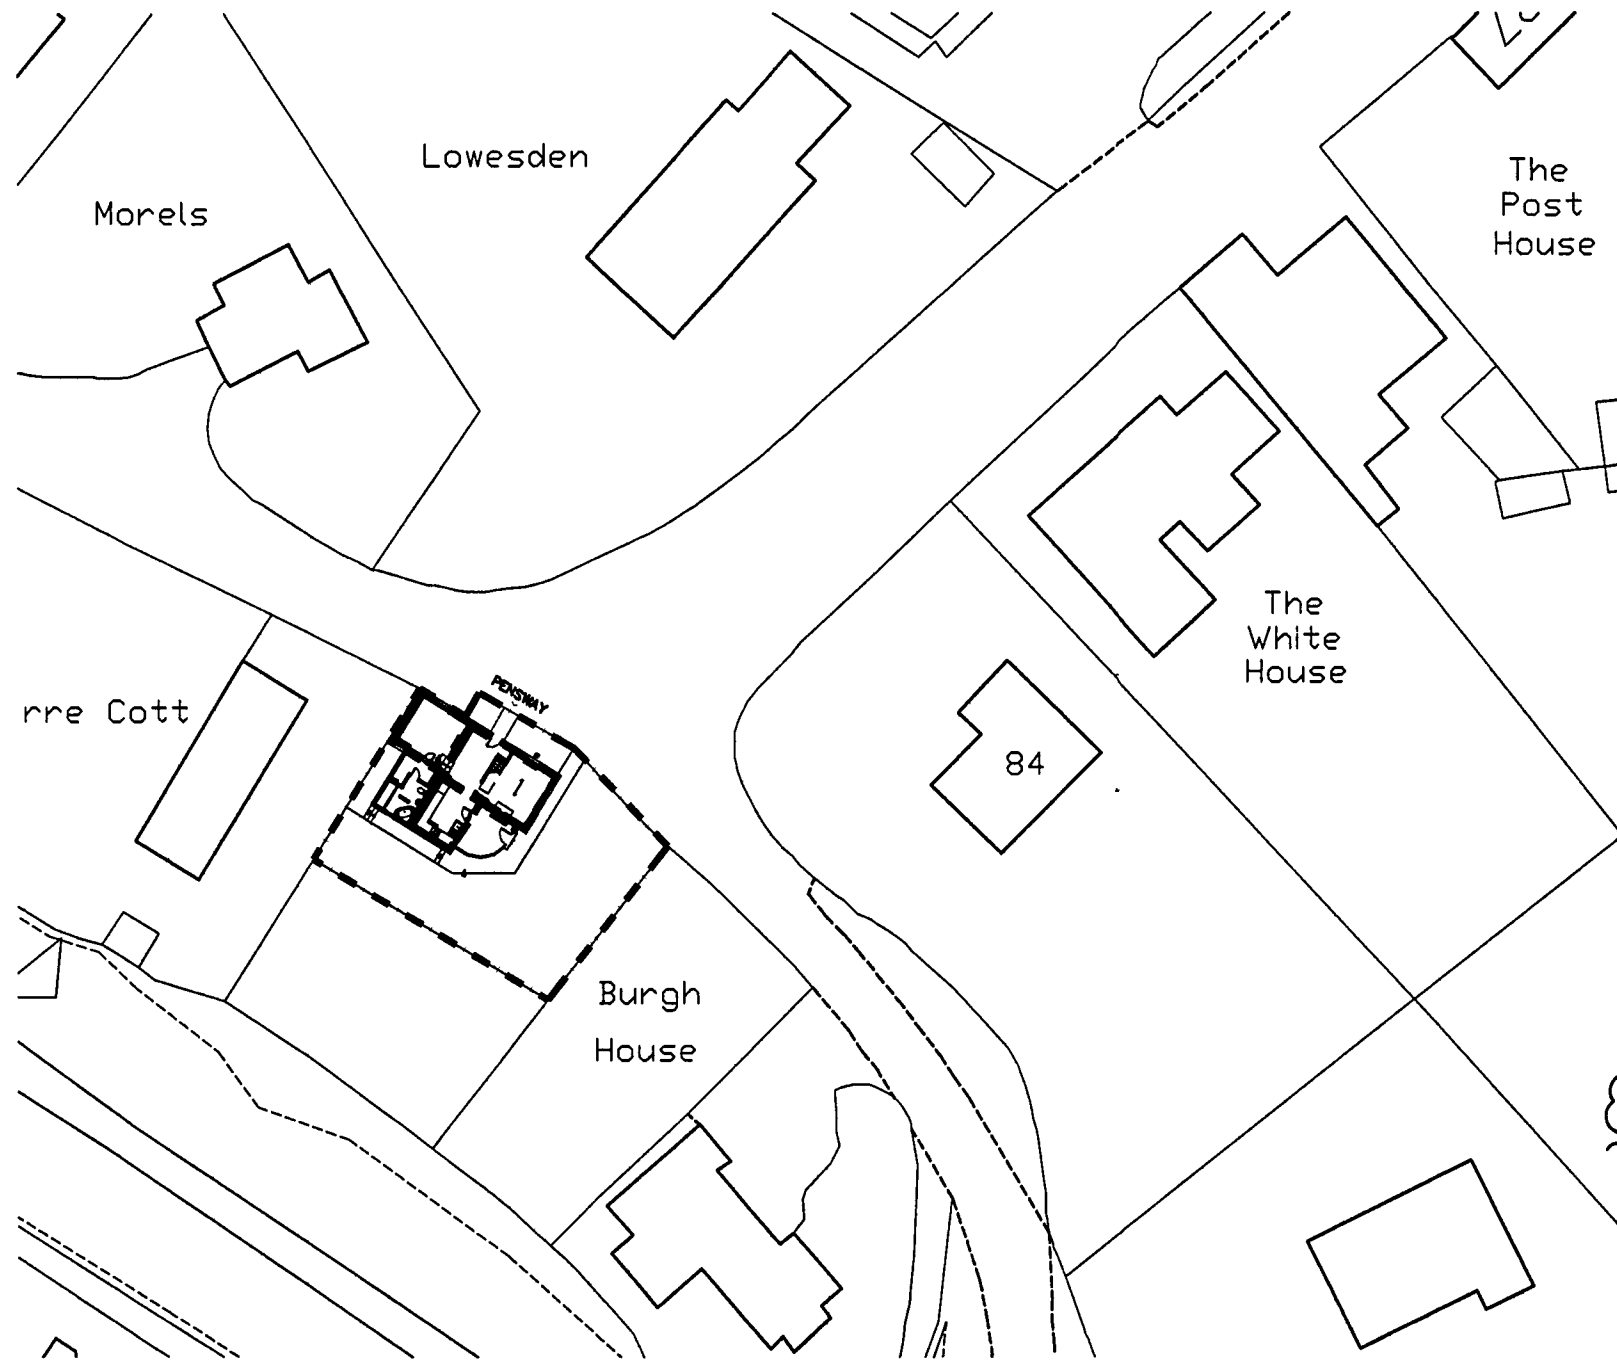


Existing Site Plan @ 1:500

NOTES:
Dimensions to be checked on site before commencing work. Any discrepancies shall be reported to the architect immediately.
Do not scale from these drawings except for planning purposes. Use figured dimensions only.
Where applicable this drawing is to be read in conjunction with other consultants' drawings.
All drawings to be read in conjunction with specification and all other drawings including structural engineer and mechanical and electrical drawings / specification

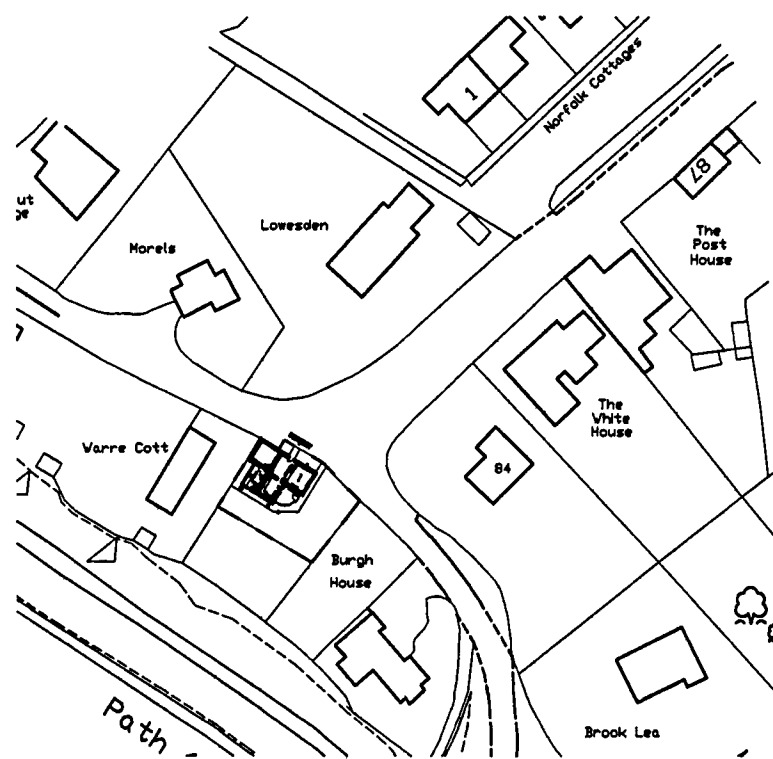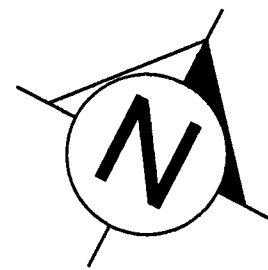

Existing Site Plan @ 1:1250

ARUN DISTRICT COUNCIL				
No.	6	7	07	CA
RECEIVED 21 3 07				

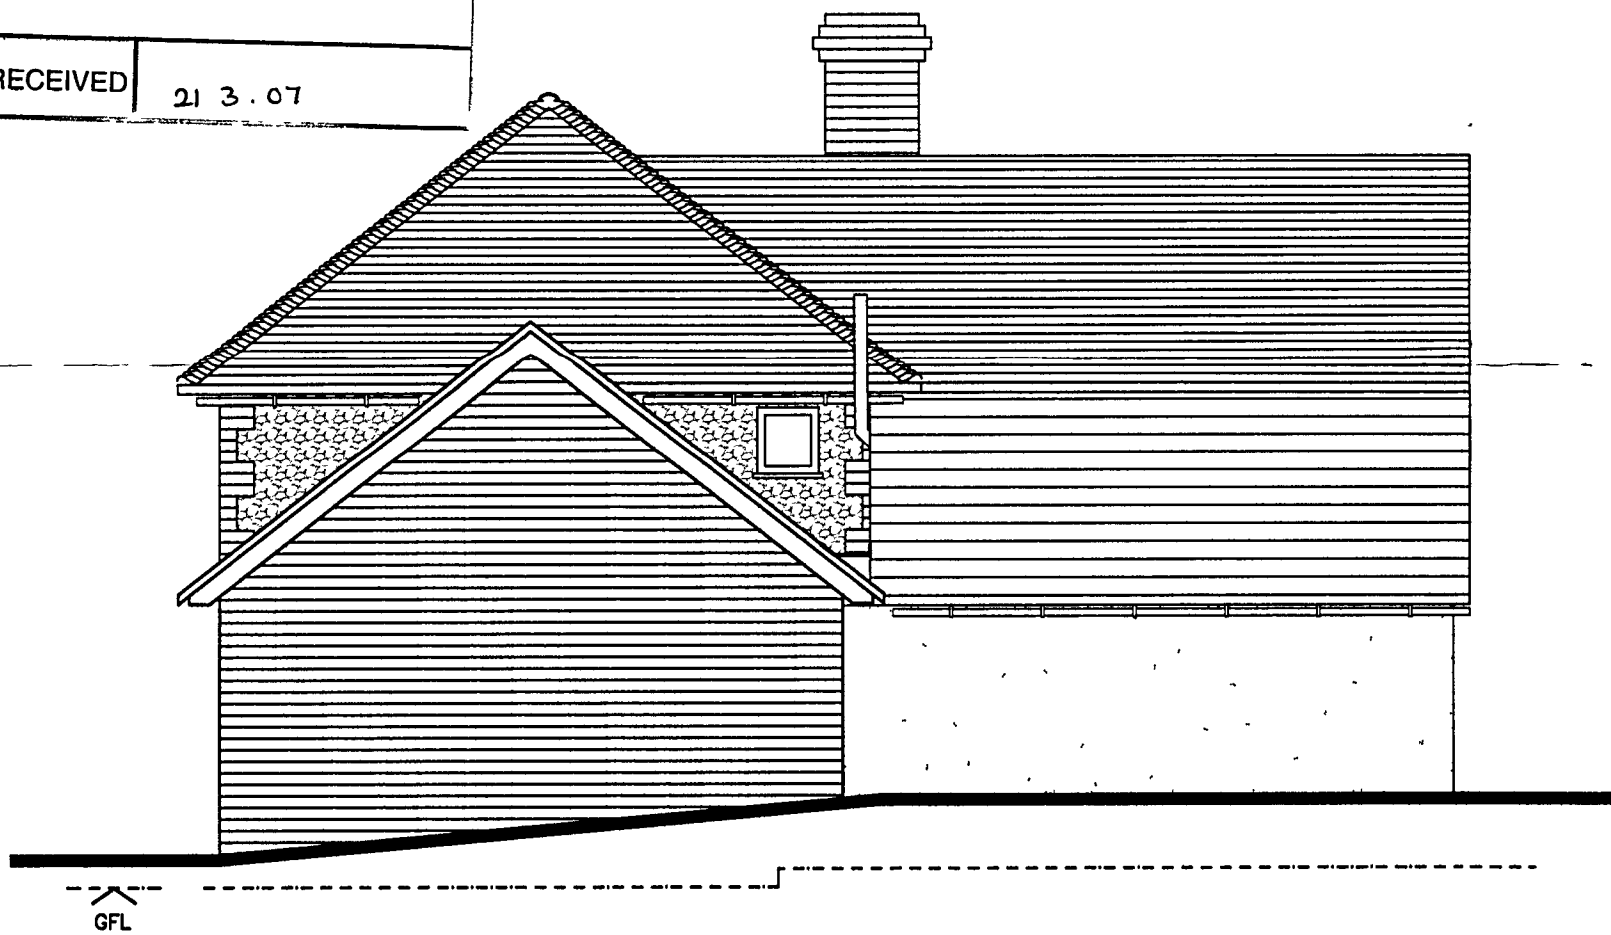


Existing West Elevation @ 1:50




Existing East Elevation @ 1:50



Existing Section AA @ 1:50

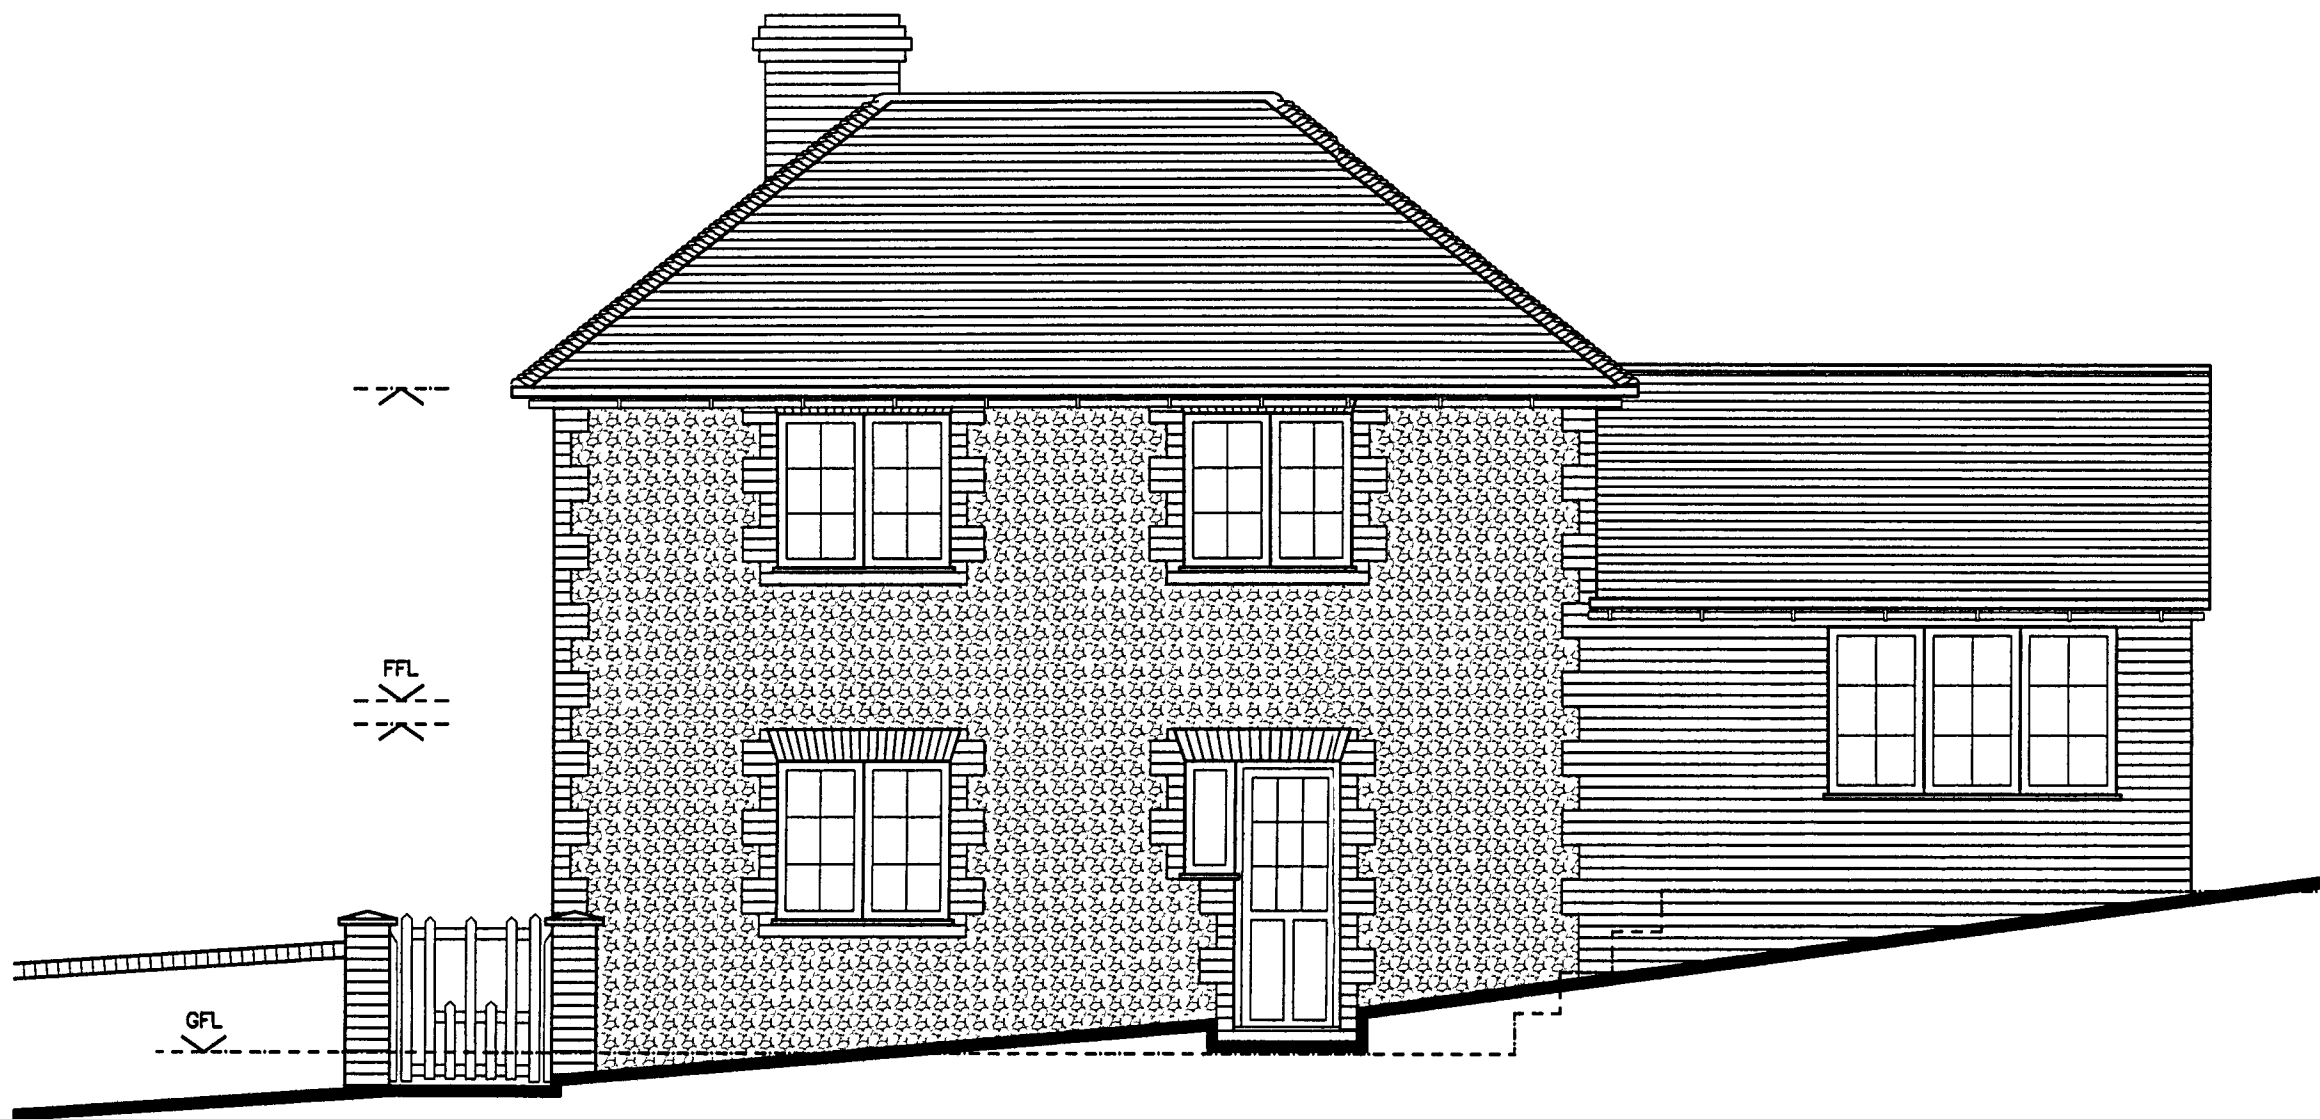

Existing North Elevation @ 1:50

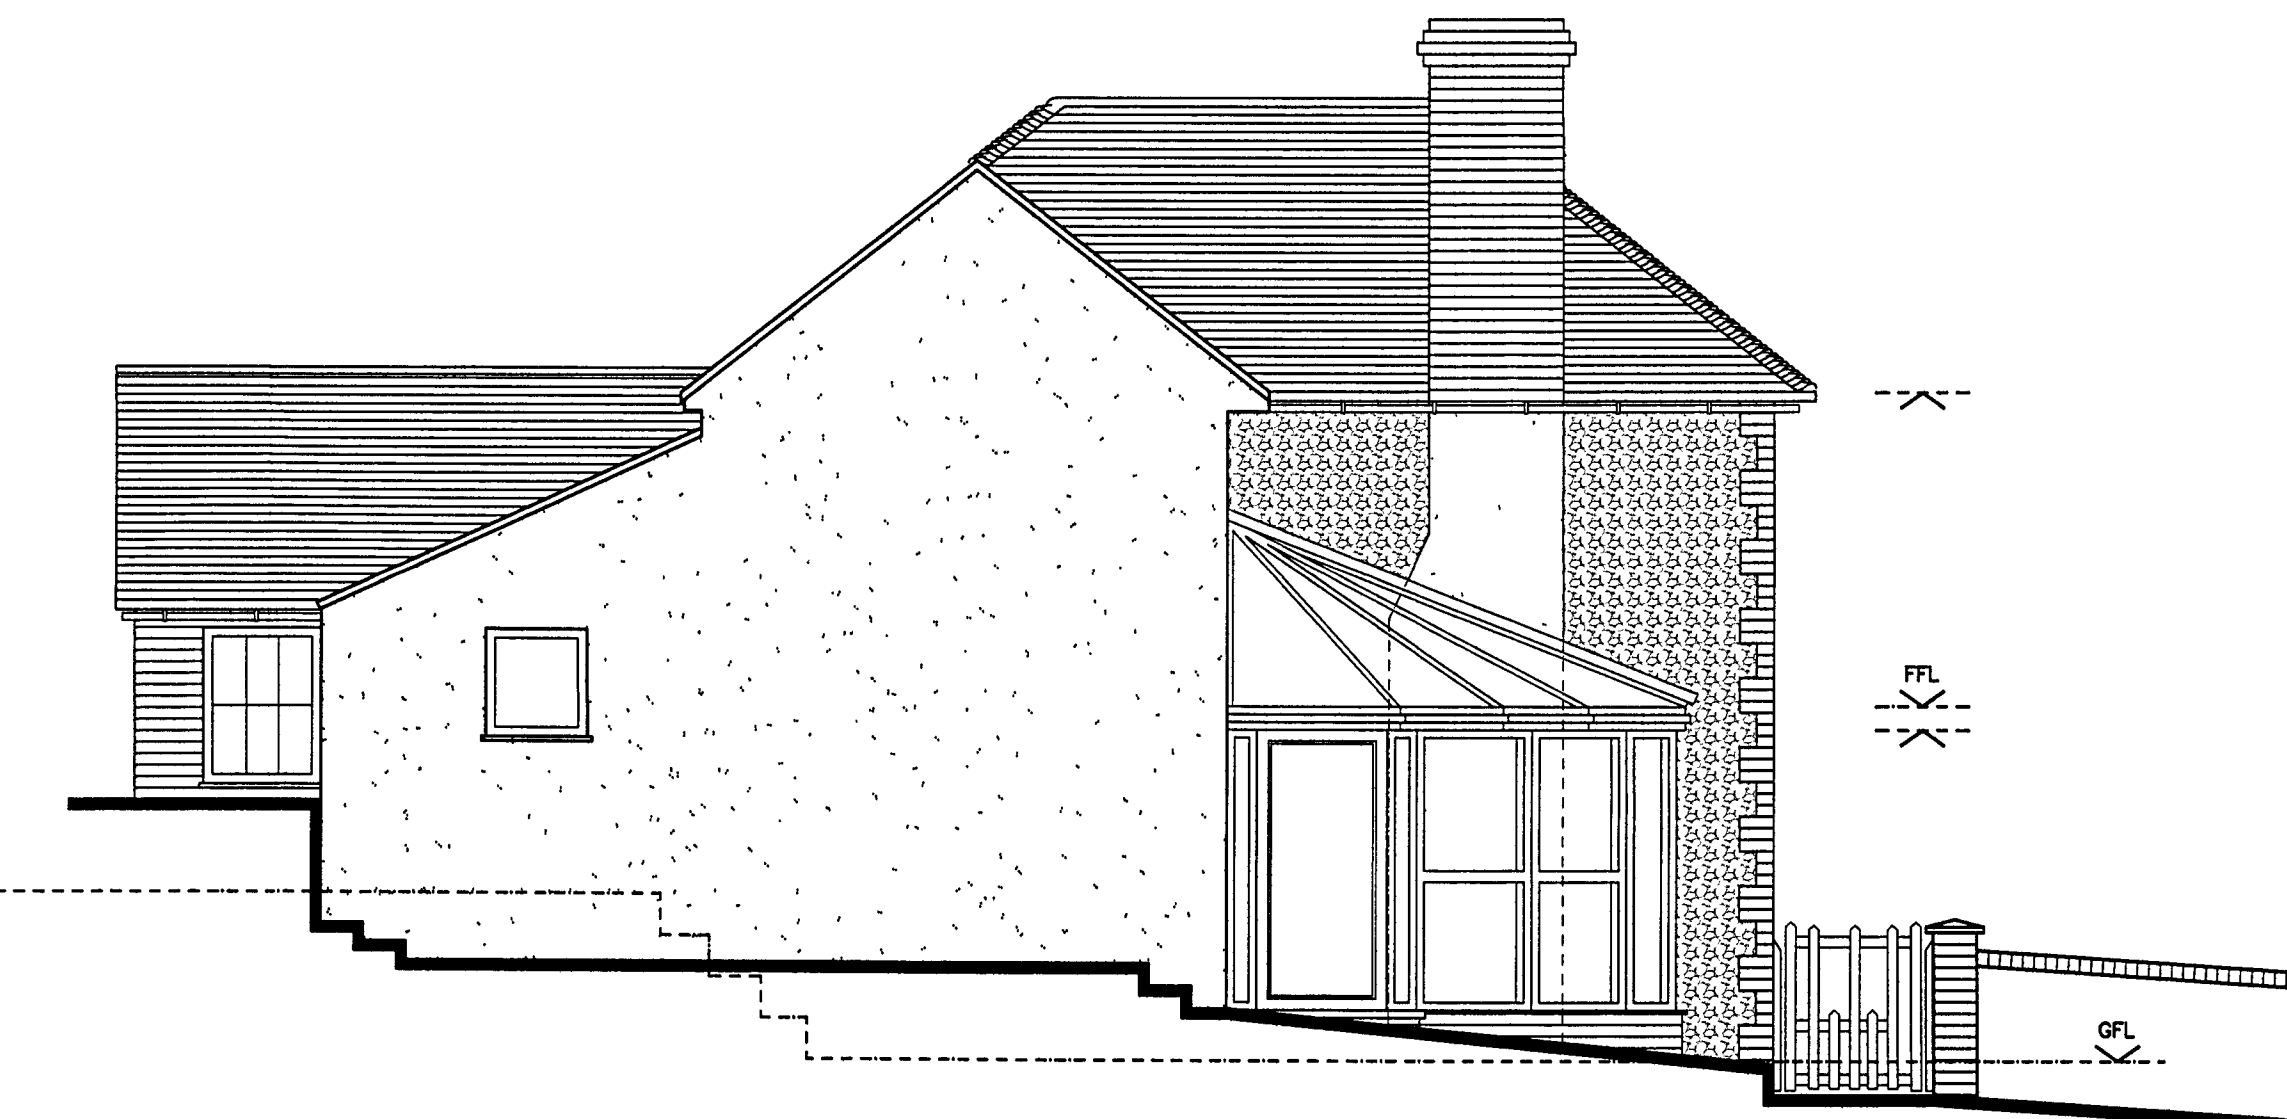

Existing South Elevation @ 1:50

REV	DATE	AMENDMENT	DRAWN

helyerdesign [ltd]
architecture .design .graphics
mail@helyerdesign.co.uk www.helyerdesign.co.uk
2 Queen Street, Emsworth, PO10 7BL
01243 370 715

CLIENT
Mrs Sarah Surtees

PROJECT
Proposed Extension &
Internal Alterations
Pensway
Burpham

DRAWING
Existing

SCALE
Varies

DATE Oct '06
DRAWING NUMBER
06112/01

DRAWN THGD
REVISION