



NOTES:

Dimensions to be checked on site before commencing work. Any discrepancies shall be reported to the architect immediately.


Do not scale from these drawings except for planning purposes. Use figured dimensions only.

Where applicable this drawing is to be read in conjunction with other consultants' drawings.


All drawings to be read in conjunction with specification and all other drawings including structural engineer and mechanical and electrical drawings / specification

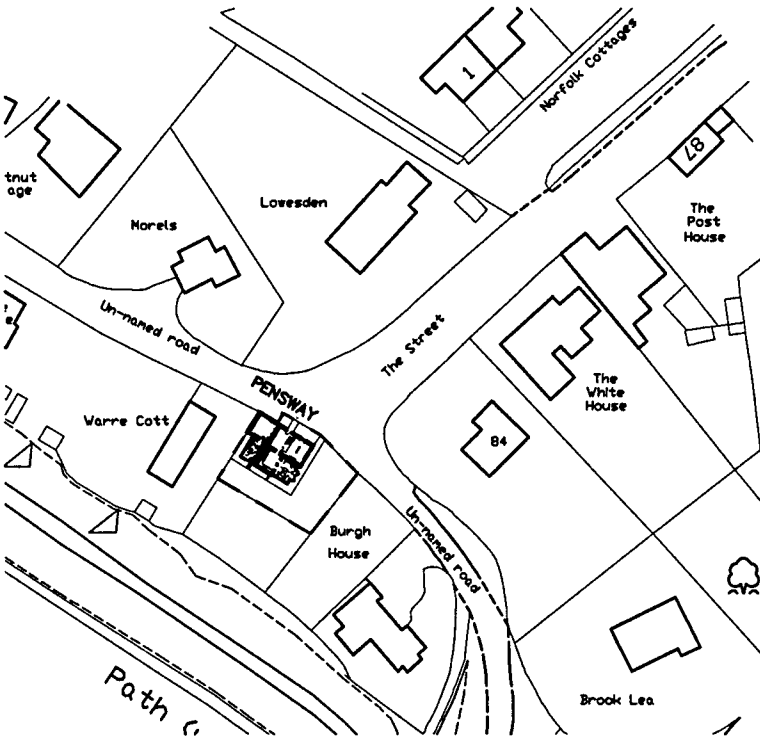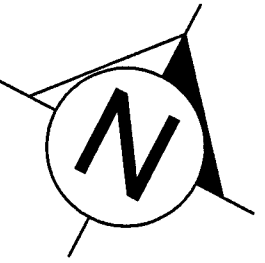


Proposed Site Plan @ 1:1250

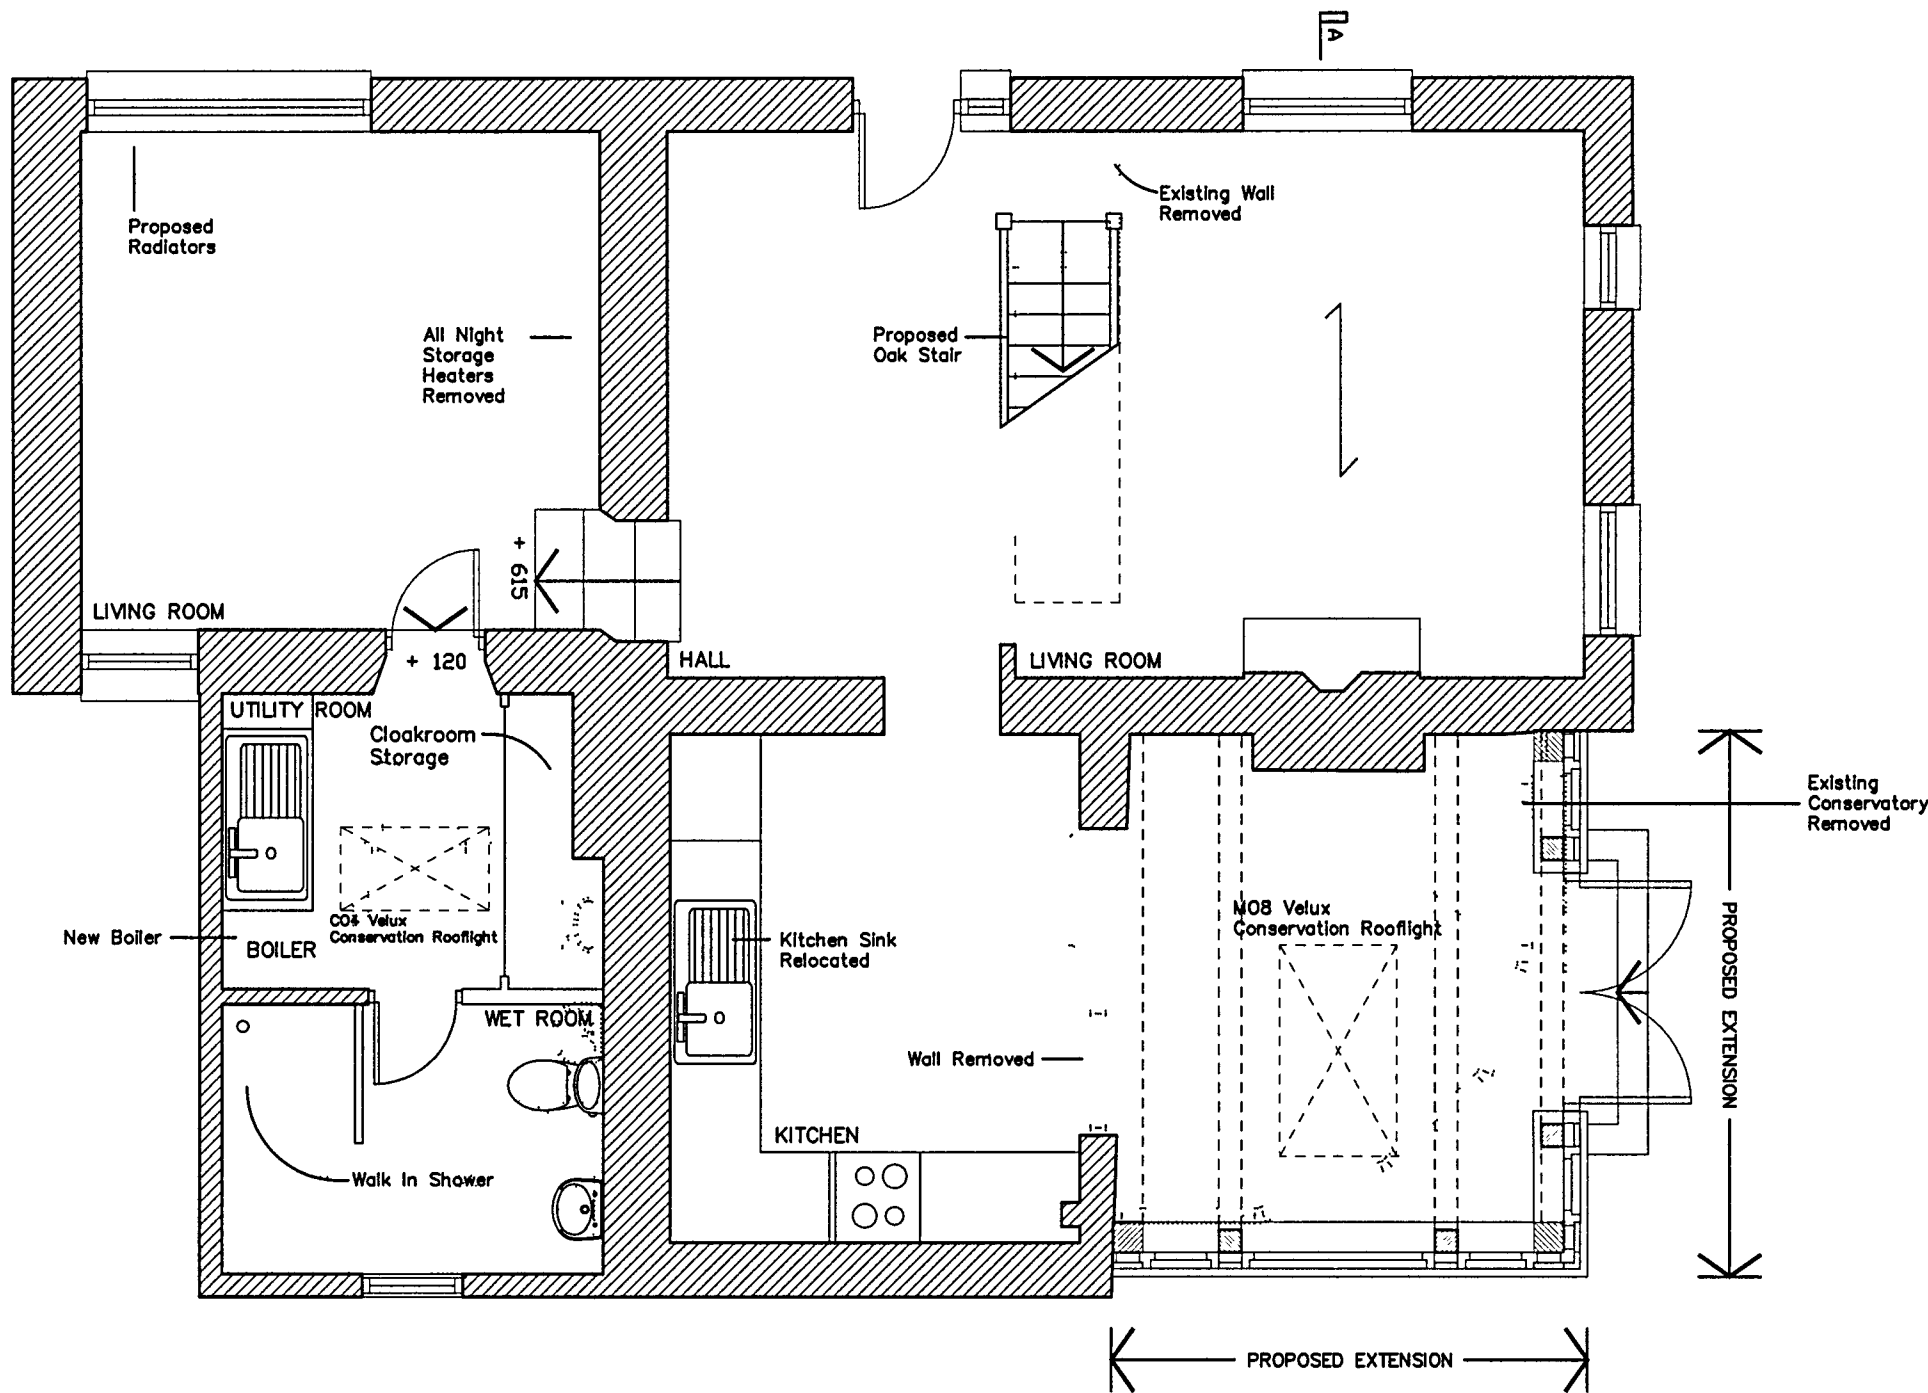

Proposed Ground Floor Plan @ 1:50

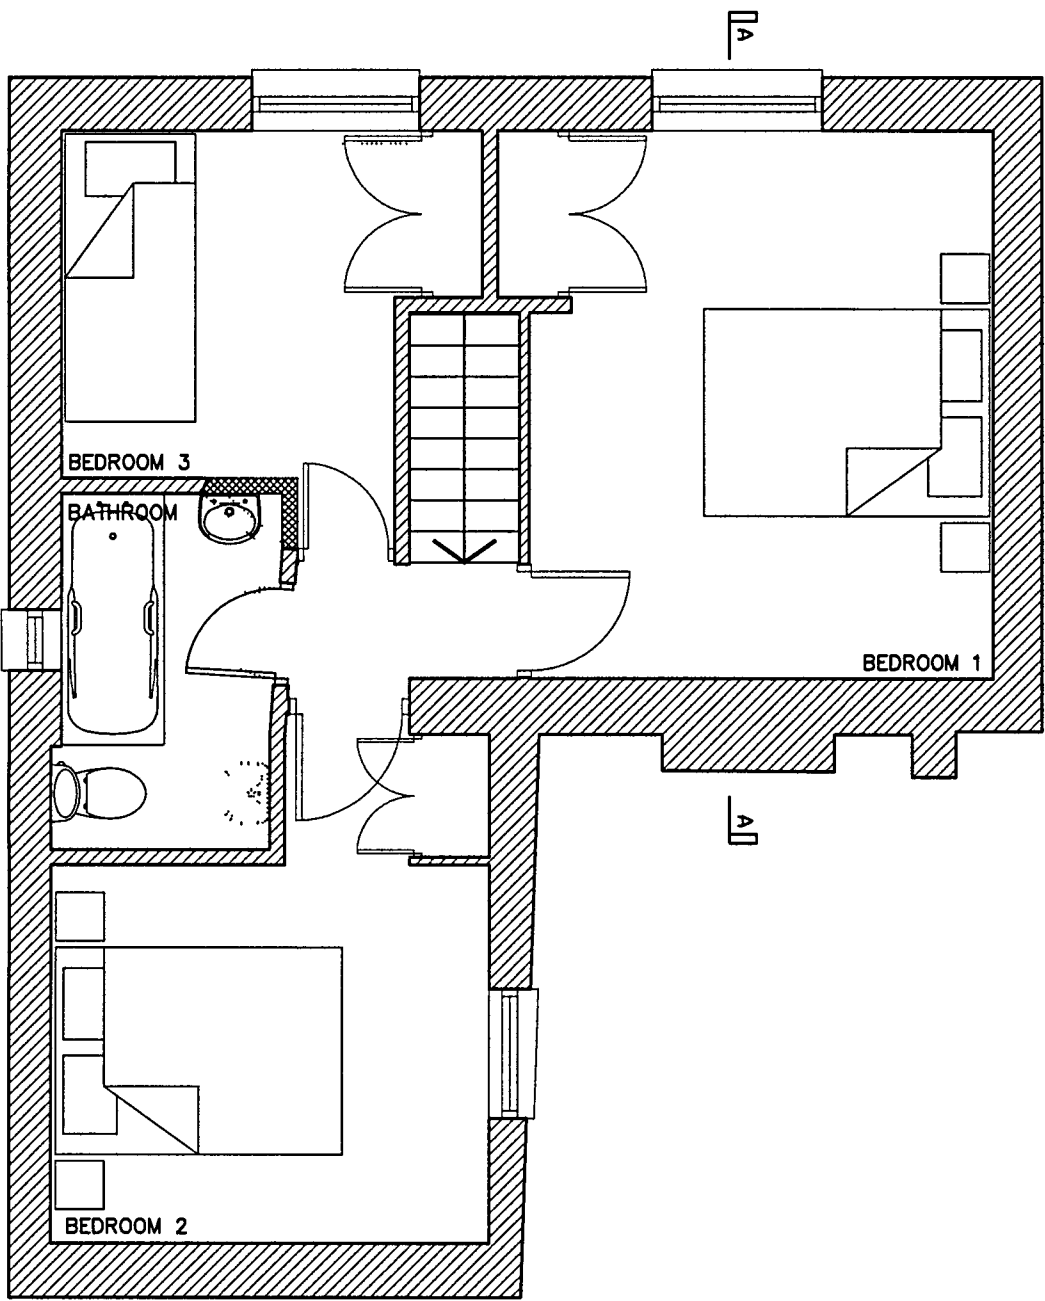

Proposed First Floor Plan @ 1:50

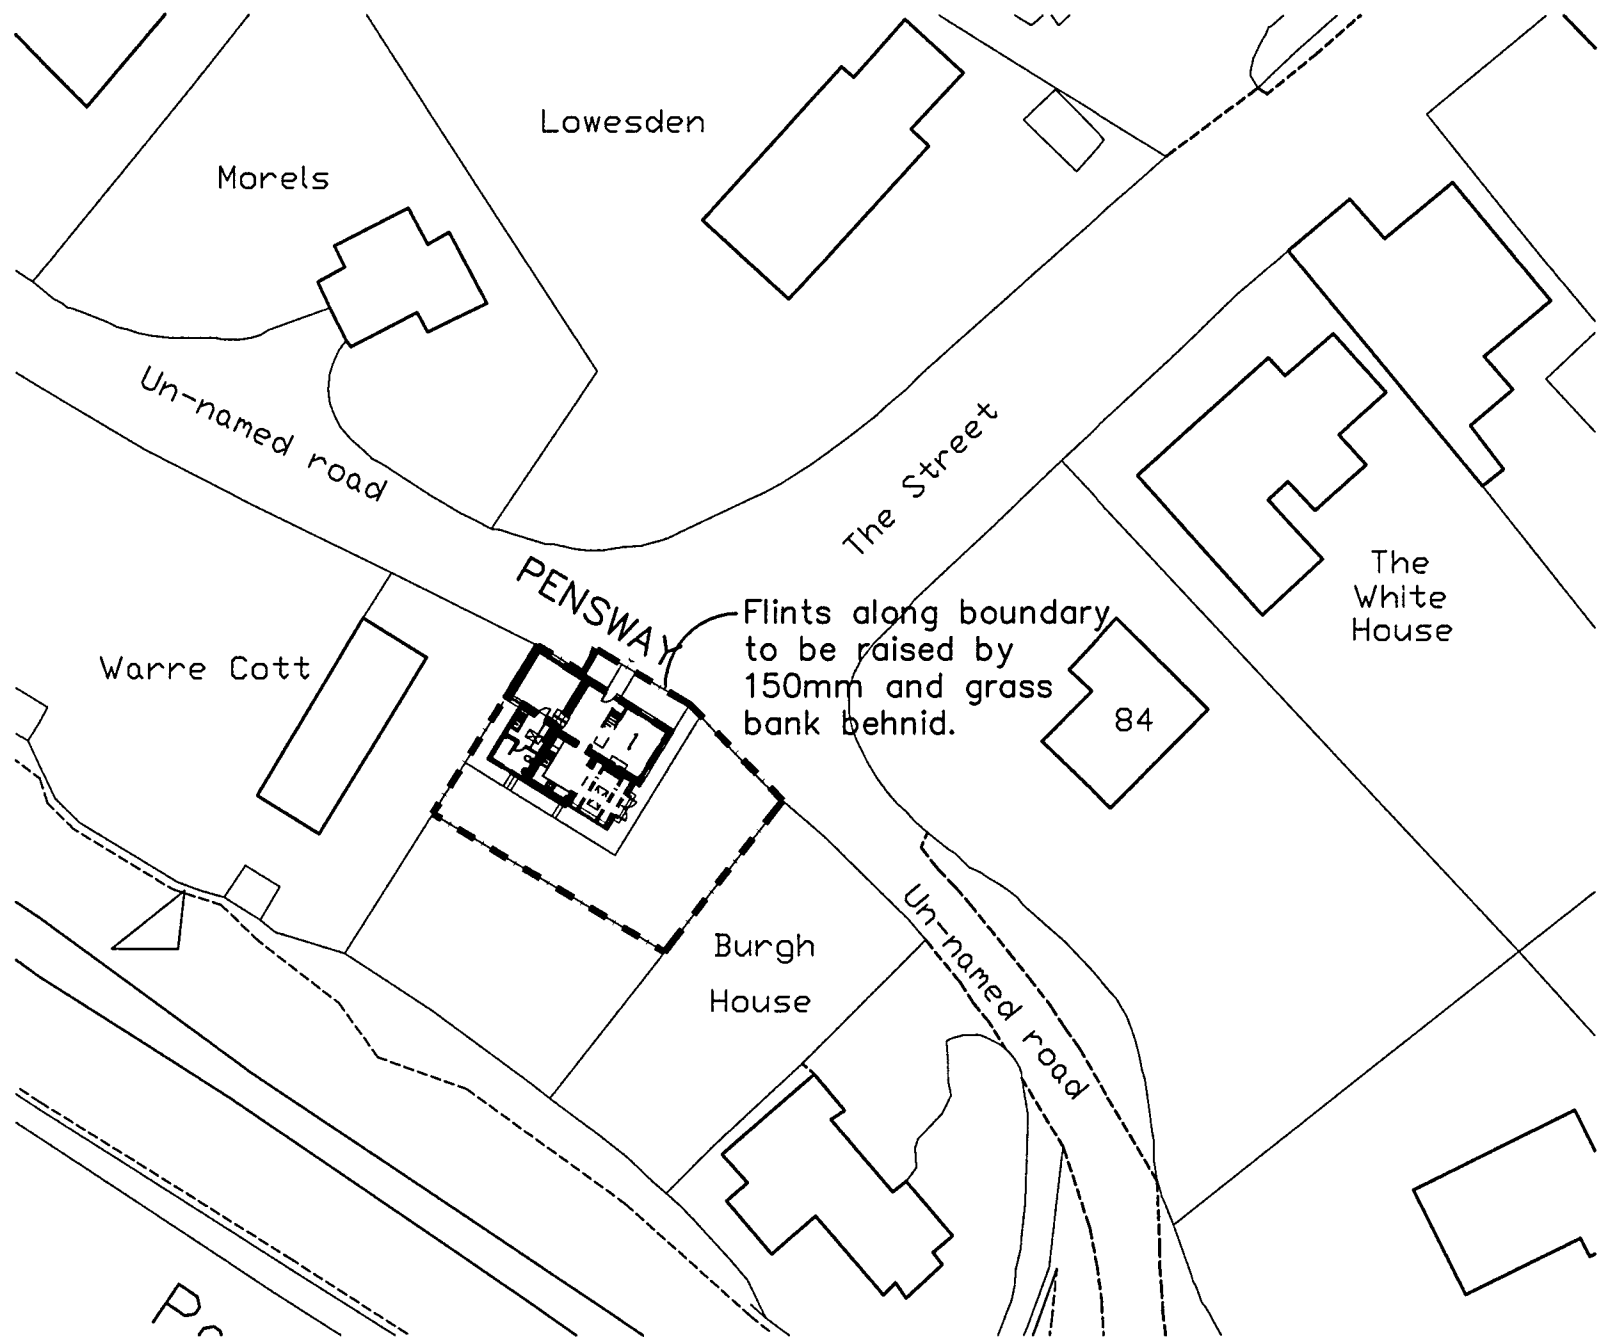


Proposed Site Plan @ 1:500



Proposed West Elevation @ 1:50



Proposed East Elevation @ 1:50

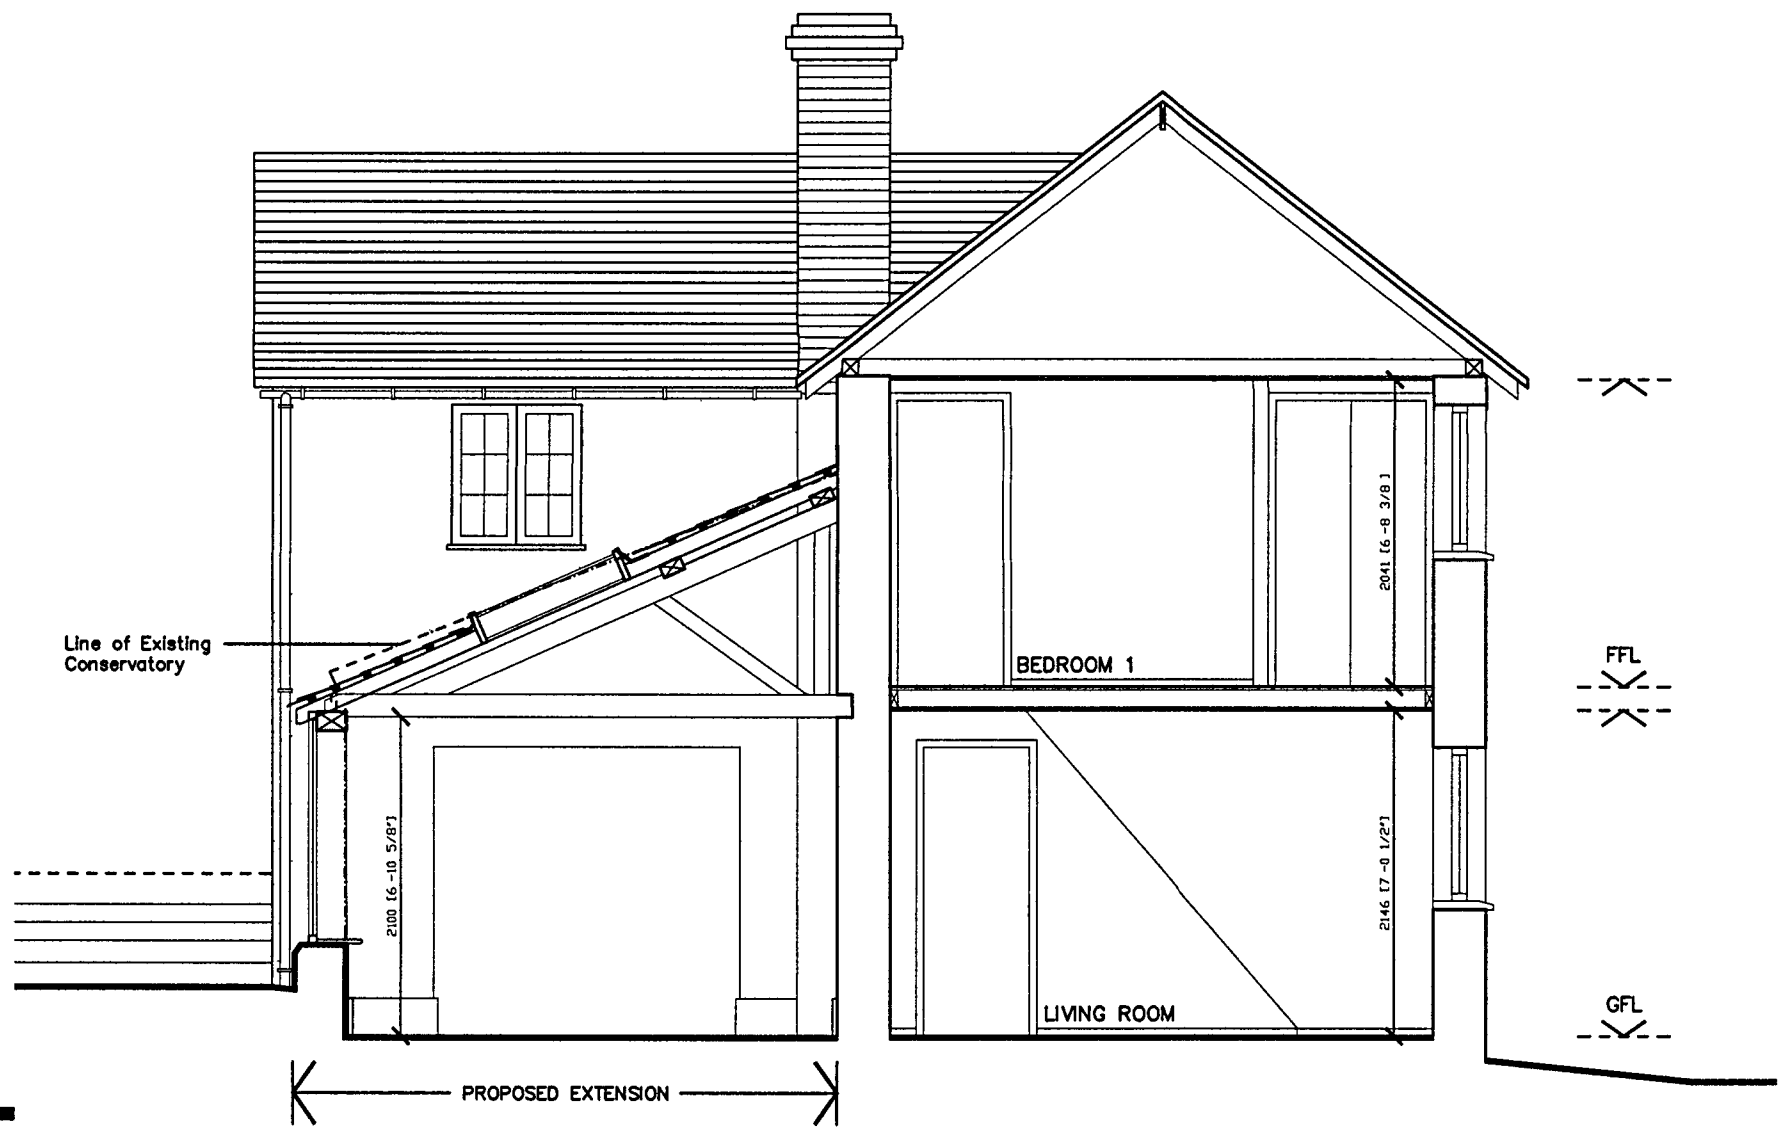

Proposed Section AA @ 1:50

Key:

- Existing Walls
- Oak Posts
- Oak Structure
- New Works
- Demolished

C	19.03.07	Clients revisions	MH
B	8.11.06	Wall Removed To Stair	THGD
A	1.11.06	Client Changes	THGD
REV	DATE	AMENDMENT	DRAWN

helyerdesign [ltd]
architecture .design .graphics

mail@helyerdesign.co.uk www.helyerdesign.co.uk
2 Queen Street, Emsworth, PO10 7BL
01243 370 715


CLIENT
Mrs Sarah Surtees

PROJECT
Proposed Extension &
Internal Alterations
Pensway
Burpham


DRAWING
Proposed

SCALE
Varies

DATE Oct '06	DRAWN THGD
DRAWING NUMBER 06112/02	REVISION C

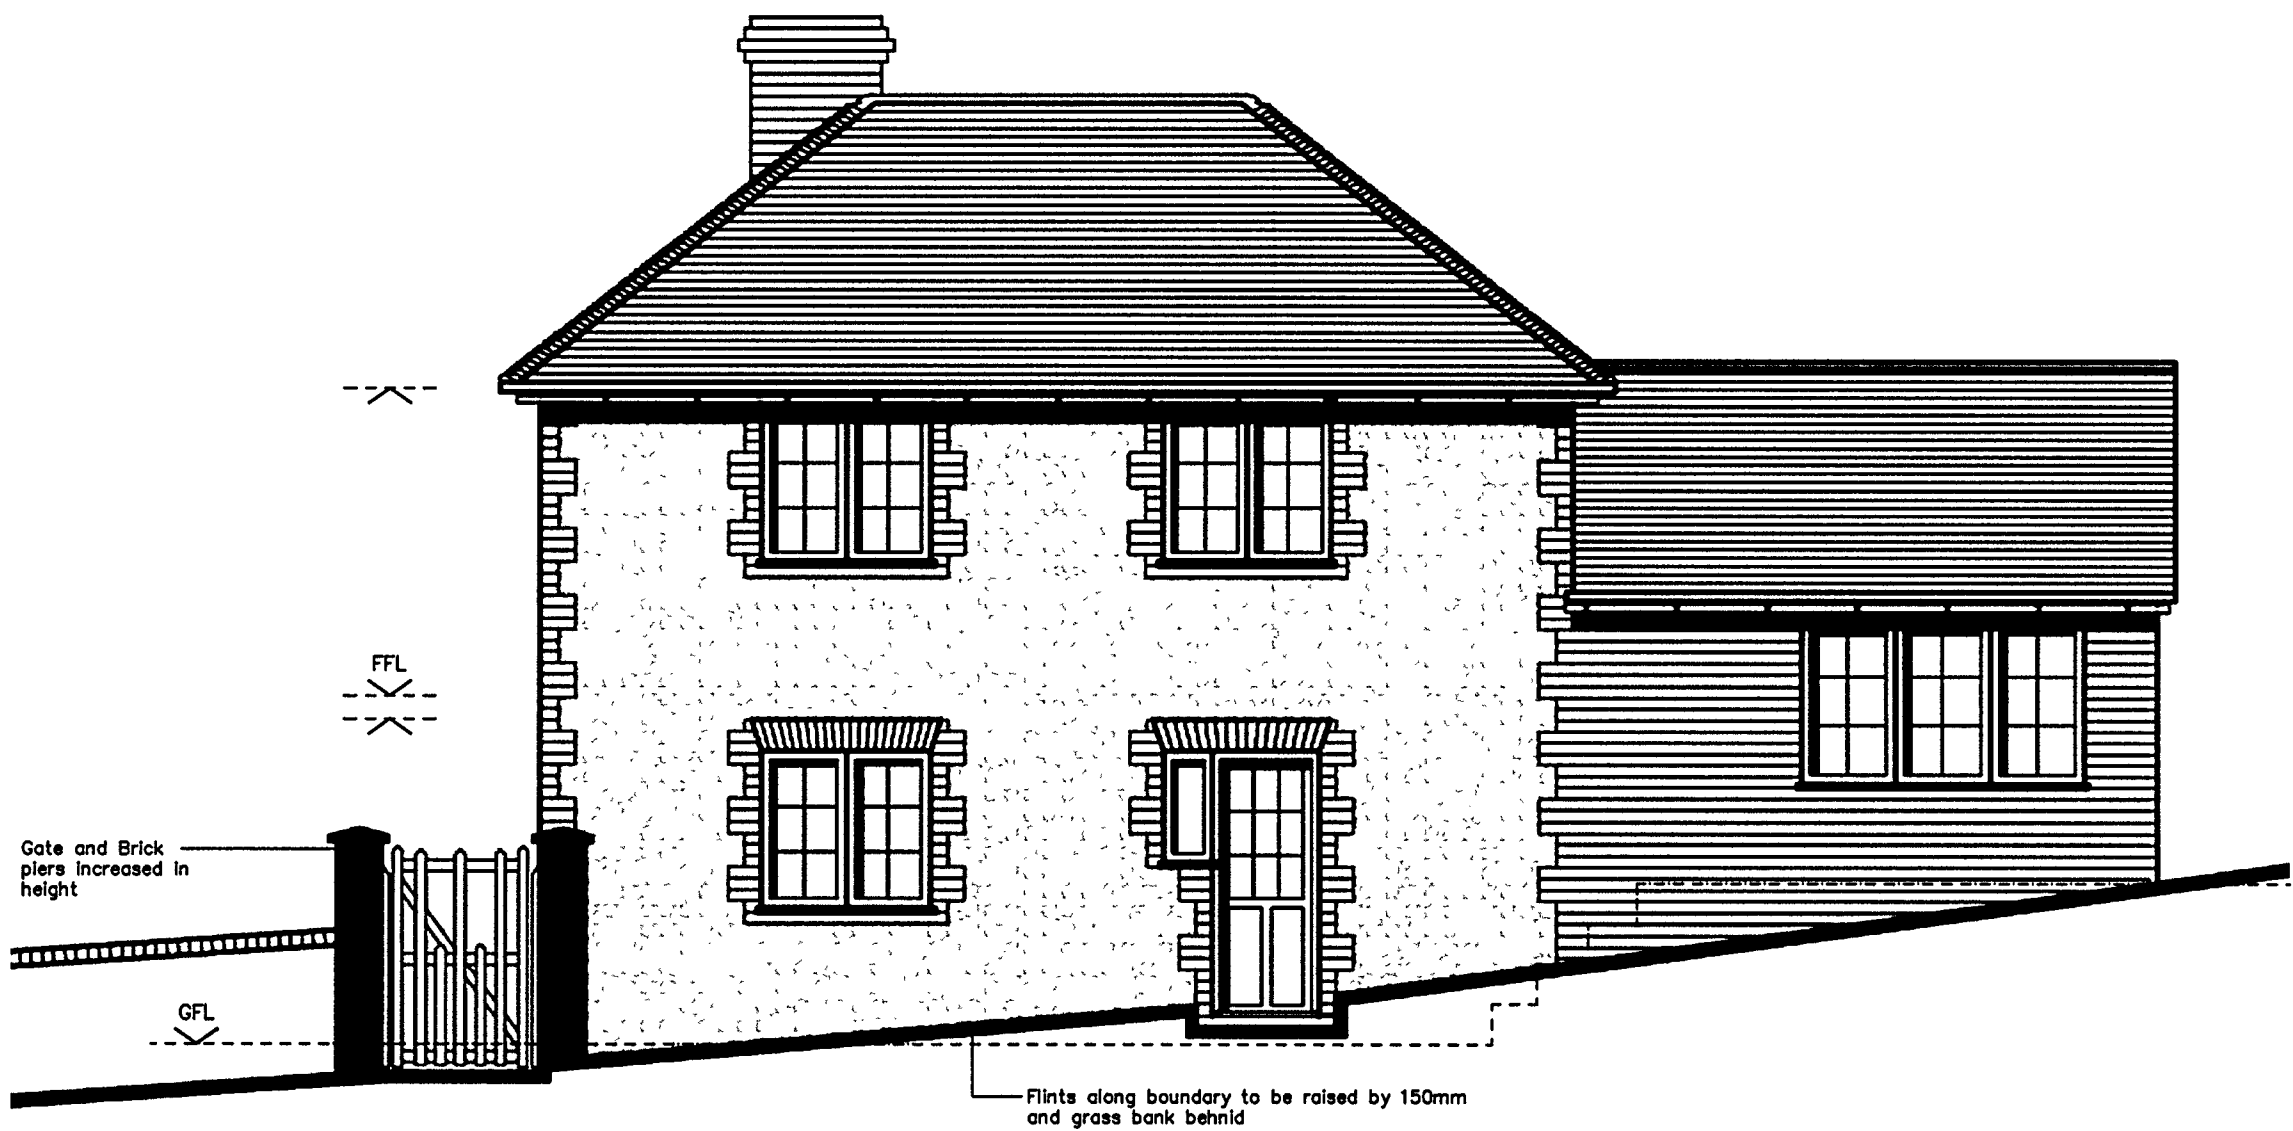

Proposed North Elevation @ 1:50

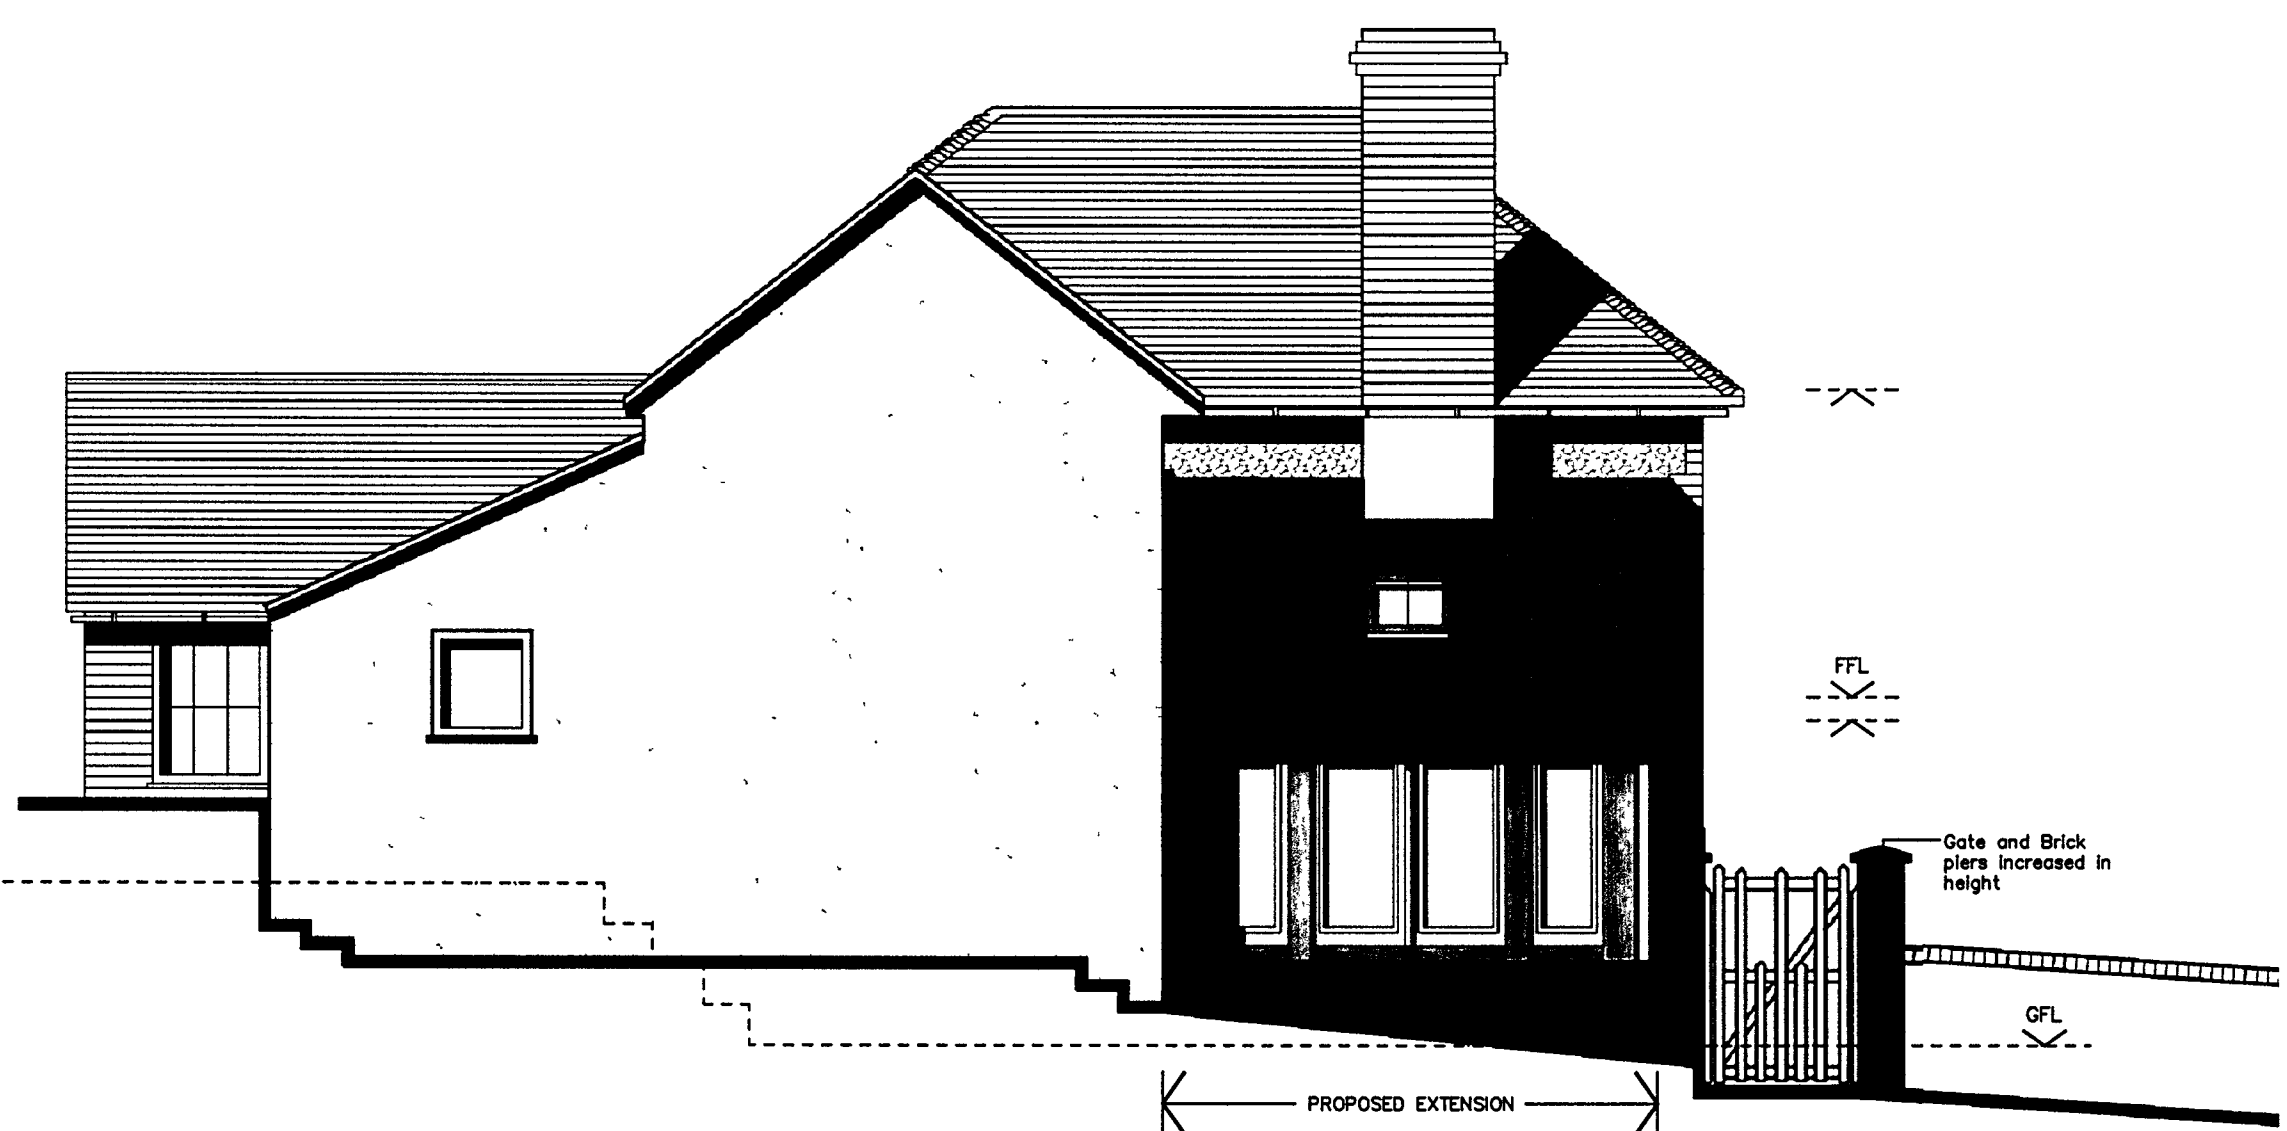

Proposed South Elevation @ 1:50