

FILED TO TOWN OF CLAPHAM

ONLY FIGURED DIMENSIONS TO BE USED FOR CONSTRUCTION PURPOSES. ALL DIMENSIONS ARE TO BE CHECKED ON SITE PRIOR TO INSTALLATION AND THE ARCHITECT IS TO BE NOTIFIED OF ANY DISCREPANCIES.
© This drawing is copyright and must not be reproduced without the written consent of the Architect.

REV DATE DESCRIPTION
A 05 Sept 11 PLANNING ISSUE

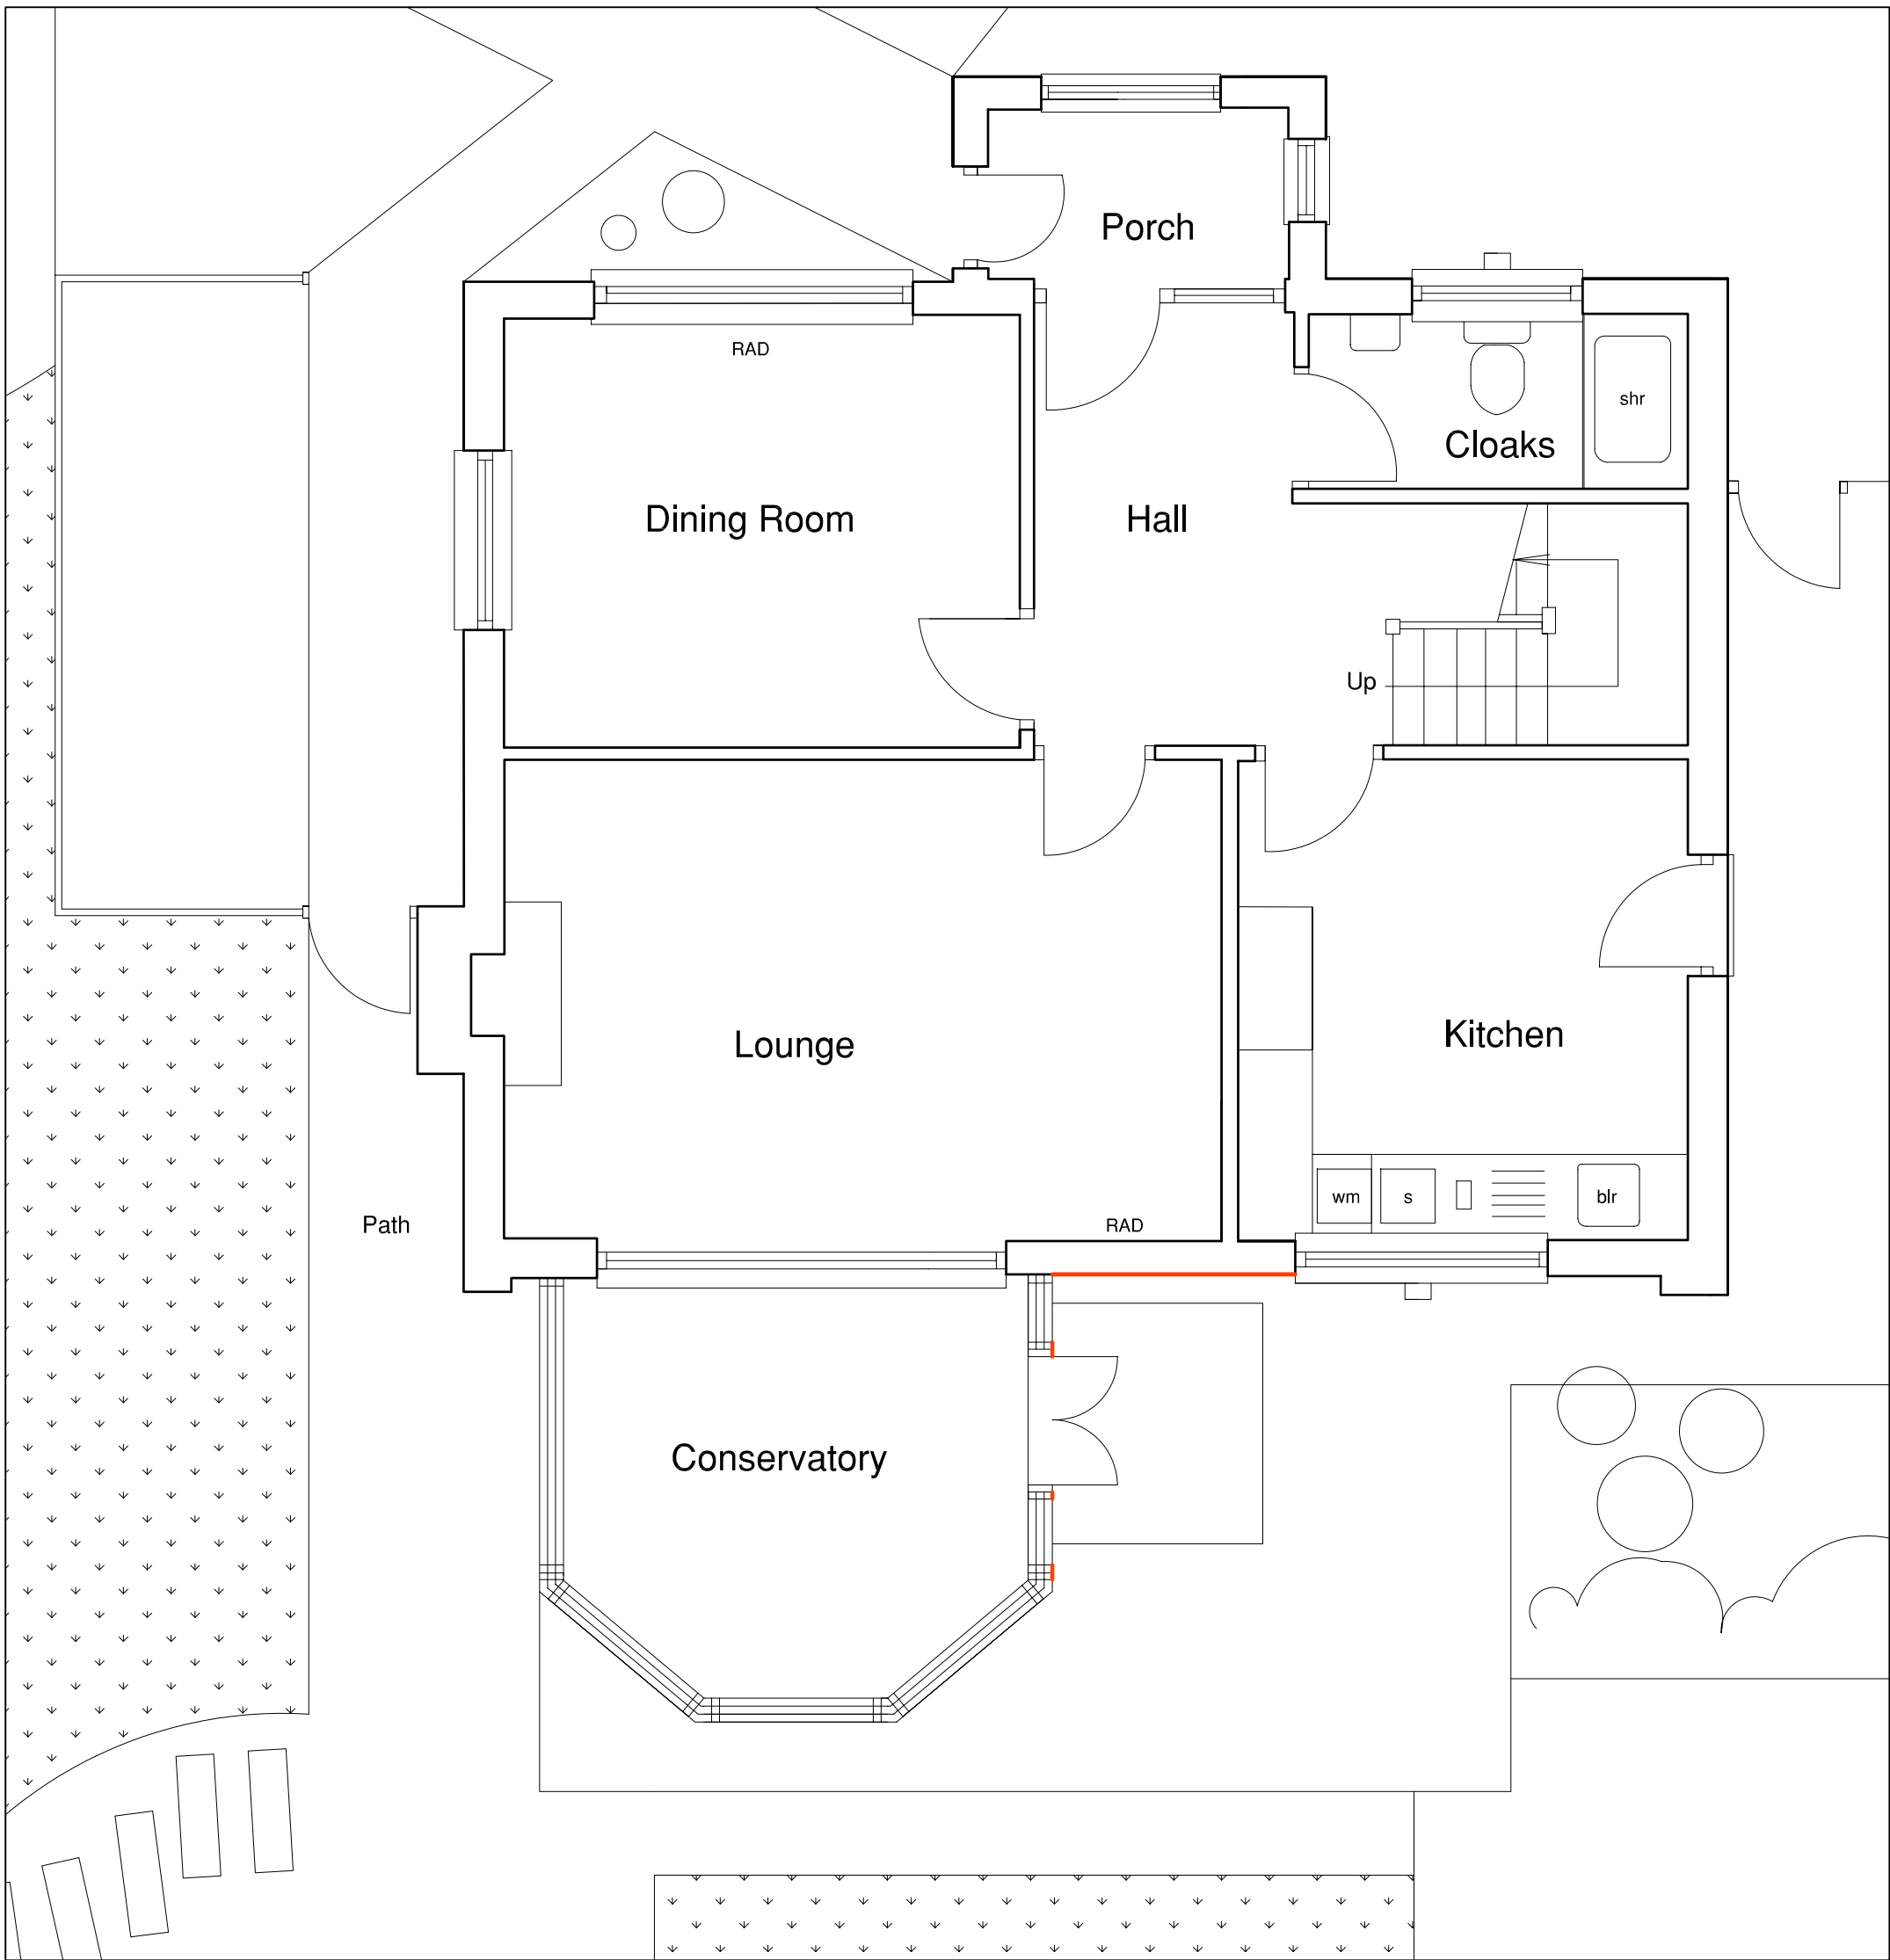


FIG 1. GROUND FLOOR PLAN 1:50

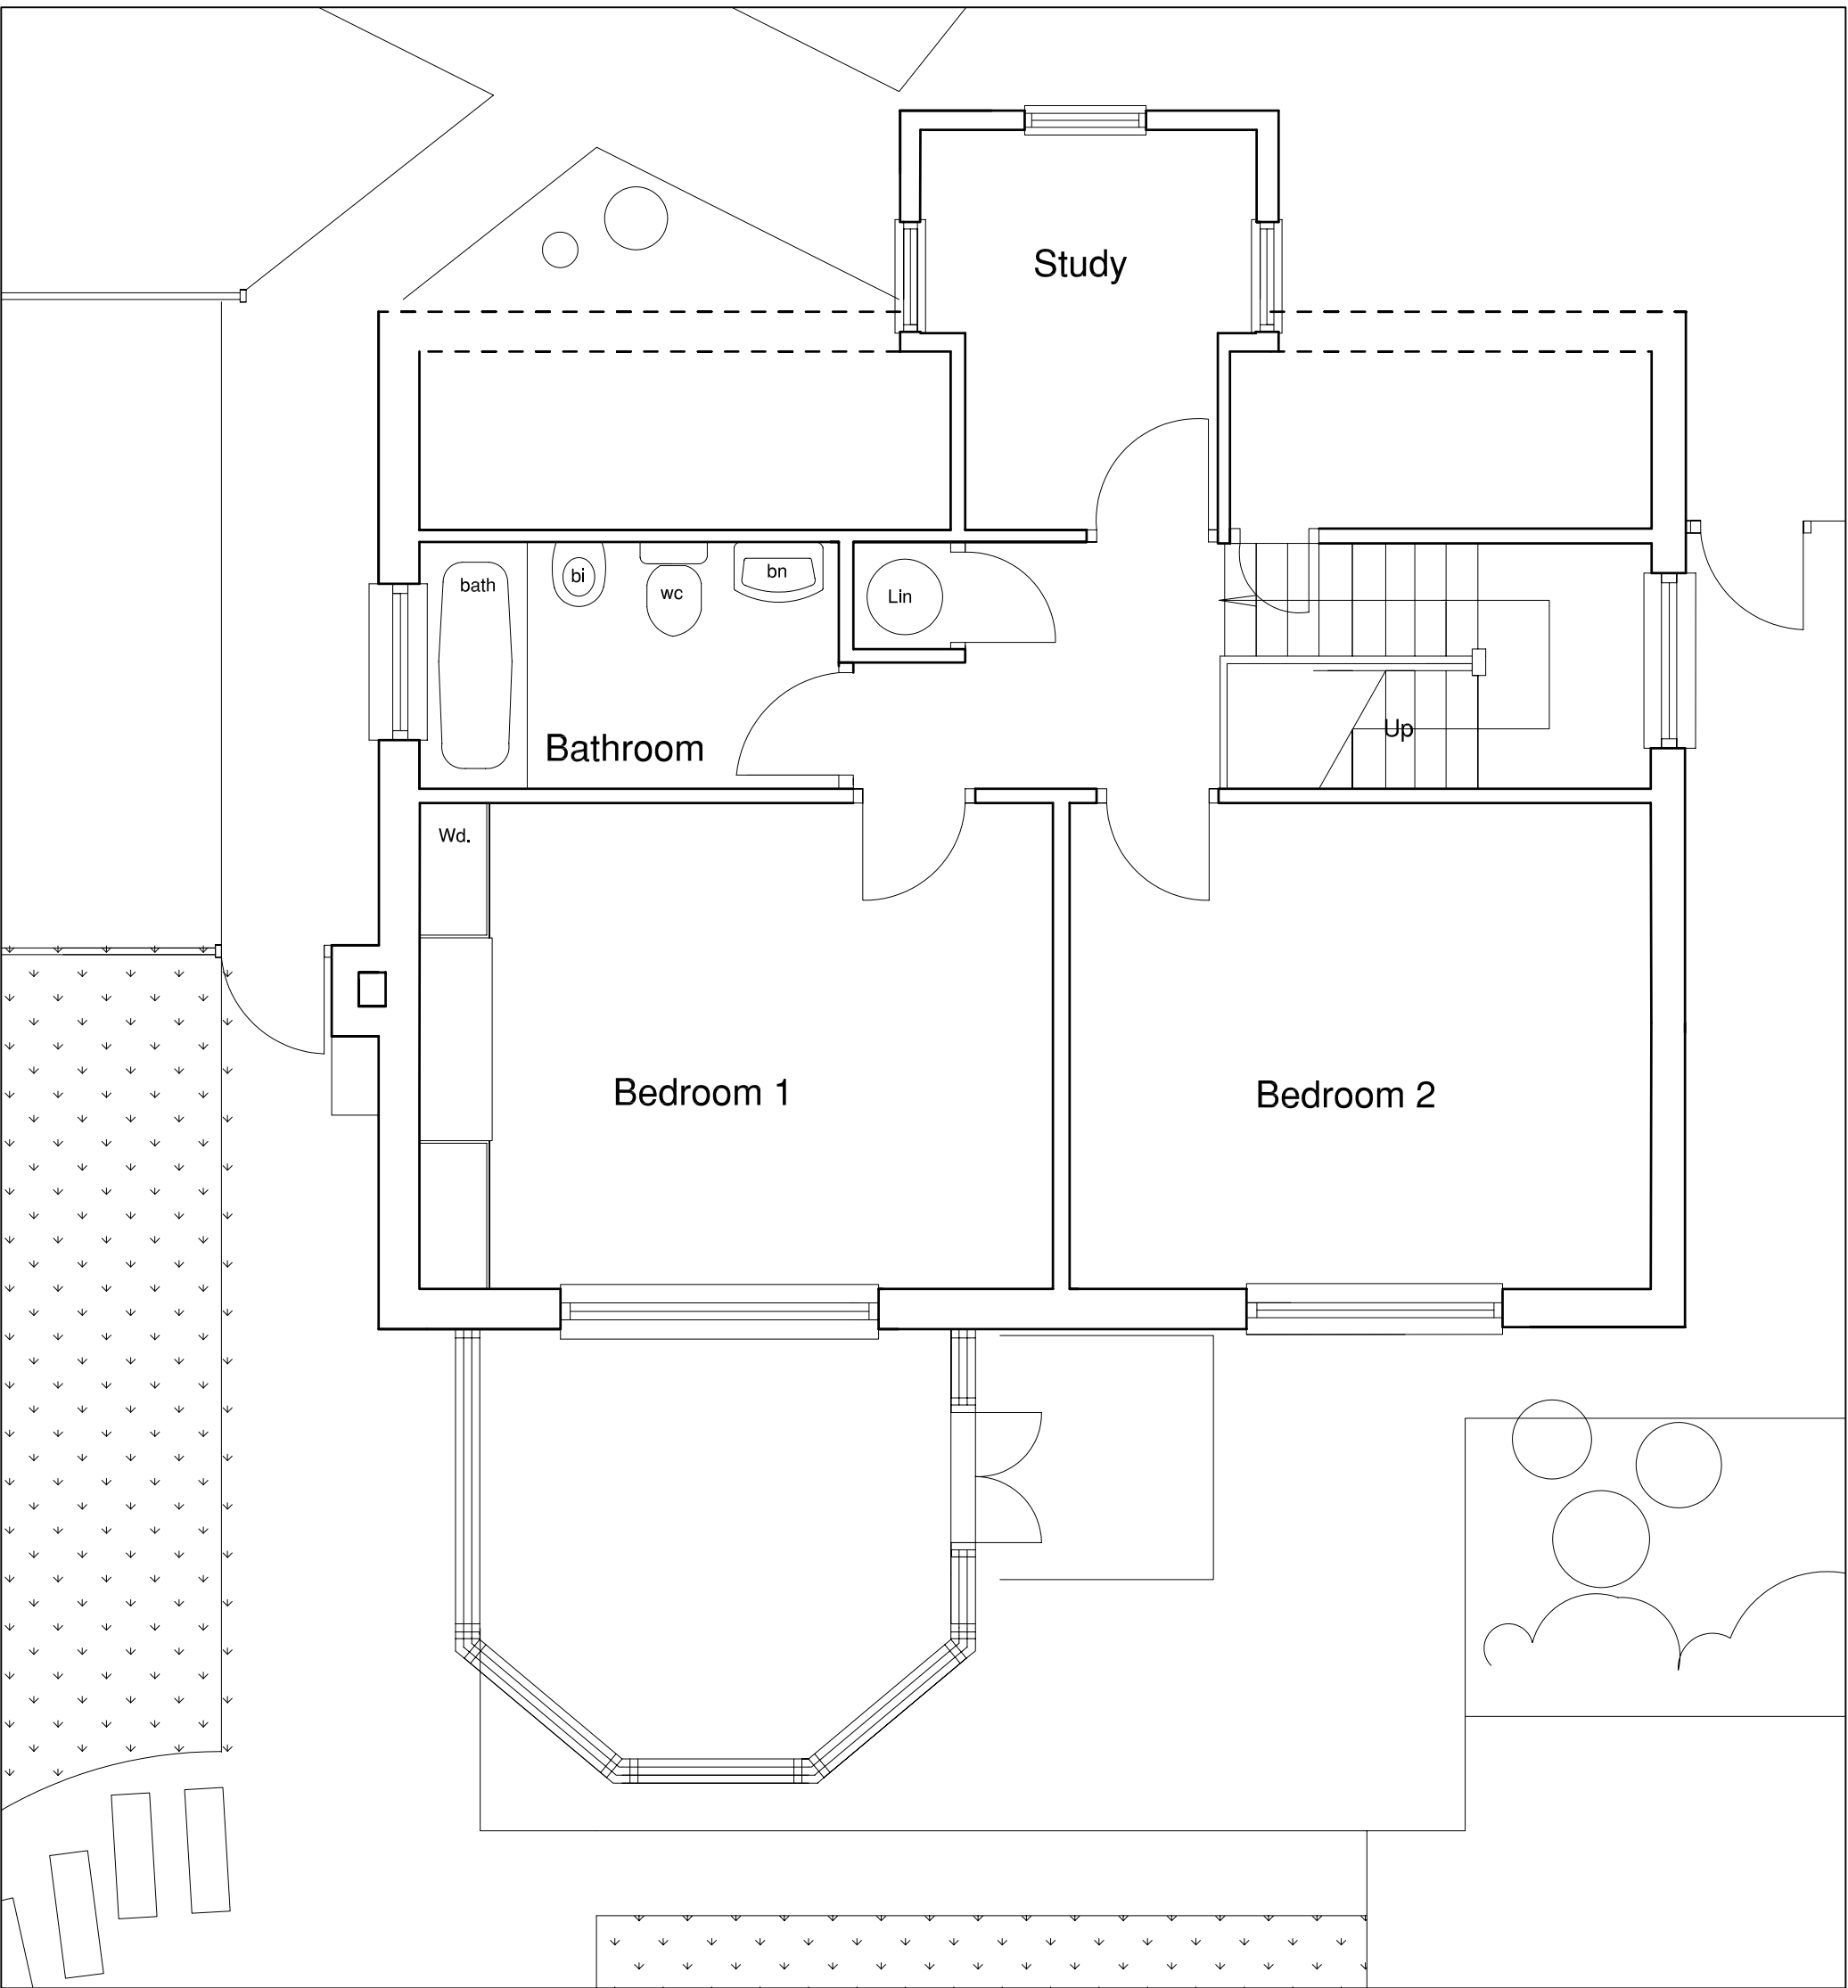


FIG 2. FIRST FLOOR PLAN 1:50



FIG 3. BLOCK PLAN 1:500



FIG 4. NORTH ELEVATION 1:100



FIG 5. EAST ELEVATION 1:100

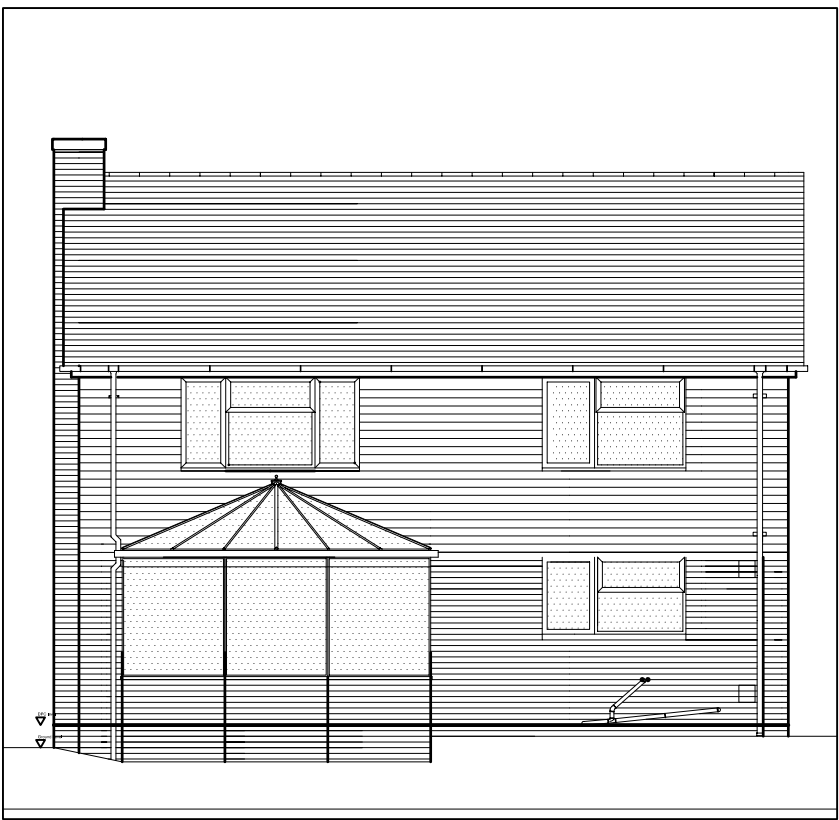


FIG 6. SOUTH ELEVATION 1:100



FIG 7. WEST ELEVATION 1:100

PLANNING

Trevellas, Clapham

Existing Plans and Elevations

■■ saville jones | architects

date: MAY 11

scale: 1 : 50 and 1:100
@A1

1102

SK

01A

DWG: \DRAWINGS\PROFORM\USA_A1.DWG