

ONLY FIGURED DIMENSIONS TO BE USED FOR CONSTRUCTION PURPOSES. ALL DIMENSIONS ARE TO BE CHECKED ON SITE PRIOR TO INSTALLATION AND THE ARCHITECT IS TO BE NOTIFIED OF ANY DISCREPANCIES.
© This drawing is copyright and must not be reproduced without the written consent of the Architect.

REV	DATE	DESCRIPTION
A	08.08.11	Extension with increased, larger rooflight, changes to utility/storage spaces and general amendments
B	14.09.11	General Updates, blockplan added to drawing, PLANNING ISSUE

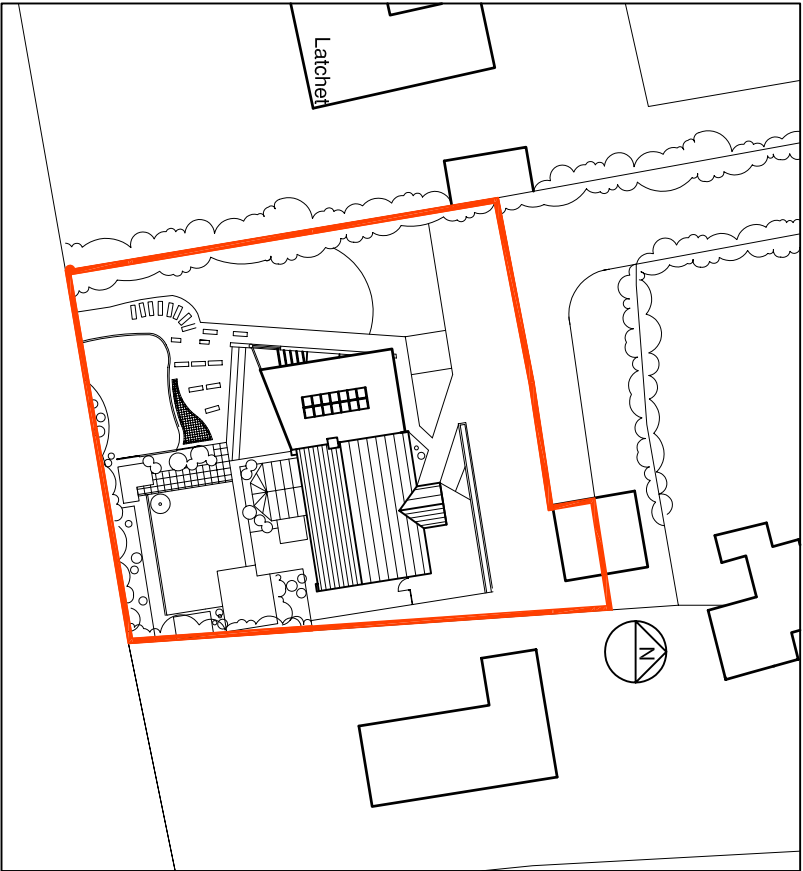


FIG 2. BLOCK PLAN AS PROPOSED - 1:500

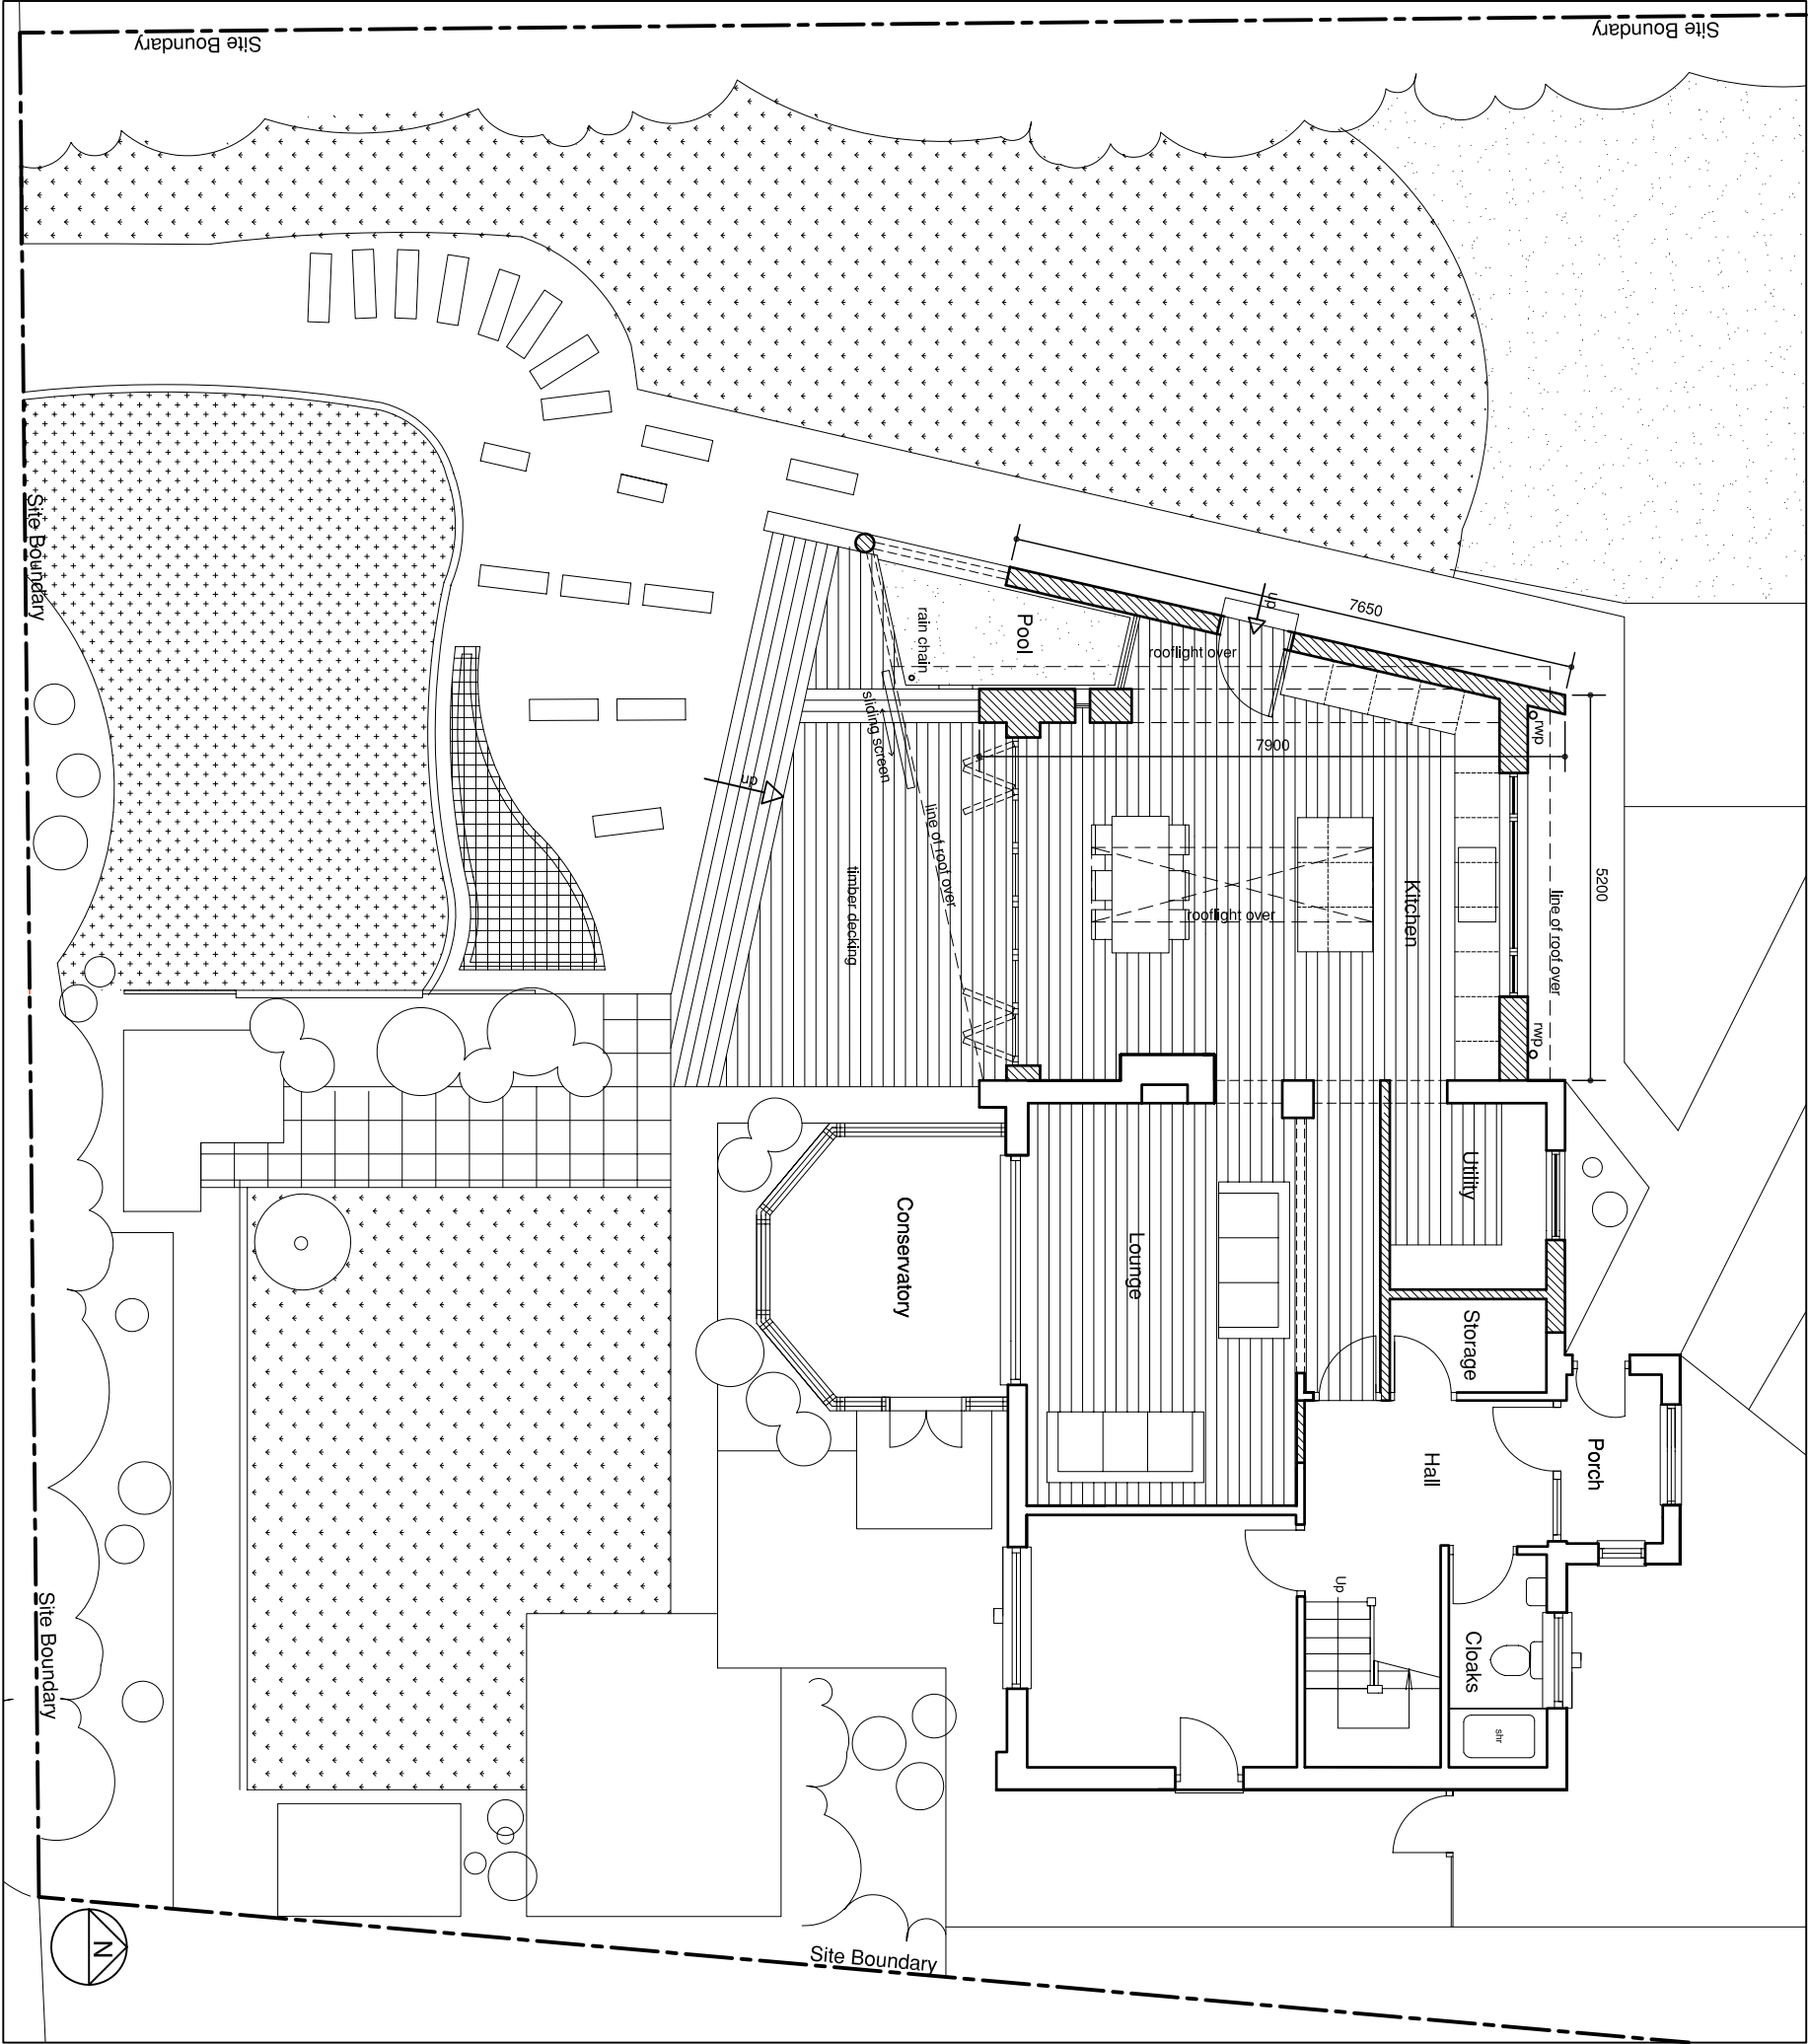


FIG 1. GROUND FLOOR PLAN 1:100

Trevellas, Clapham

saville jones | architects

DATE: JULY 11

SCALE: 1:100 @ A3

PLANNING

Proposed Ground Floor

1102

SK

11B