


ONLY FIGURED DIMENSIONS TO BE USED FOR CONSTRUCTION PURPOSES. ALL DIMENSIONS ARE TO BE CHECKED ON SITE PRIOR TO INSTALLATION AND THE ARCHITECT IS TO BE NOTIFIED OF ANY DISCREPANCIES.
© This drawing is copyright and must not be reproduced without the written consent of the Architect.

REV	DATE	DESCRIPTION
A	14 Sept 11	General Updates, annotation added, PLANNING ISSUE

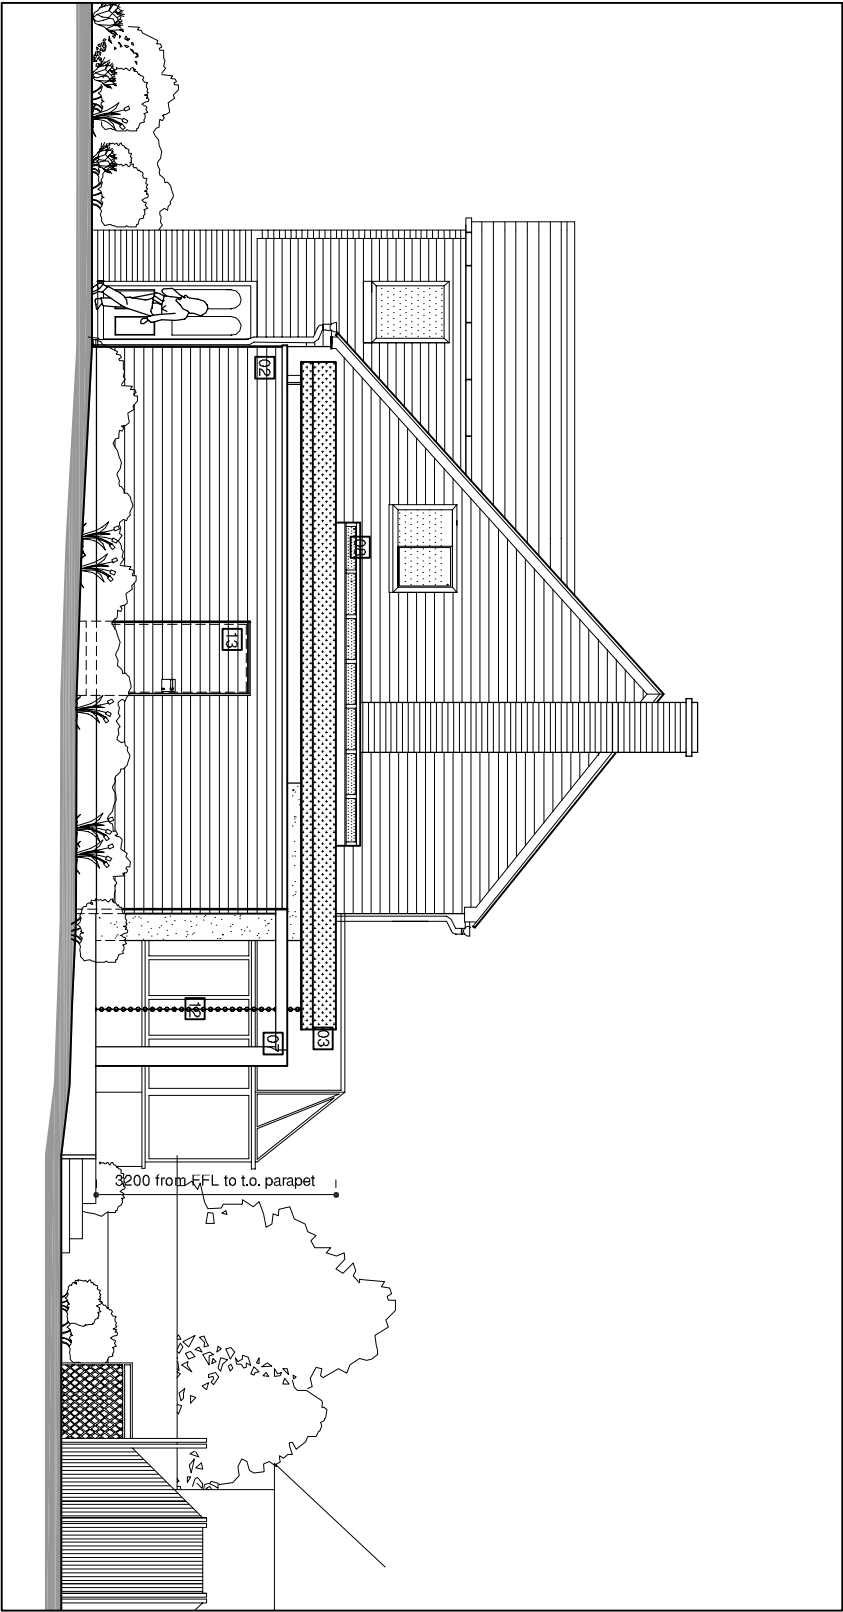


West Elevation 1:100



Photograph of West/ South Elevations of Existing Property

1. New painted render finish to existing structure
2. Horizontal timber cladding
3. Metal fascia to single ply membrane roof
4. New powder coated aluminium, double glazed, folding/ sliding door system
5. New powder coated aluminium, double glazed, windows
6. New double glazed structural framed window and rooflight
7. Steel column and beams
8. New powder coated aluminium, double glazed, rooflight
9. New rainwater goods
10. New rendered finish to extension
11. Galvanised steel and timber sliding external screen
12. Rainchain
13. Horizontal timber clad external door to match timber cladding

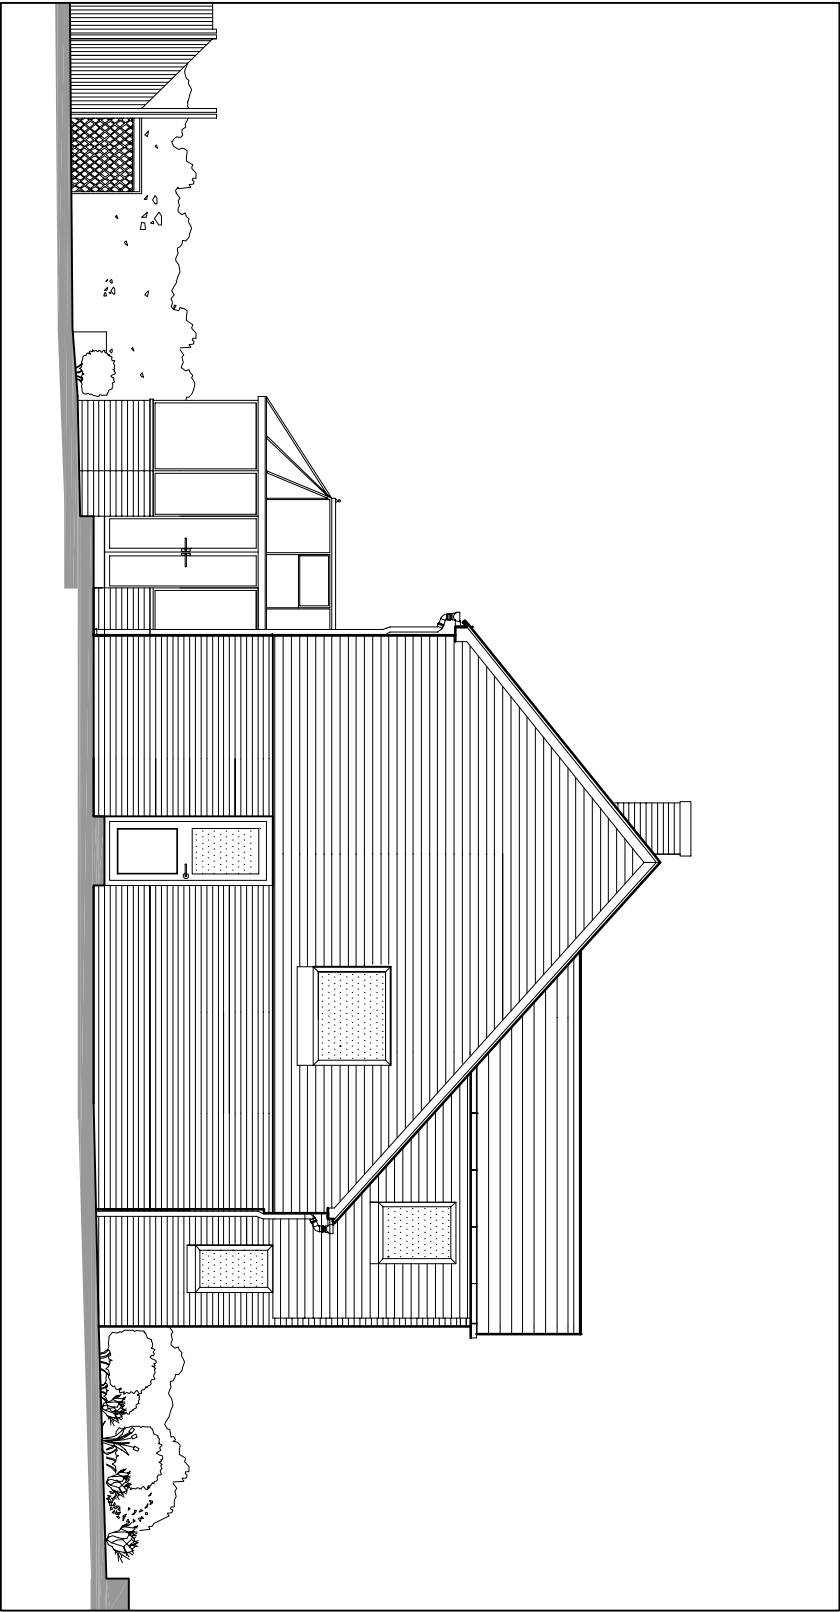

East Elevation 1:100

PLANNING

Trevellas, Clapham

Proposed East and West Elevations

saville jones | architects

date: AUG 11

1102

SK

14A

scale: 1:100 @ A3

DWG: \DRAWINGS\PROG001\SAJA_150.DWG