



ARUN DISTRICT COUNCIL			
No.	CL	1	09
RECEIVED			

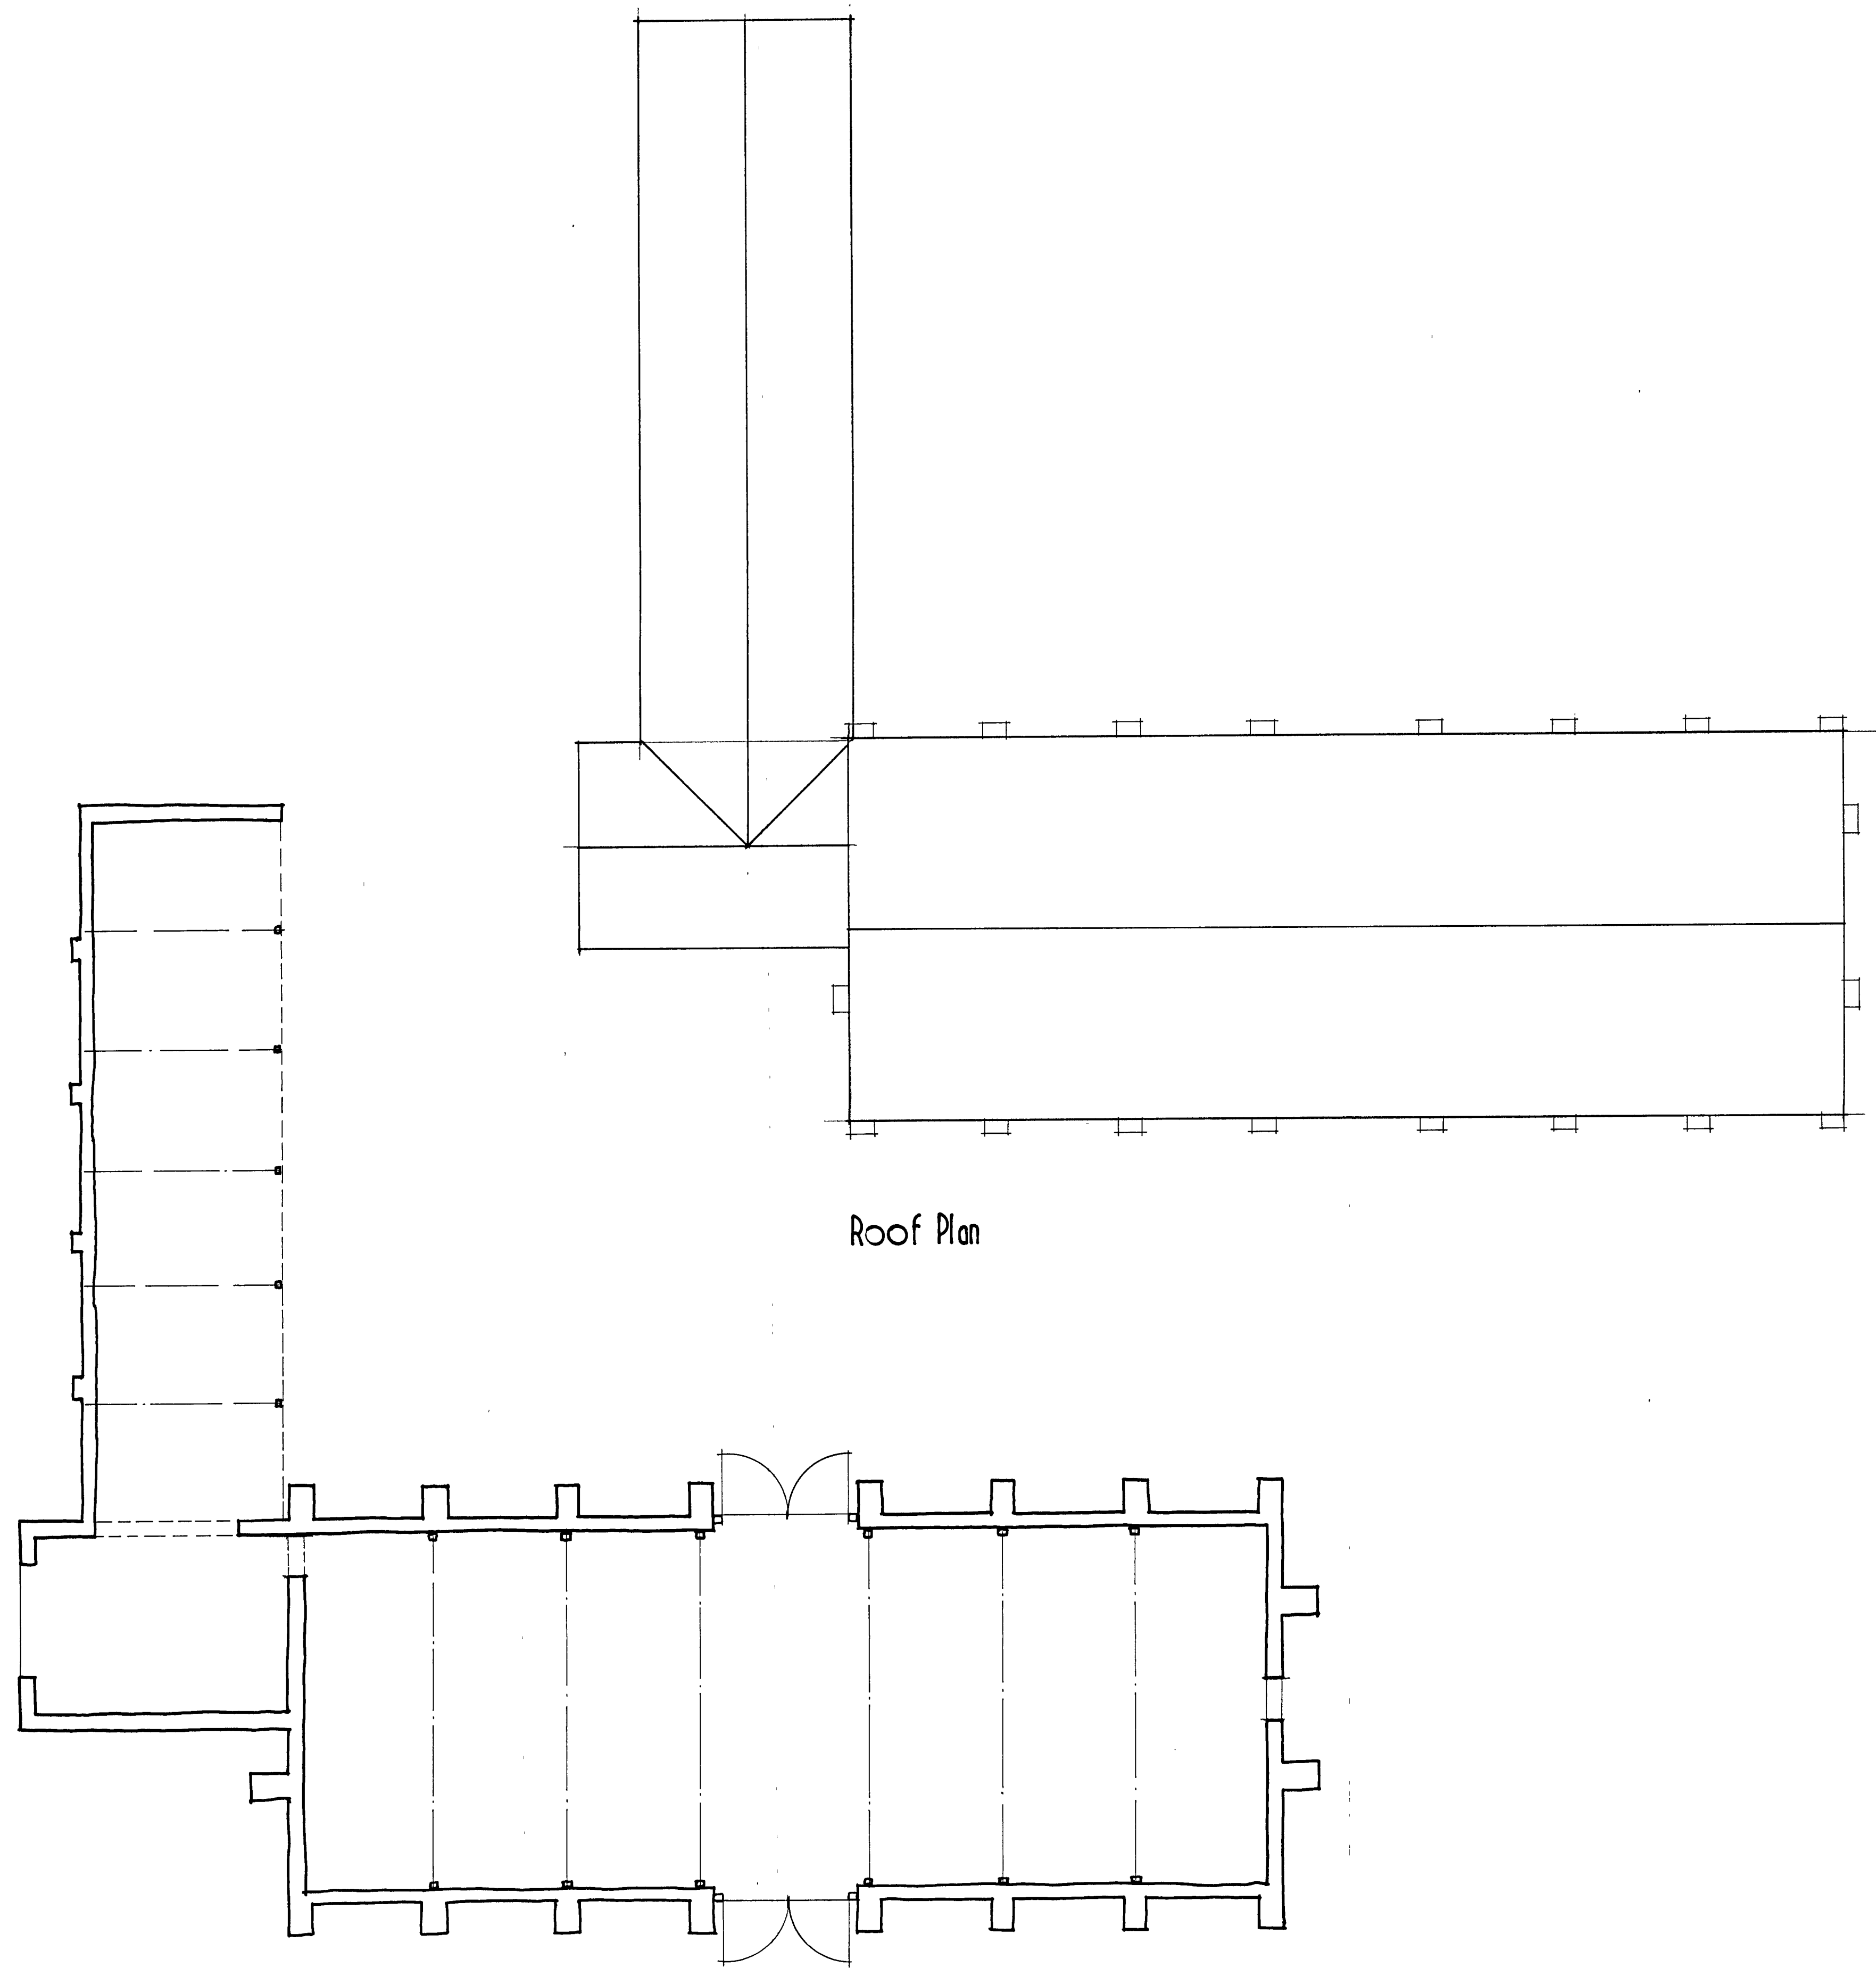

Roof Plan

Floor Plan

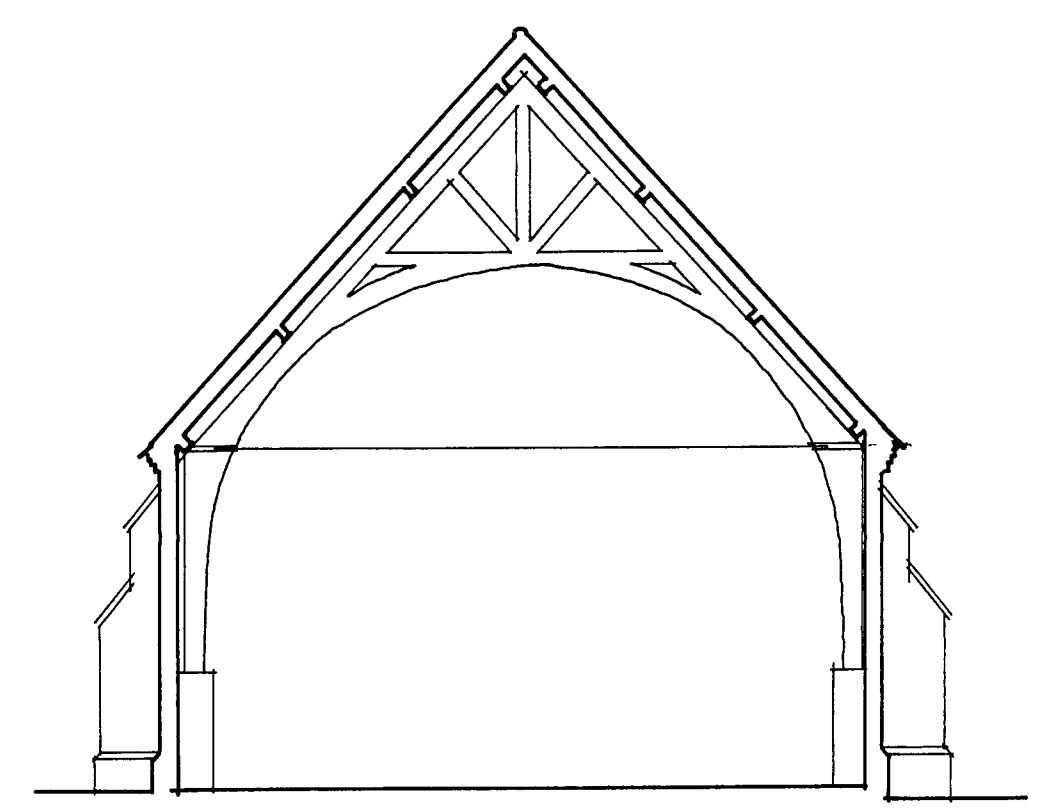

Cross Section

R J C A
CHARTERED ARCHITECTS

LIME KILN BARN
CHICHESTER

COLWORTH
WEST SUSSEX

PO20 2DS

TEL: 01243 - 787011 FAX: 01243 - 787022

REVISION		DATE	
PROJECT Conversion of existing barn at Long Furlong Farm Patching			
DRAWING Existing Plans & Section			
SCALE 1:100	DATE Jan 09	DRG No	REV
DRAWN	CHECKED	07 / 21 / 04	