




ARUN DISTRICT COUNCIL			
No.	CL	1	09
RECEIVED			

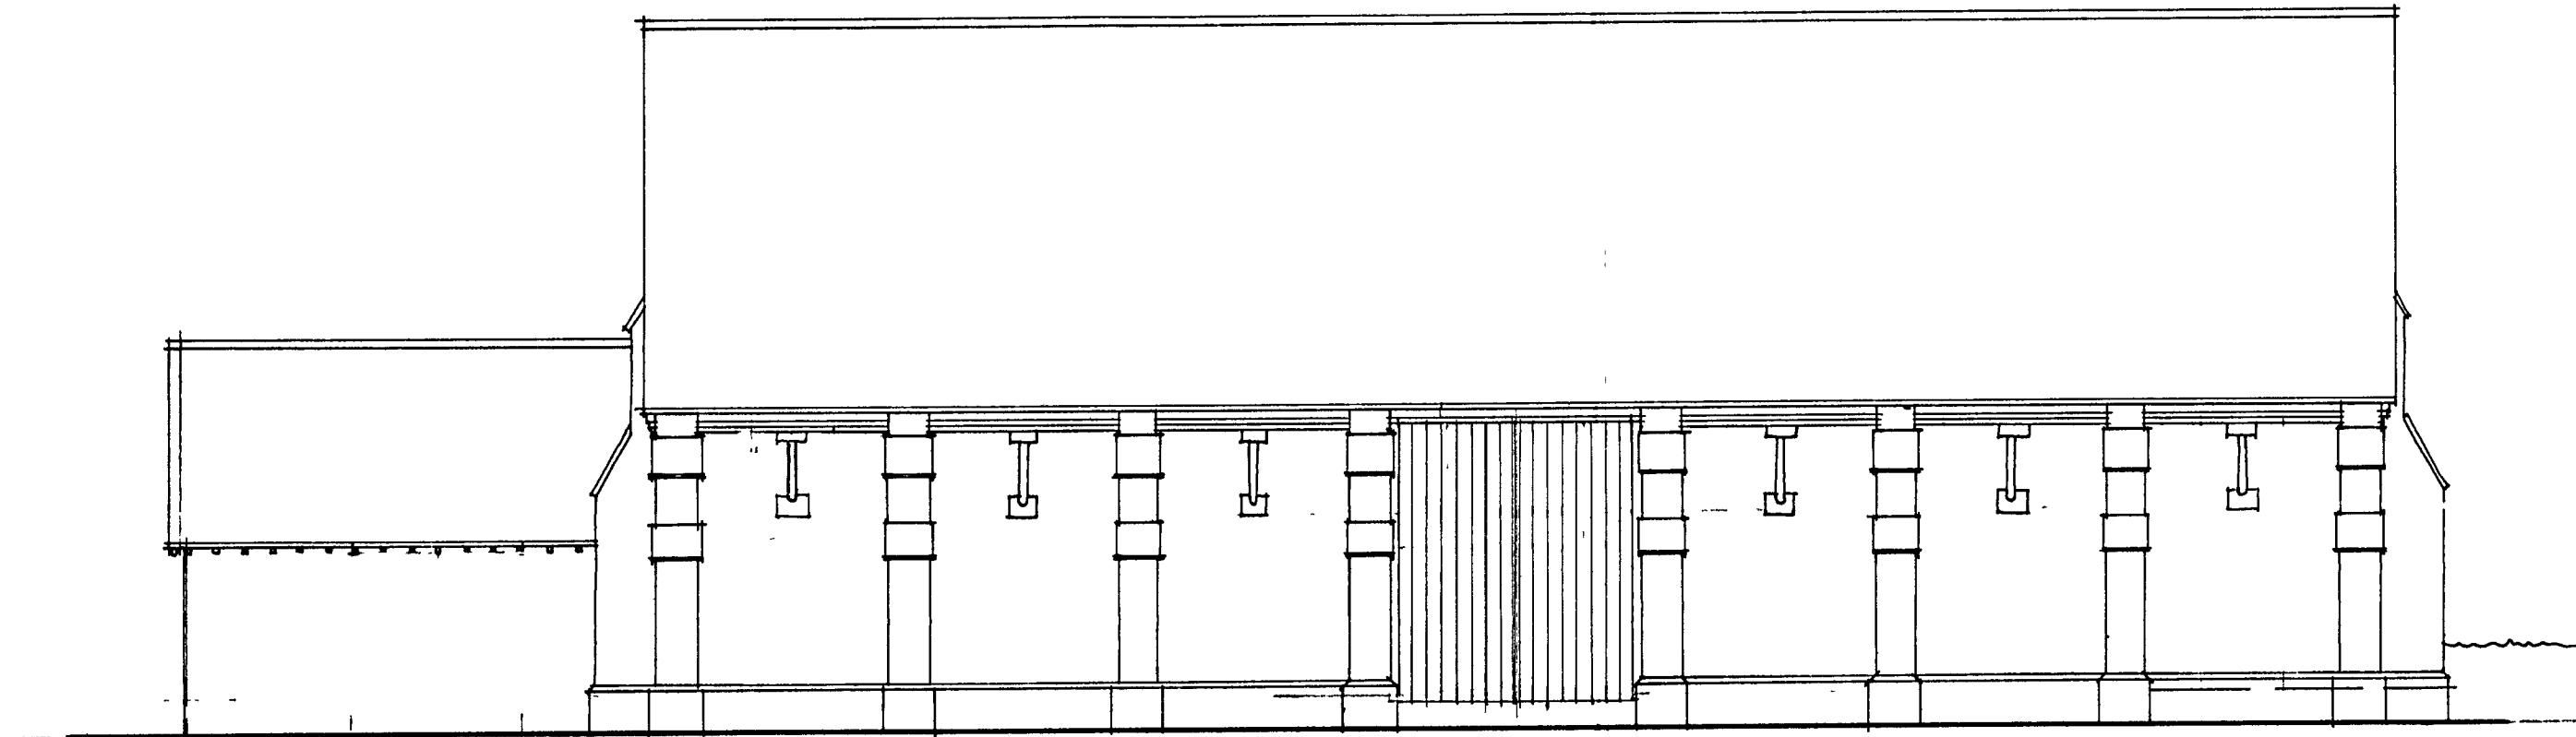


West Elevation

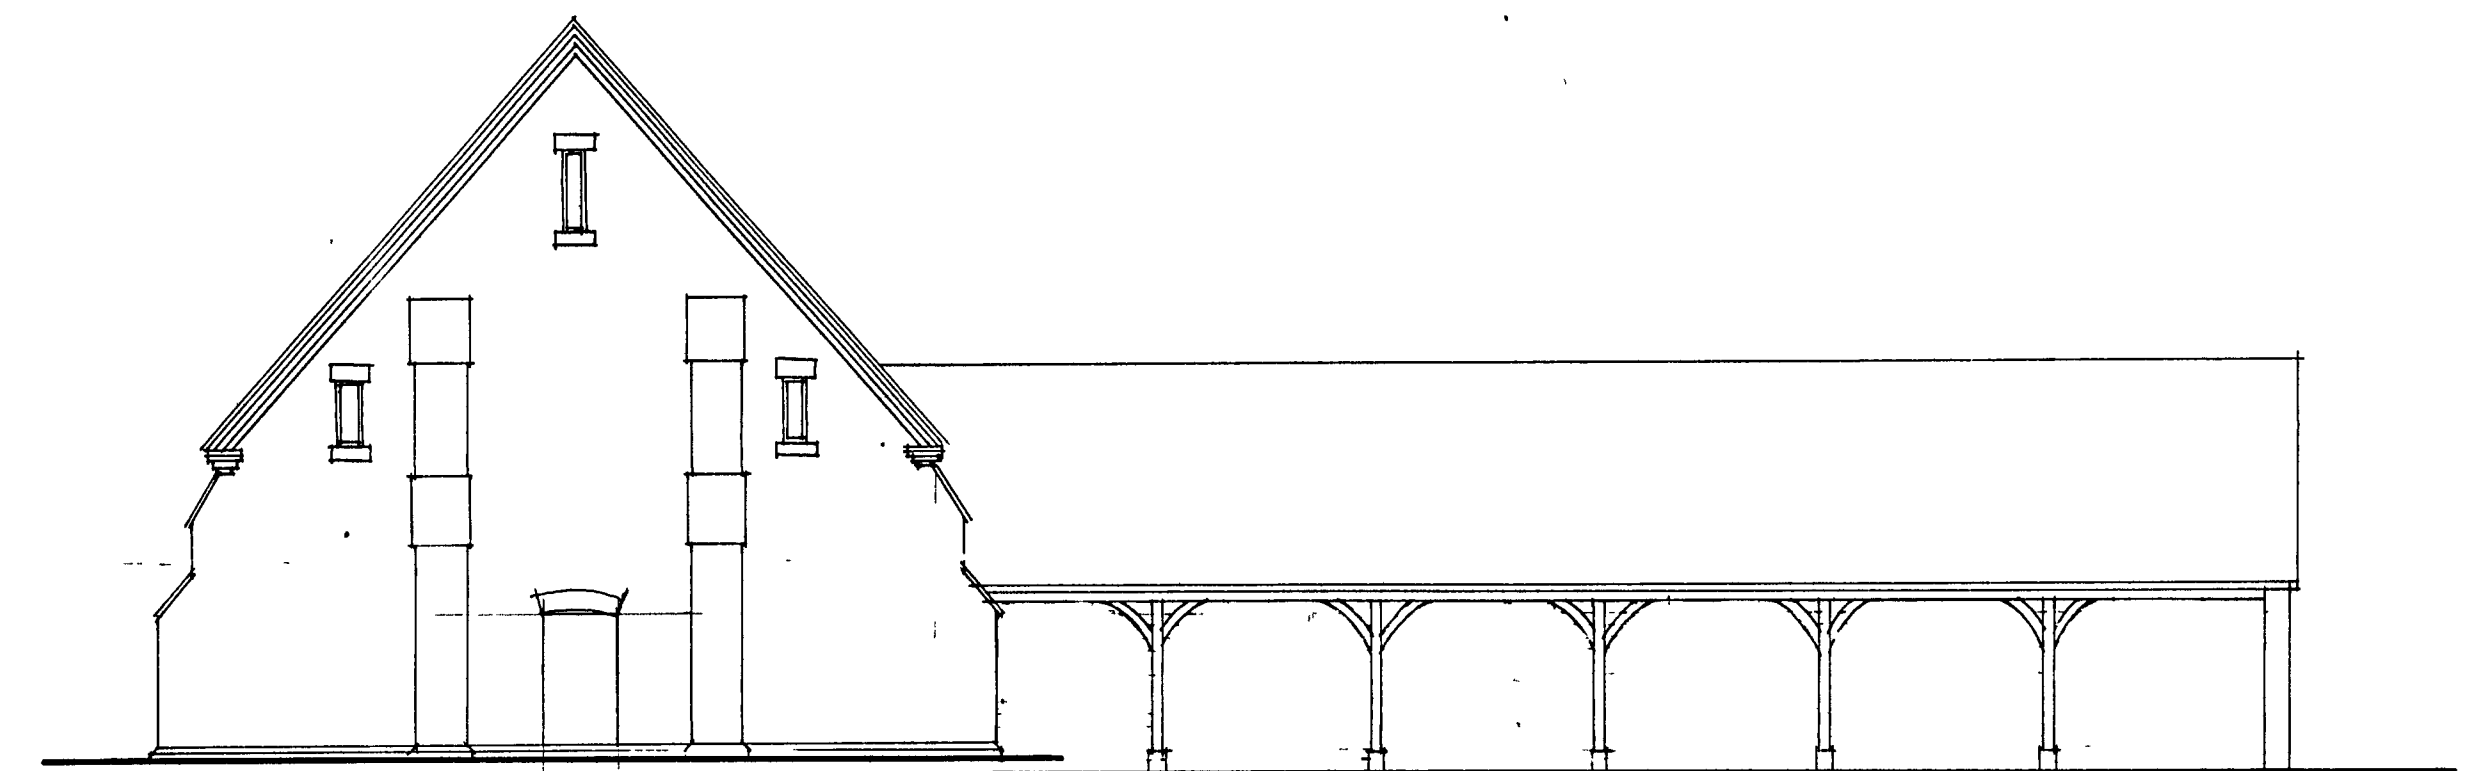

South Elevation

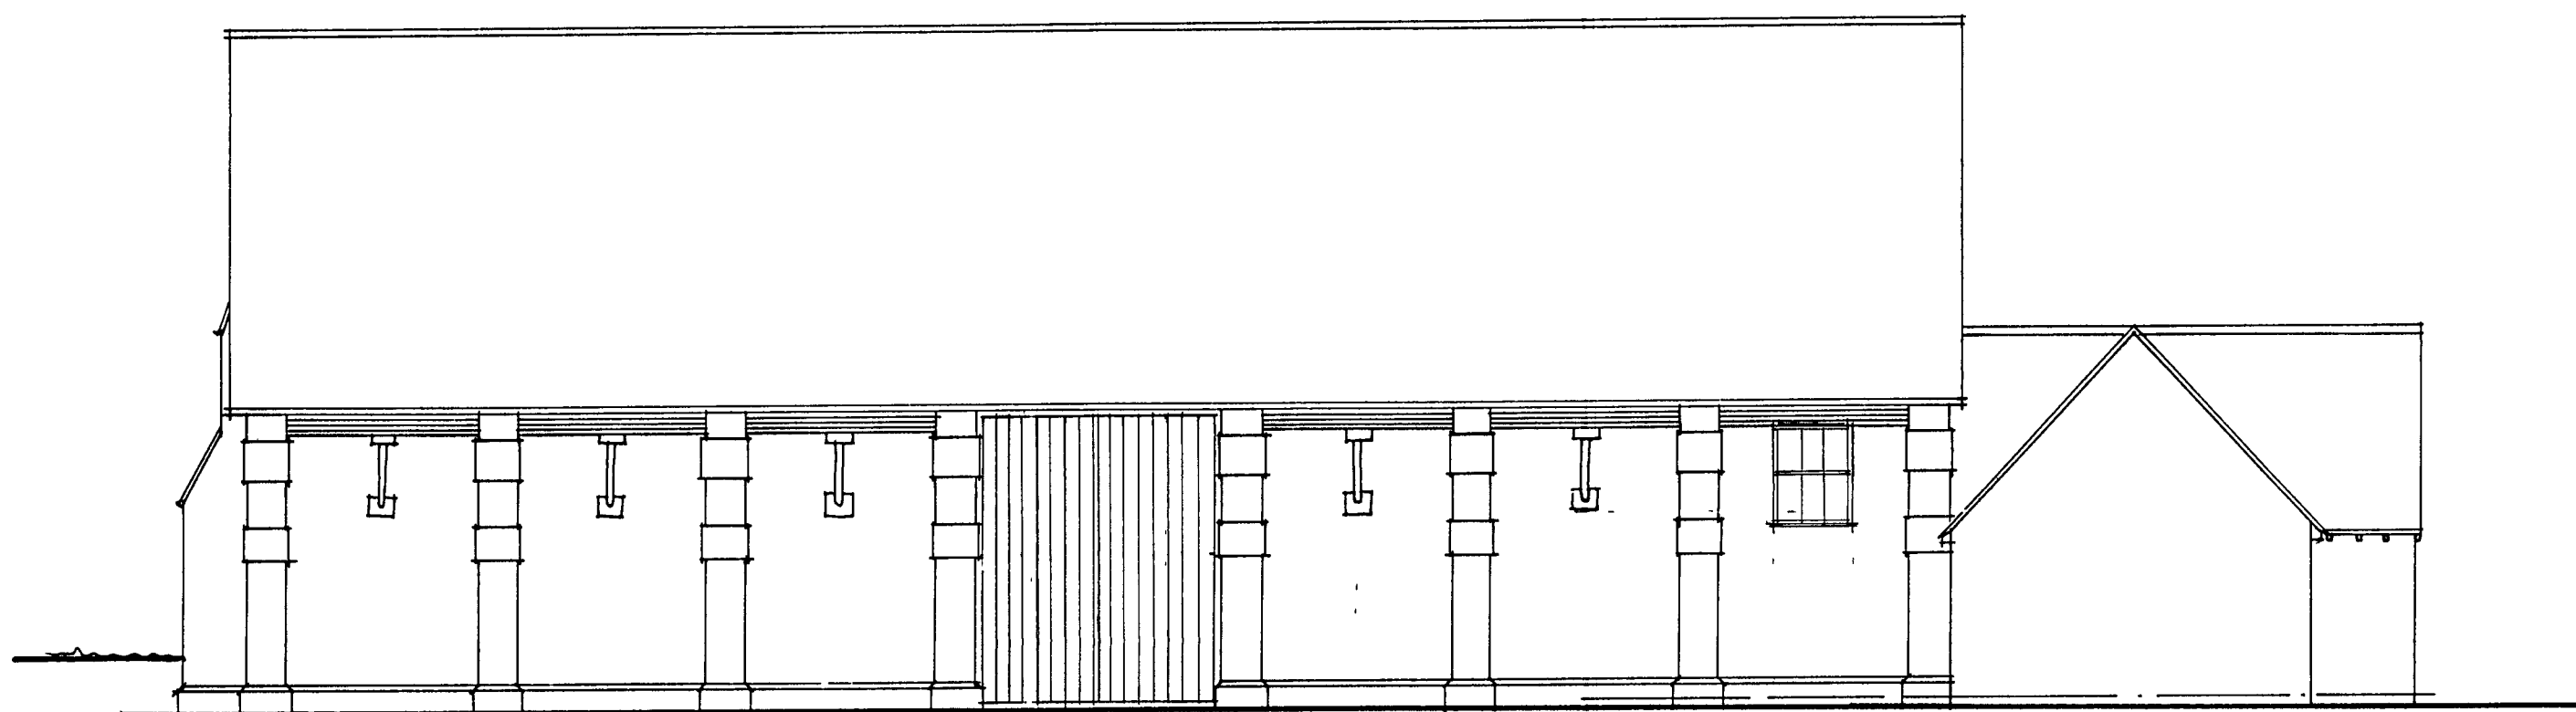

East Elevation

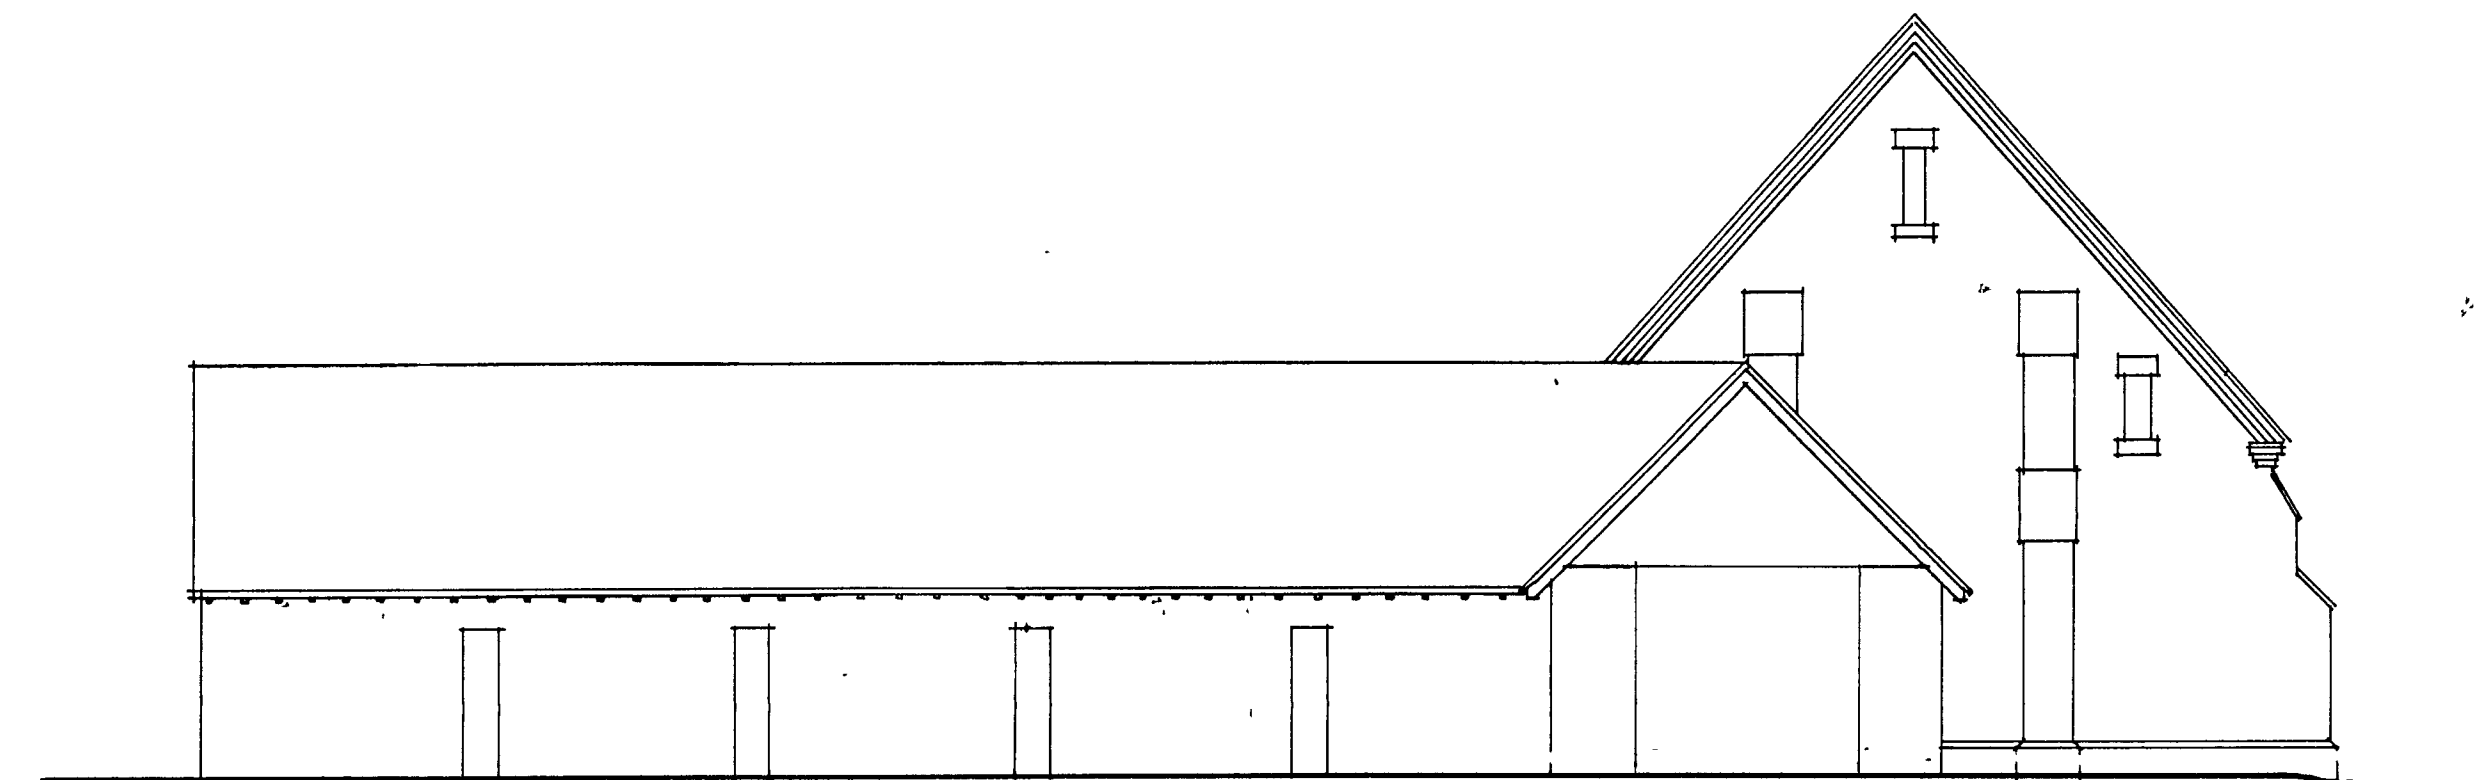

North Elevation

R J C A
CHARTERED ARCHITECTS

LIME KILN BARN
CHICHESTER

COLWORTH
WEST SUSSEX

PO20 2DS

TEL 01243 - 787011 FAX 01243 - 787022

REVISION		DATE	
PROJECT Conversion of existing barn at Longfurlong Farm Patching			
DRAWING Elevations as Existing			
SCALE 1:100	DATE	DWG. No.	REV
DRAWN	CHECKED	07 / 21 / 05	