
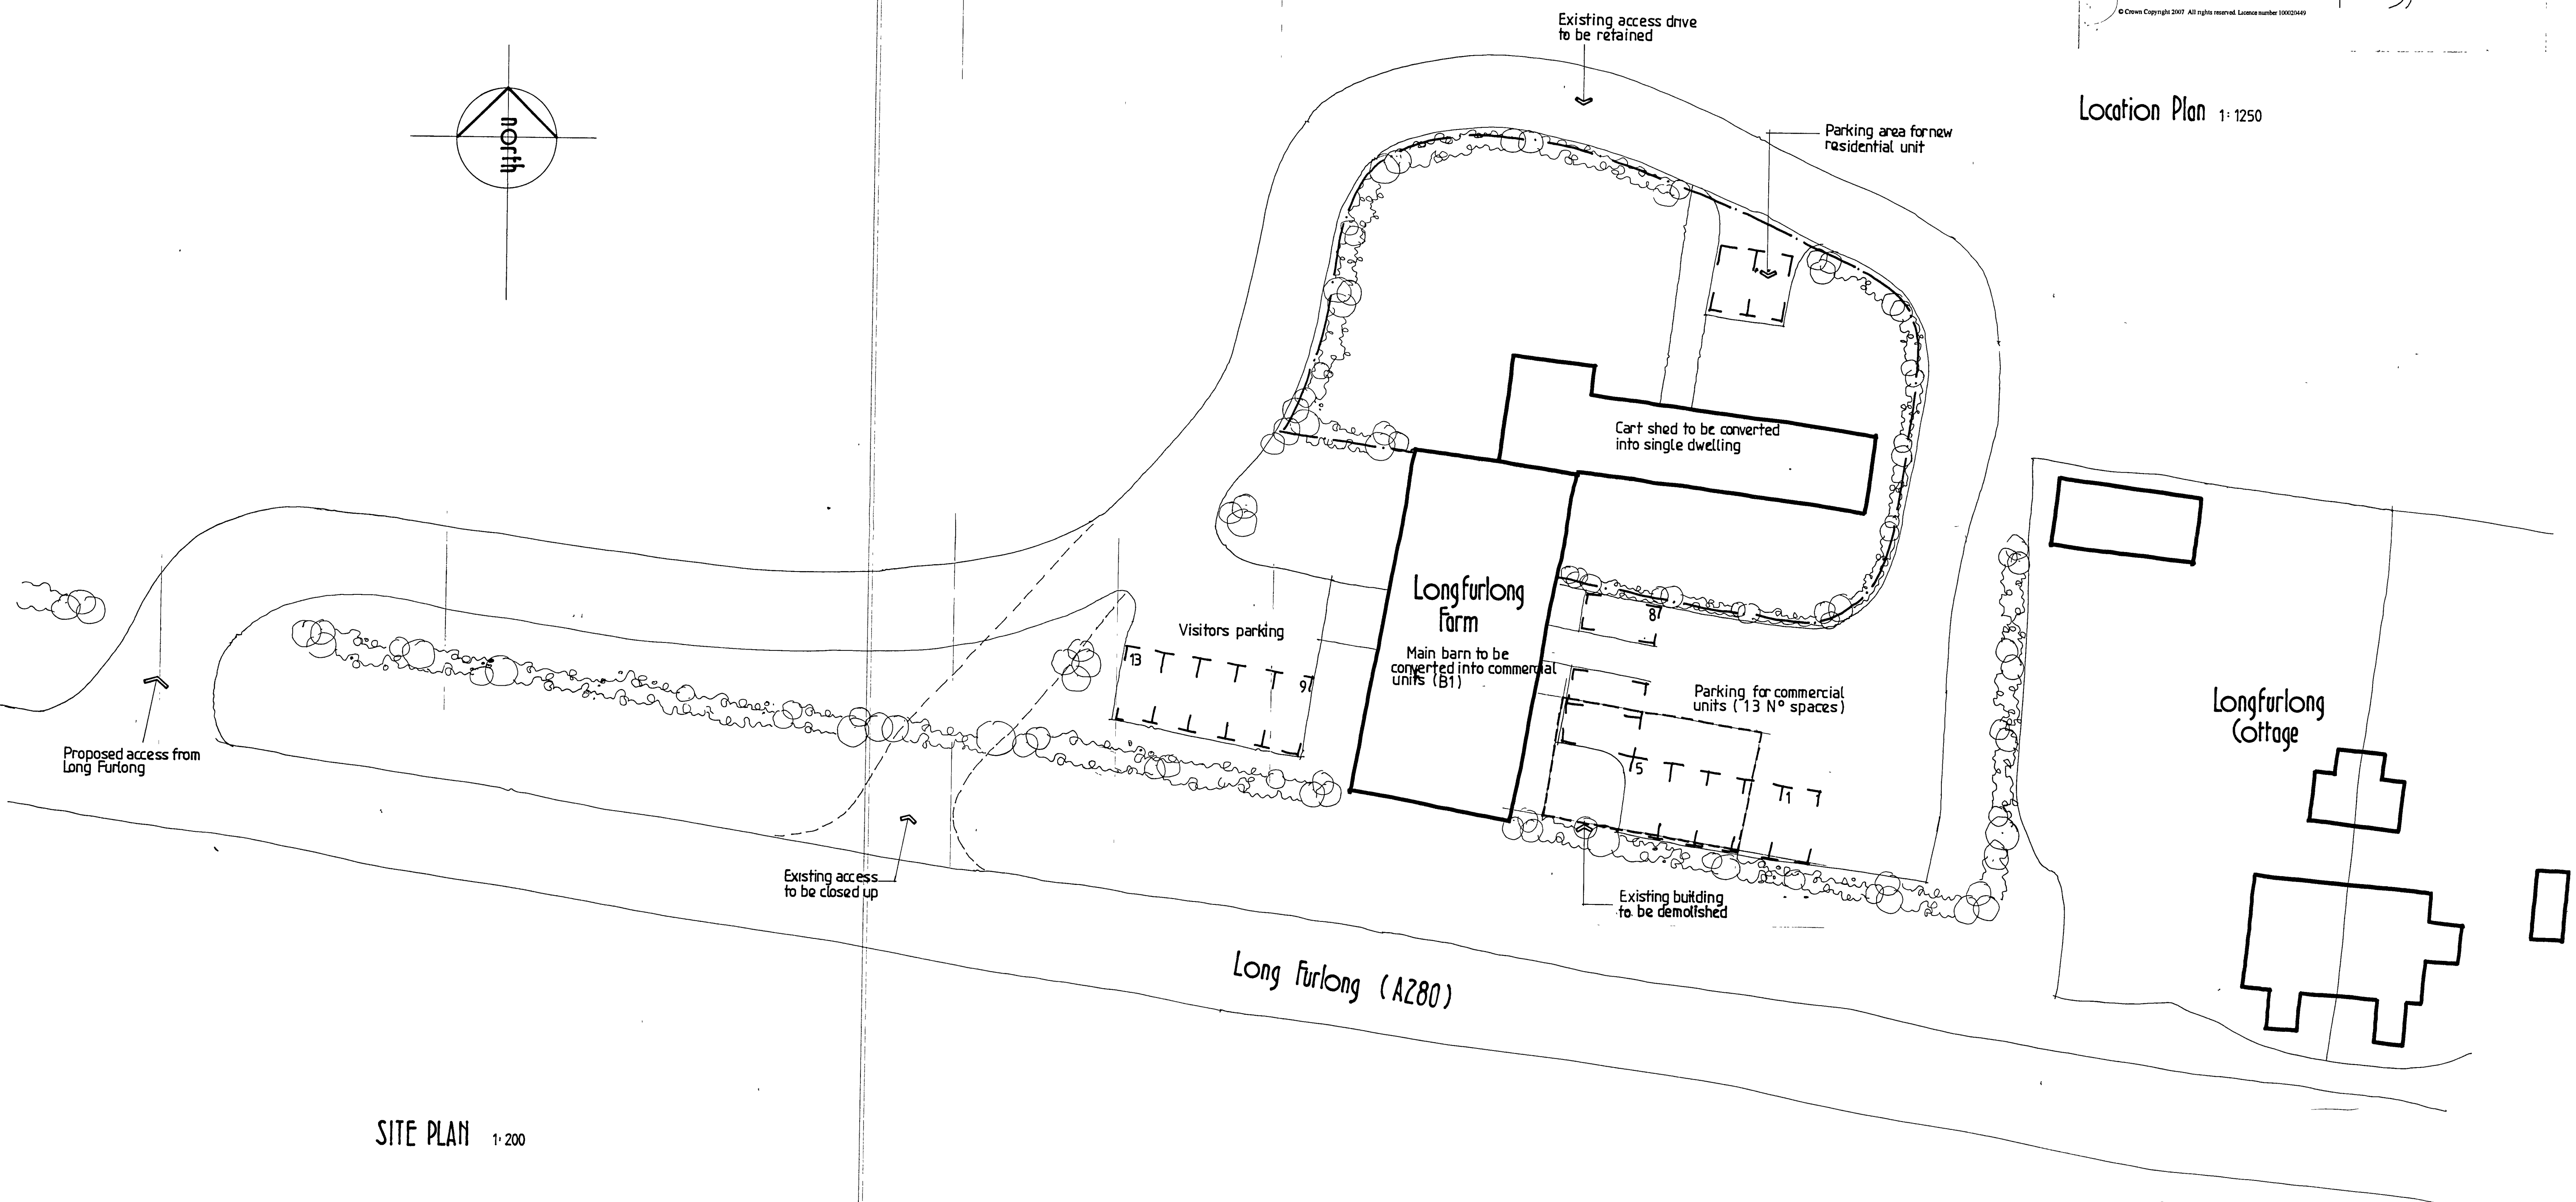
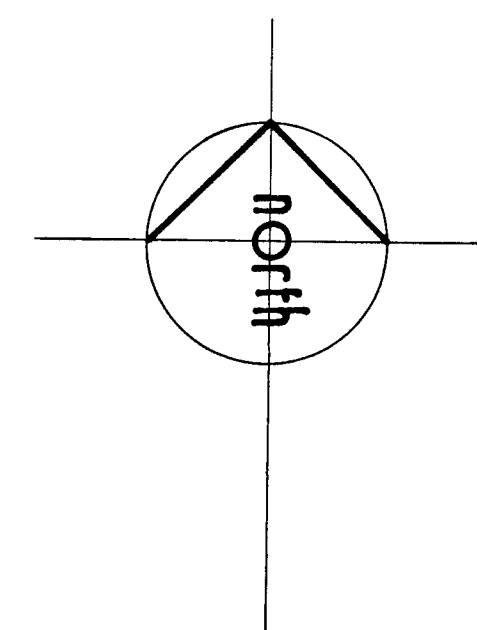


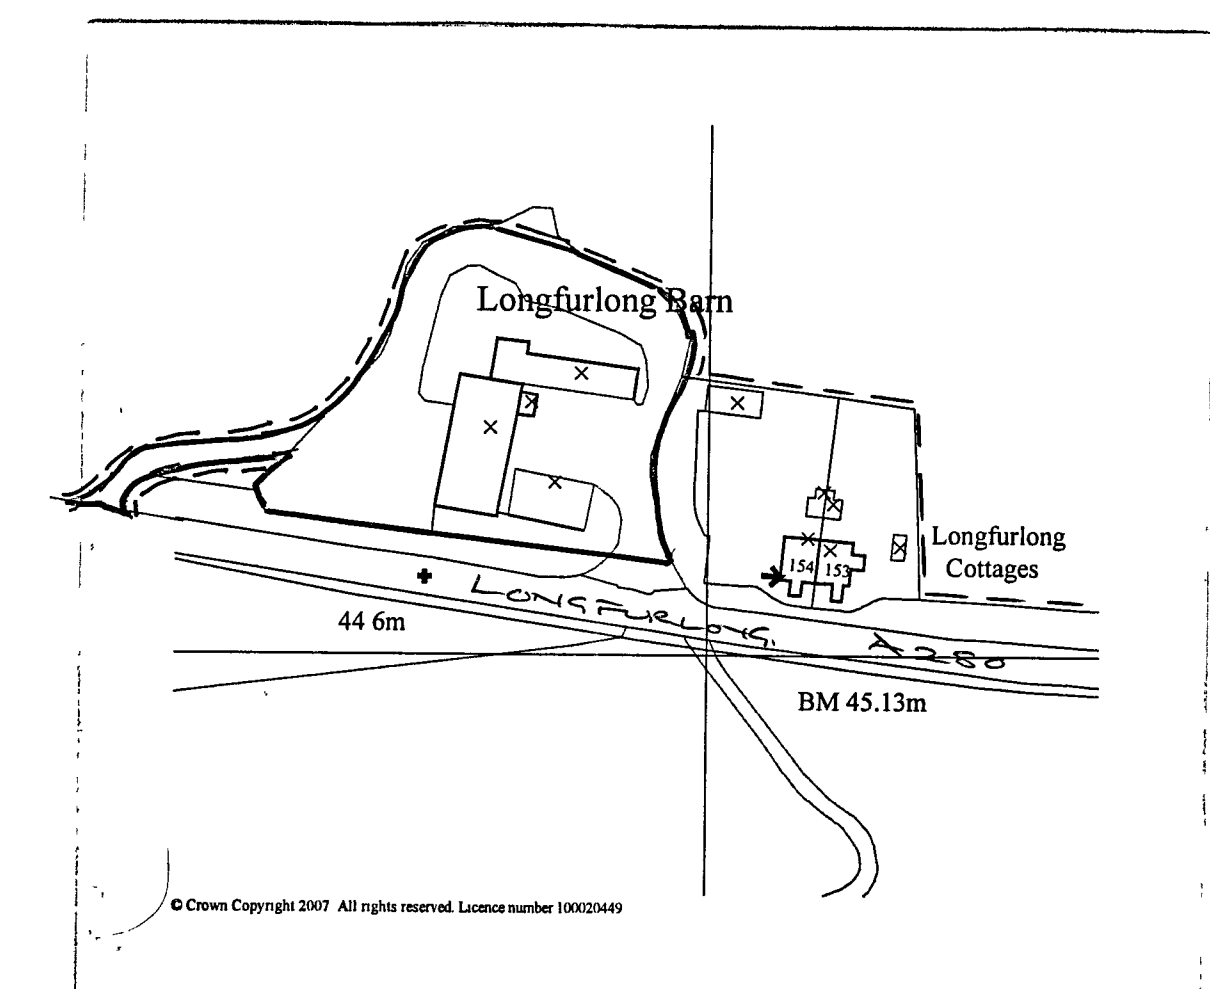

SITE PLAN 1:200

R J C A
CHARTERED ARCHITECTS

LIME KILN BARN
CHICHESTER

COLWORTH
WEST SUSSEX

PO20 2DS

TEL: 01243 - 787011 FAX: 01243 - 787022

REVISION		DATE
PROJECT	Conversion of existing barn at Longfurlong Farm Patching	
DRAWING	Proposed Site Plan	
SCALE	DATE	DRG. No.
1:200		07 / 21 / 01
DRAWN	CHECKED	REV
		A