

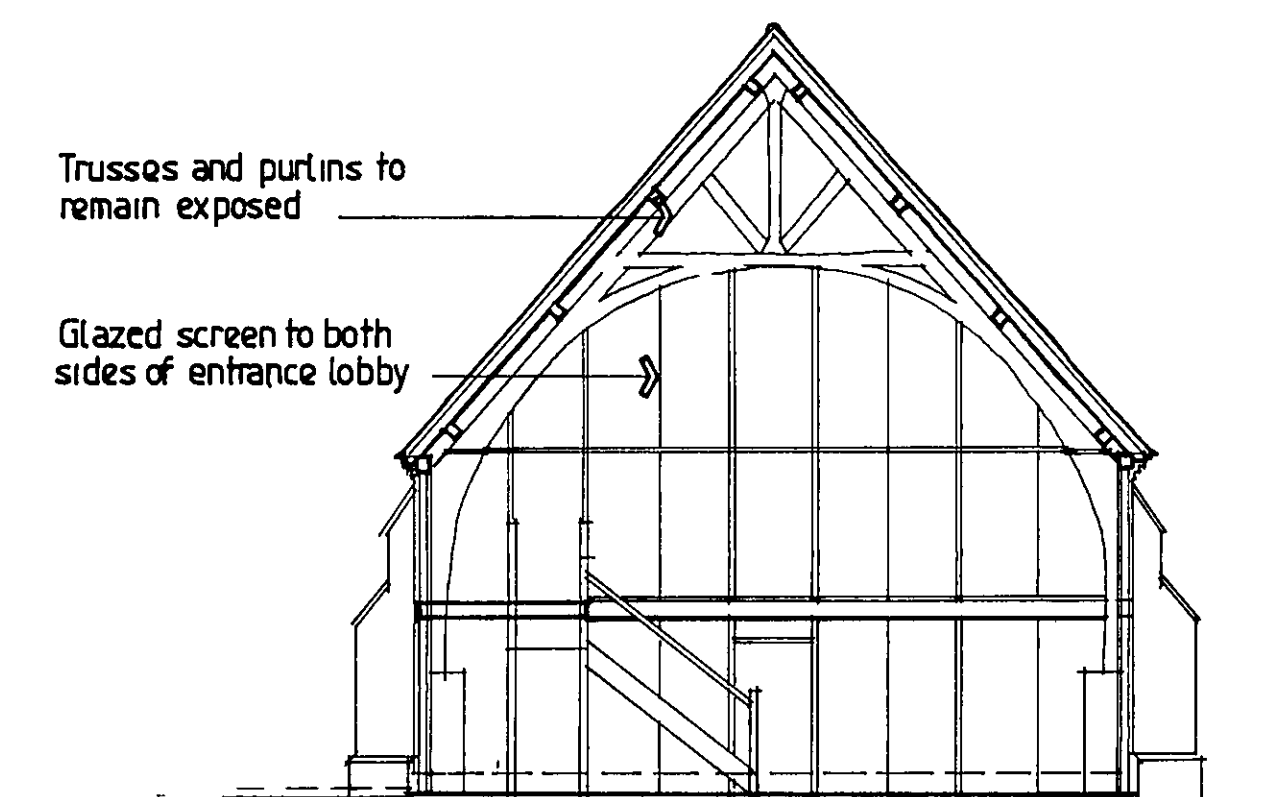
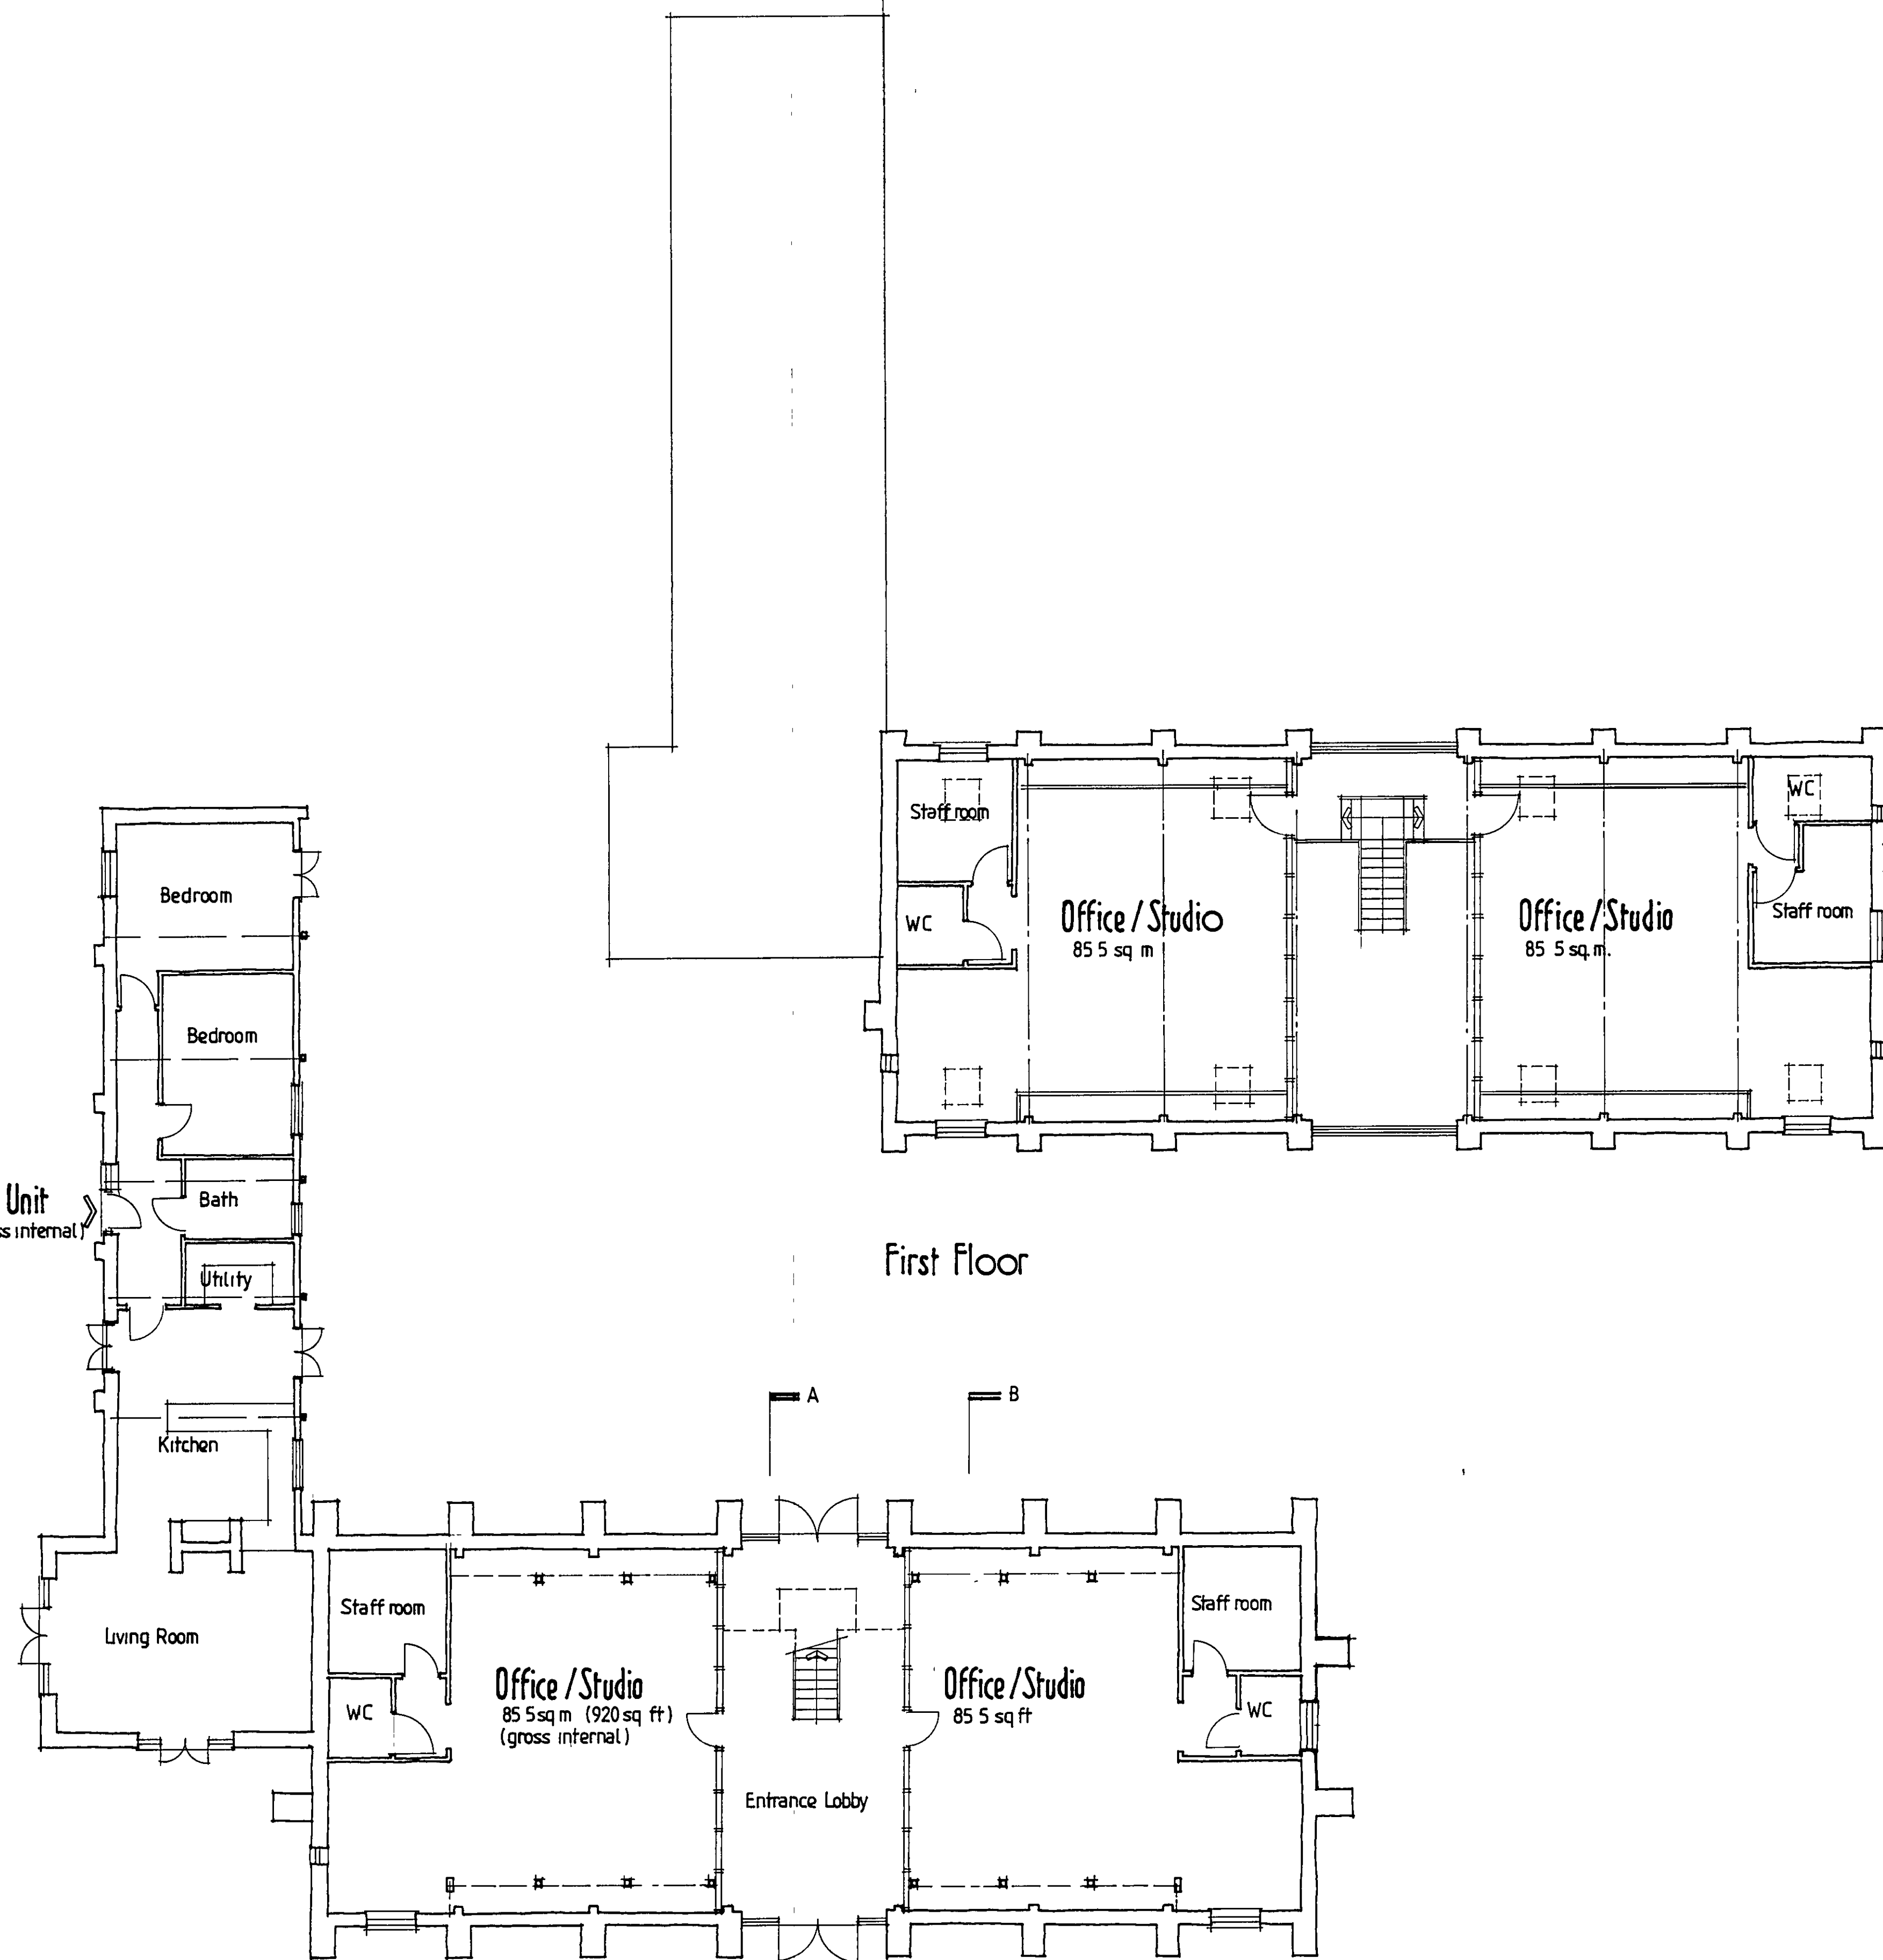


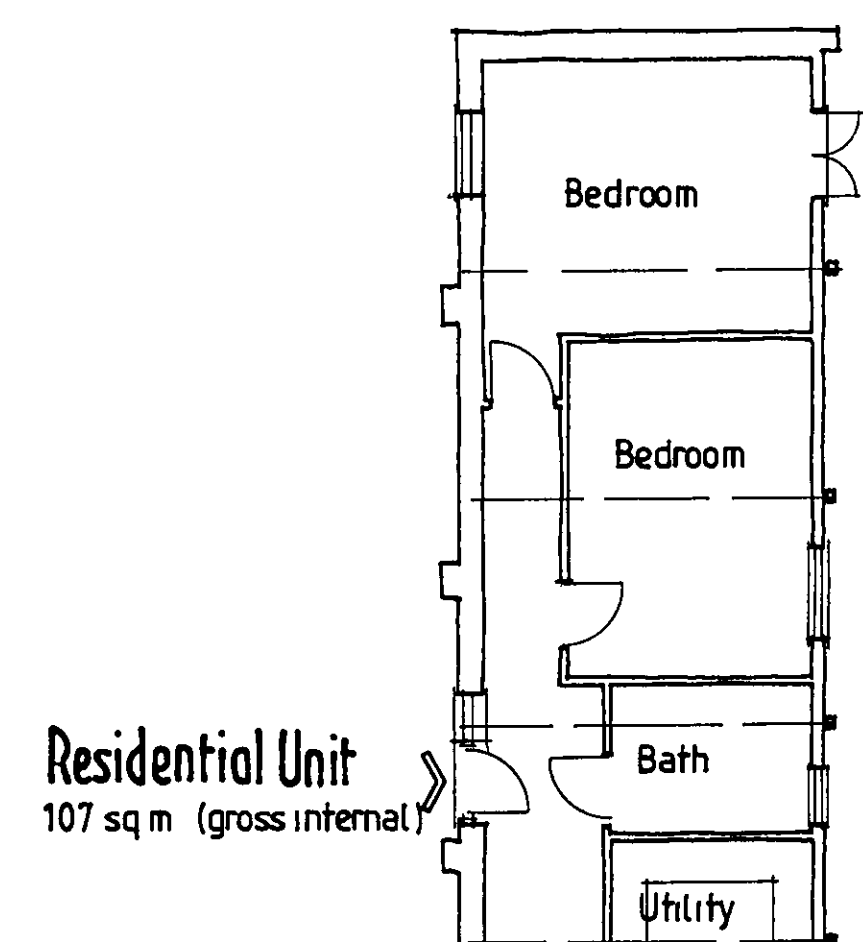

Section A A

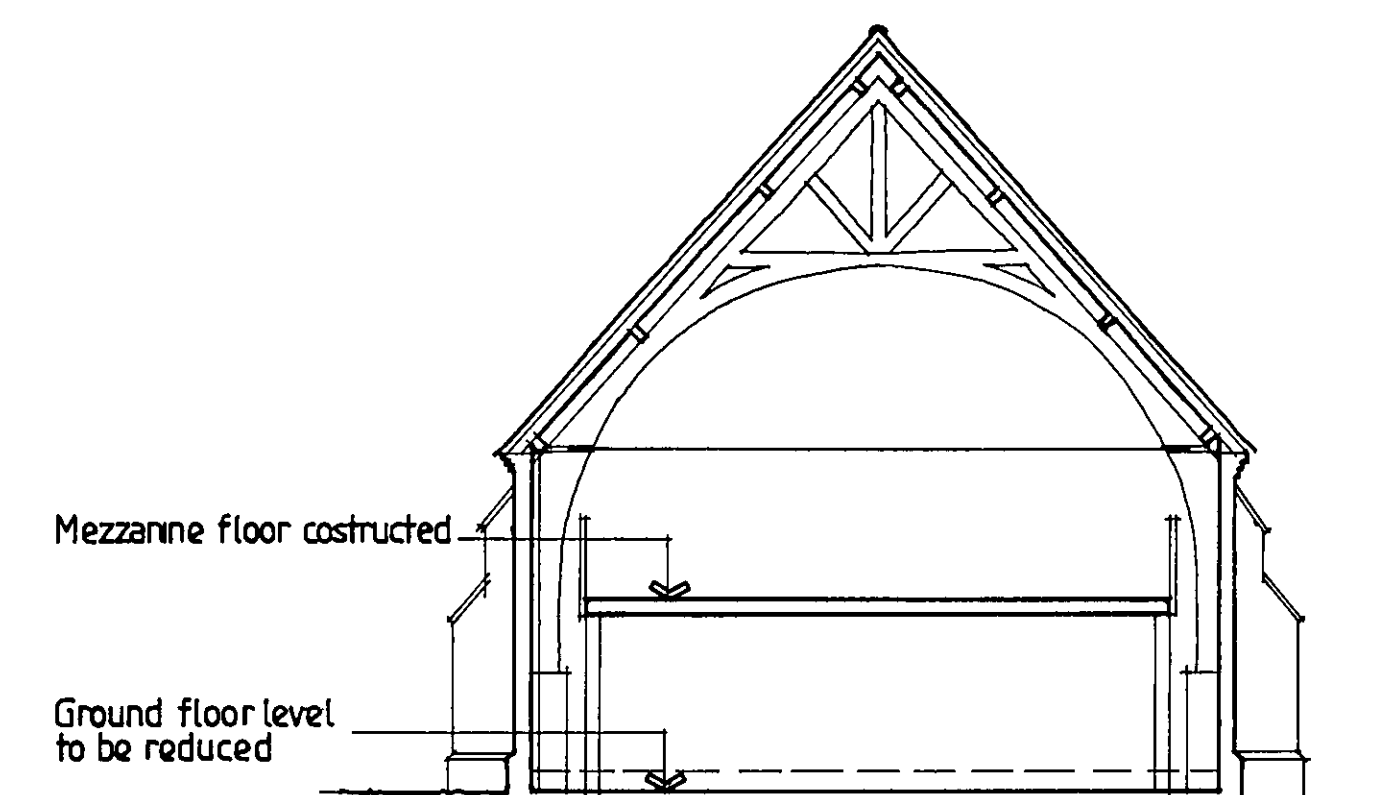

Section B B

R J C A
CHARTERED ARCHITECTS

LIME KILN BARN
CHICHESTER
PO20 2DS

COLWORTH
WEST SUSSEX

TEL 01243 - 787011 FAX 01243 - 787022

Rev B Windows to north elevation amended
Rev A Windows to south elevation amended

REVISION		
PROJECT		
Conversion of existing barn at Longfurlong Farm Patching		
DRAWING		
Proposed Floor Plans & Sections		
SCALE	DATE	DWG. No.
DRAWN	CHECKED	07 / 21 / 02