

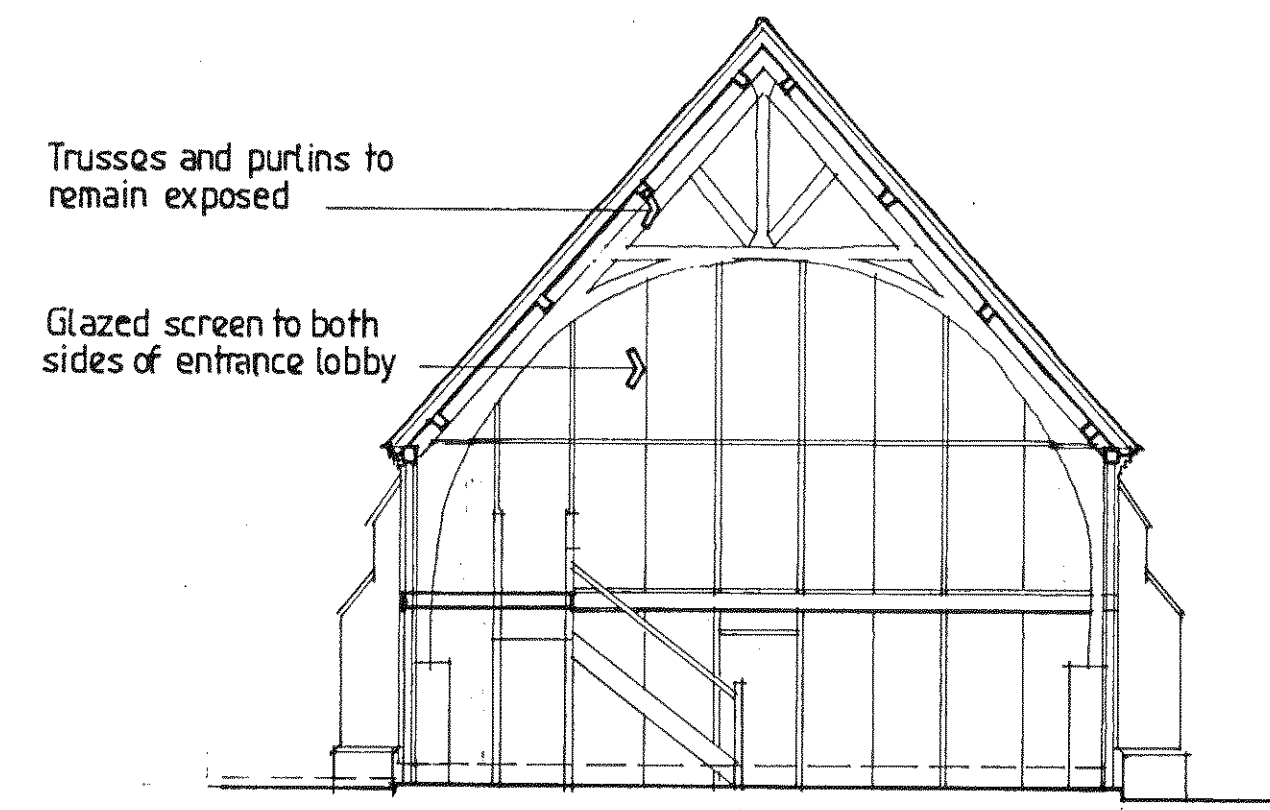


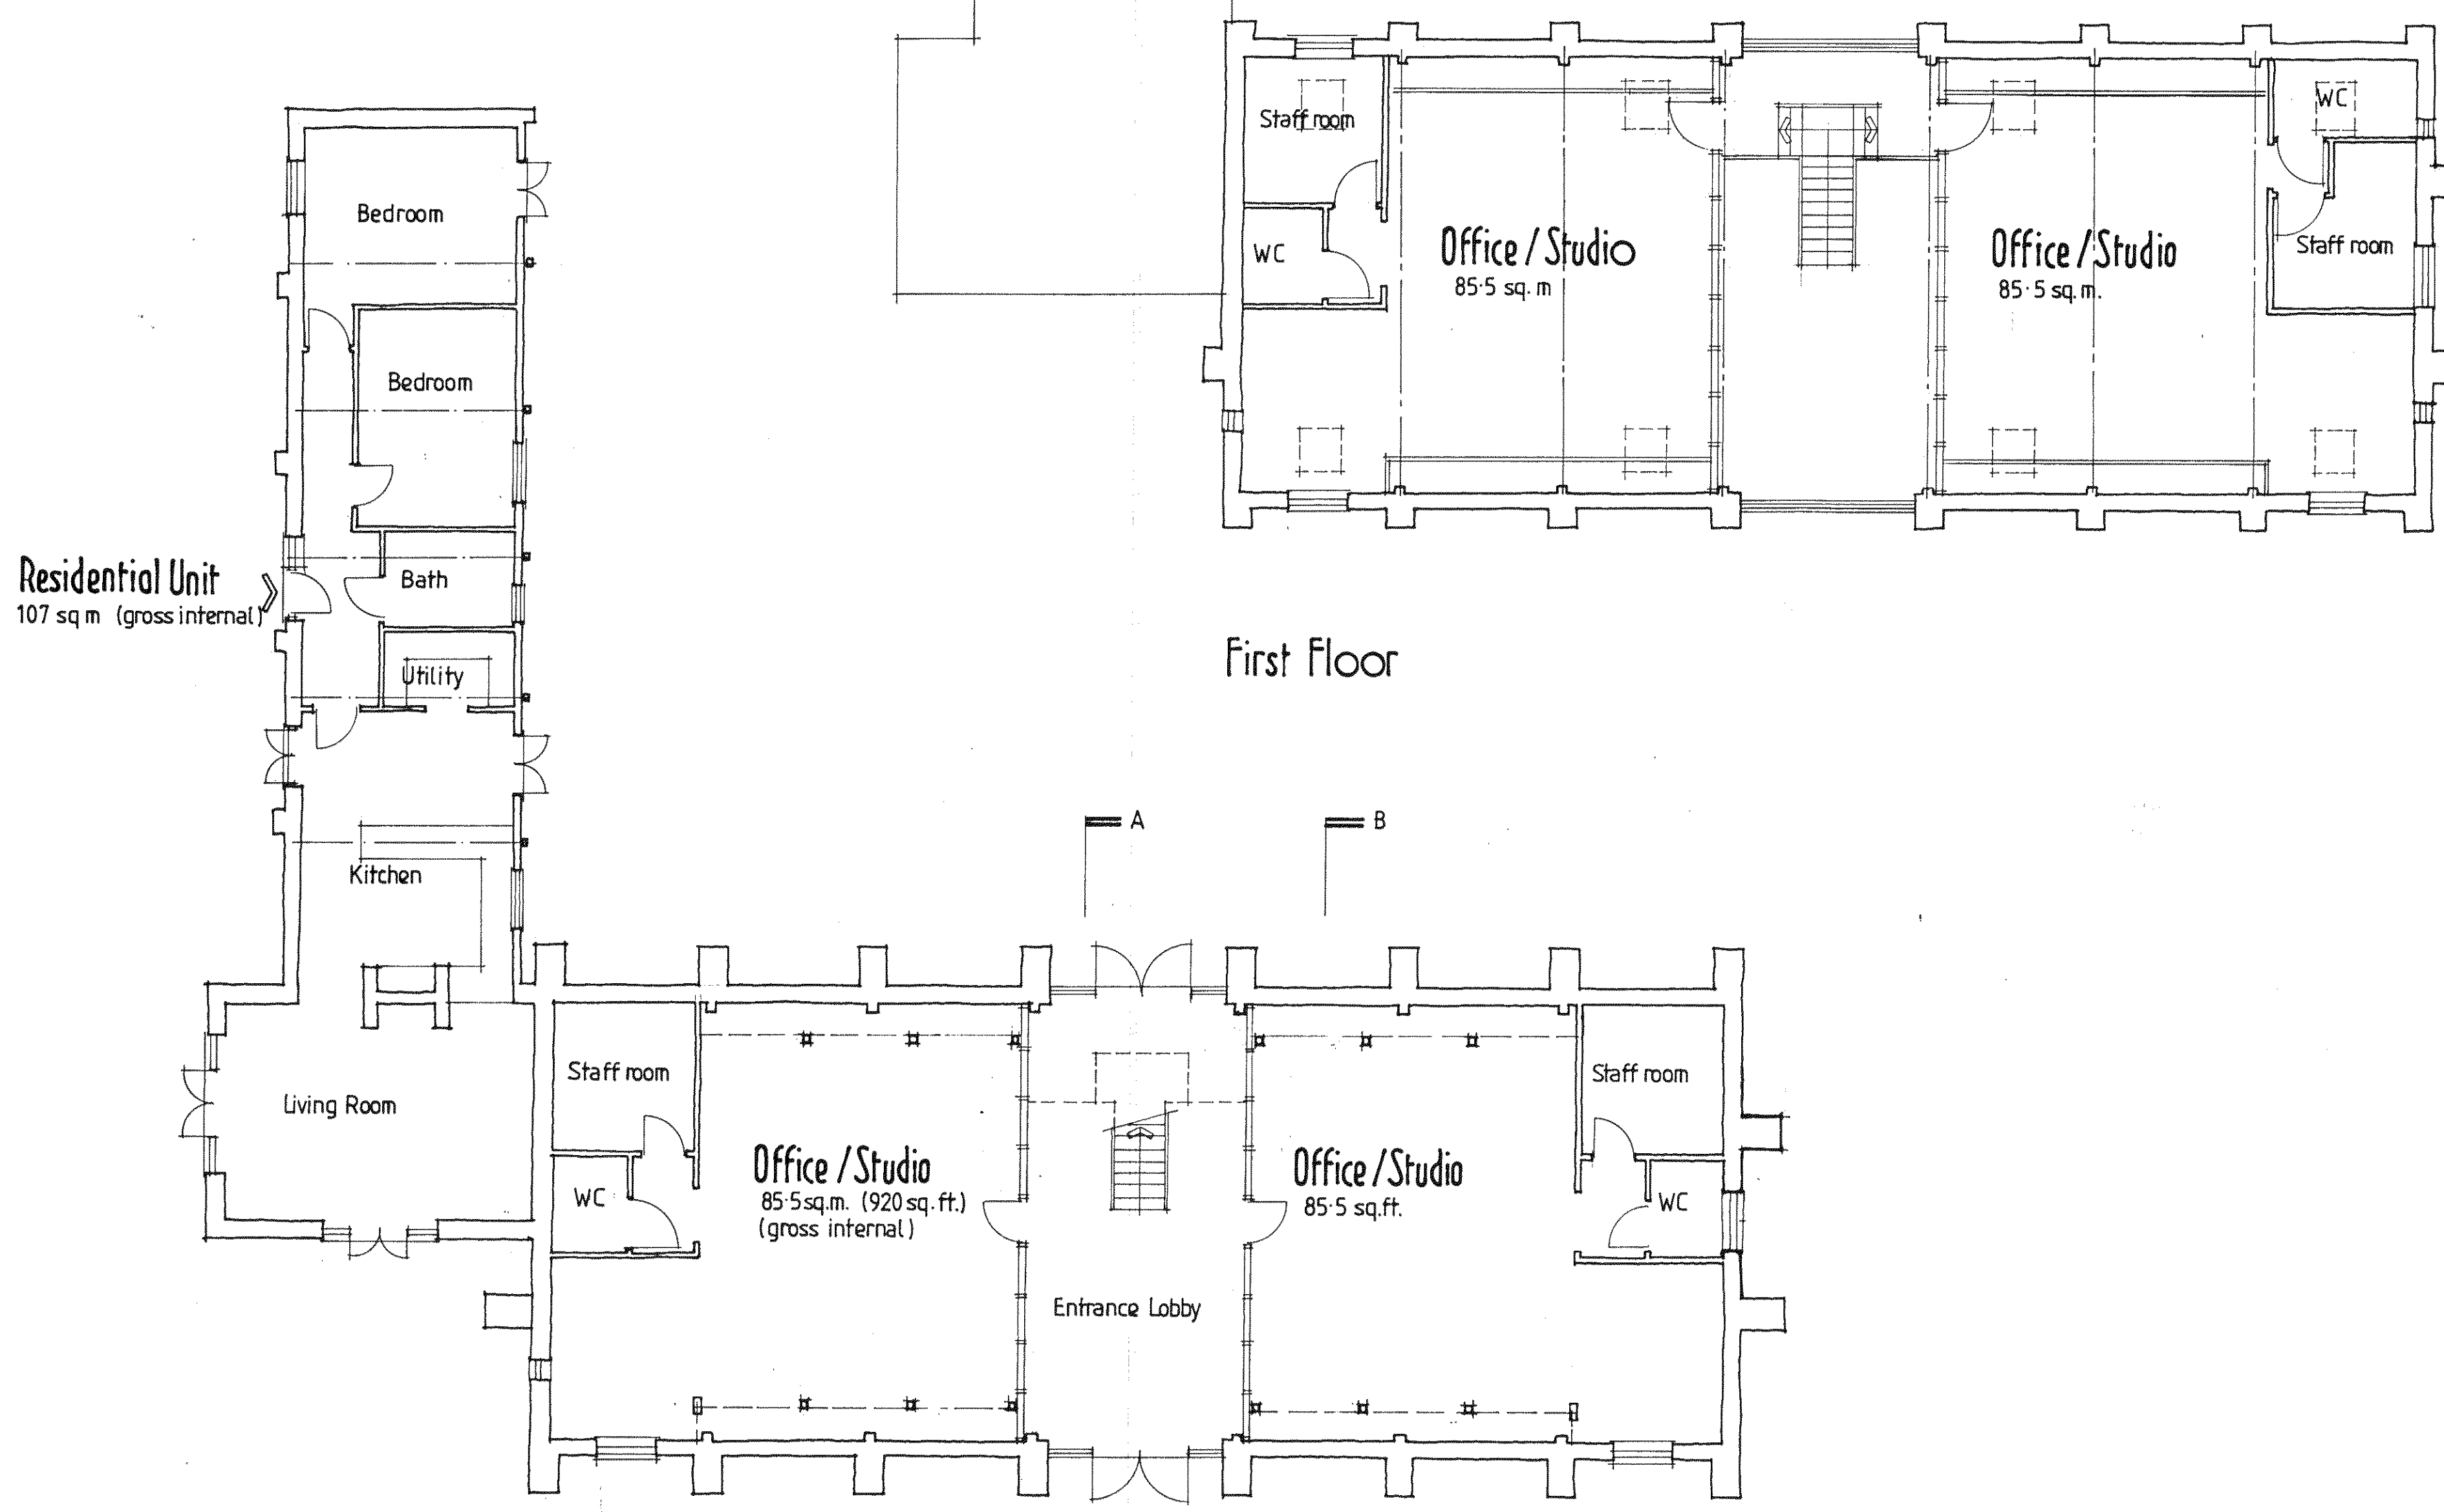

Section A A

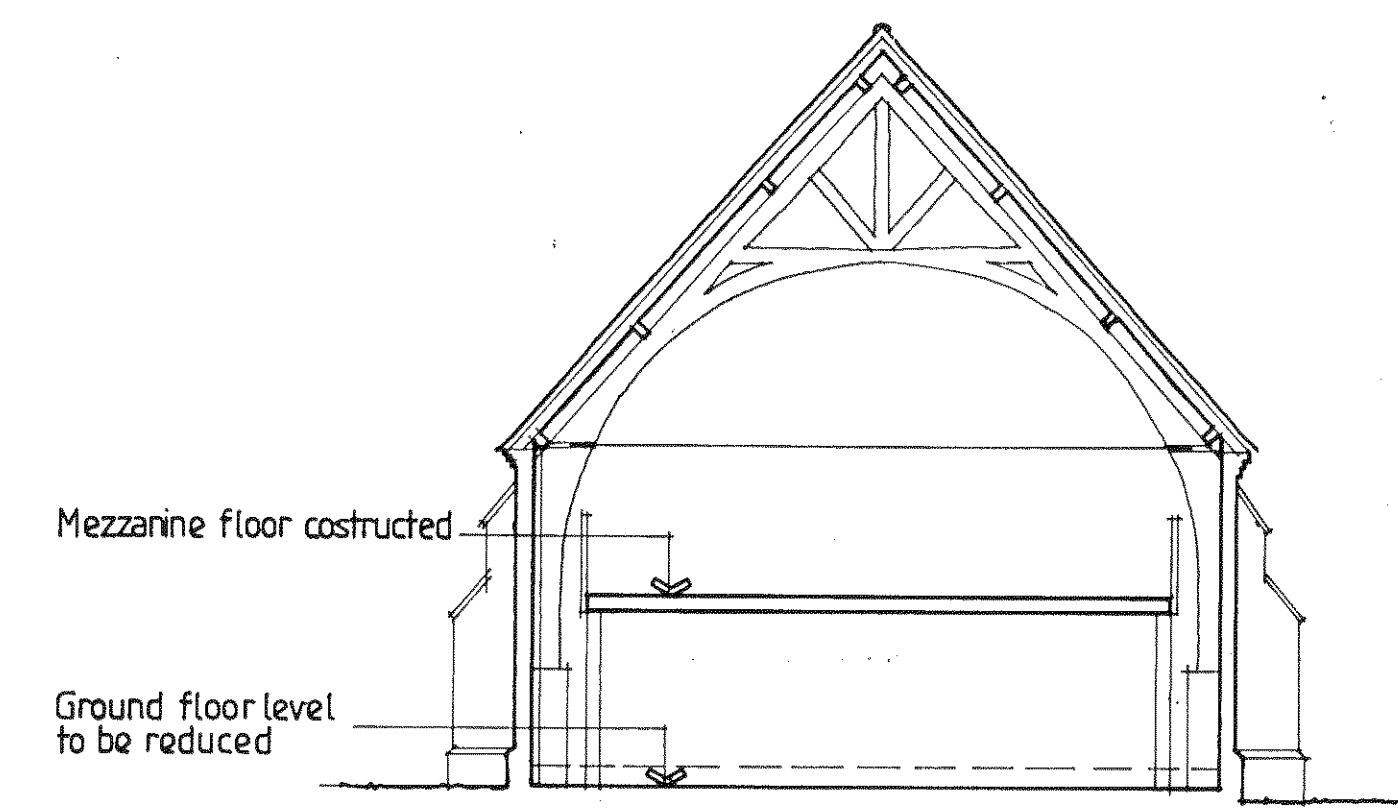

Section B B

R J C A
 CHARTERED ARCHITECTS

LIME KILN BARN
 CHICHESTER
 PO20 2DS

TEL: 01243 - 787011 FAX: 01243 - 787022

Rev B Windows to north elevation amended
 Rev A Windows to south elevation amended

Mar 09
 Feb 09
 DATE

PROJECT Conversion of existing barn at Longfurlong Farm Patching			
DRAWING Proposed Floor Plans & Sections			
SCALE	DATE	DWG. No.	REV
DRAWN	CHECKED	07 / 21 / 02	B