

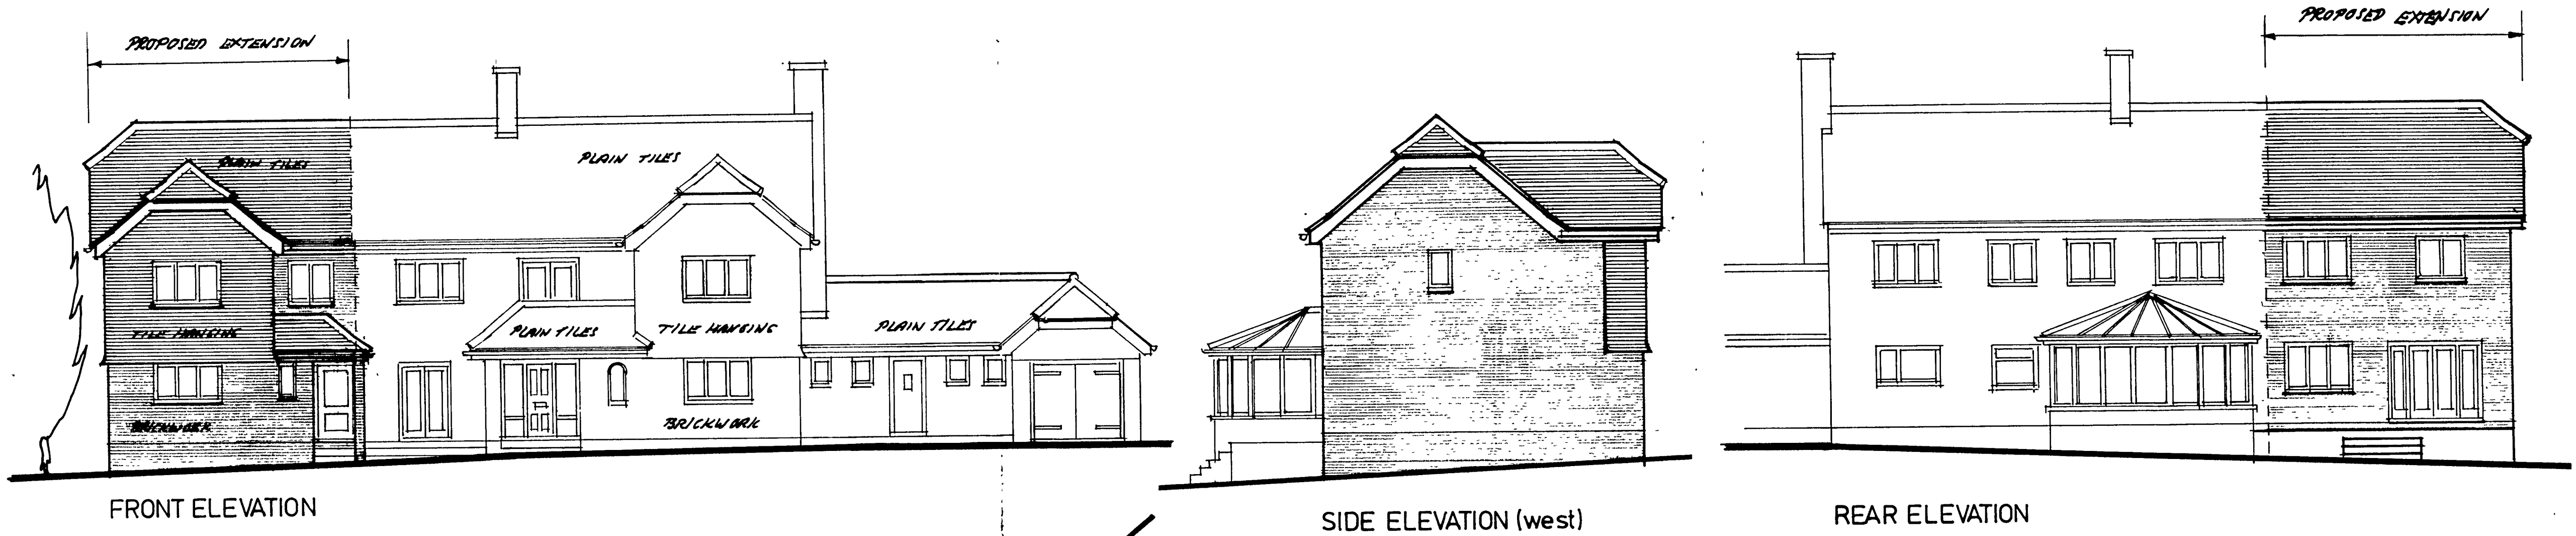



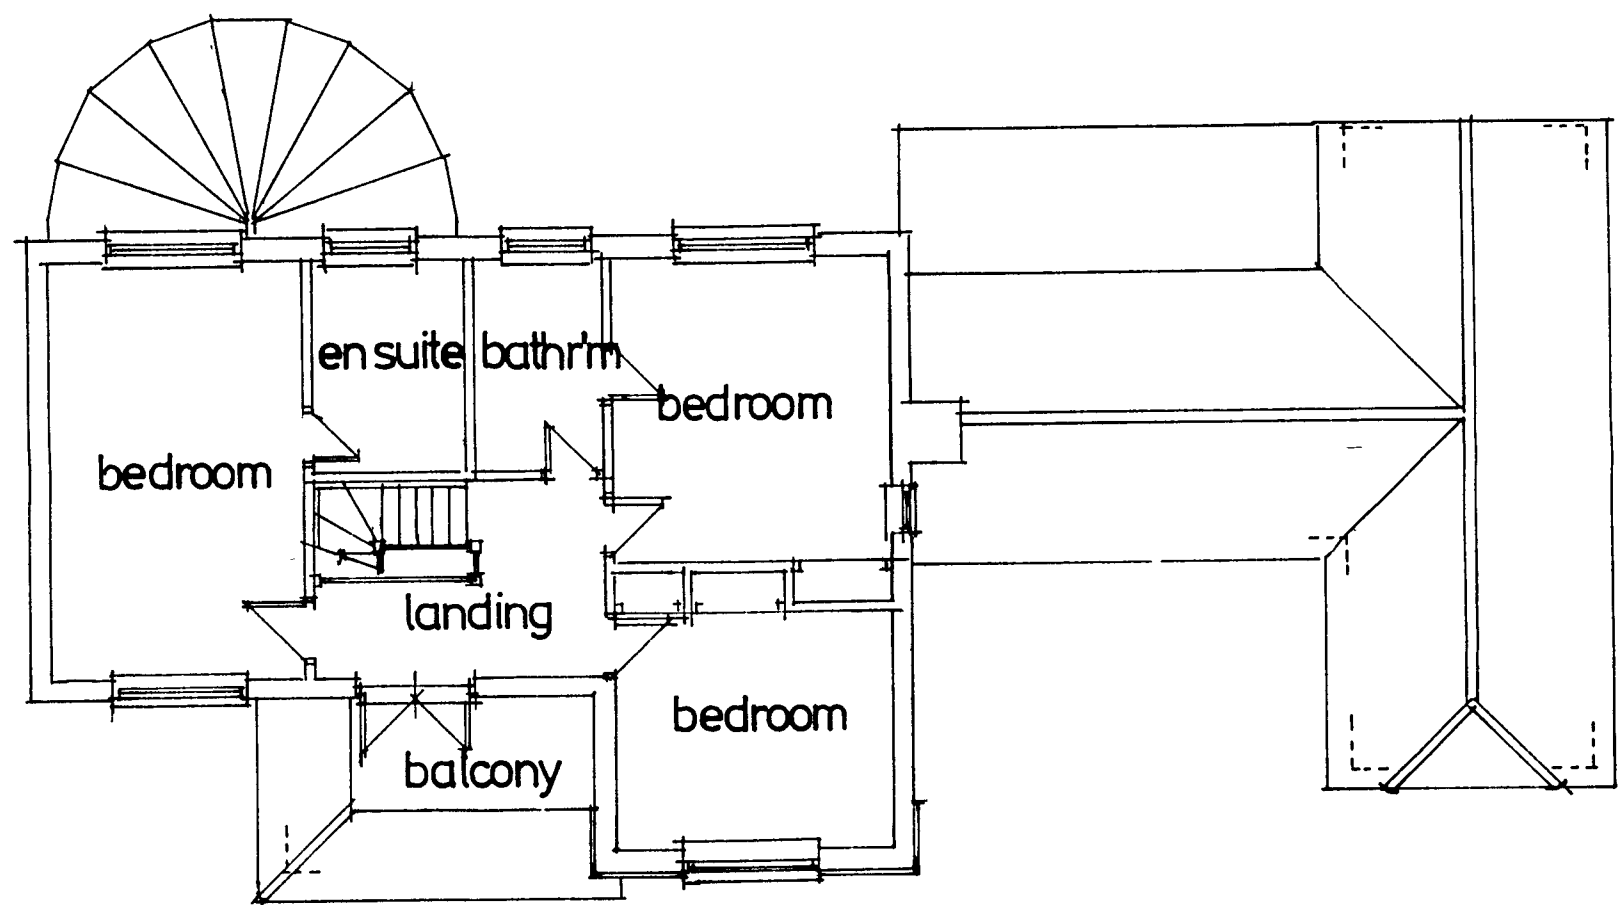


FIRST FLOOR PLAN AS EXISTING


SIDE ELEVATION (east)

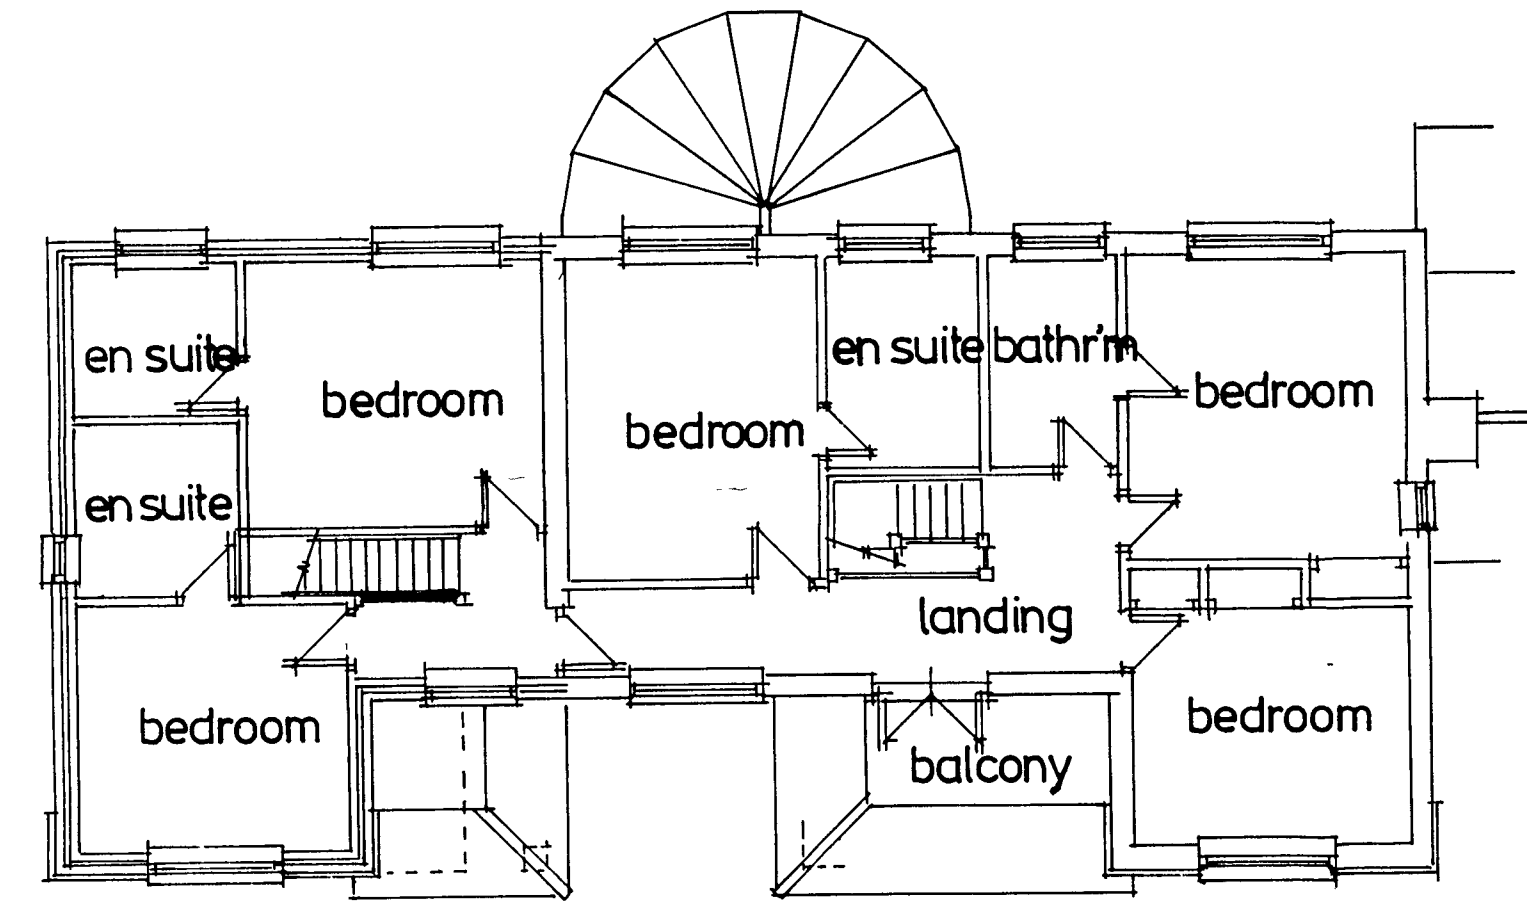


FIRST FLOOR PLAN AS PROPOSED

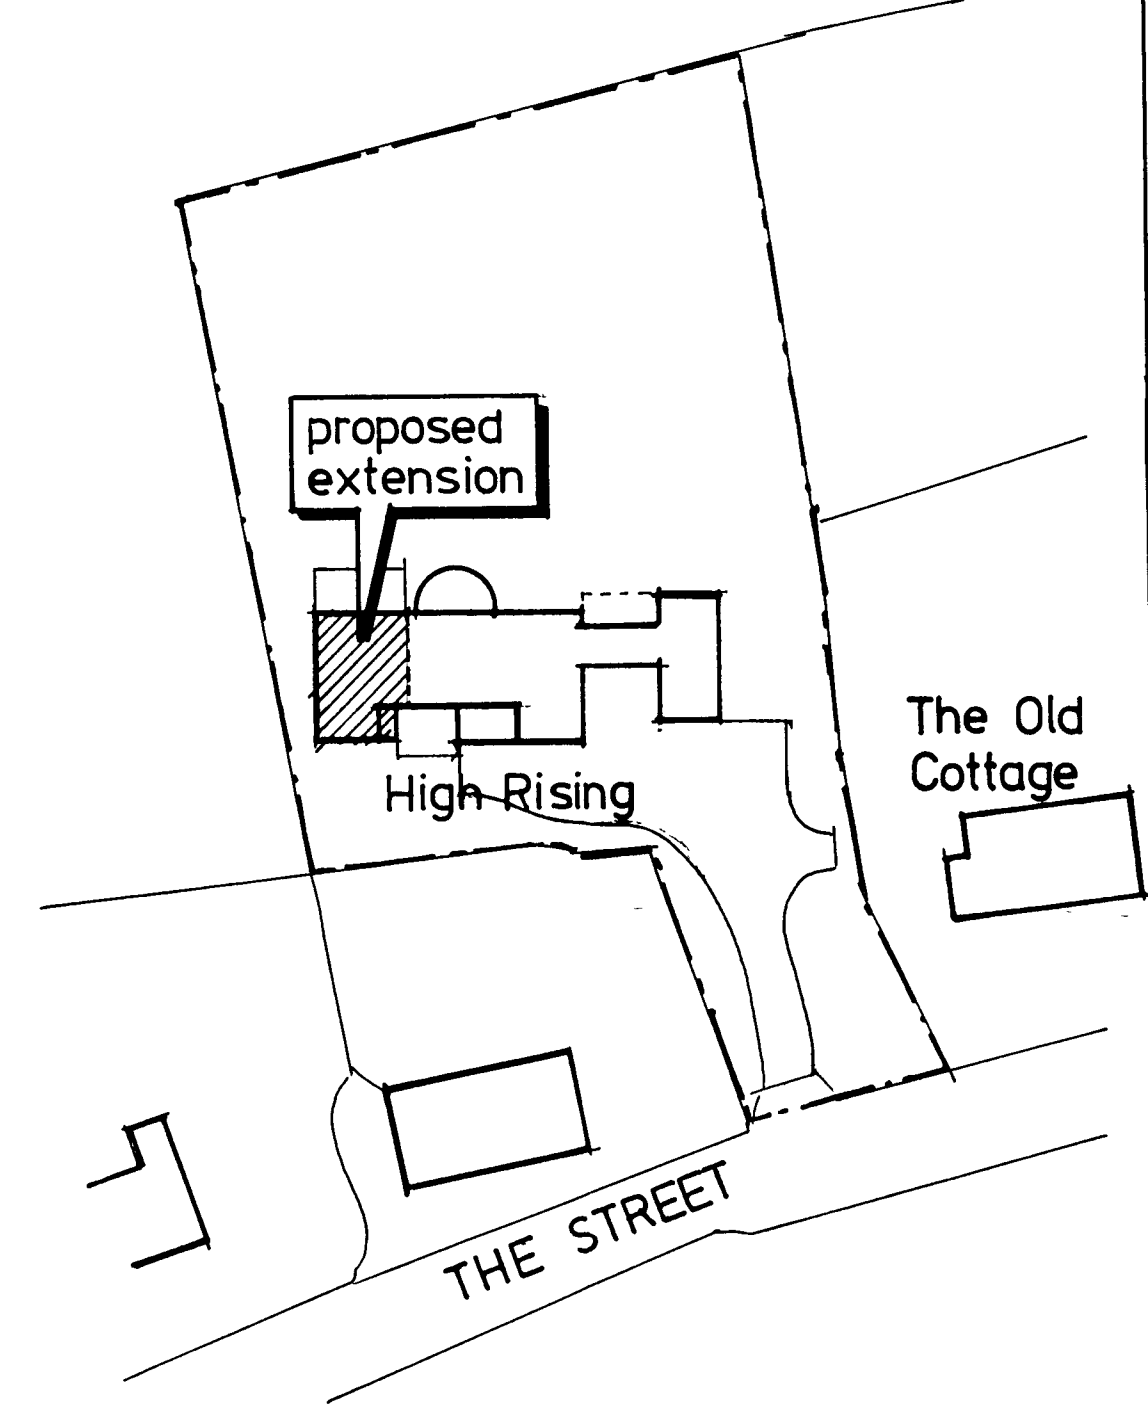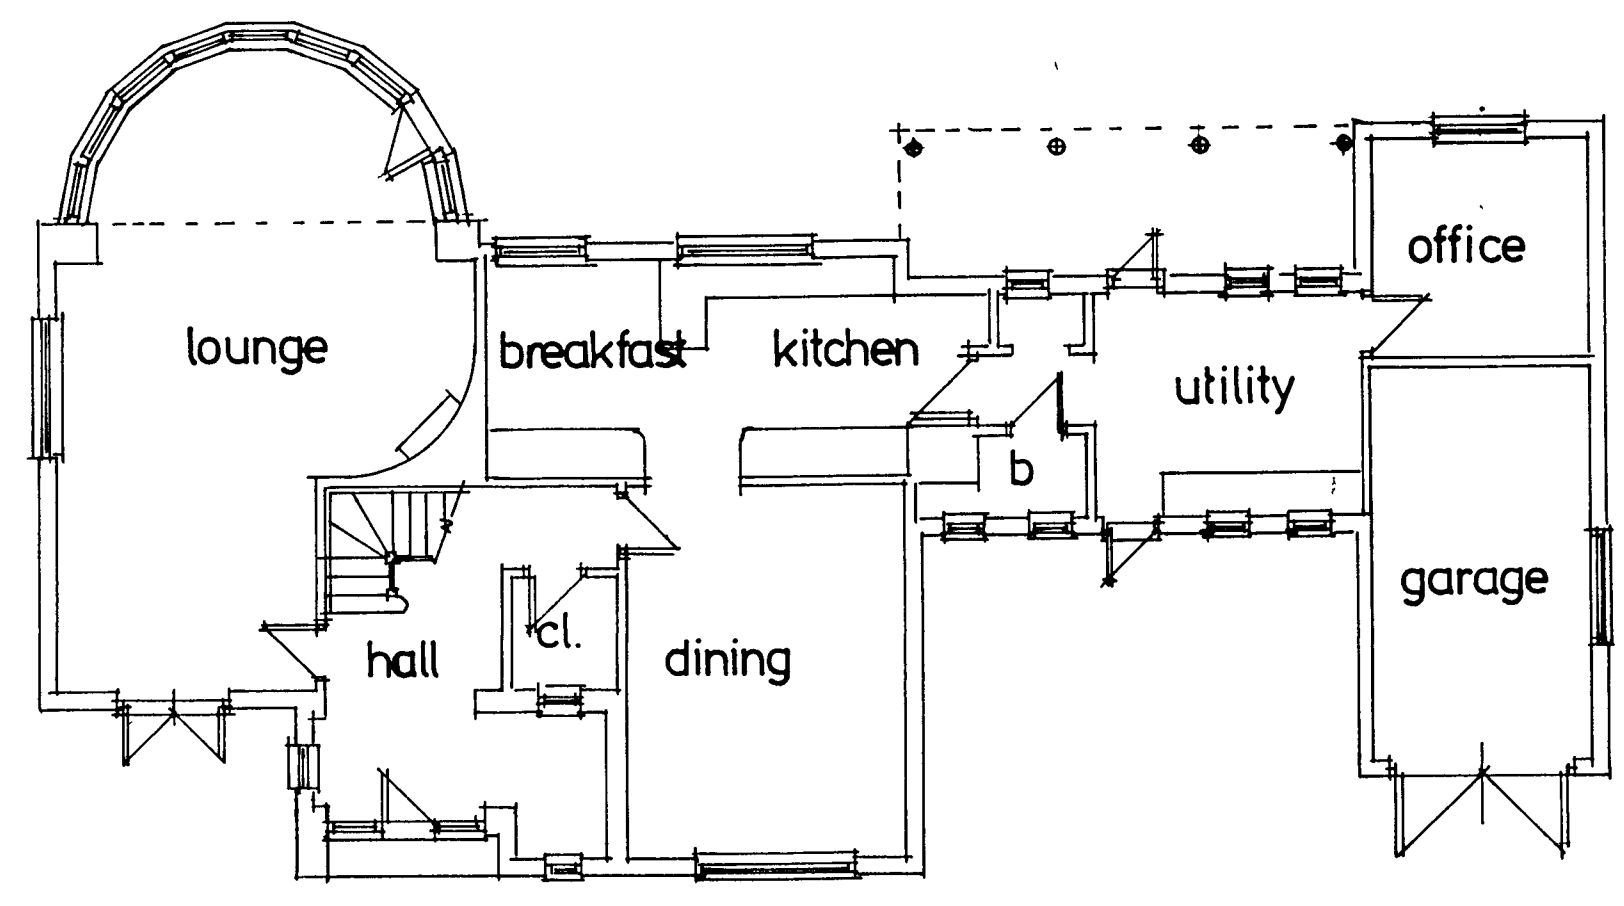

GROUND FLOOR PLAN AS EXISTING

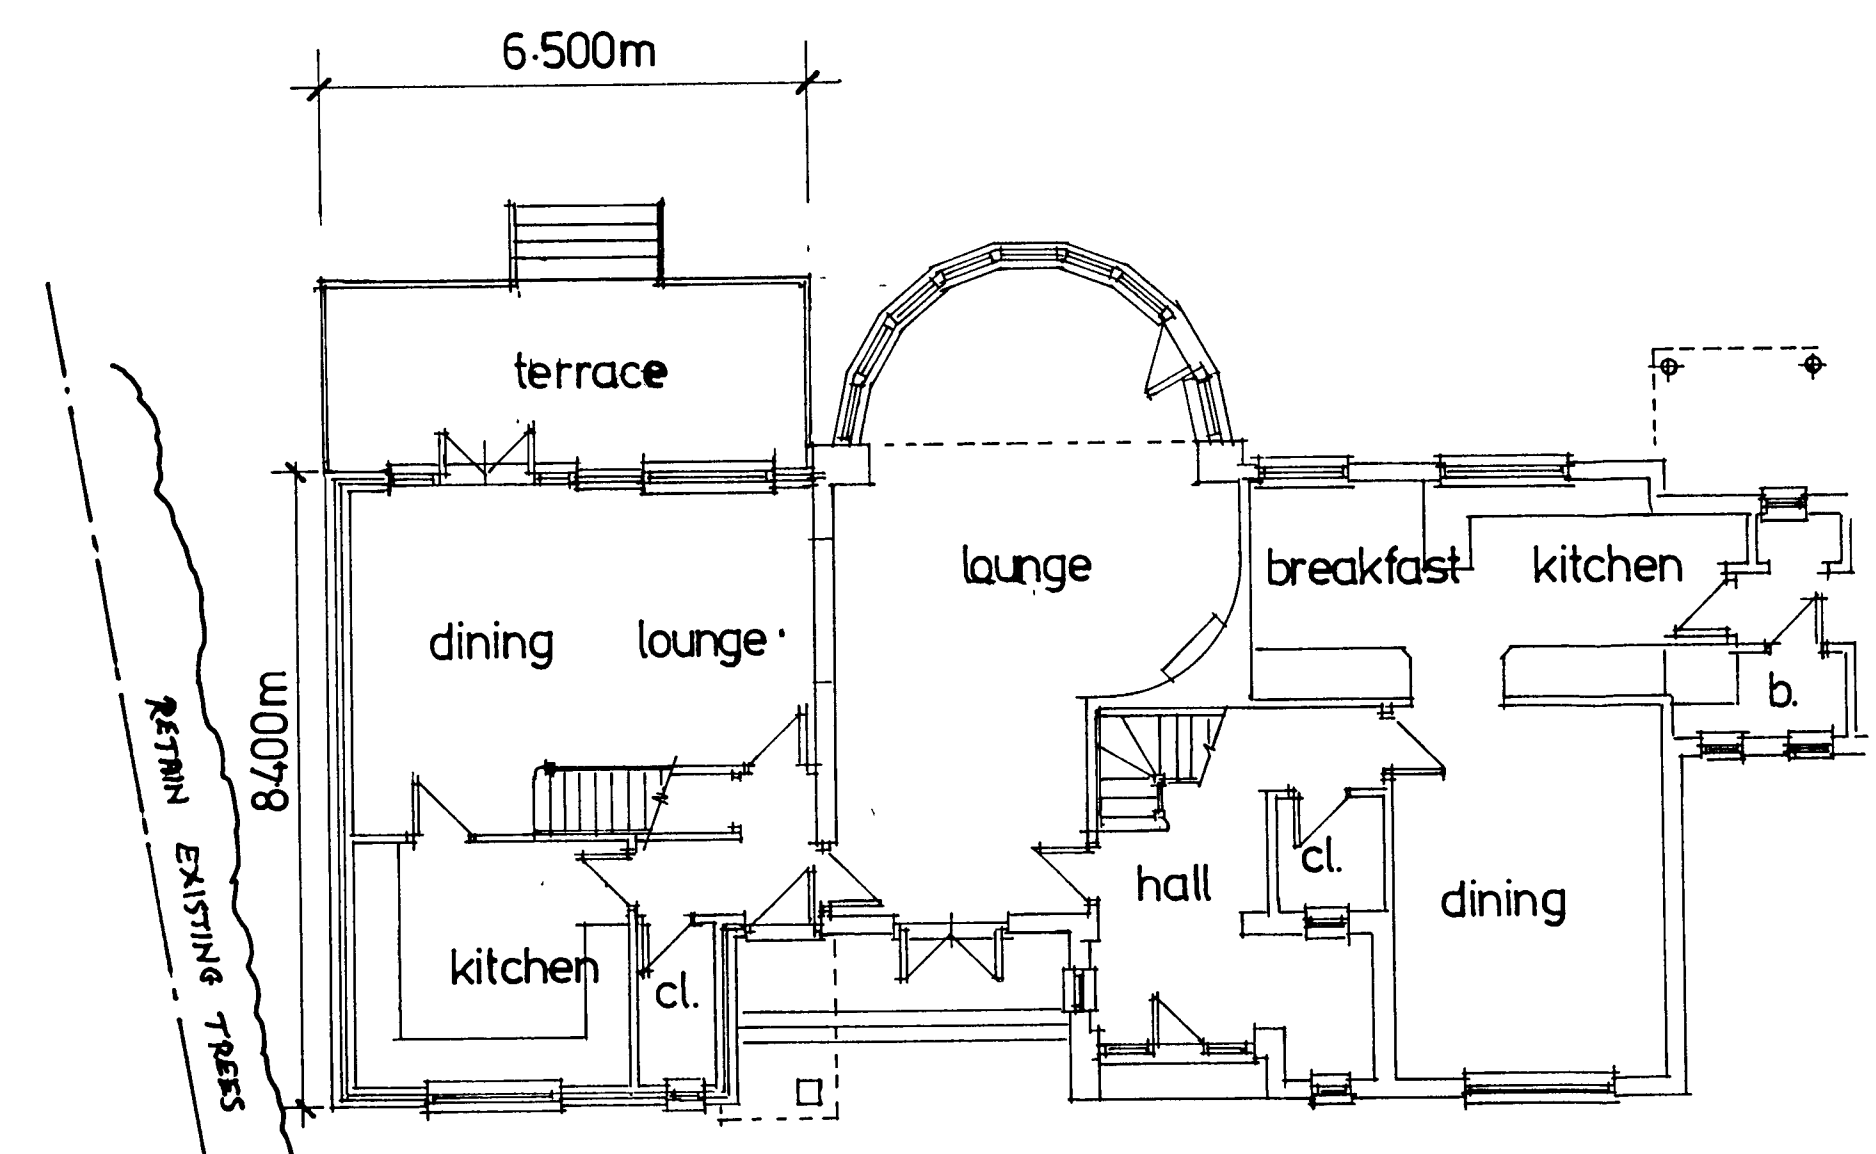

GROUND FLOOR PLAN AS PROPOSED

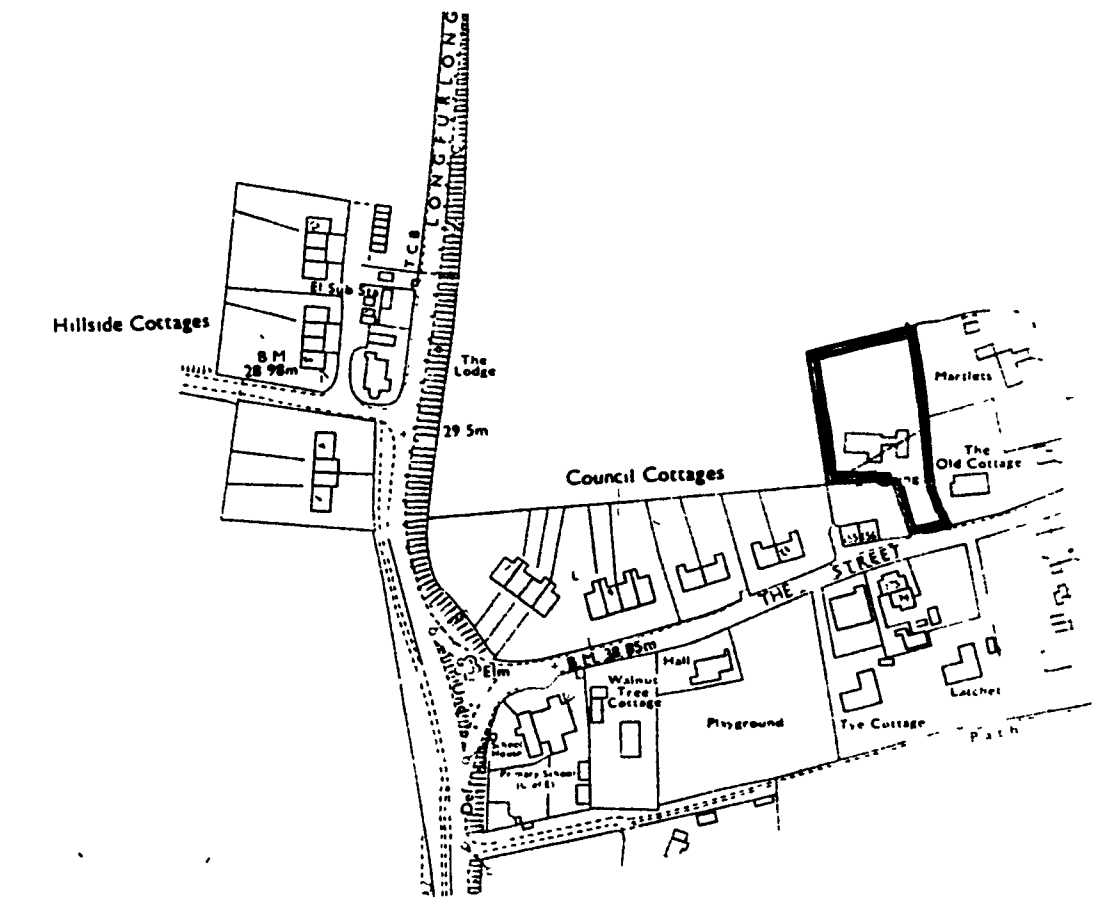

LOCATION PLAN - scale: 1/2500

© Crown Copyright All rights reserved
Licence No AR 10006954

ARUN DISTRICT COUNCIL	
No.	CL 4 A
RECEIVED	13/03/07

PROPOSED EXTENSION TO
'HIGH RISING' THE STREET,
CLAPHAM, WEST SUSSEX

scale: 1/100	drawing no.:
date: March 2007	1925
drawn: C.G.B.	

C.G.B. Designs
ARCHITECTURAL DRAWING SERVICE

48 Fareham Park Road, Fareham, Hampshire, PO15 6LF
Tel & Fax: (01329) 841920 e-mail: clivebrown48@btcc.co.uk