

EXTERNAL MATERIALS

Roof: Natural grey slates; rolled lead ridges and lead flashings

Walls: Stock facing bricks to match existing; side walls blockwork with white painted s/c render externally


Doors: Stained timber

Fascia: Painted timber

Gutter and downpipe: Black upvc.


NOTE

Drawings HS 1, 2 and 3 are for planning/listed building application purposes only. All construction, including surface water drainage and foundations, to be in compliance with Building Regulations and to be to British Standards.

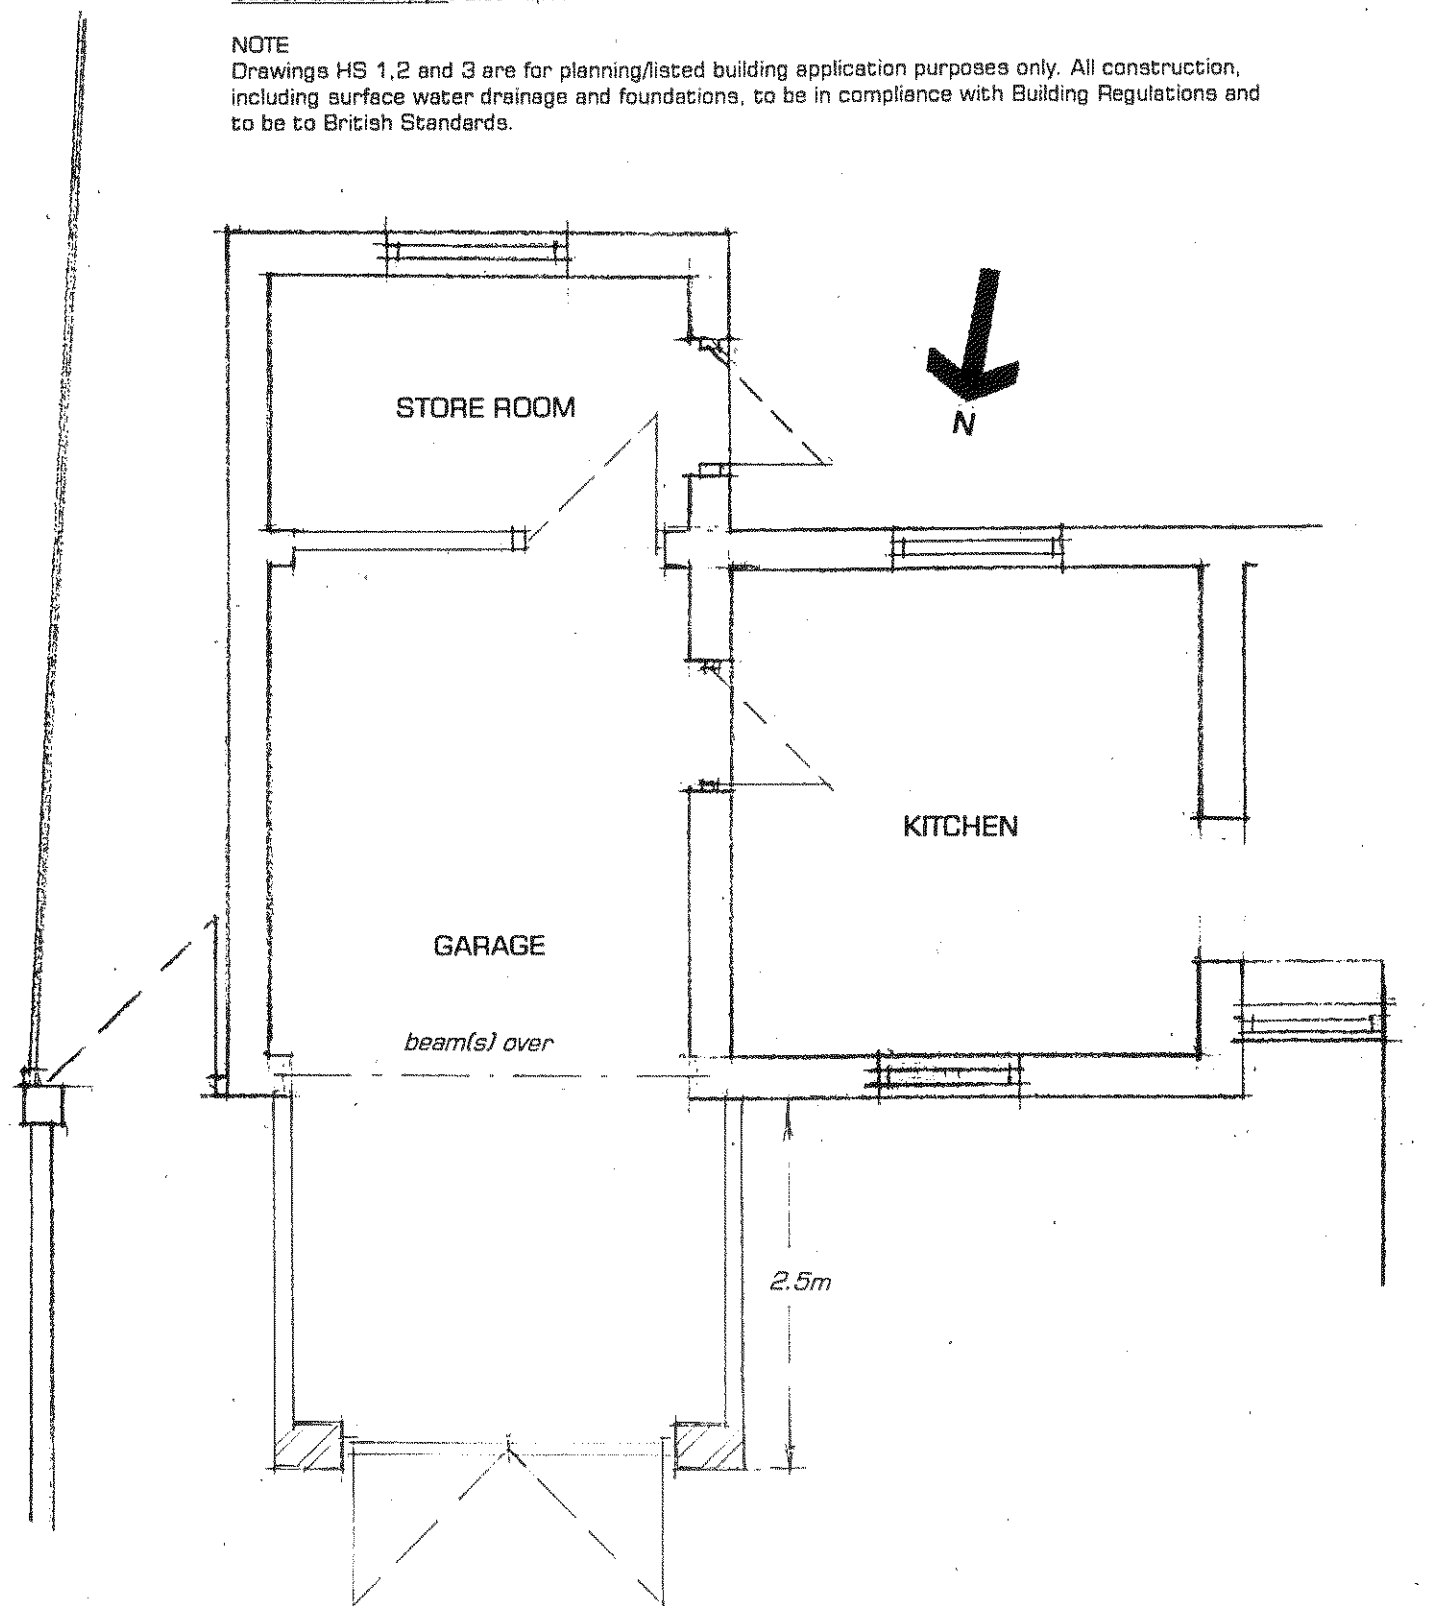

PROPOSED GROUND FLOOR PLAN  
AND ELEVATIONS scale 1:50

SIDE (EAST) ELEVATION

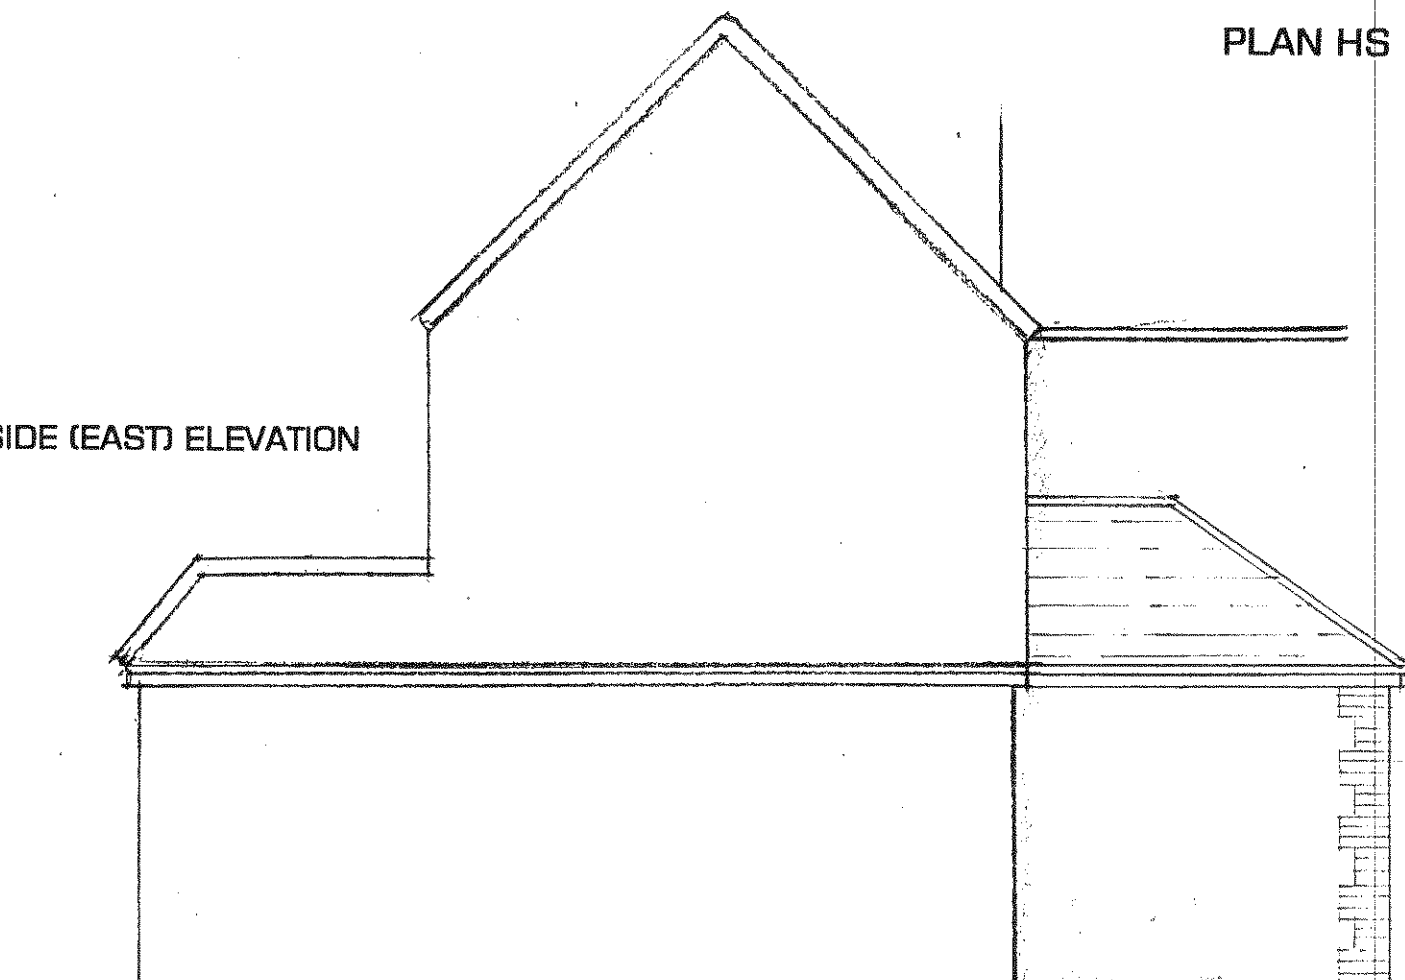

FRONT (NORTH) ELEVATION

