



AS PERMITTED

Permitted Ref: CM/16/09 & CM/17/09/L

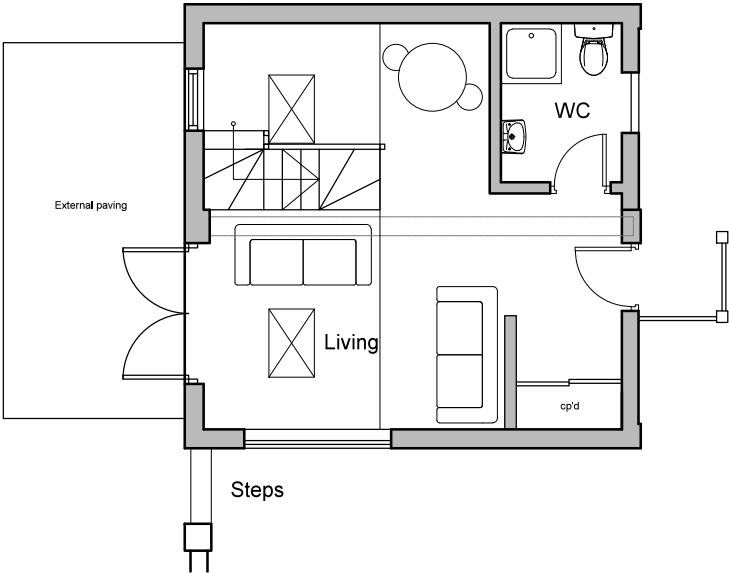


GROUND FLOOR PLAN 1:100 @ A3

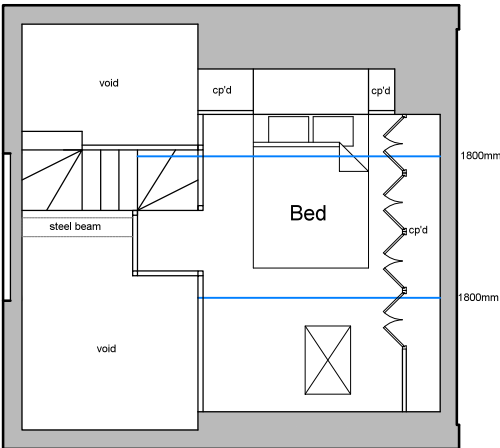


FIRST FLOOR PLAN 1:100 @ A3



PROPOSED

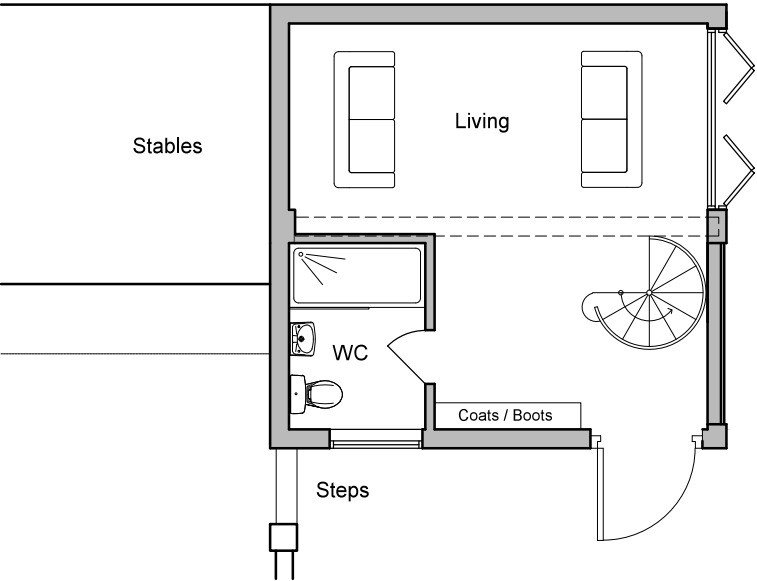

GROUND FLOOR PLAN 1:100 @ A3

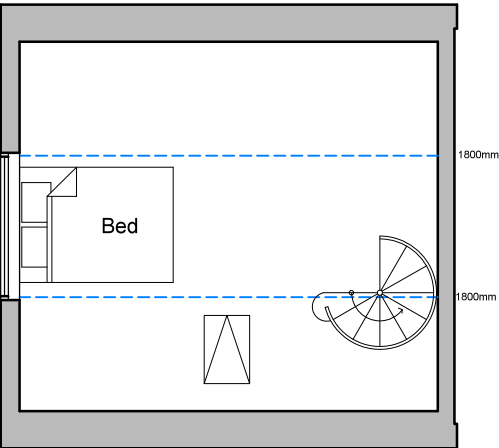

FIRST FLOOR PLAN 1:100 @ A3



© jbarchitecture, all rights reserved.
Use figured dimensions only.
All dimensions are to be checked on site before
any work is carried out. Please contact the
Architect immediately regarding any
discrepancies discovered on site.

Rev.	Notes	Date
jbA JB ARCHITECTURE The Bricks, Manor Farm Barns Chichester, West Sussex, PO20 7PL T: 01243 785342 E: admin@jbarch.co.uk W: www.jbarch.co.uk		
Project The Well House Climping Street Littlehampton BN17 5RQ		
Drawing As Permitted & Proposed Floor Plans		
Drawn By NSE		Scale 1:100 @ A3
Date Feb 2019		Revision
Drawing No. 10152 - DPA - 03		