


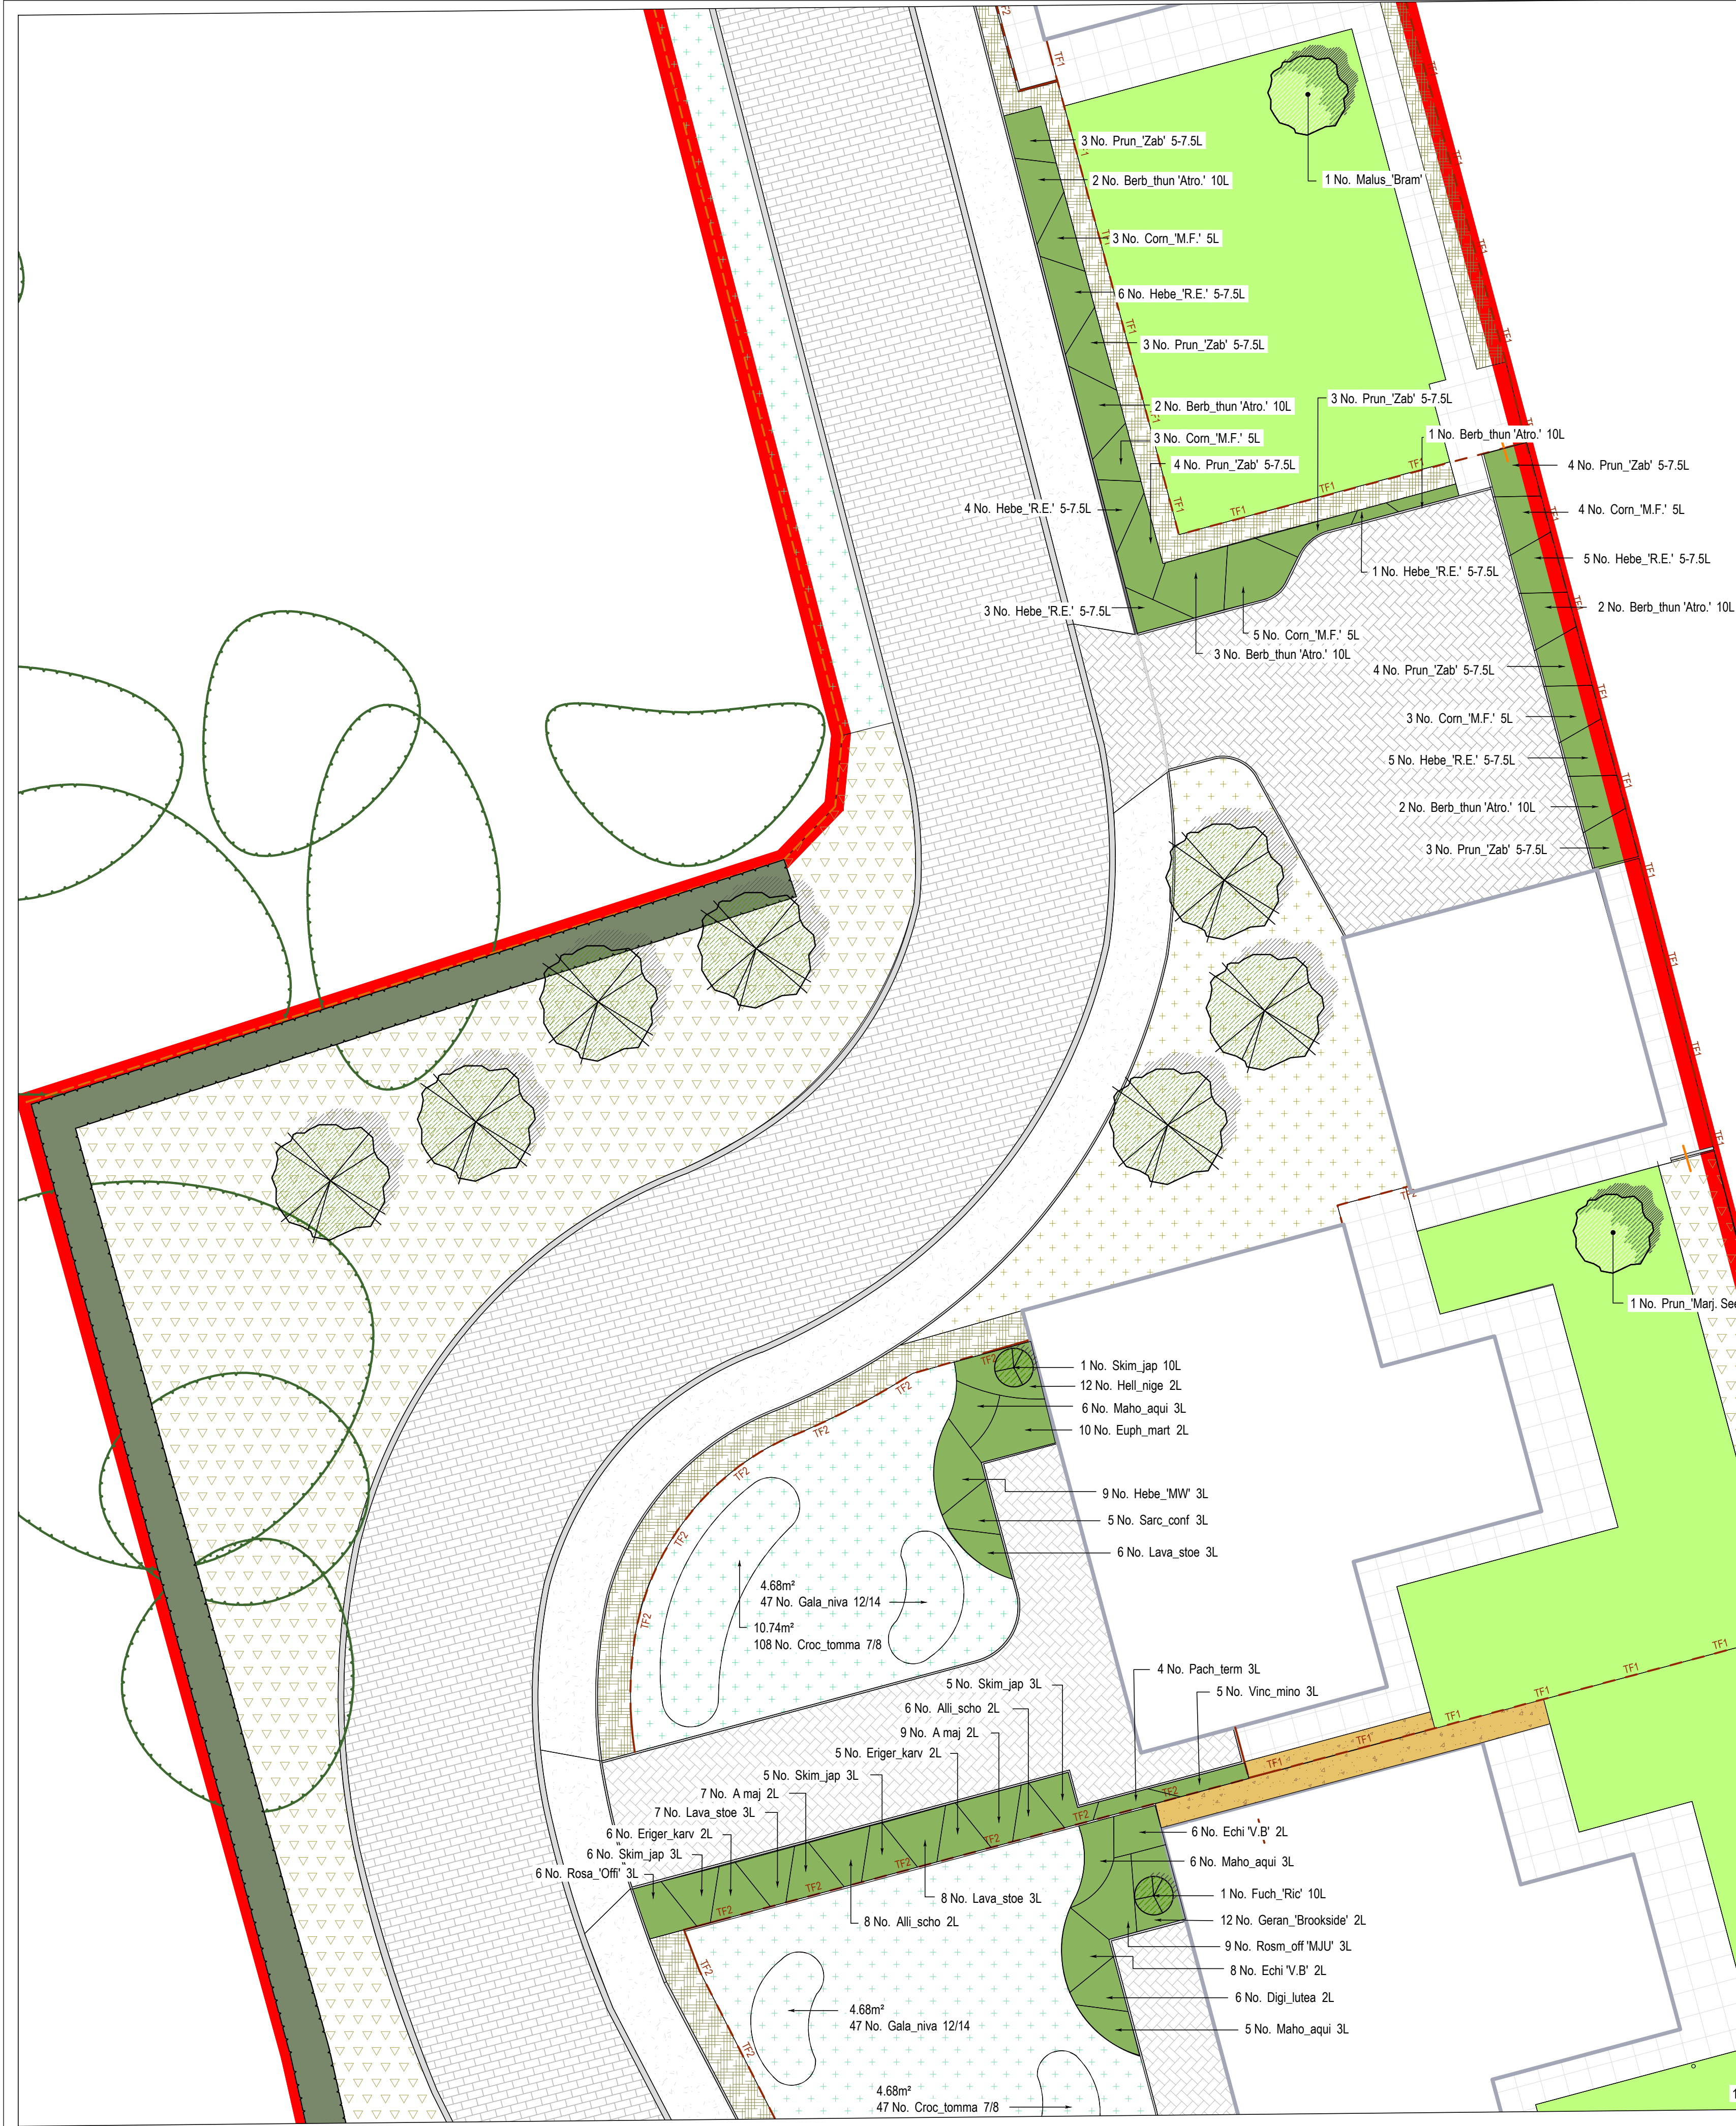

0m5m

north

- All dimensions in millimetres unless otherwise indicated. All levels in metres relative to Ordnance Datum and any positive (AOD) unless otherwise indicated.
- Figure dimensions only to be taken from this drawing, do not scale. Dimensions to be checked on site.
- For civil and structural matters including existing and proposed services, sub-base construction and site structures (including retaining walls over 900mm height) refer to information by others.
- The original version of this drawing was produced in colour - monochrome copies should not be relied upon to accurately reflect all drawing elements.
- This drawing has been prepared for tender purposes only and should not be used for construction.

3001

3001

3002

Key plan 1:2500

Notes:

- All materials to be as detailed or accepted equivalent.
- For Arboriculturalist recommendations refer to LDD148-ARB-004-CA-TRPP
- Refer also to architectural and engineering drawings as applicable.
- Refer to topographical drawing JOB - 18185 B by J Brotherton and Partners

Site boundary

Proposed trees

Proposed fruit tree

Existing meadow grass seeding, with Emorsgate EH1 utilizing existing soils, with compost but not fertilizer as Ecologist recommendation

Flowering Lawn Mixture EL1 as Ecologist recommendation

Clipped mixed native hedge

Mixed native hedge

Ornamental shrub and groundcover planting

Amenity grass

- For structural planting refer to terra firma drawing 2248-TF-00-00-DR-L-0001
- For planting schedule and specification notes refer to terra firma drawing 2248-TF-00-00-DR-L-3002

rev	date	by	chk	notes
P03	18/02/22	DB	KB	Updated to proposals to latest architectural layout.
P02	08/02/22	DB	KB	Updated to remove trees clashing with proposals.
P01	09/03/21	DB	KB	First issue (pending Arb update)

project	Land adjacent to Scolt, Clipping
title	Planting Plan 1 of 2
status	Stage 4
scale	@ A1 1:100
dwg no	2248-TF-00-00-DR-L-3001
references	Site Plan rev.A, by R&R Design Studio received 20210112

terrafirma

LANDSCAPE ARCHITECTS

Suite 10, Little House, Bedford Road, Peterfield, Hampshire GU22 2BA. Tel: +44 (0)1703 262 040. Web: www.terrafirmalandscape.co.uk

© Copyright reserved 2022

ARUN DISTRICT COUNCIL CM2022DOC