

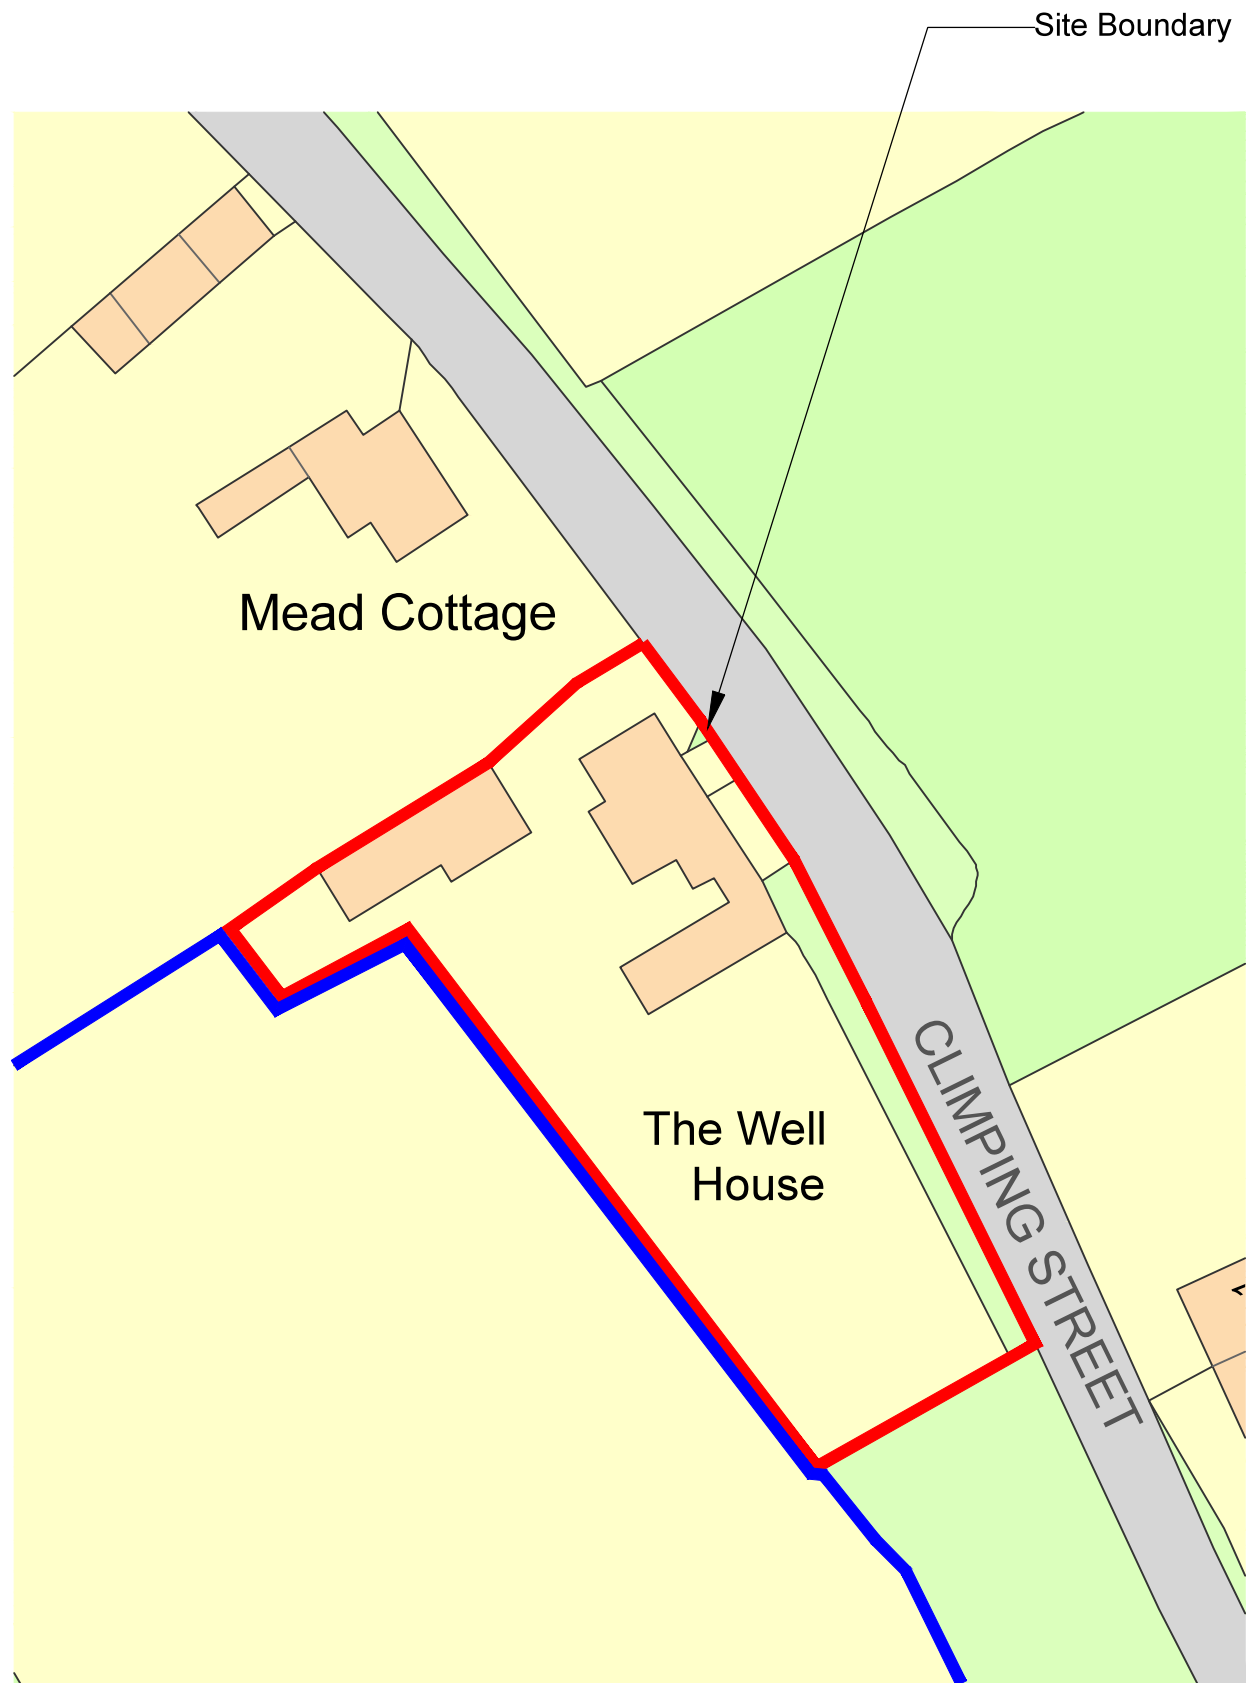


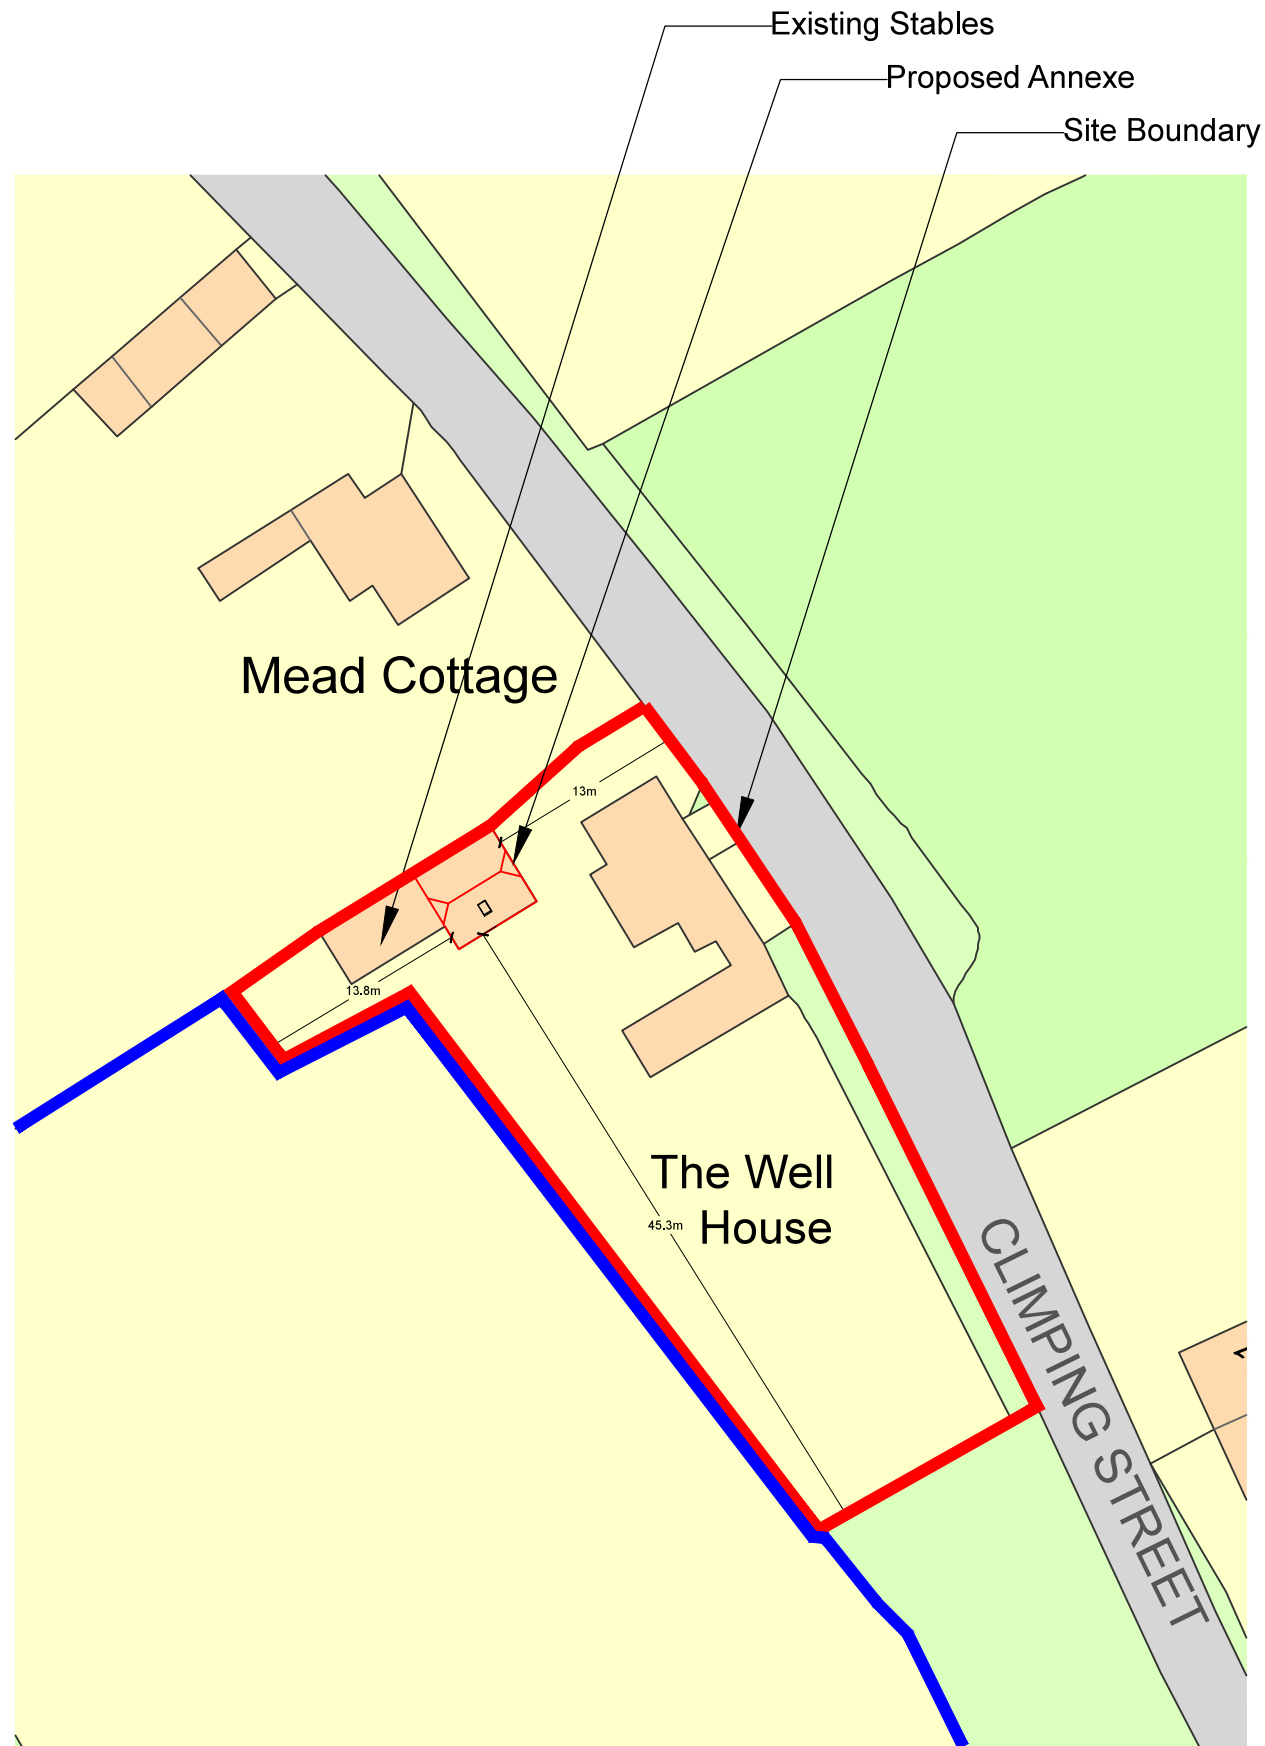



EXISTING SITE PLAN 1:500 @ A3

©Crown Copyright. All rights reserved. Licence no. 100019980

 

PROPOSED SITE/ROOF PLAN 1:500 @ A3

©Crown Copyright. All rights reserved. Licence no. 100019980

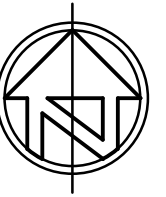 

© jbarchitecture, all rights reserved.
Use figured dimensions only.
All dimensions are to be checked on site before
any work is carried out. Please contact the
Architect immediately regarding any
discrepancies discovered on site.

Rev.	Notes	Date
 JB ARCHITECTURE The Bricks, Manor Farm Barns Chichester, West Sussex, PO20 7PL T: 01243 785342 E: admin@jbarch.co.uk W: www.jbarch.co.uk		
Project The Well House Climping Street Littlehampton BN17 5RQ		
Drawing Existing & Proposed Site Plans		
Drawn By NSE		Scale 1:500 @ A3
Date Feb 2019		Revision
Drawing No. 10152 - DPA - 02		