




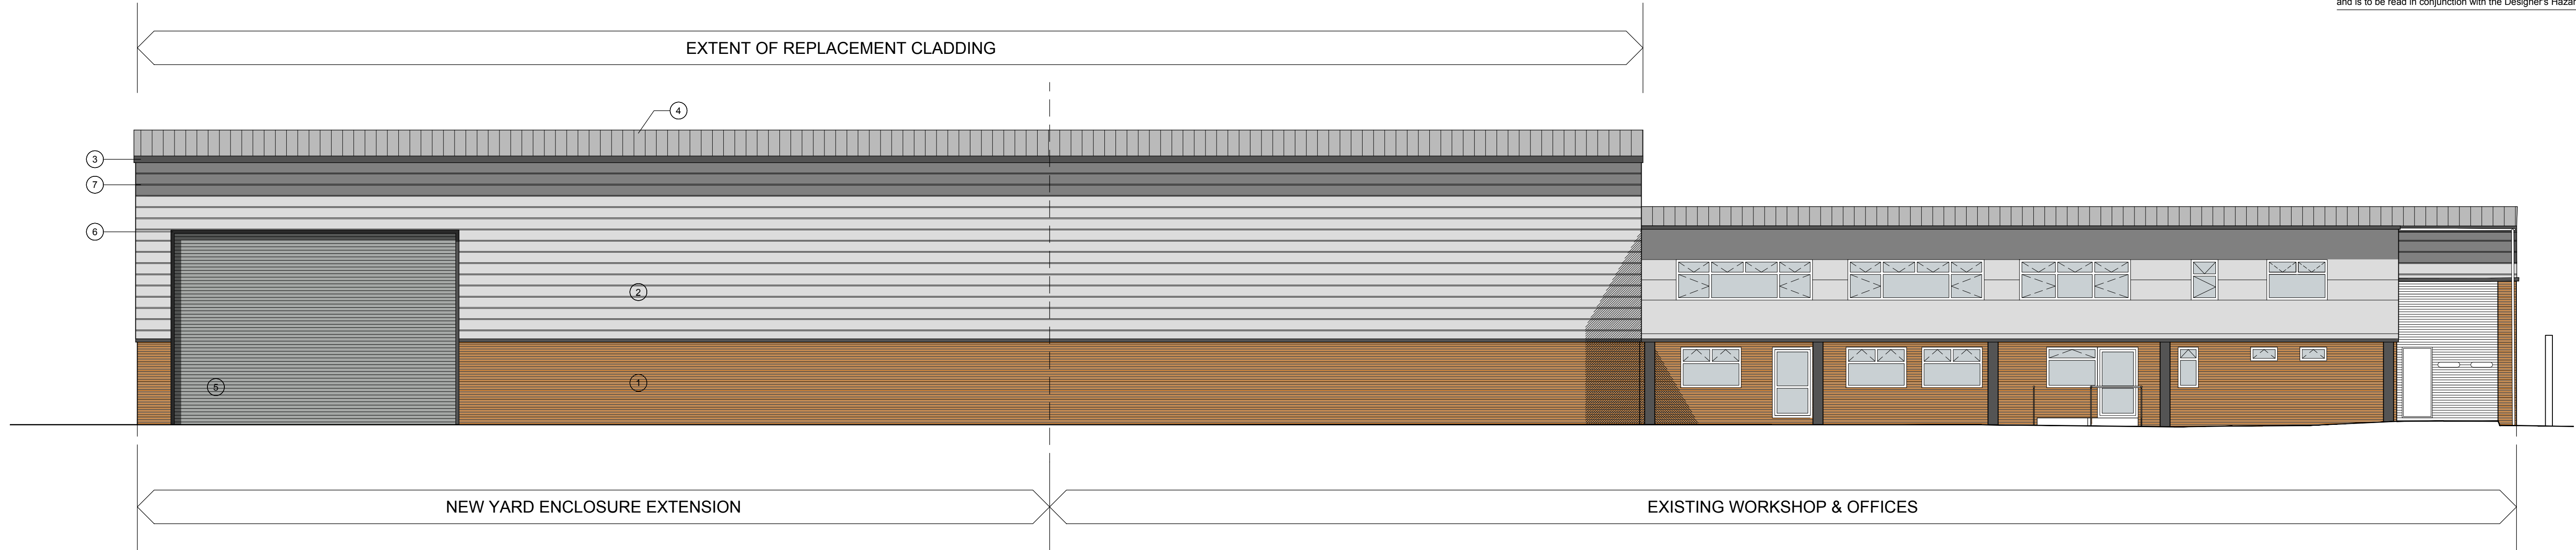


1 SOUTH ELEVATION
SCALE 1:100 @ A1

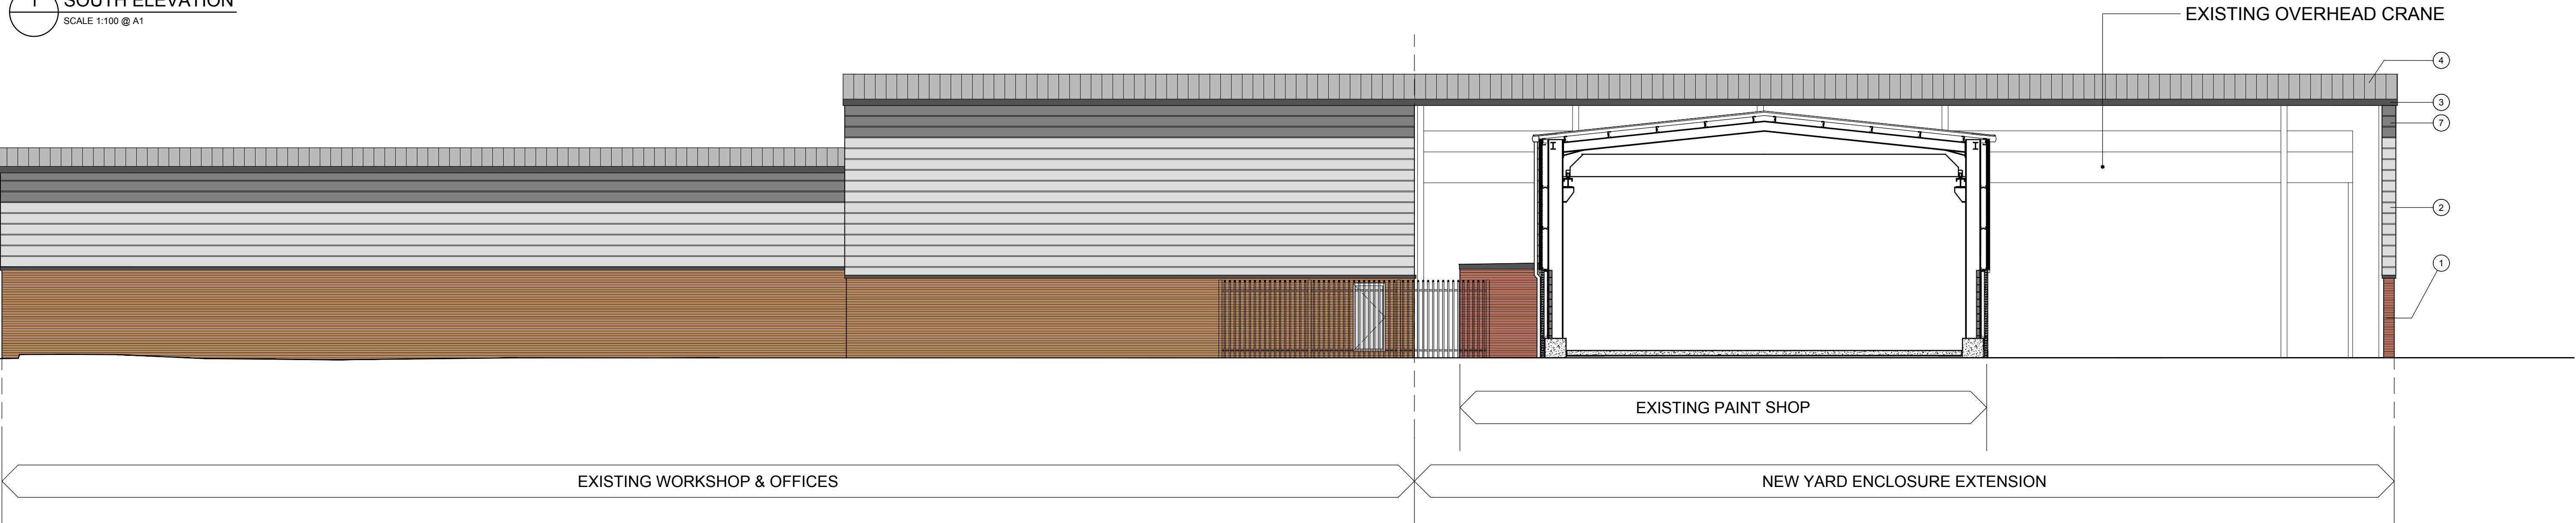

2 NORTH ELEVATION
SCALE 1:100 @ A1

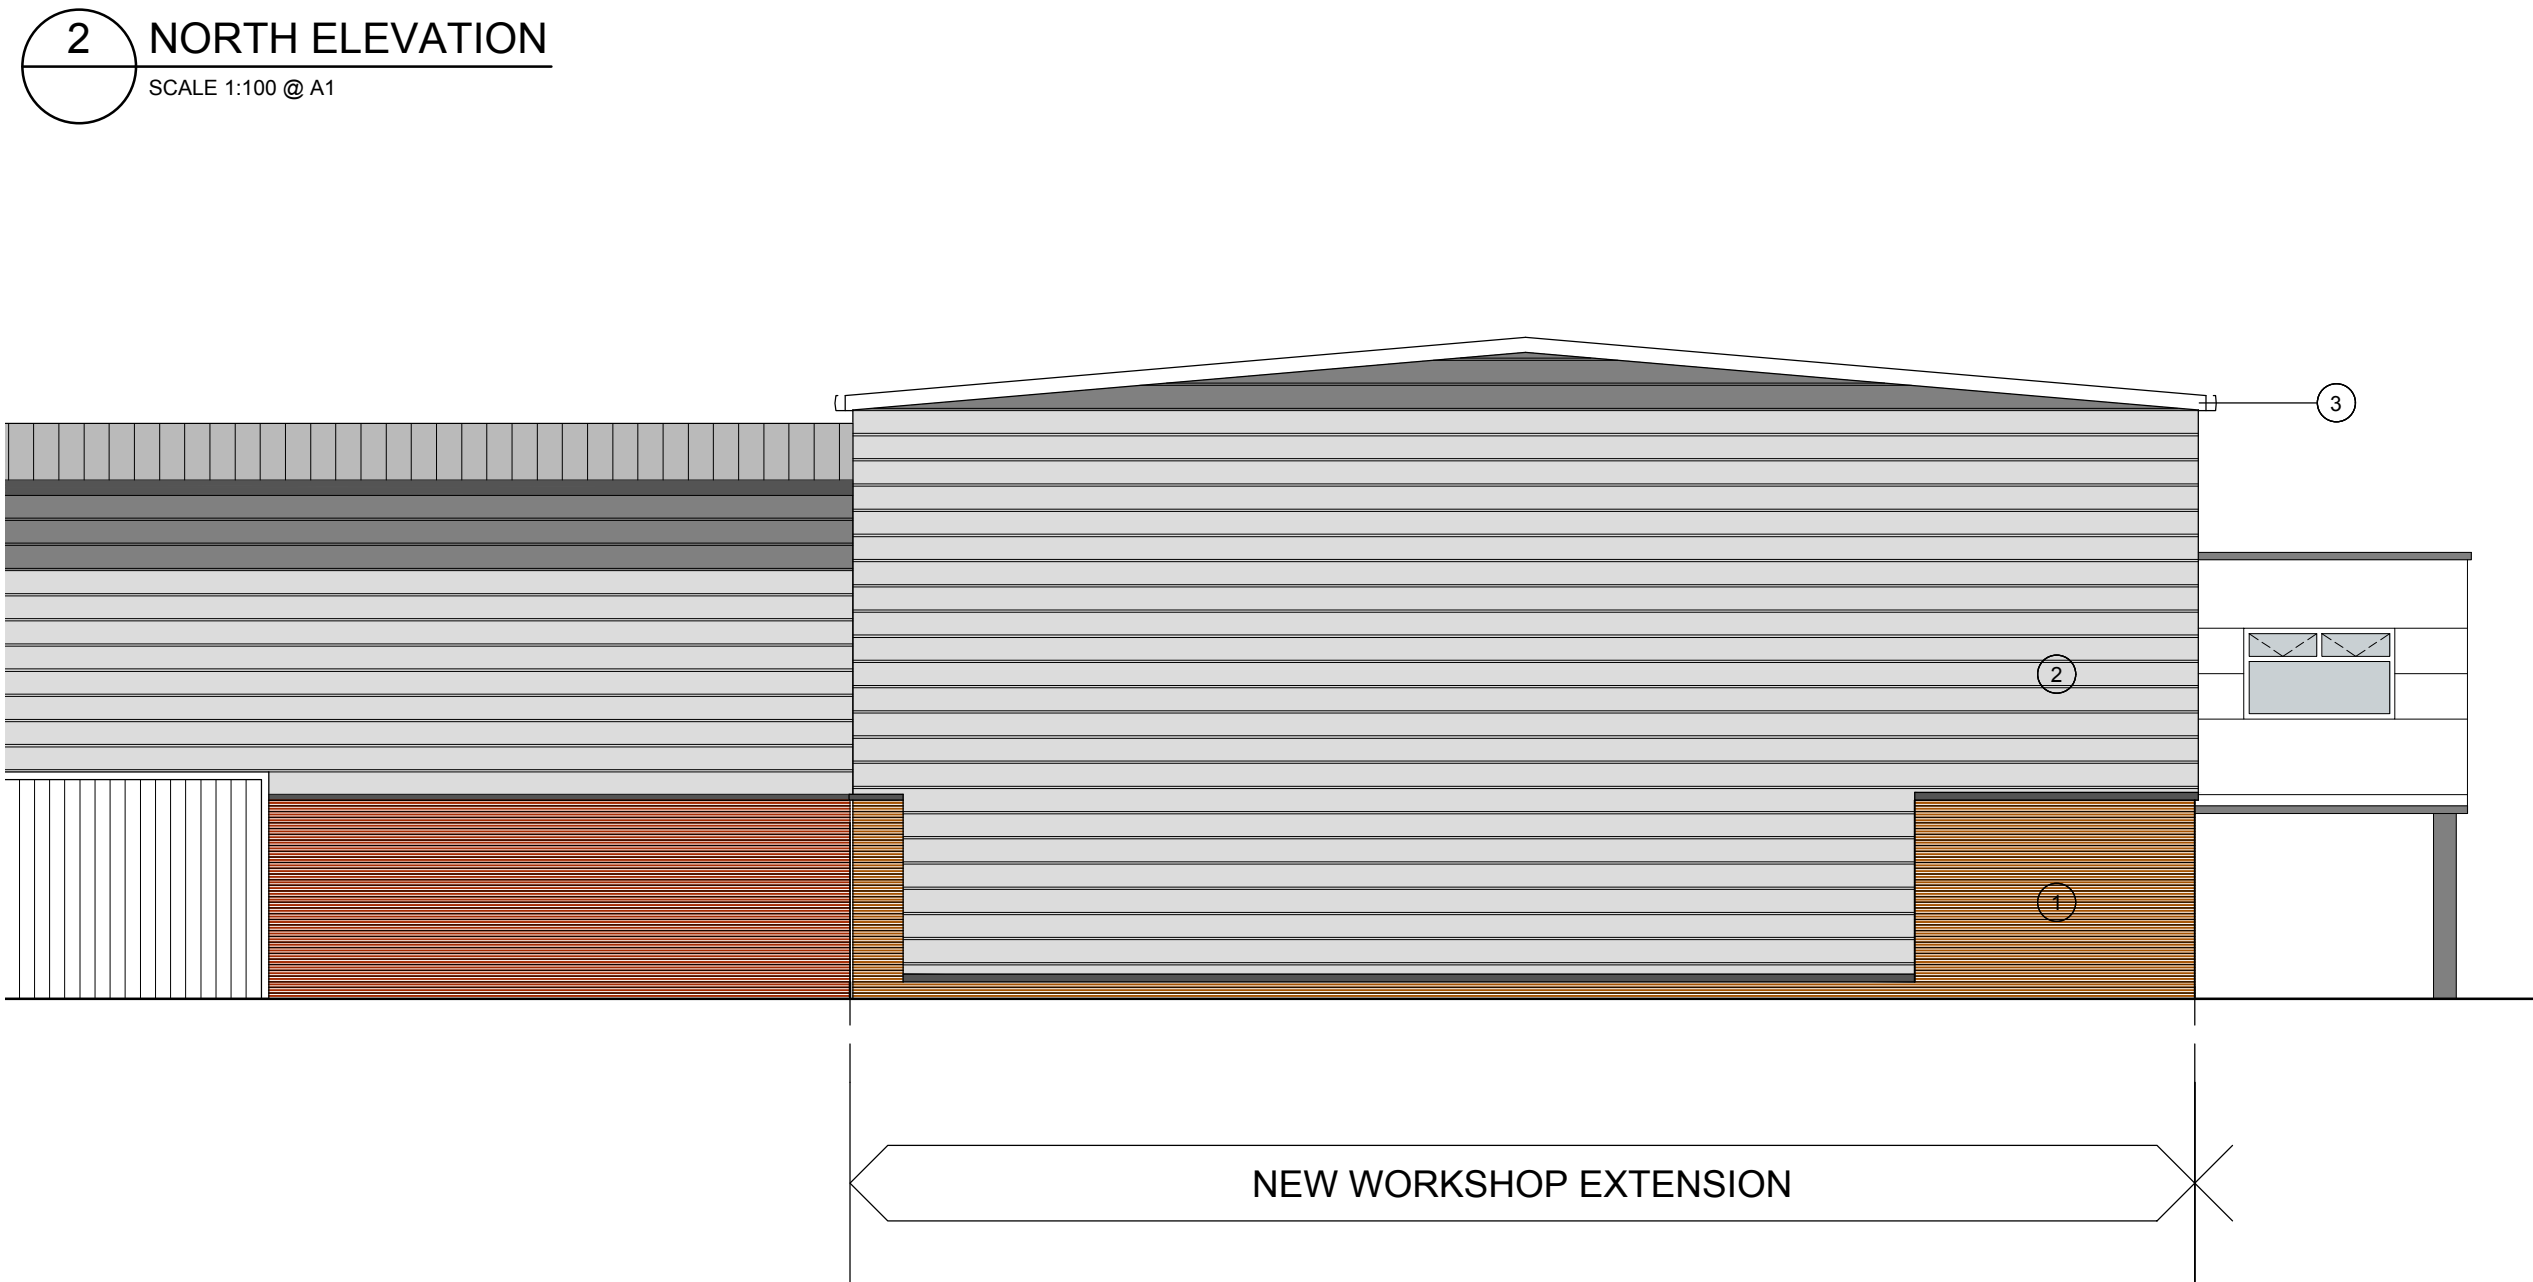

3 WEST ELEVATION
SCALE 1:100 @ A1

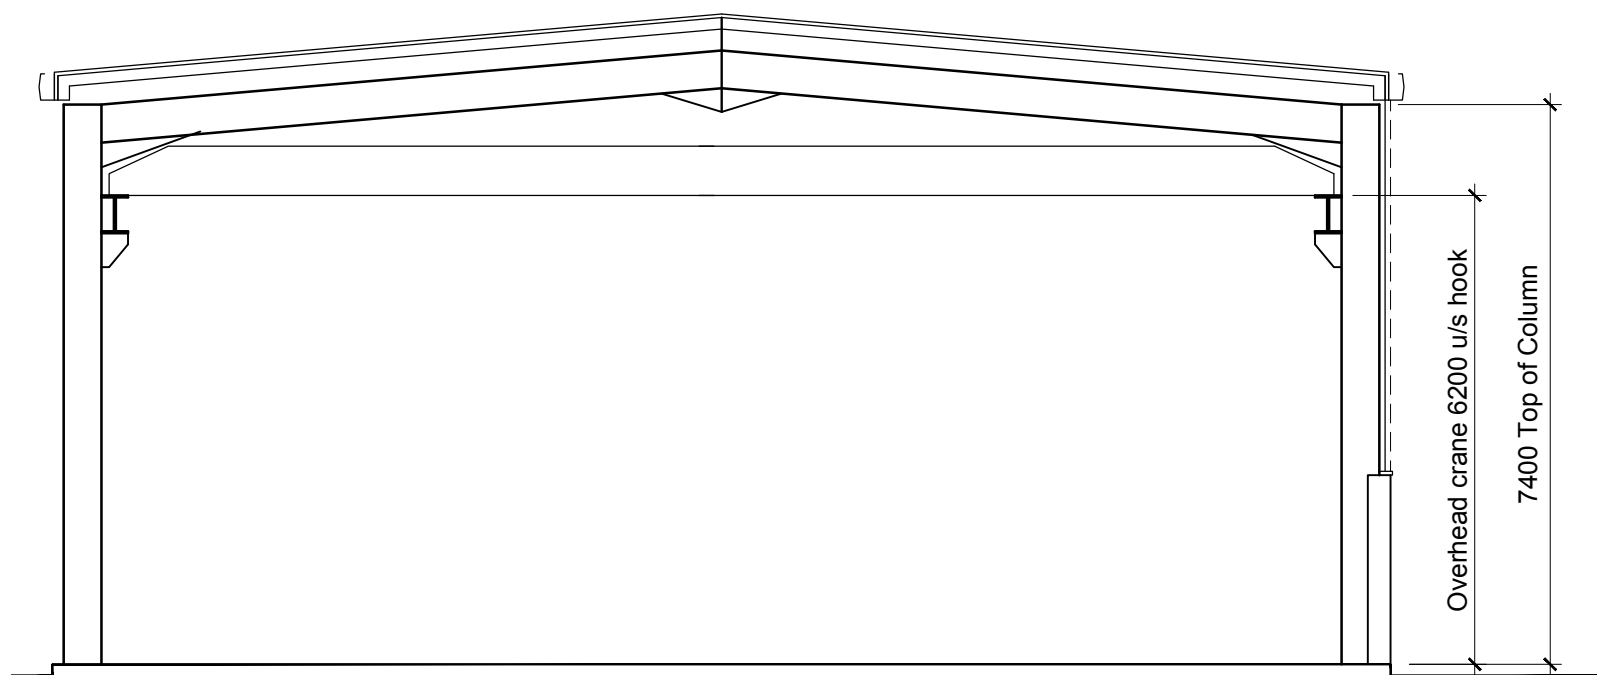

4 SECTION A-A
SCALE 1:100 @ A1

MATERIALS KEY			
1	BRICKWORK	To match existing	
2	PROFILED METAL CLADDING TO WORKSHOP AREA	Colour: RAL 9006 to match existing	
3	METAL FASCIA	Colour: Goosewing Grey to match existing	
4	TRAPEZOIDAL METAL ROOF	Colour: Goosewing Grey to match existing	
5	METAL ROLLER SHUTTER DOOR	Colour: RAL 7011	
6	METAL TRIM TO ROLLER SHUTTER DOOR	Colour: RAL 7011	
7	PROFILED METAL CLADDING TOP PANEL	Colour: Greyrock to match existing	
NOTE: ALL MATERIALS TO SUIT ACOUSTIC REQUIREMENTS			

B	09.04.18	NORTH ELEVATION ADJUSTED TO CLIENT COMMENTS	NM	PJ
A	06.04.18	PLANNING ISSUE	NM	PJ
-	04.04.18	ISSUED FOR COMMENT	NM	PJ
Rev	Date	Revision Details	Dr	Ch

ECE Architecture
www.ecearchitecture.com

London: 76 Great Suffolk Street
London, SE1 0BL
T 0207 928 2773 E london@ecearchitecture.com

Sussex: Brooklyn Chambers, 11 Goring Road
Worthing, West Sussex, BN12 4AP
T 01903 248777 E sussex@ecearchitecture.com

Bristol: Westworks, Colston Tower
Colston Street, Bristol, BS1 4XE
T 0117 214 1101 E bristol@ecewestworks.com

Client's Name
AUSTIN DIVALL

Job Title
PROPOSED YARD ENCLOSURE

Drawing Title
PROPOSED ELEVATIONS & SECTION

Scale
1:100 @ A1 / 1:200 @ A3

metres 2 4 6 8 10

Drawn
NM

Checked
PJ

Date
APR '18

Job No
6606

Drawing No
(PL) 007

Rev
B

Status
APPROVAL