



FRONT NORTH ELEVATION

PROPOSED ELEVATIONS

Scale 1:100



SIDE WEST ELEVATION

SCHEDULE OF MATERIALS


WALLS - FACING BRICKWORK PAINTED WHITE TO MATCH EXISTING
ROOF - NEW SLATE PITCH ROOFS TO MATCH EXISTING
WINDOWS - NEW PVCu WINDOW COLOUR WHITE
EXTERNAL DOOR - NEW PVCu DOORS COLOUR WHITE
RAINWATER GOODS - NEW UPVC COLOUR BLACK



REAR SOUTH ELEVATION


No dimensions to be scaled from drawing except for planning purposes.
The contractor should check all dimensions on site.
It is the contractors responsibility to ensure compliance with Building Regulations.
C.D.M. Regs. 2015. The Client is advised of his responsibilities to appoint a Planning Supervisor under these Regs.
All works to comply with the C.D.M. Regs. 2015.
The Party Wall Act. 1996 The property owner is advised of the requirements of the Act, & the requirement to serve a Party Wall Notice on any adjoining owners as required under the act.

REVISIONS:
A. 09.03.21. Rear south elevation updated.

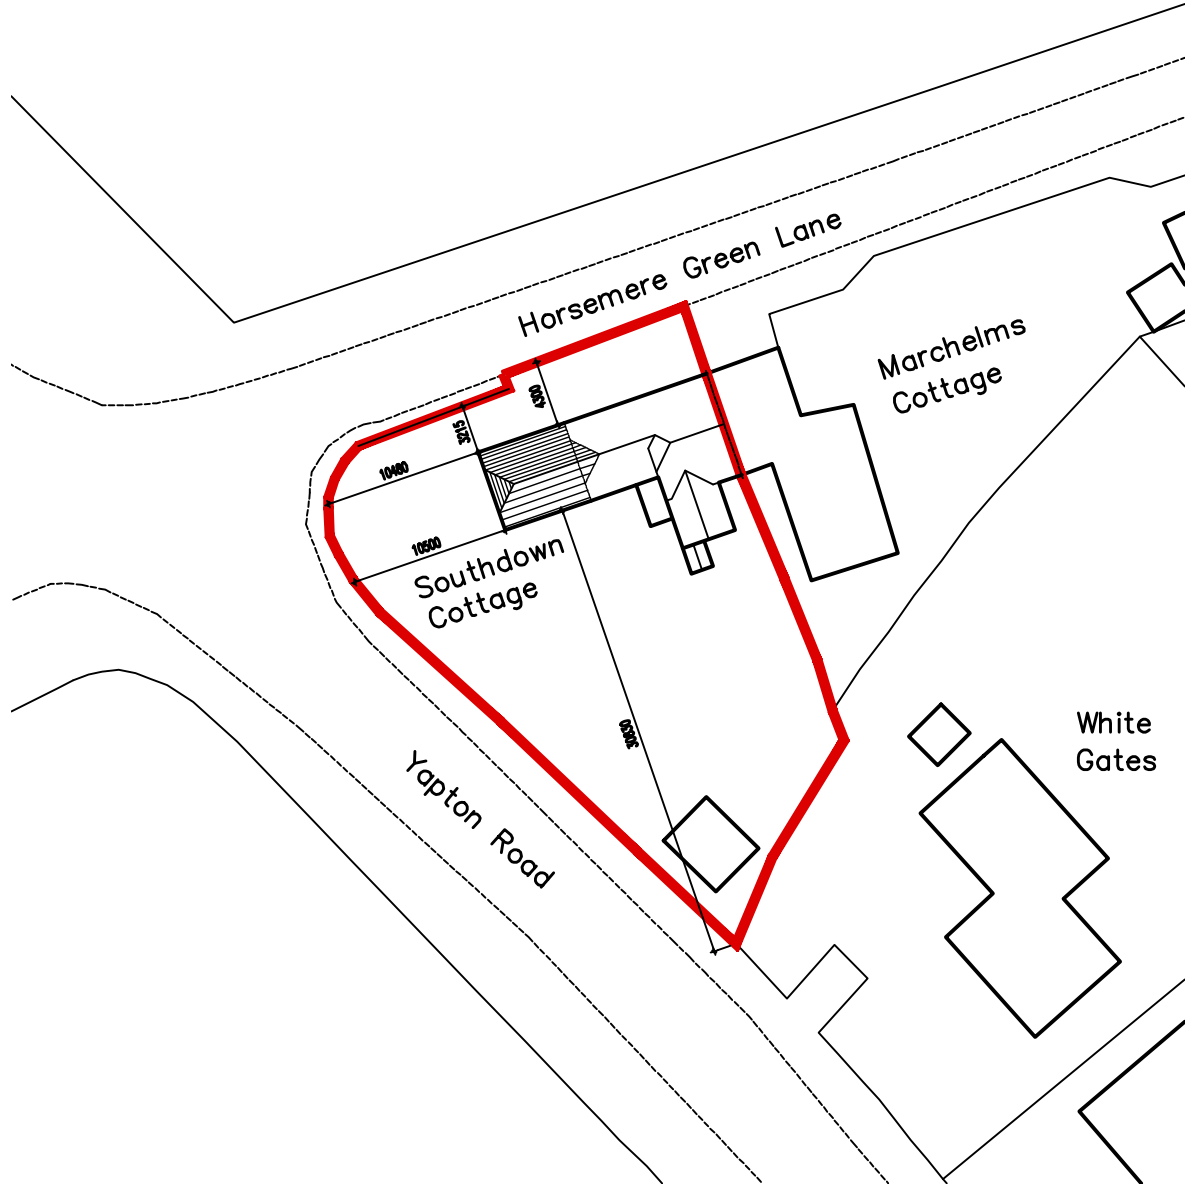


BLOCK PLAN

Scale 1:500

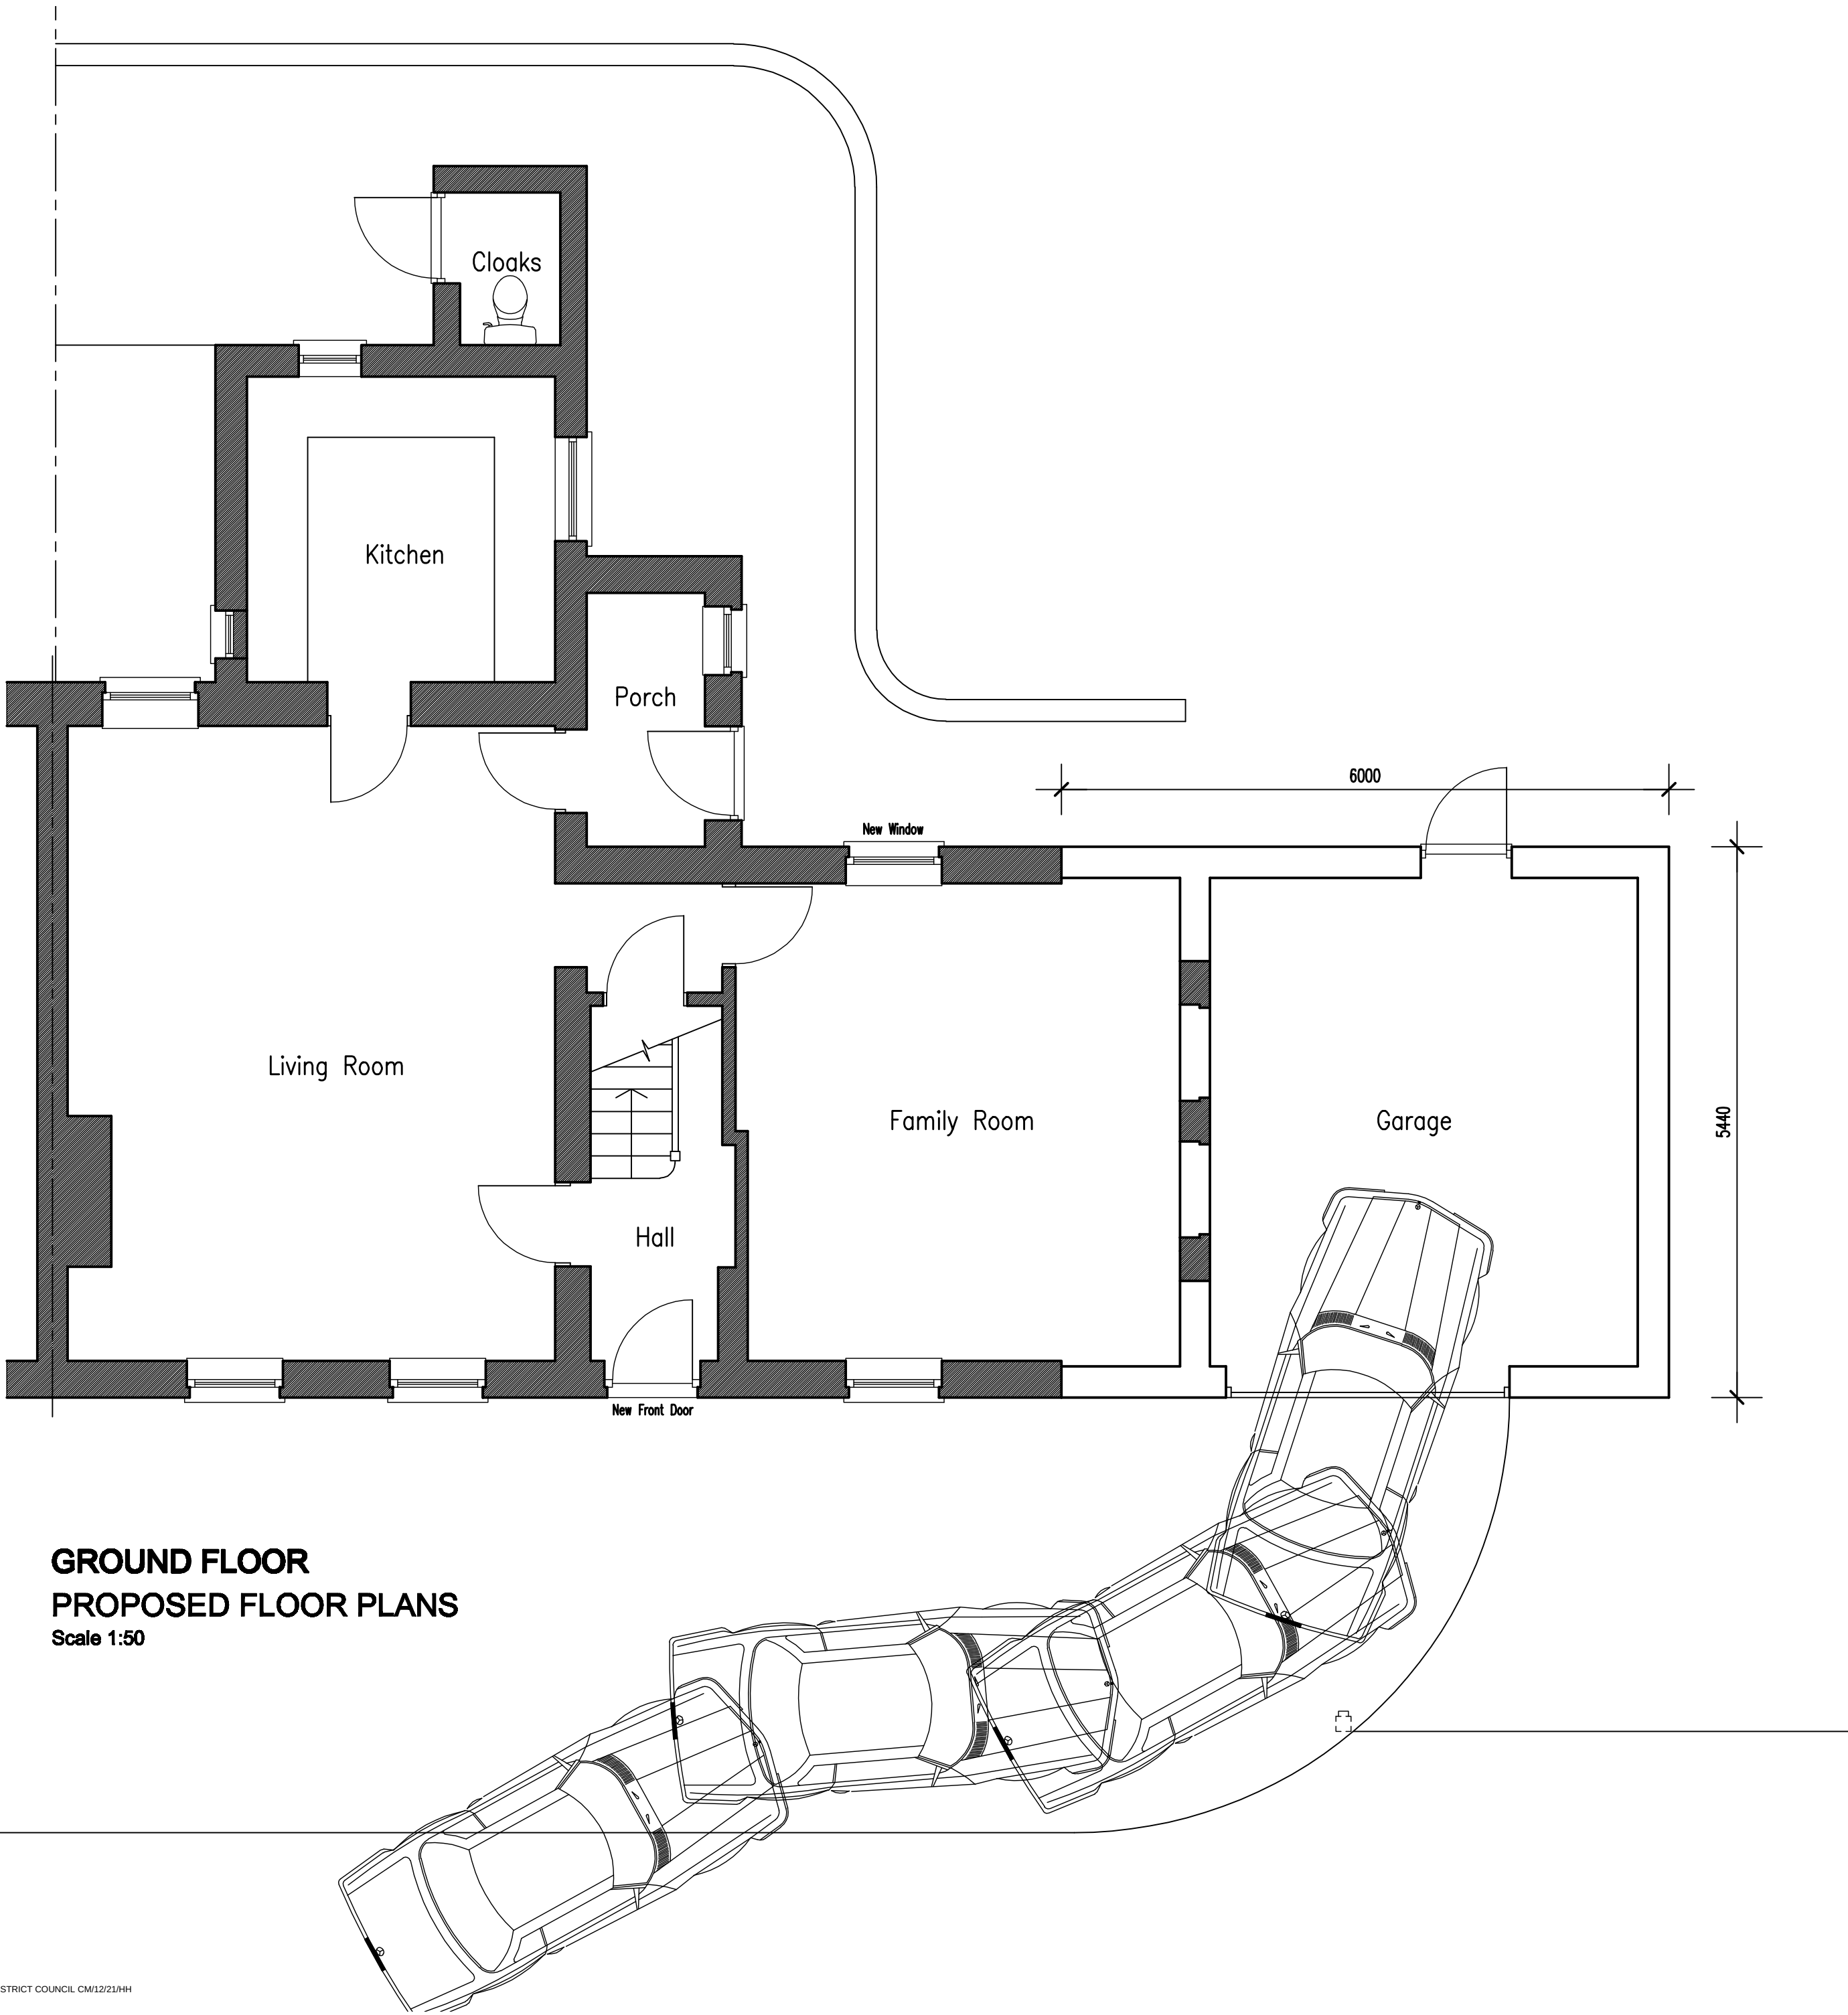


GROUND FLOOR
PROPOSED FLOOR PLANS

Scale 1:50

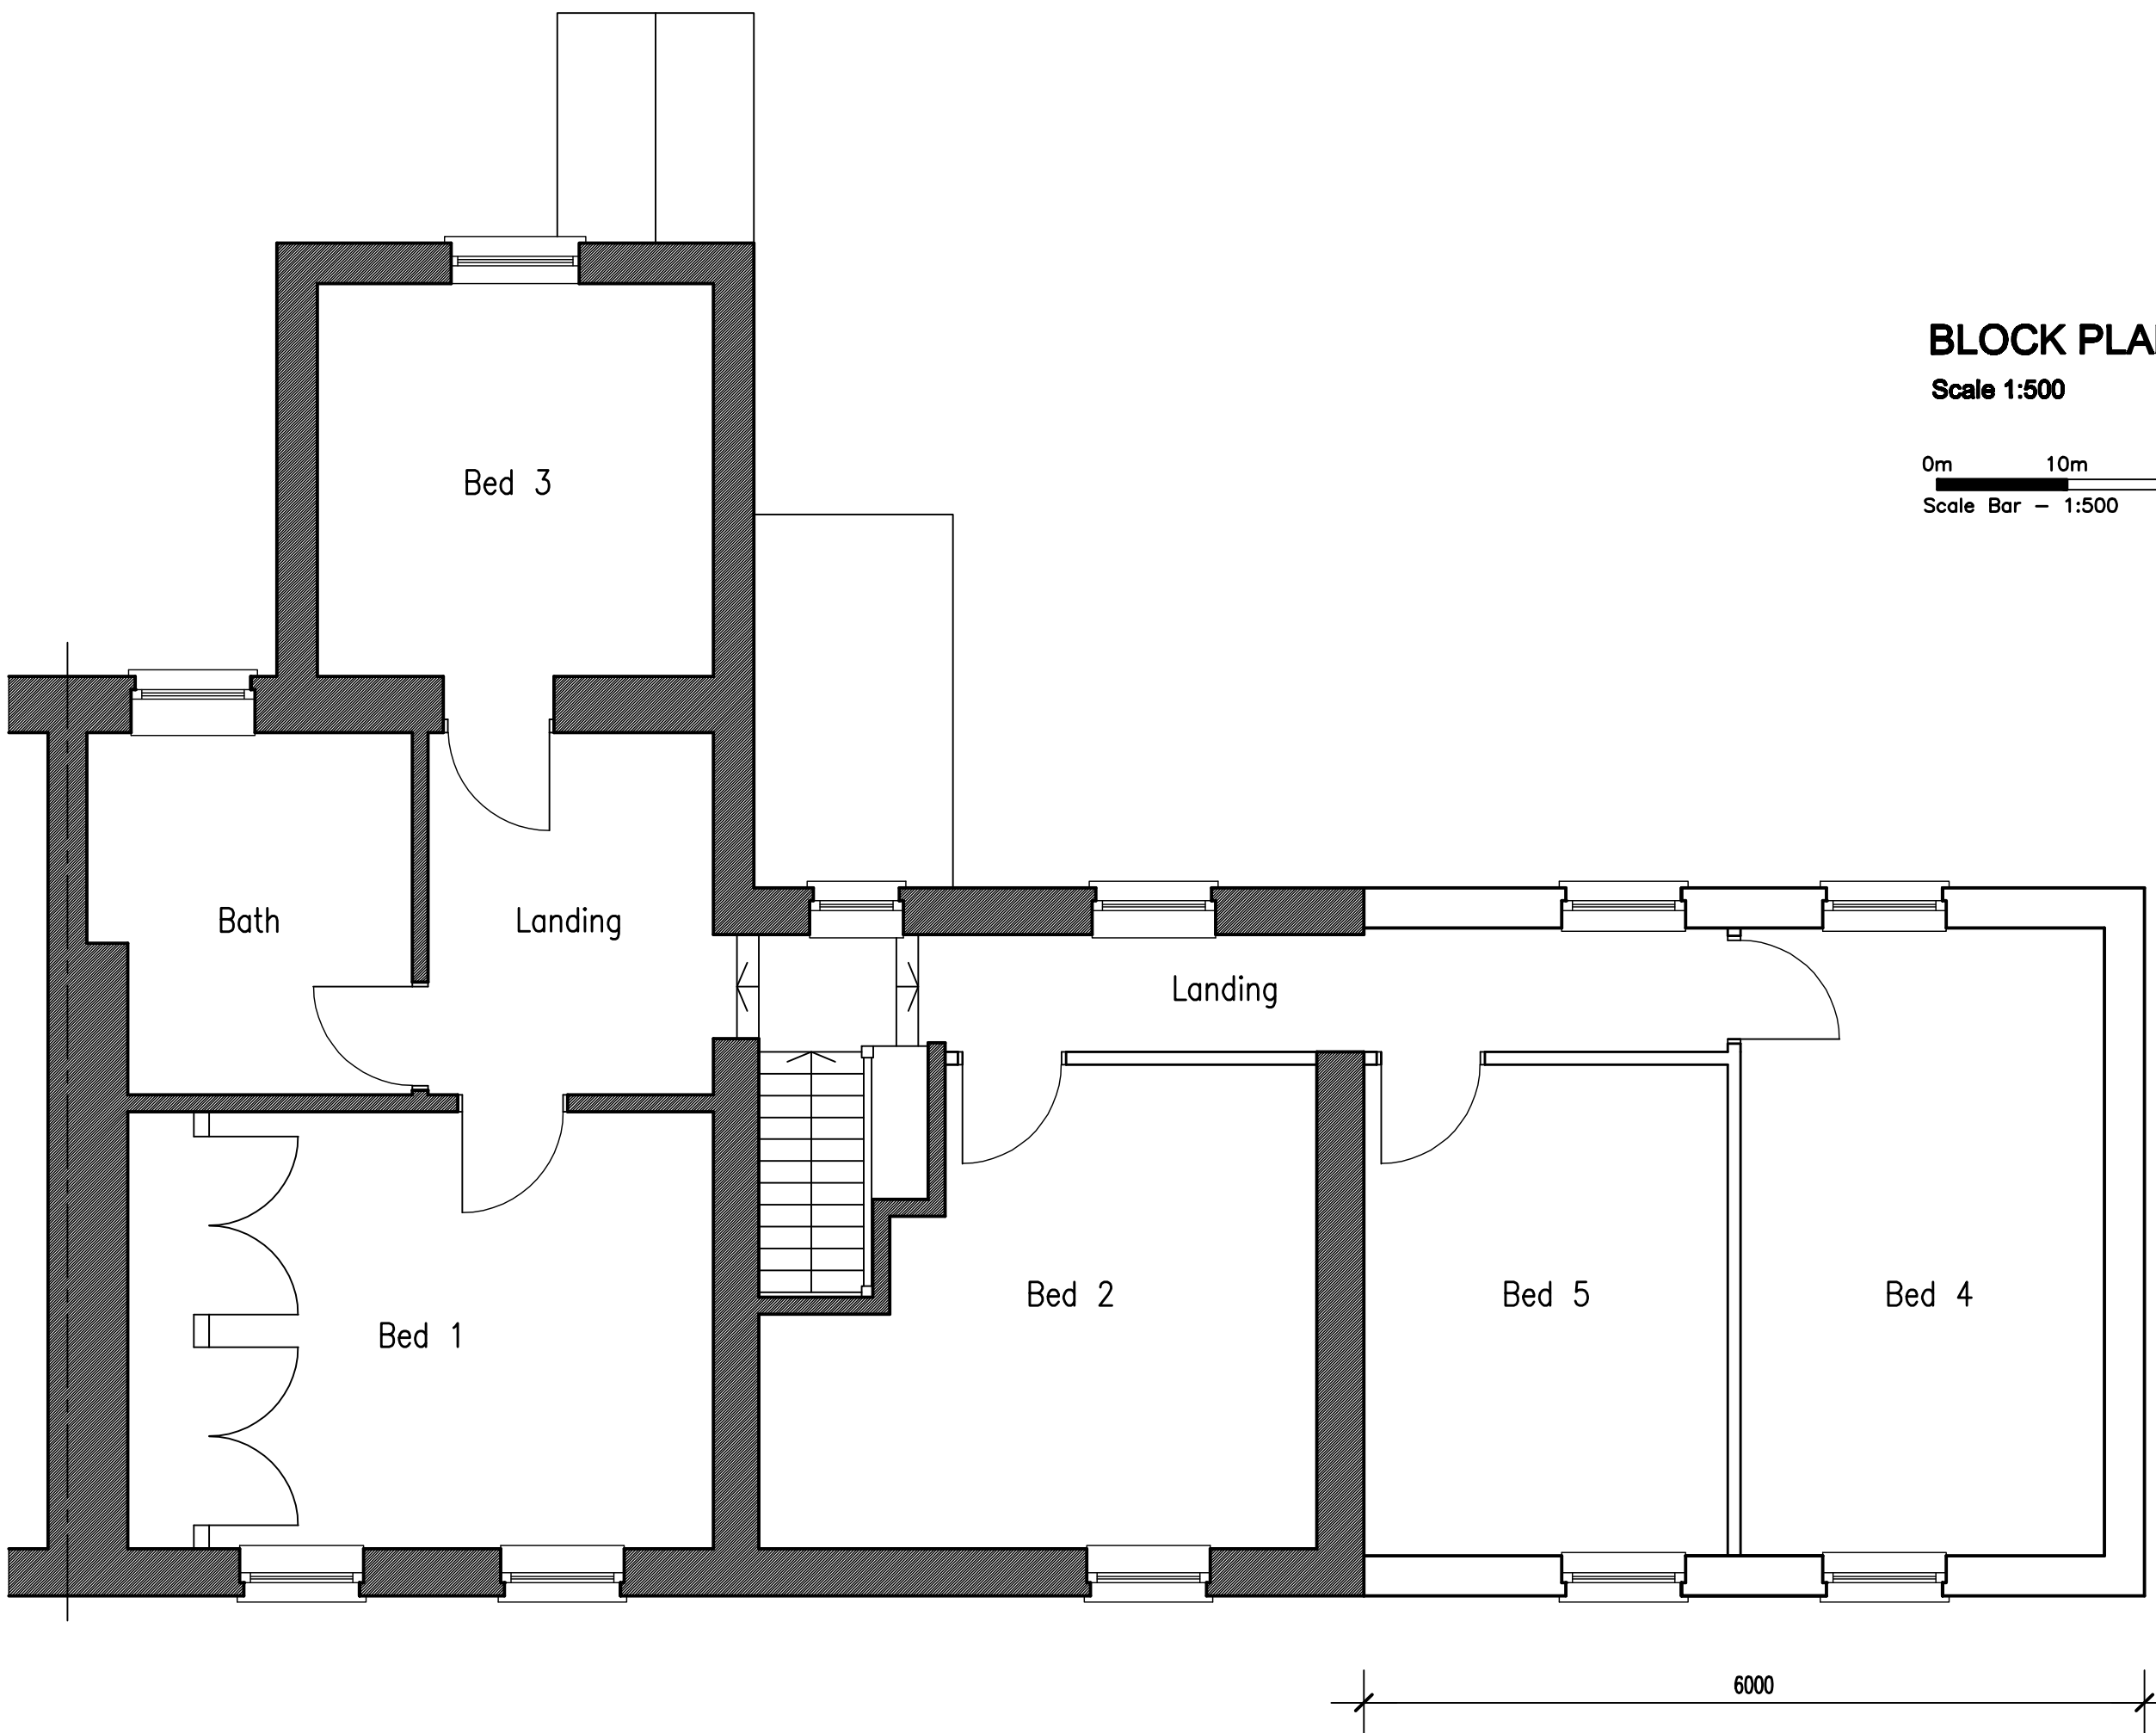

FIRST FLOOR

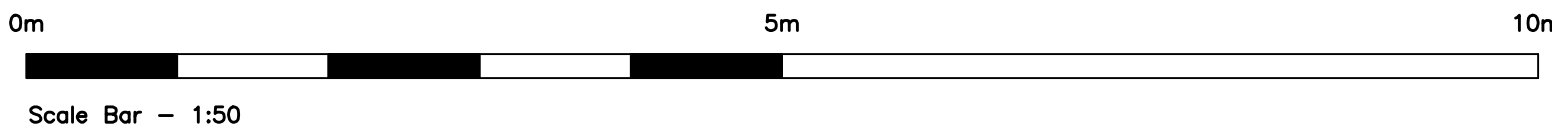

Client
MR J. & MRS G. PILE

Project
PROPOSED SIDE EXTENSION
SOUTHDOWN COTTAGE
HORSEMERE GREEN LANE
CLIMPING, WEST SUSSEX BN17 5QZ

Drawing
PROPOSED FLOOR PLANS

Scale
1:50 &
1:100 @ A1

Date
03.01.21

Drawn
TP

Drawing No.
1479/P02

Revision
A