


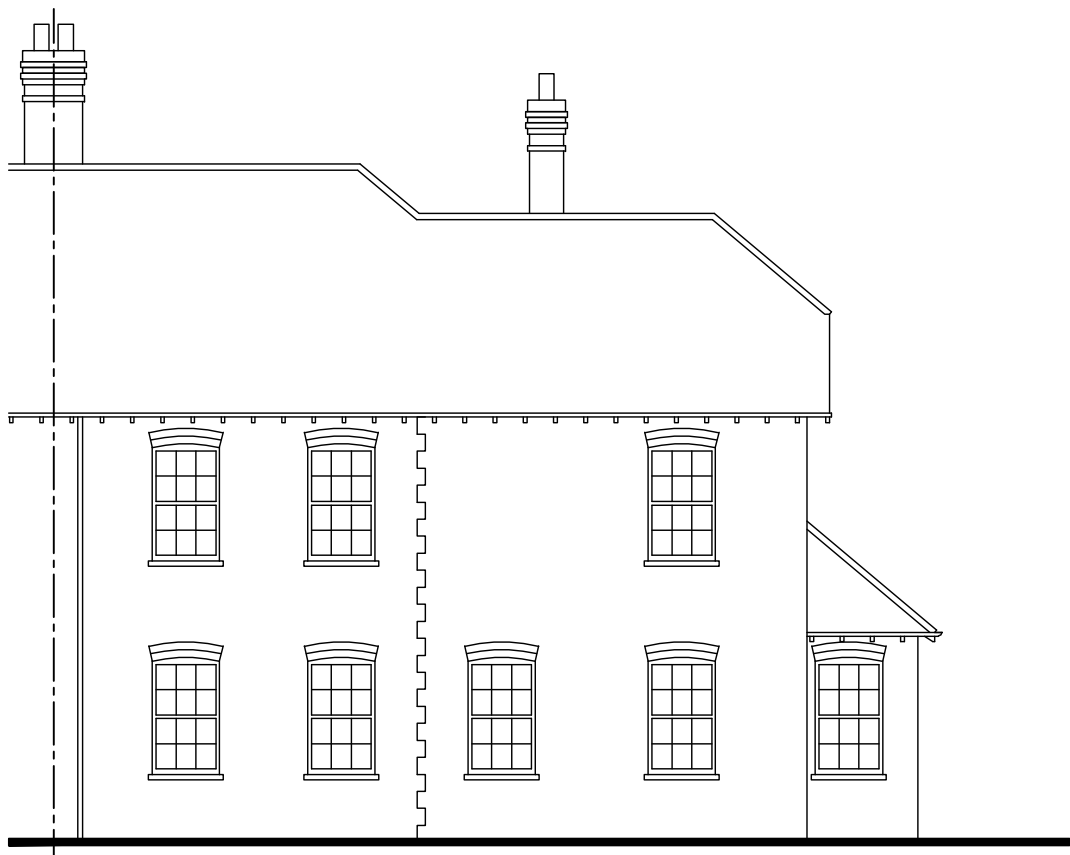


FRONT NORTH ELEVATION
EXISTING ELEVATIONS
Scale 1:100



SIDE WEST ELEVATION





REAR SOUTH ELEVATION

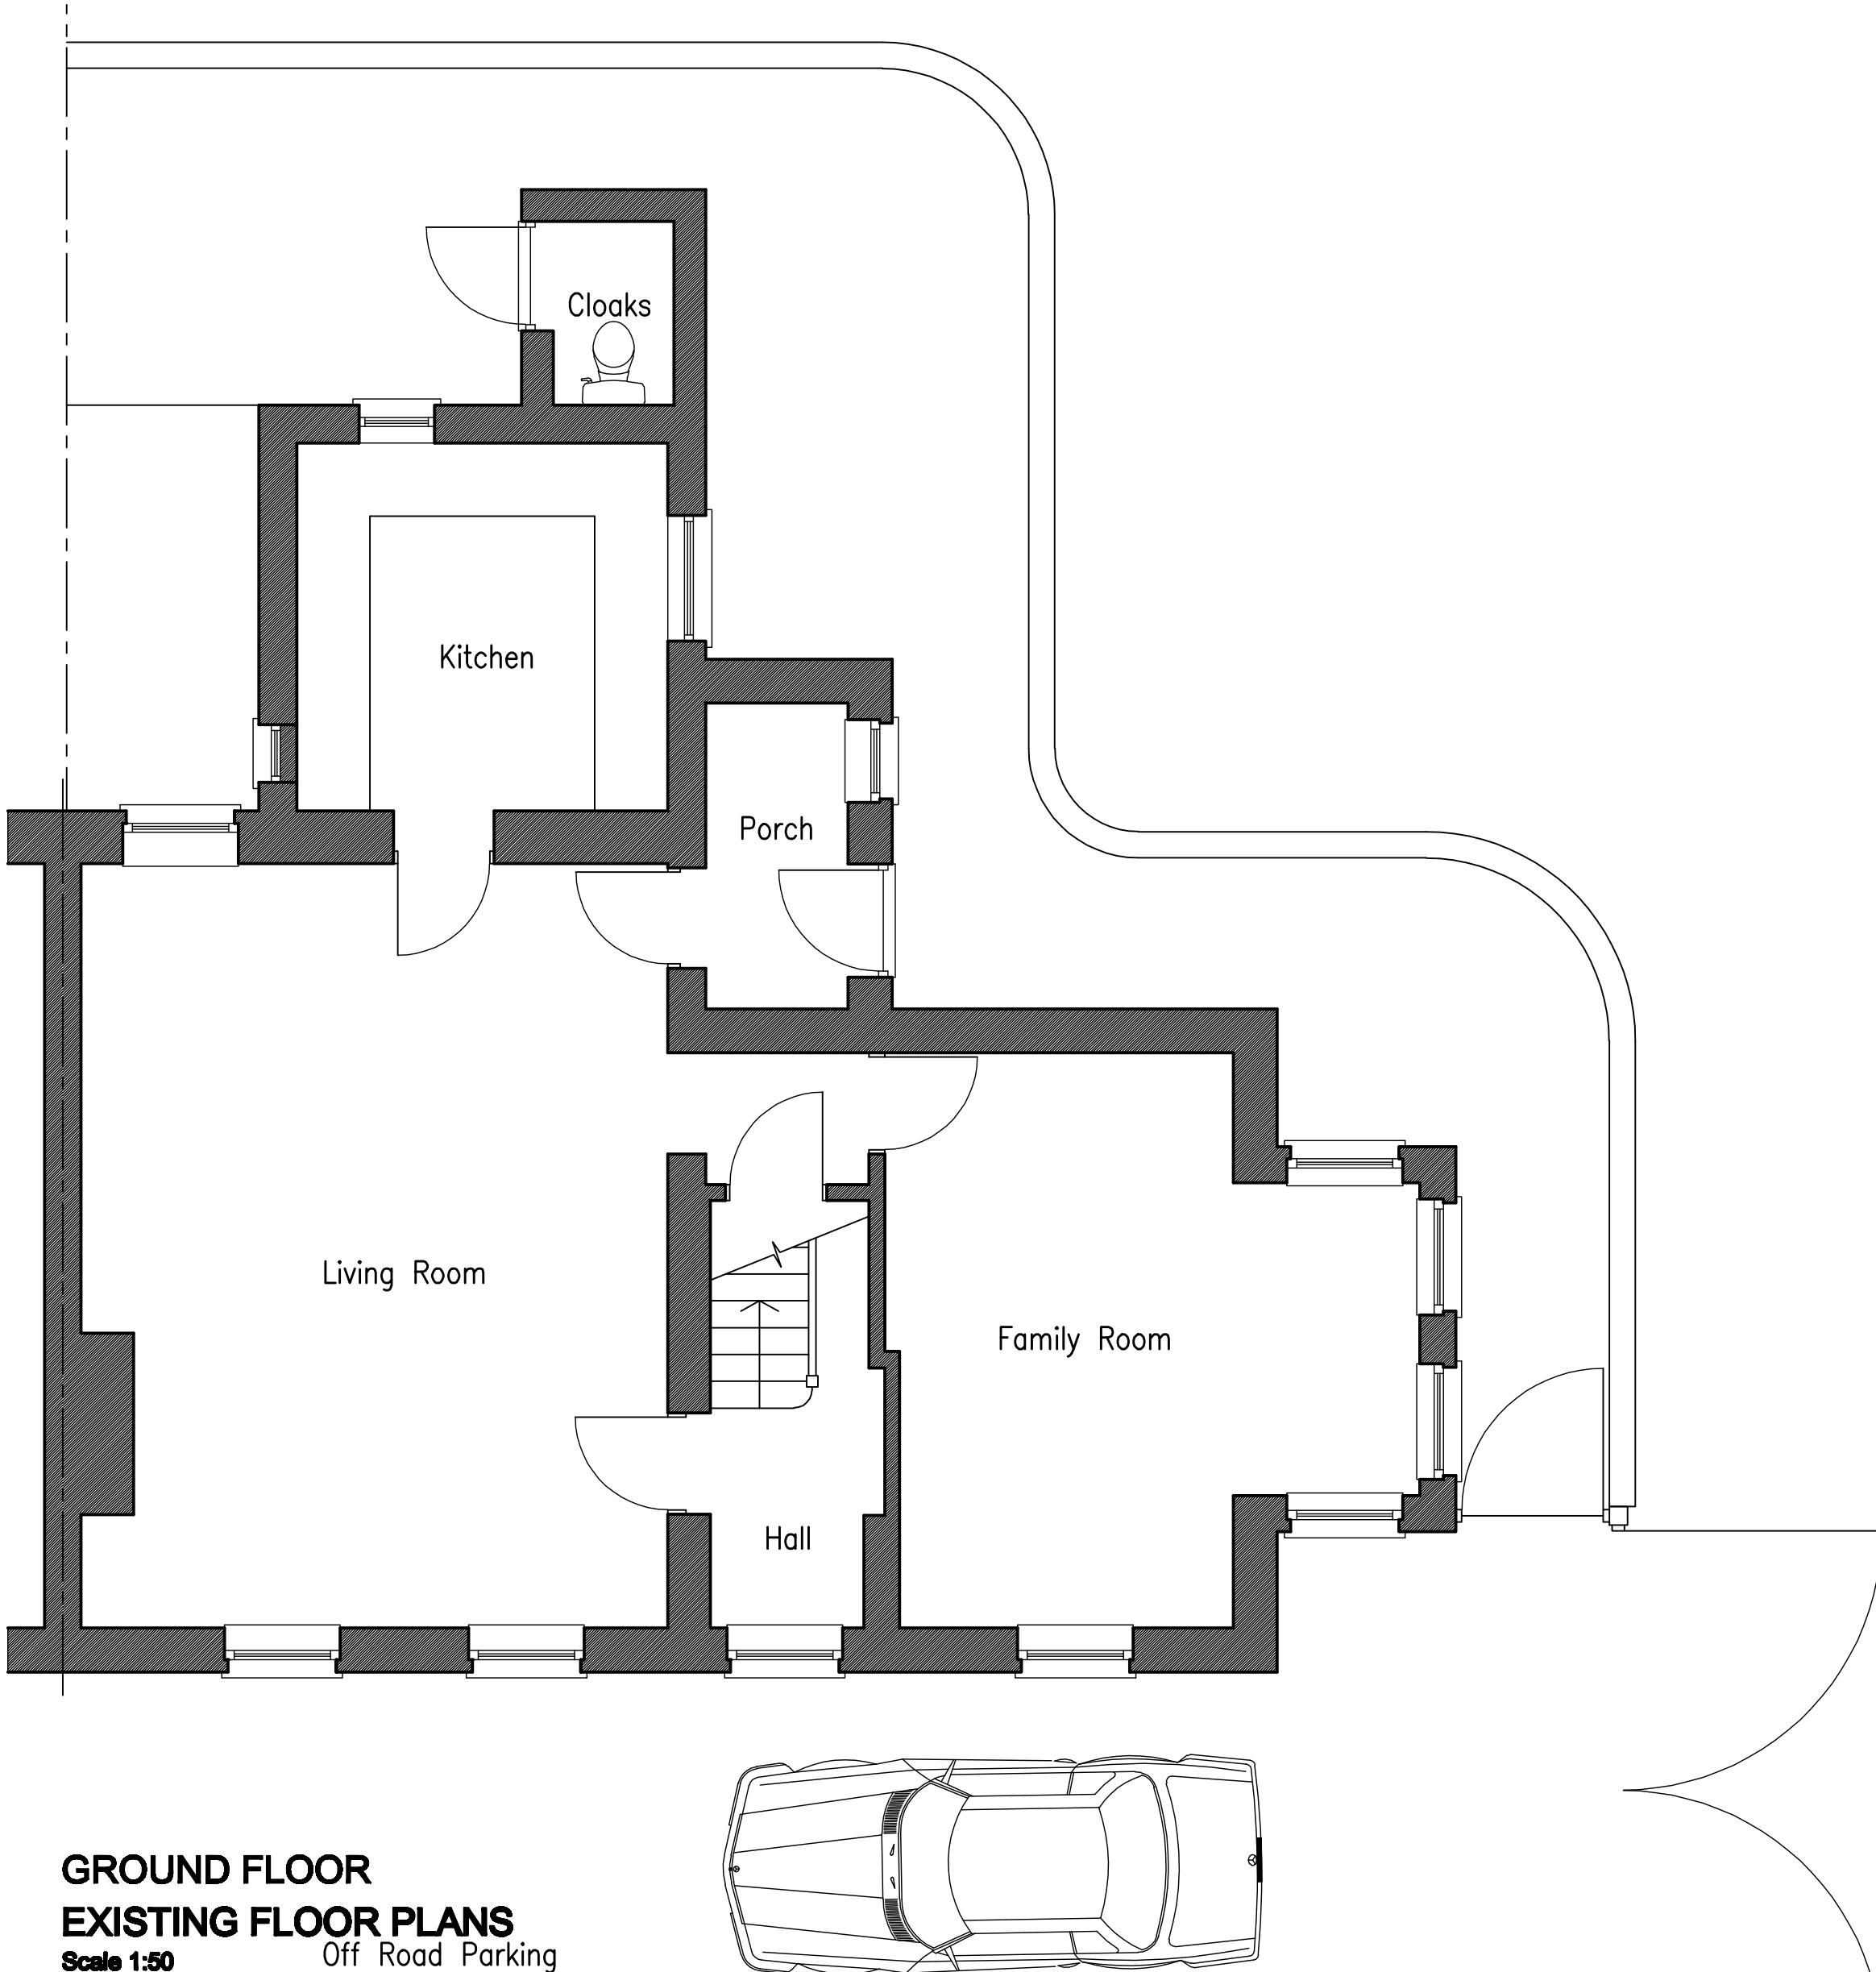

GROUND FLOOR
EXISTING FLOOR PLANS
Scale 1:50


Off Road Parking

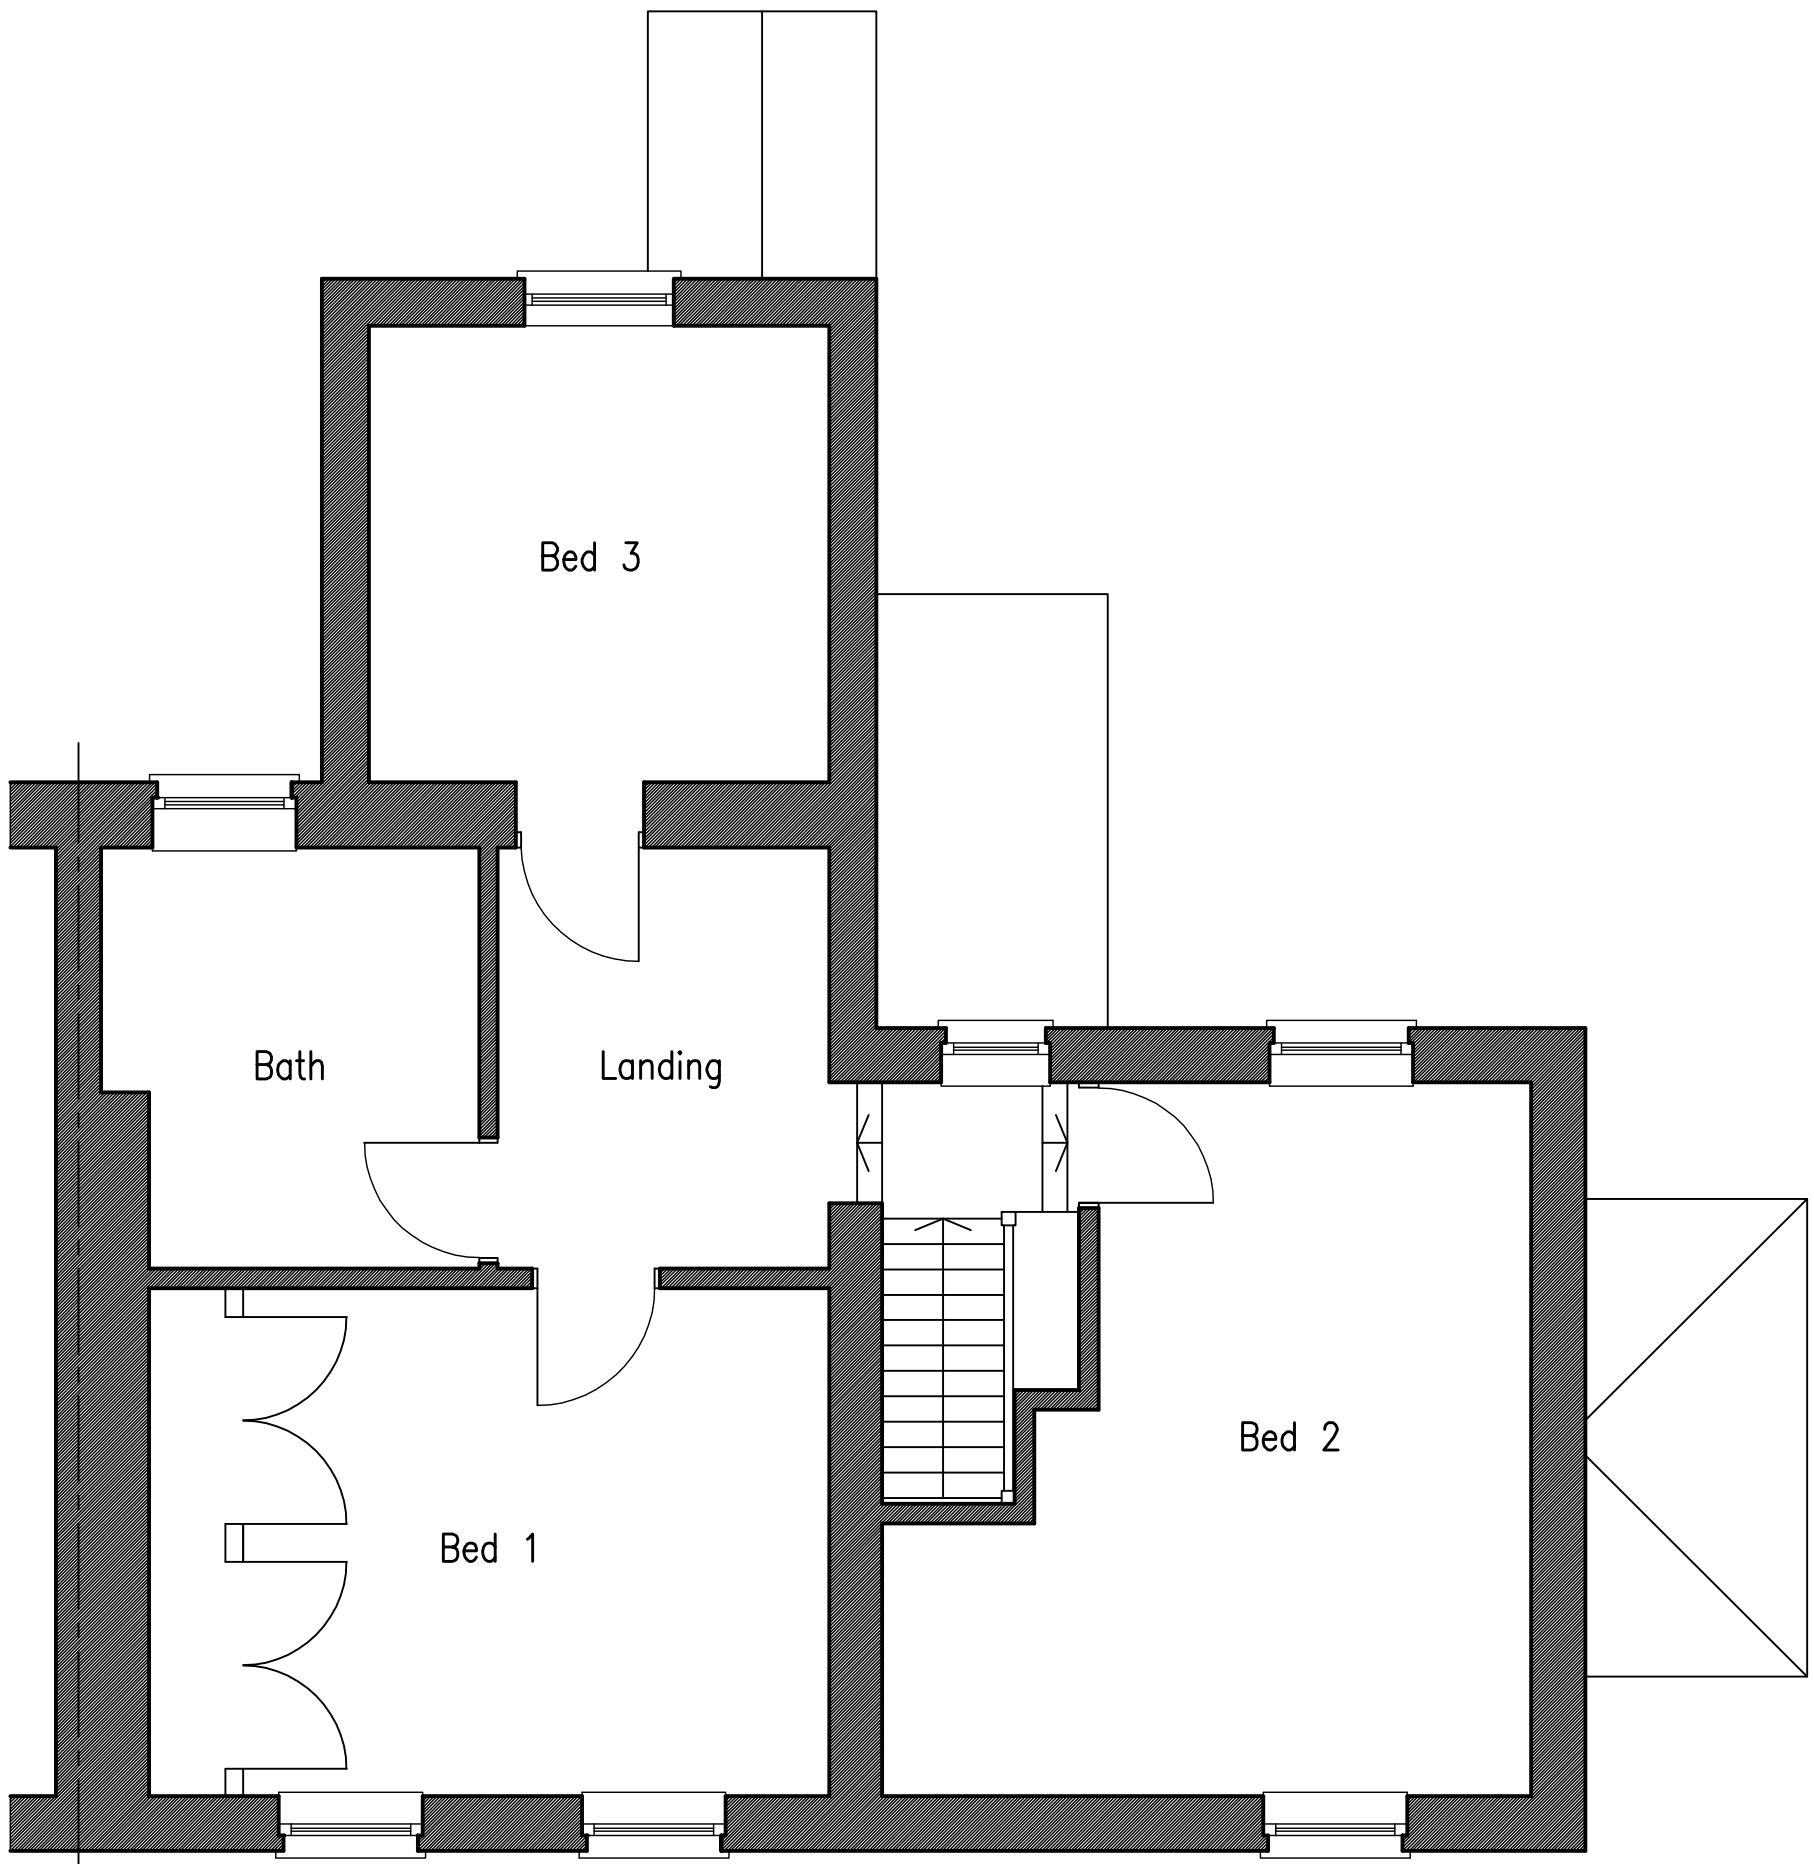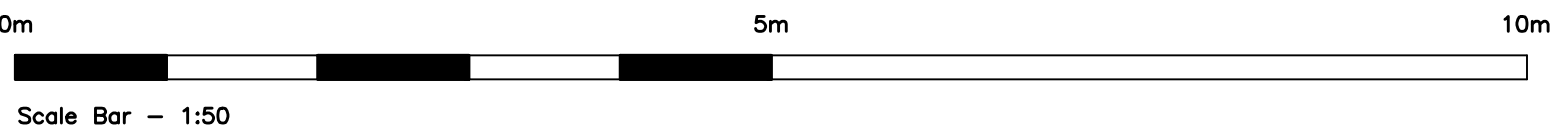


FIRST FLOOR

No dimensions to be scaled from drawing except for planning purposes.
The contractor should check all dimensions on site.
It is the contractors responsibility to ensure compliance with Building Regulations.
C.D.M. Regs. 2015. The Client is advised of his responsibilities to appoint a Planning Supervisor under these Regs. All works to comply with the C.D.M. Regs. 2015.
The Party Wall Act. 1996 The property owner is advised of the requirements of the Act, & the requirement to serve a Party Wall Notice on any adjoining owners as required under the act.

REVISIONS:
A. 09.03.21. Rear south elevation updated.

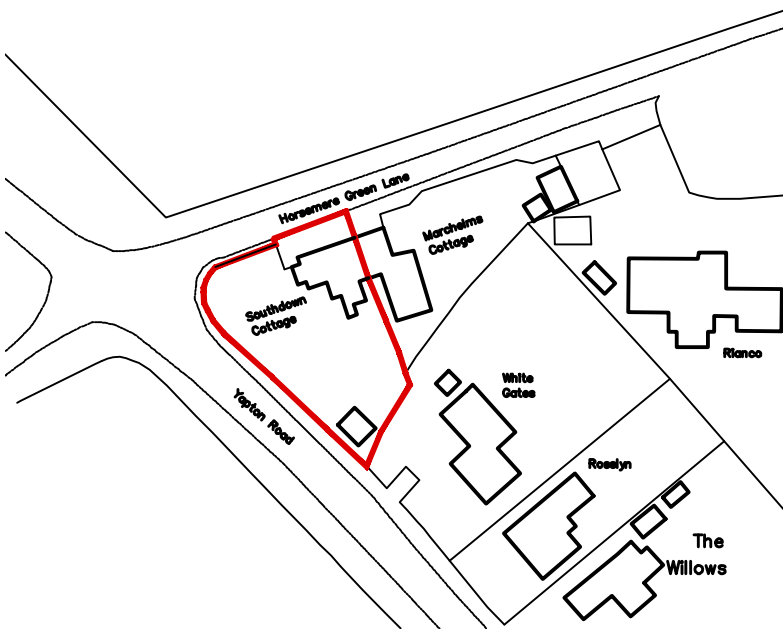

LOCATION PLAN
Scale 1:1250

 

Information supplied based on Promap.
All dimensions and distances subject to an accurate site survey being undertaken.

ADCS
Architectural Design
Computer Services
30 Foxley Lane
Worthing
West Sussex
BN13 3AD
Tel: 01903 280701
E-mail: adcs@sky.com

Client
MR J. & MRS G. PILE

Project
PROPOSED SIDE EXTENSION
SOUTHDOWN COTTAGE
HORSEMERE GREEN LANE
CLIMPING, WEST SUSSEX BN17 5QZ

Drawing
EXISTING FLOOR PLAN &
ELEVATIONS

Scale
1:50 &
1:100 @ A1

Date
03.01.21

Drawn
TP

Drawing No.
1479/P01

Revision
A