



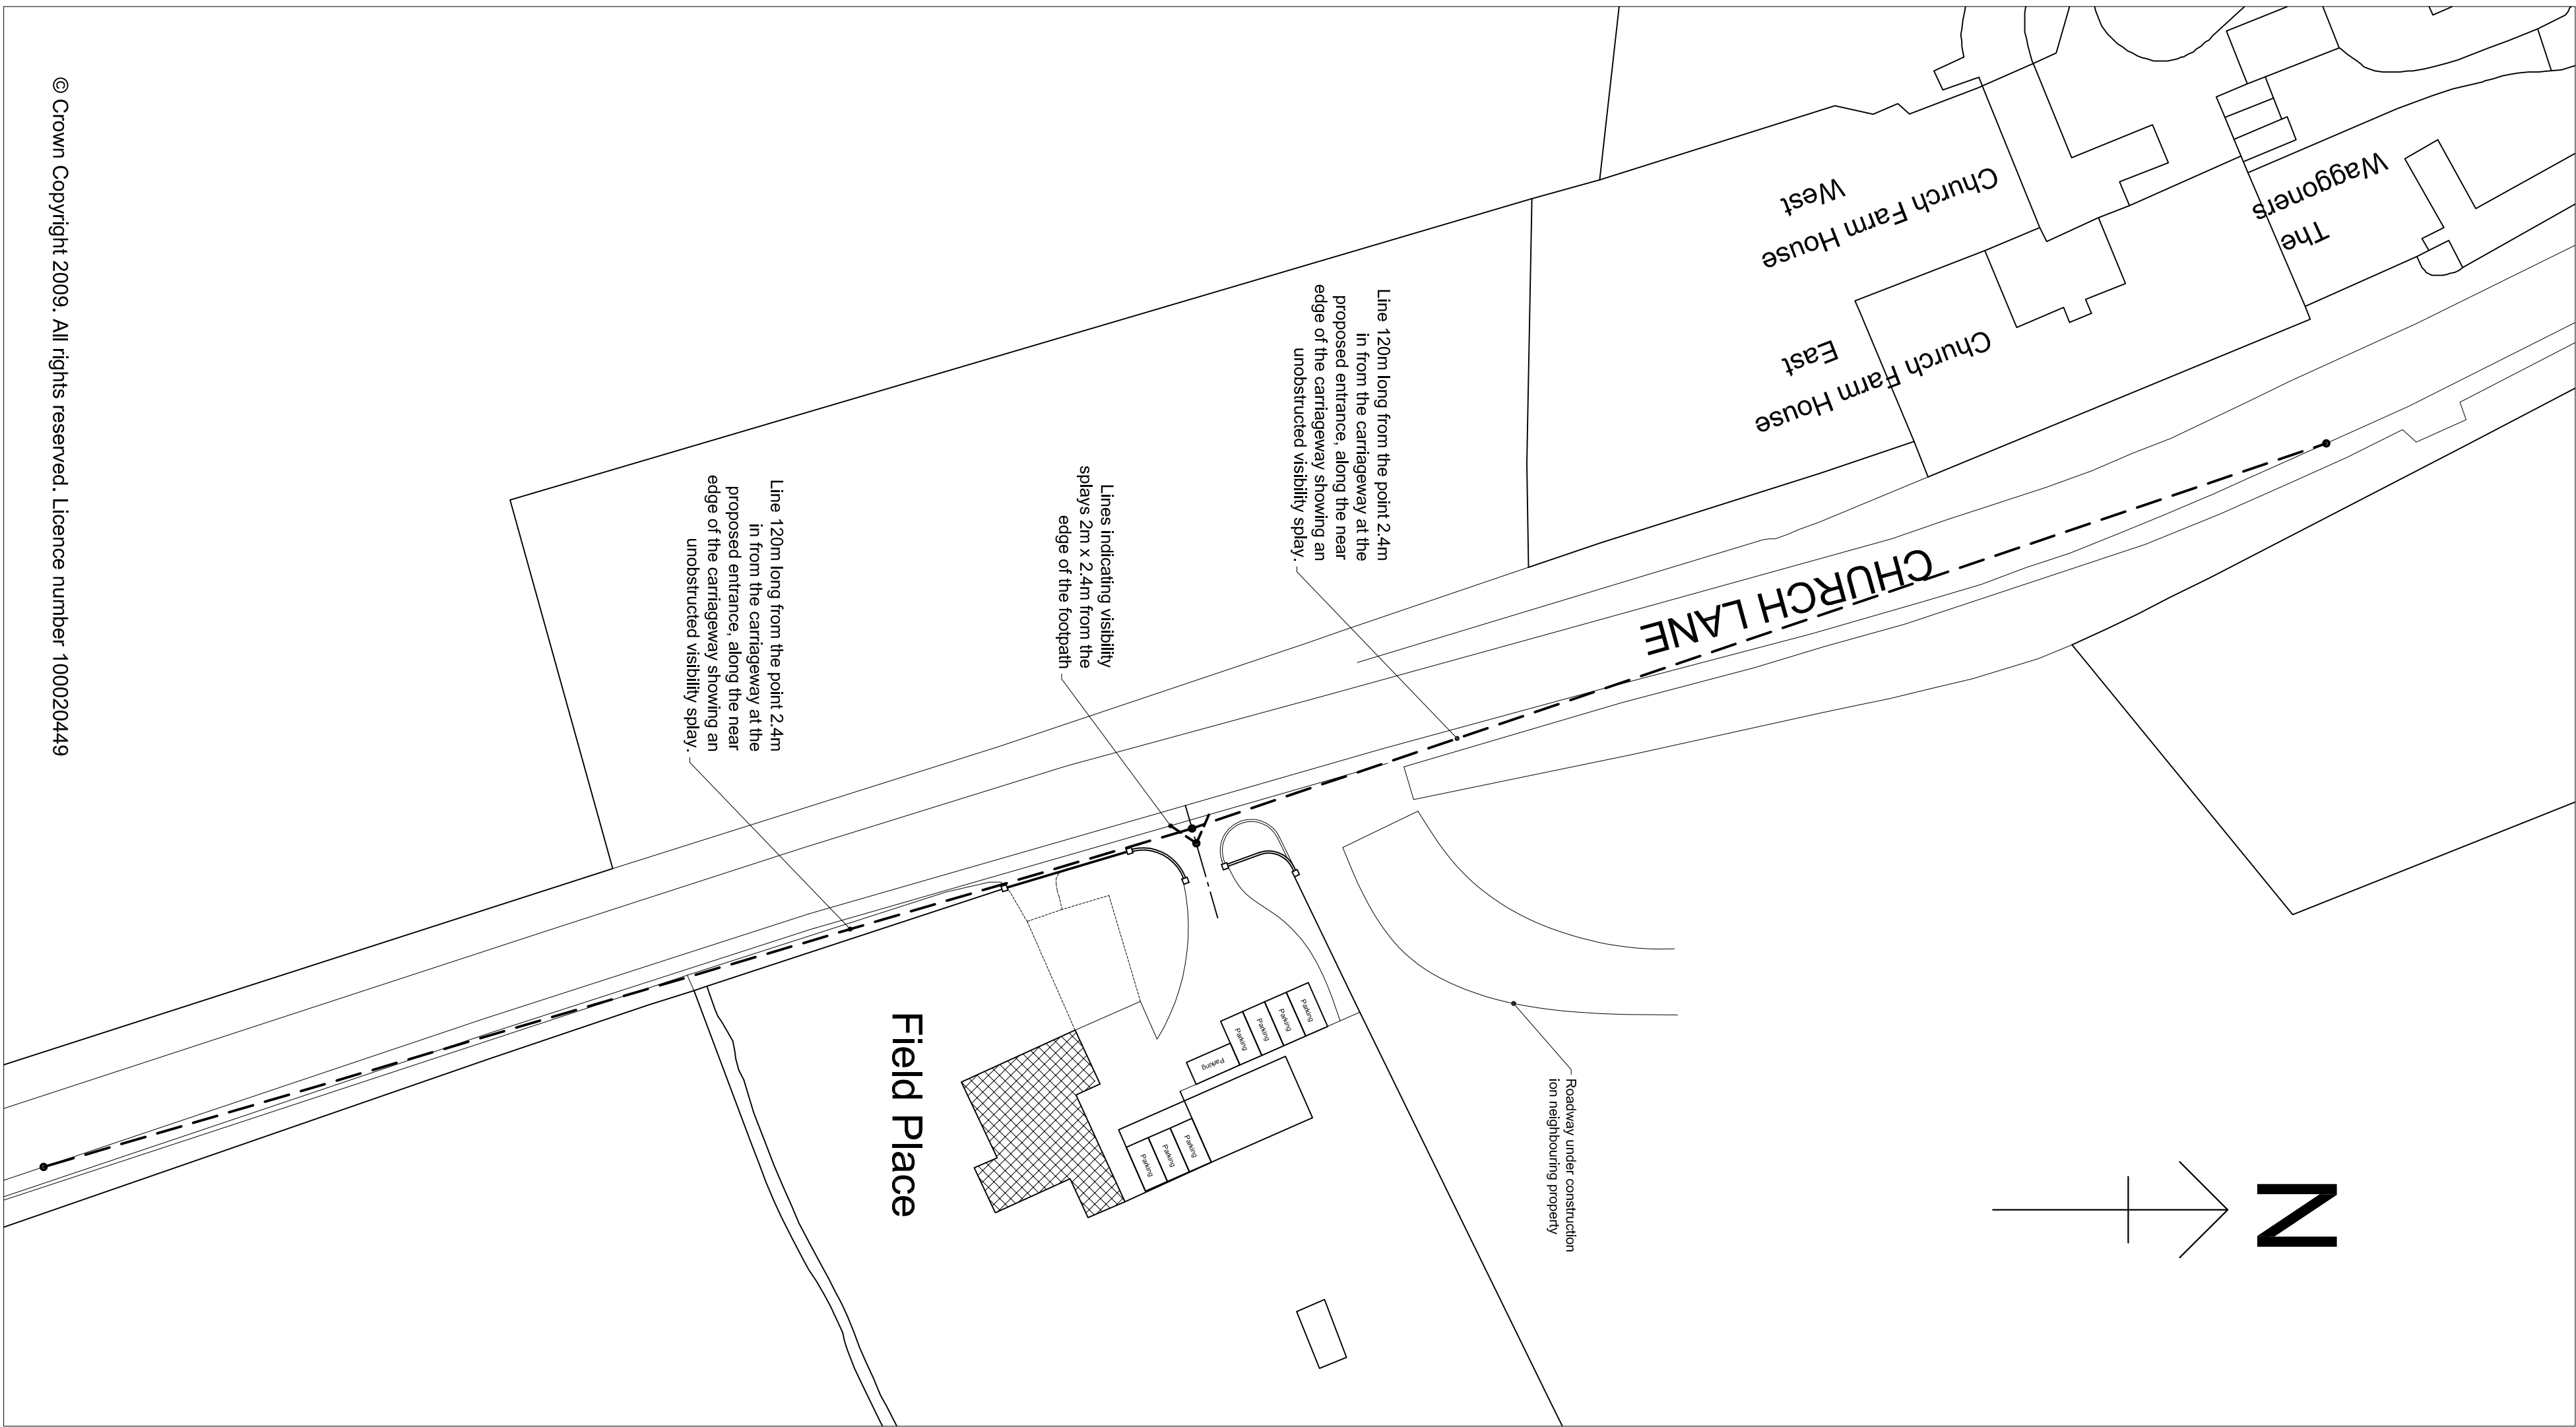


Visibility Splay Plan

Scale 1:500

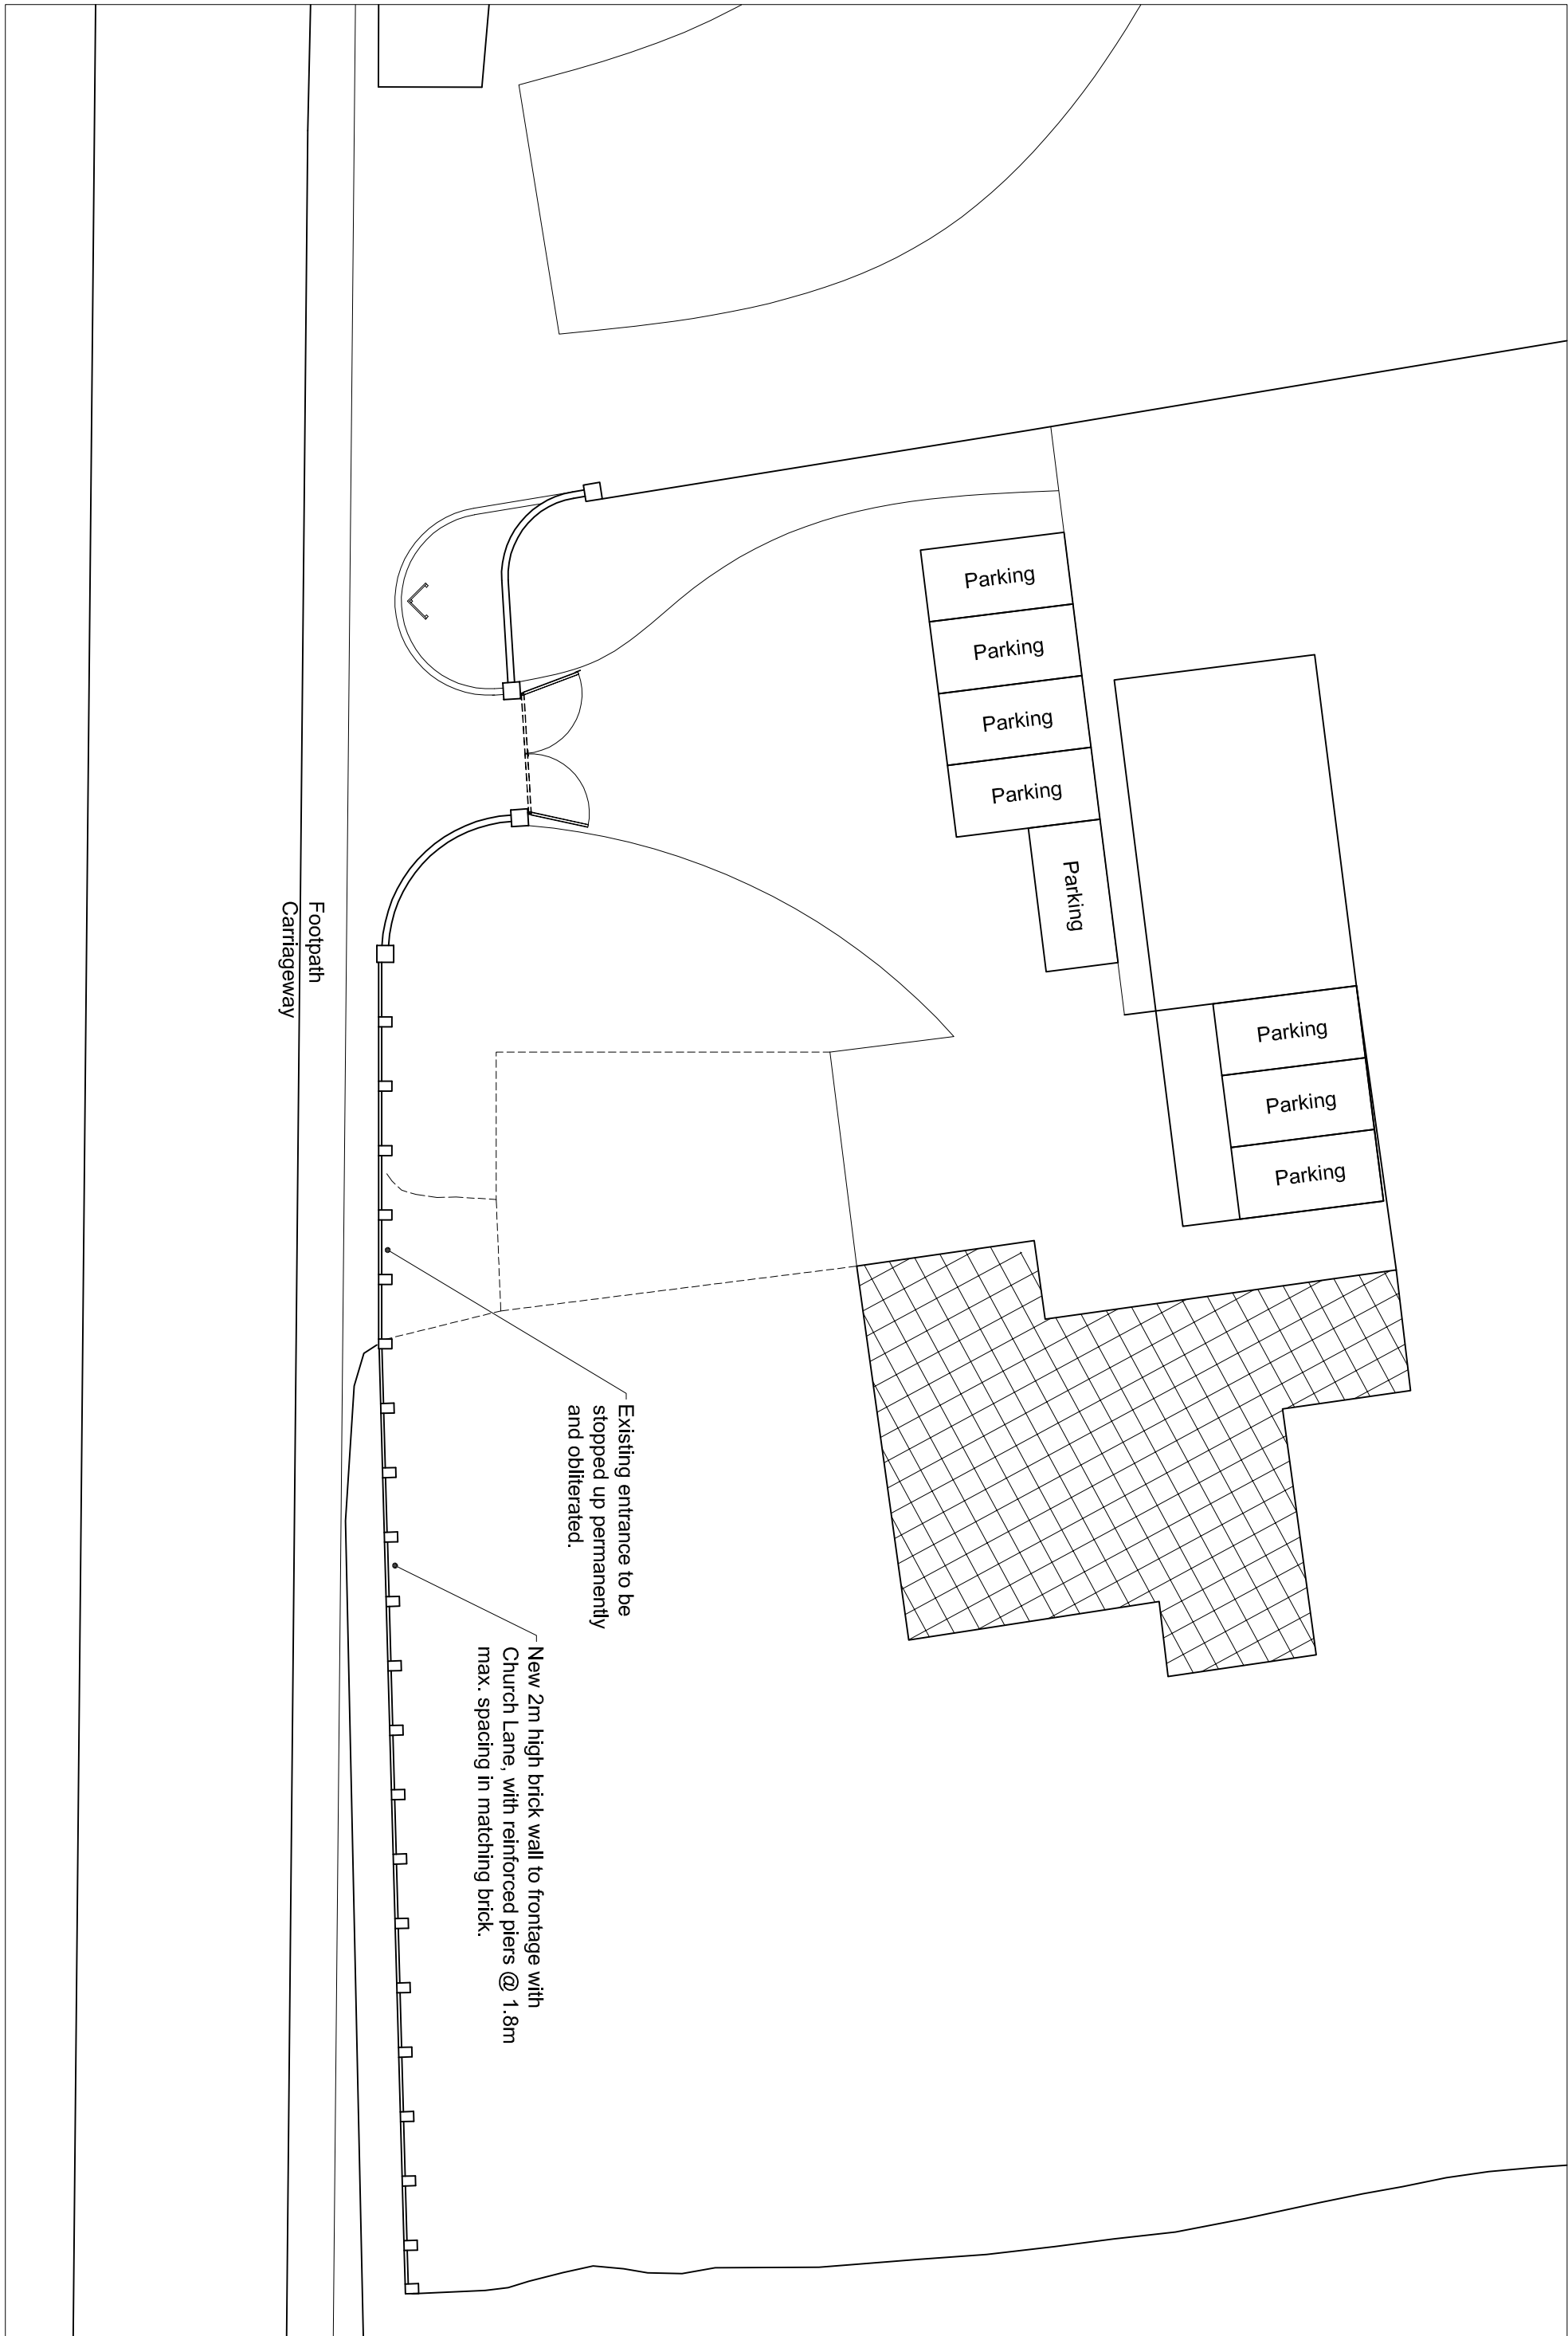


Site Plan

Scale 1:200

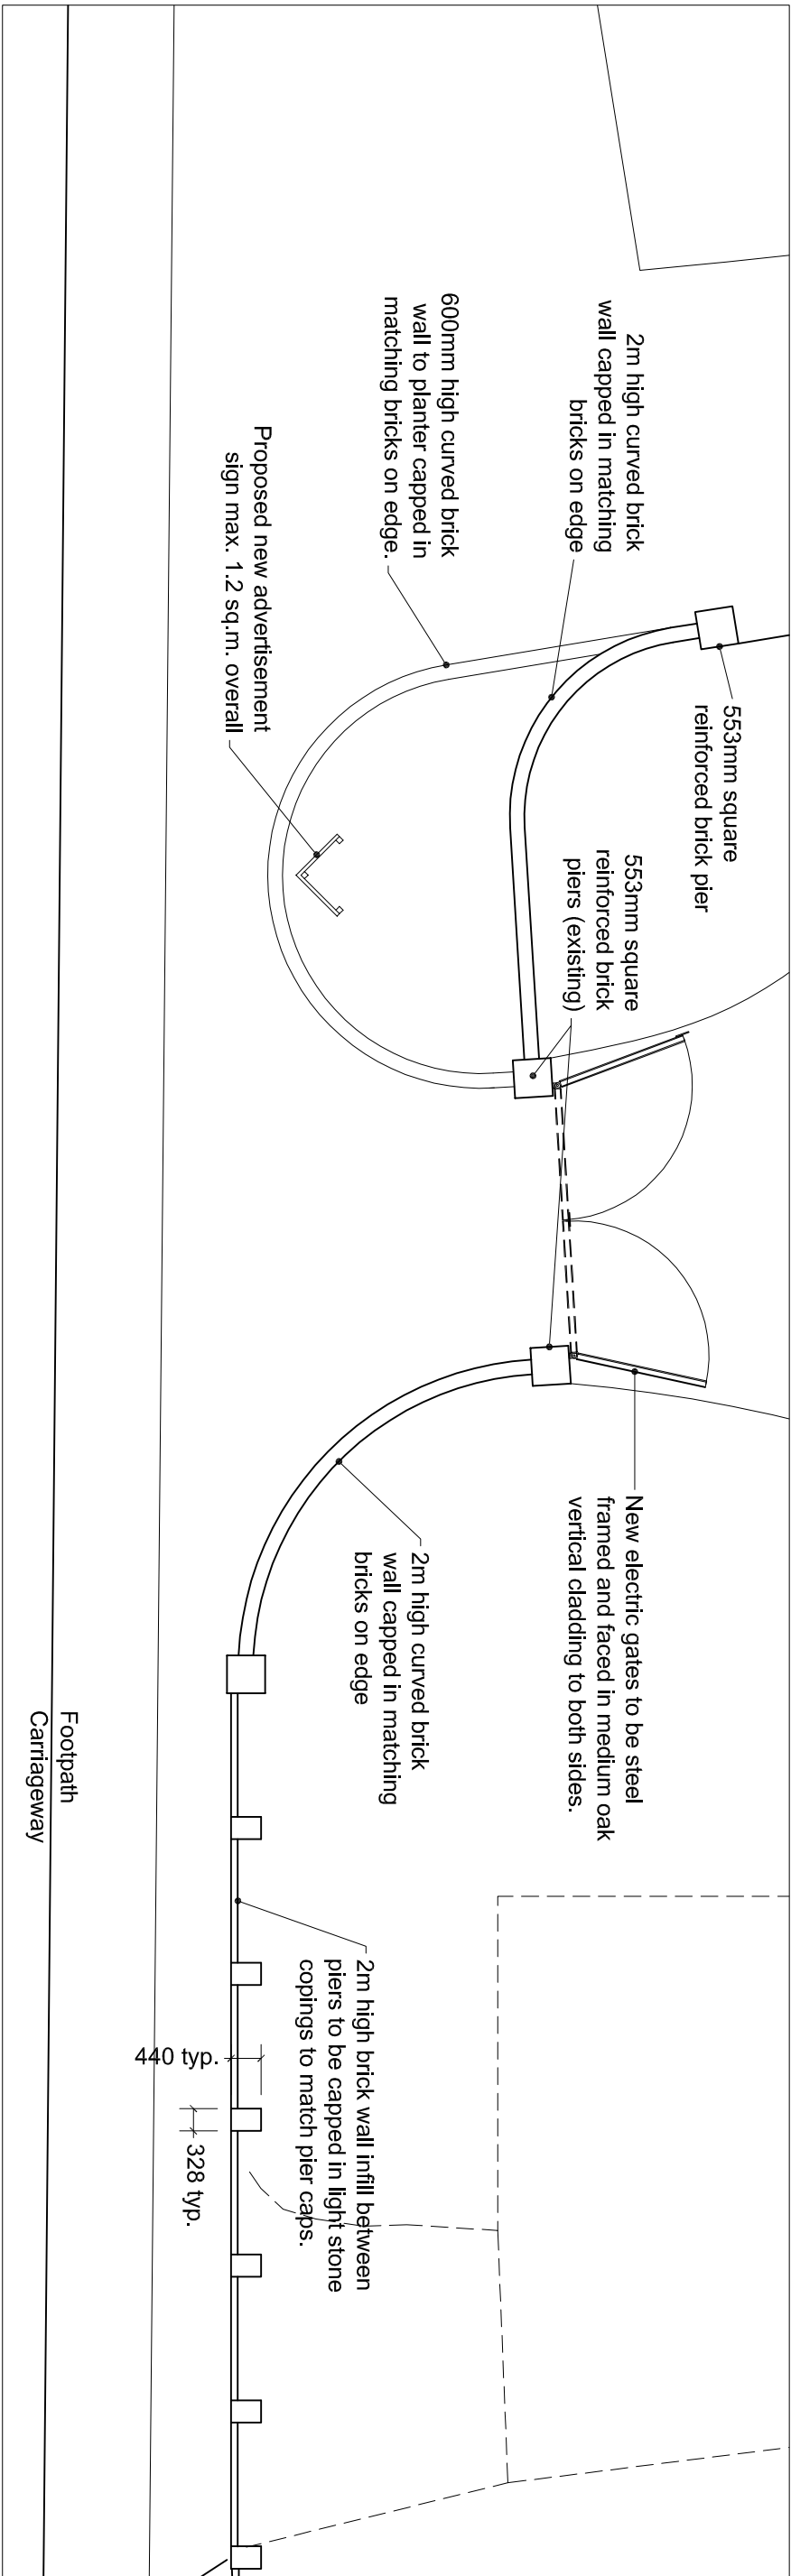

Entrance Plan

Scale 1:100

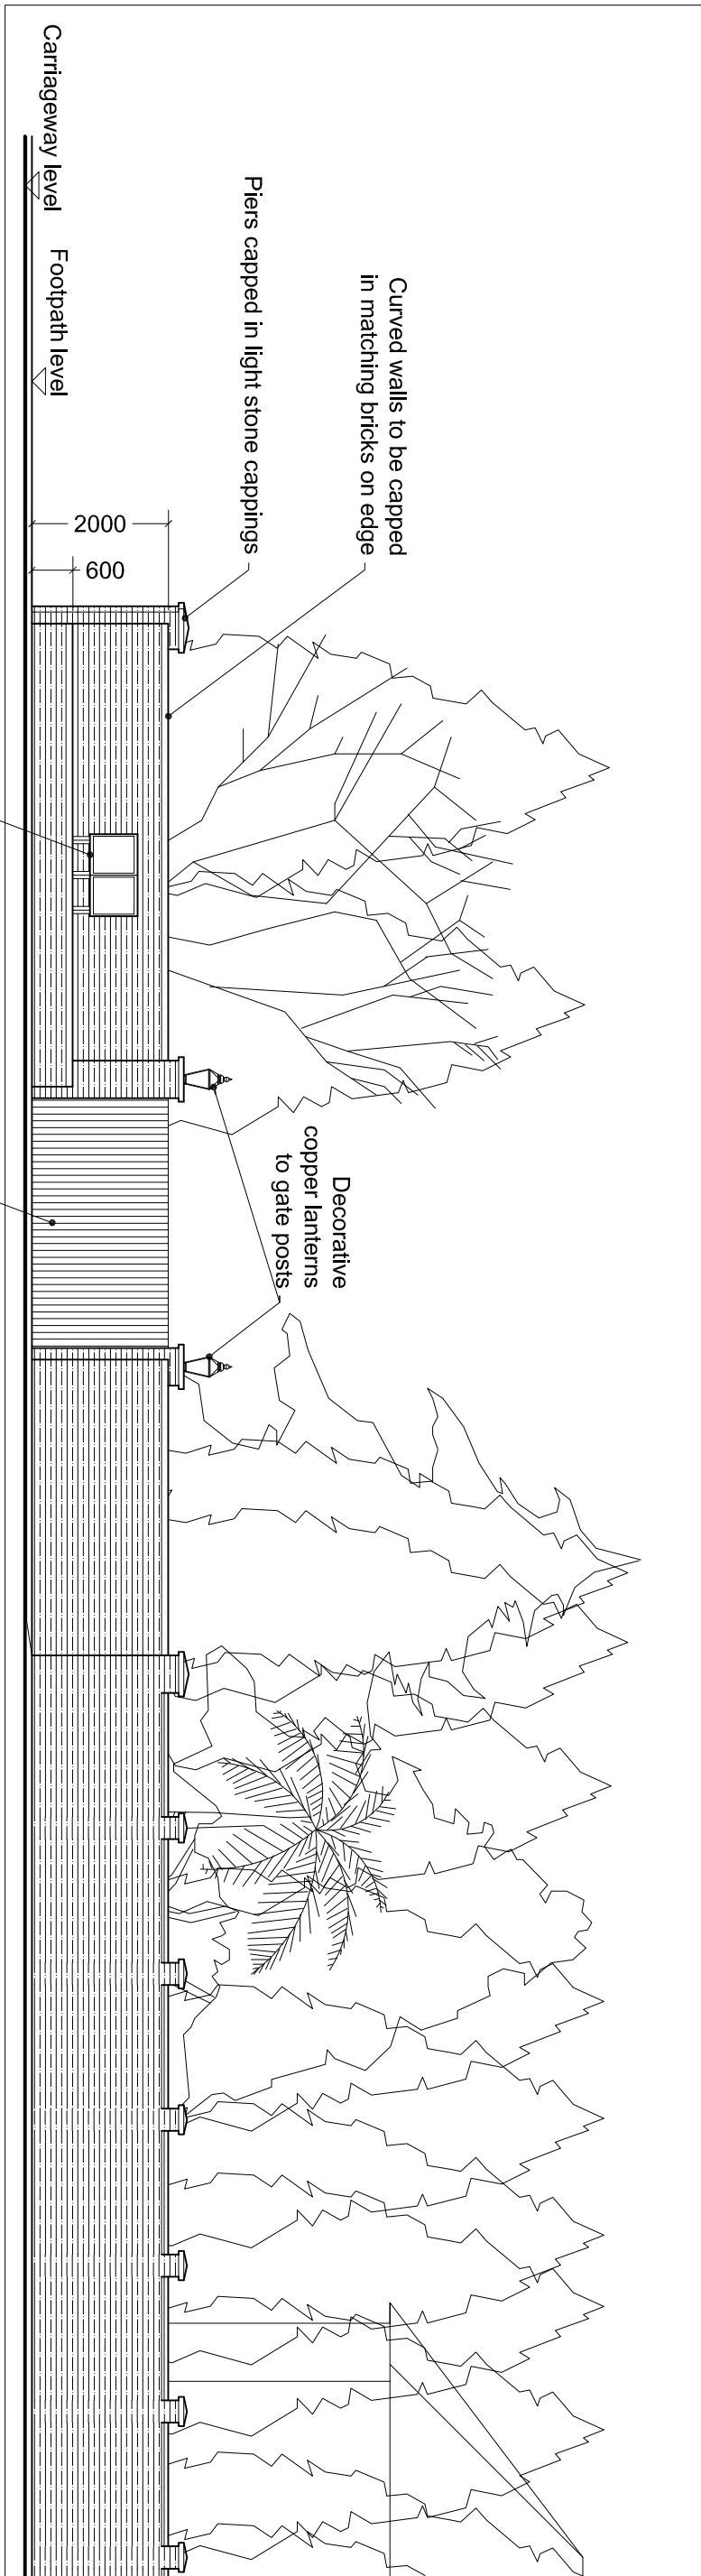

Elevation on Entrance

Scale 1:100

- Notes:**
- All brickwork to frontage and entrance walls to be in Ipsstock Chailley Stock bricks.
 - Freestanding walls to be constructed in accordance with BRE Good Building Guides 14 & 19.



Horizon Design Ltd
34 Railway Approach
Worthing
West Sussex, BN11 1UR
T: 01903 205868
E: info@horizon-design.co.uk
W: www.horizon-design.co.uk

Client:
Mr & Mrs Oliver

Project:
**Proposed New Entrance:
Field Place
Church Lane
Climping
West Sussex, BN17 5RR**

Drawing title:
**Proposed Entrance Plans & Elevation
& Visibility Splays**

Scale:
1:500, 1:200, 1:100 @ A1

Date:
22/04/10

Drawing number:
2428-05

B	Piers moved to back of wall.	16/07/10
A	Piers added to front wall, sign added, notes added.	14/05/10
Rev:	Description:	Date: