


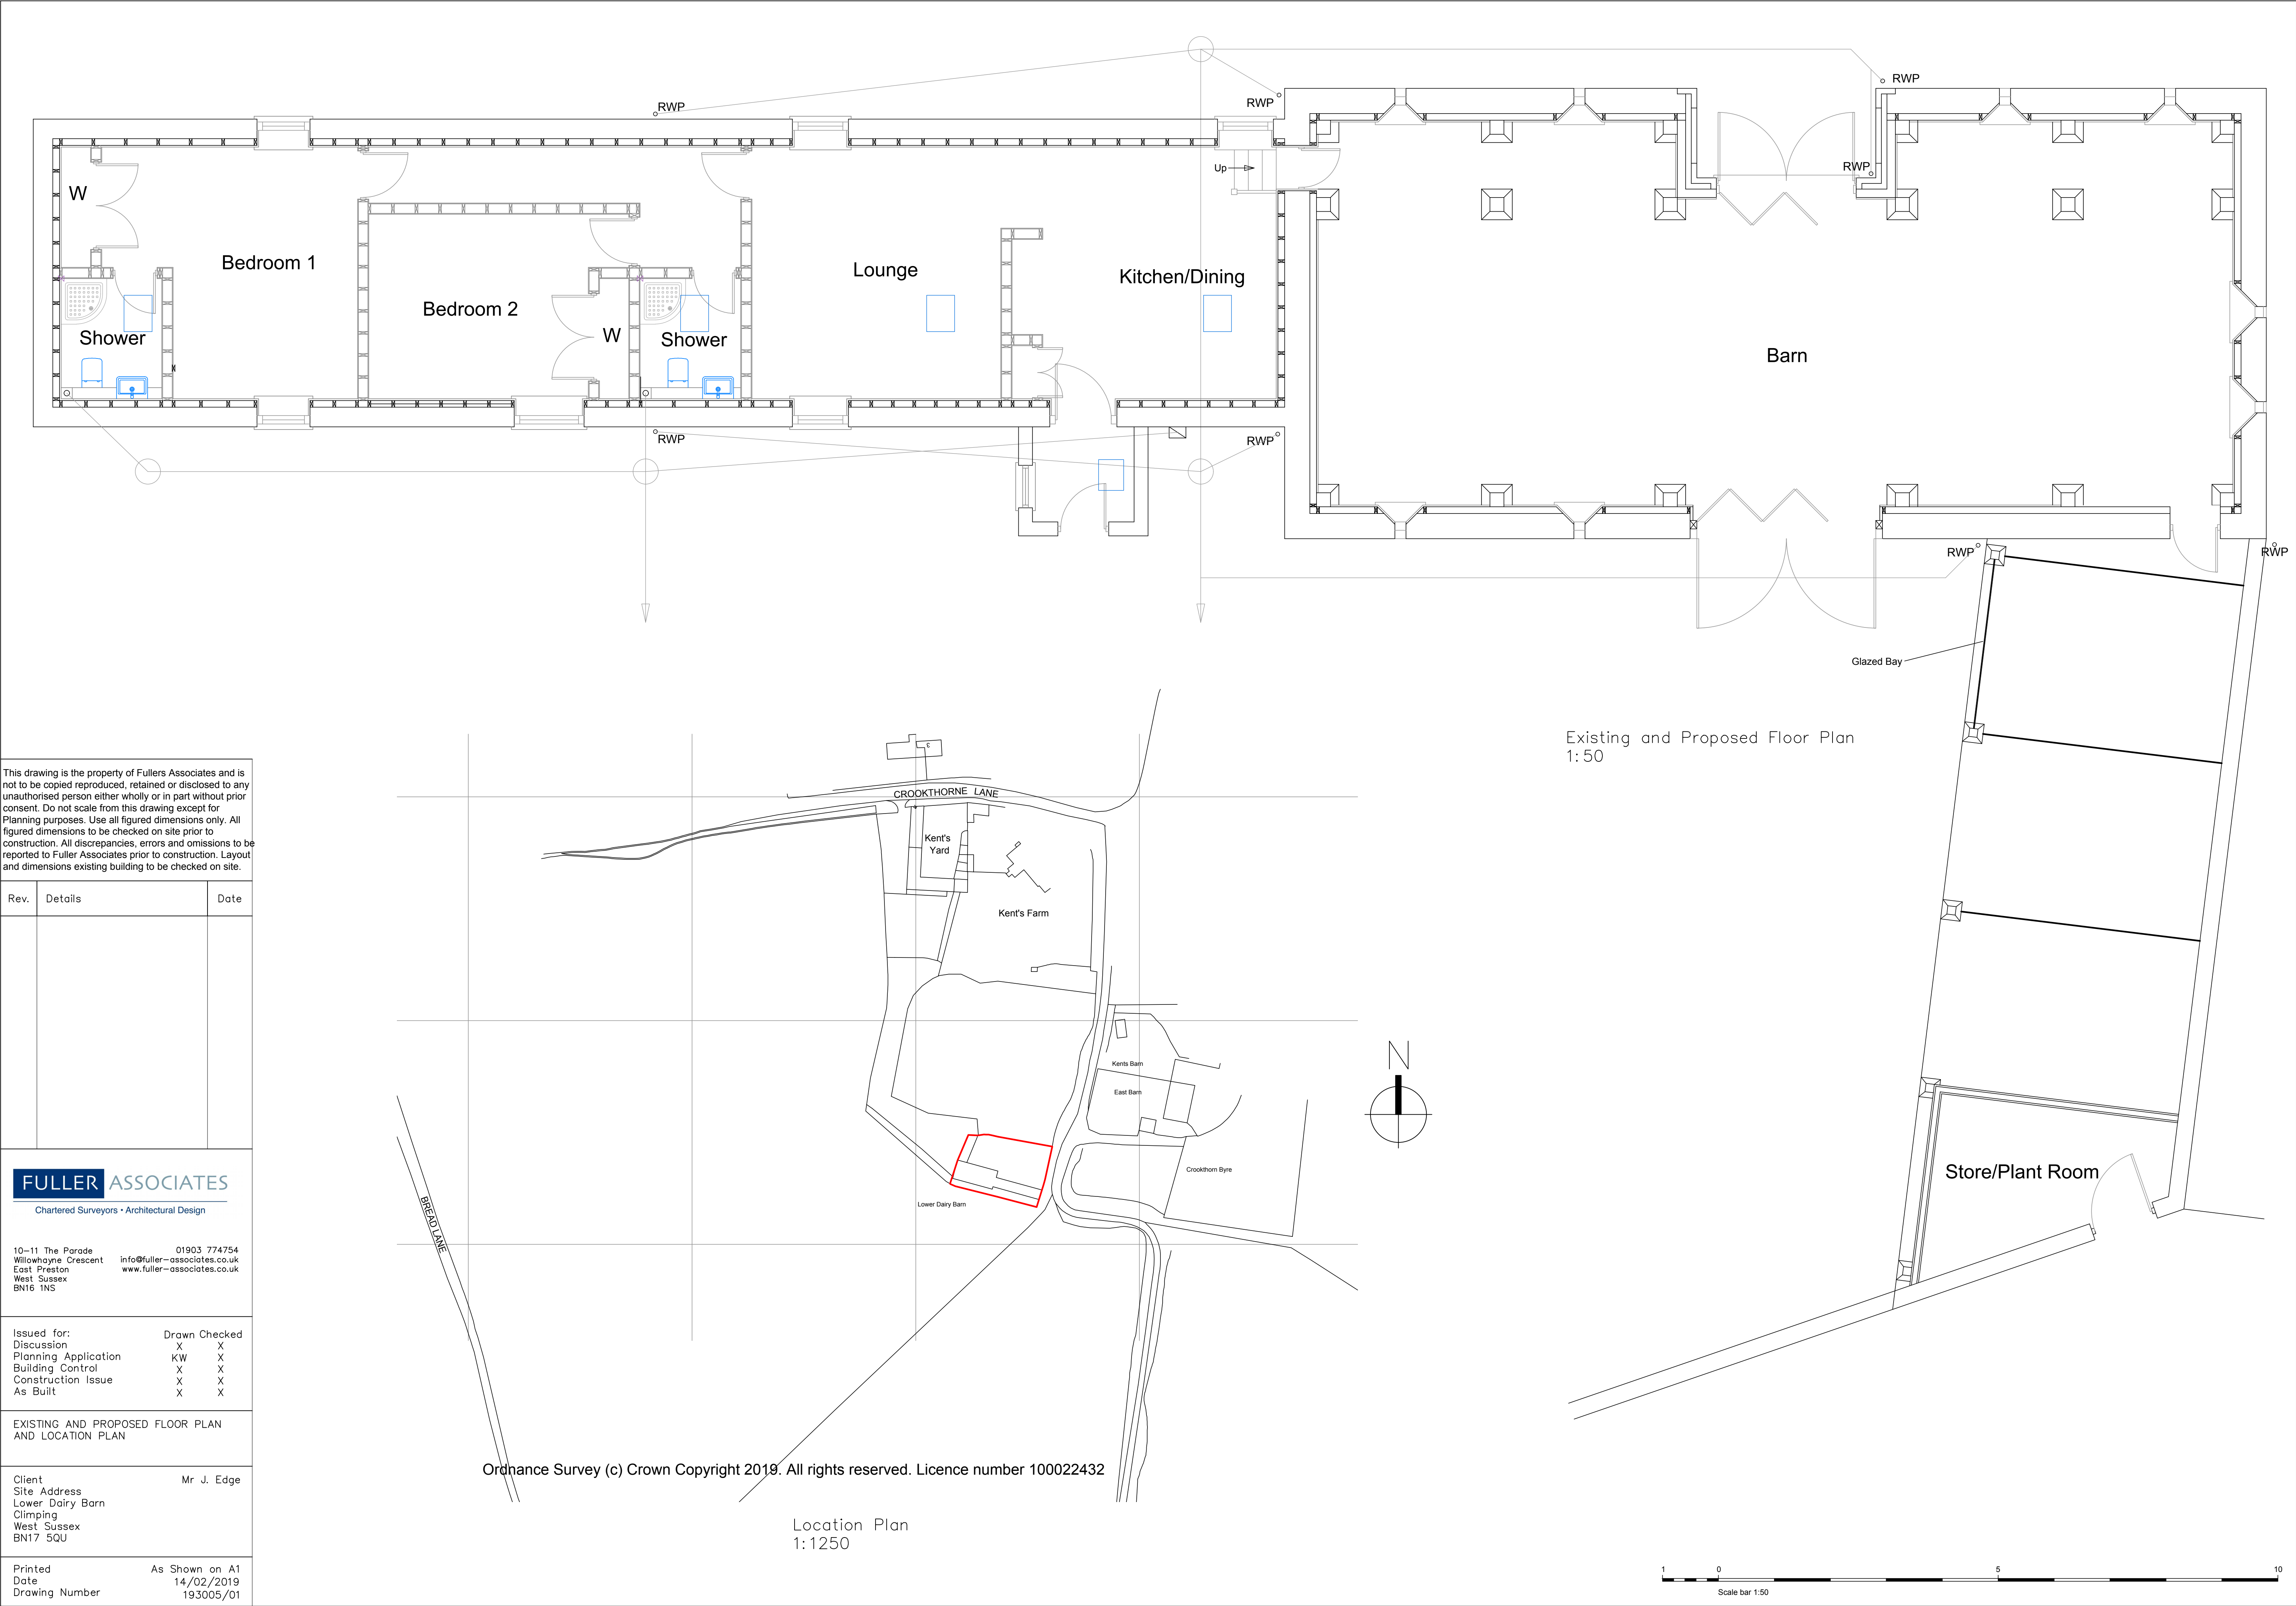

This drawing is the property of Fullers Associates and is not to be copied reproduced, retained or disclosed to any unauthorised person either wholly or in part without prior consent. Do not scale from this drawing except for Planning purposes. Use all figured dimensions only. All figured dimensions to be checked on site prior to construction. All discrepancies, errors and omissions to be reported to Fuller Associates prior to construction. Layout and dimensions existing building to be checked on site.

Rev.	Details	Date

FULLER ASSOCIATES

Chartered Surveyors • Architectural Design

10-11 The Parade
Willowhayne Crescent
East Preston
West Sussex
BN16 1NS

01903 774754

info@fuller-associates.co.uk

www.fuller-associates.co.uk

Issued for:	Drawn	Checked
Discussion	X	X
Planning Application	KW	X
Building Control	X	X
Construction Issue	X	X
As Built	X	X

EXISTING AND PROPOSED FLOOR PLAN AND LOCATION PLAN

Client
Site Address
Lower Dairy Barn
Climping
West Sussex
BN17 5QU

Mr J. Edge

Printed
Date
Drawing Number

As Shown on A1
14/02/2019
193005/01

Ordnance Survey (c) Crown Copyright 2019. All rights reserved. Licence number 100022432

