



1:50 Scale Bar

Figured dimensions only to be taken from this drawing. If in doubt ASK.


All contractors must visit the site and be responsible for taking and checking dimensions relative to this work.

The designer reserves all copyright of this drawing and design and it must not be copied or reproduced without his or her formal written consent


north point




notes

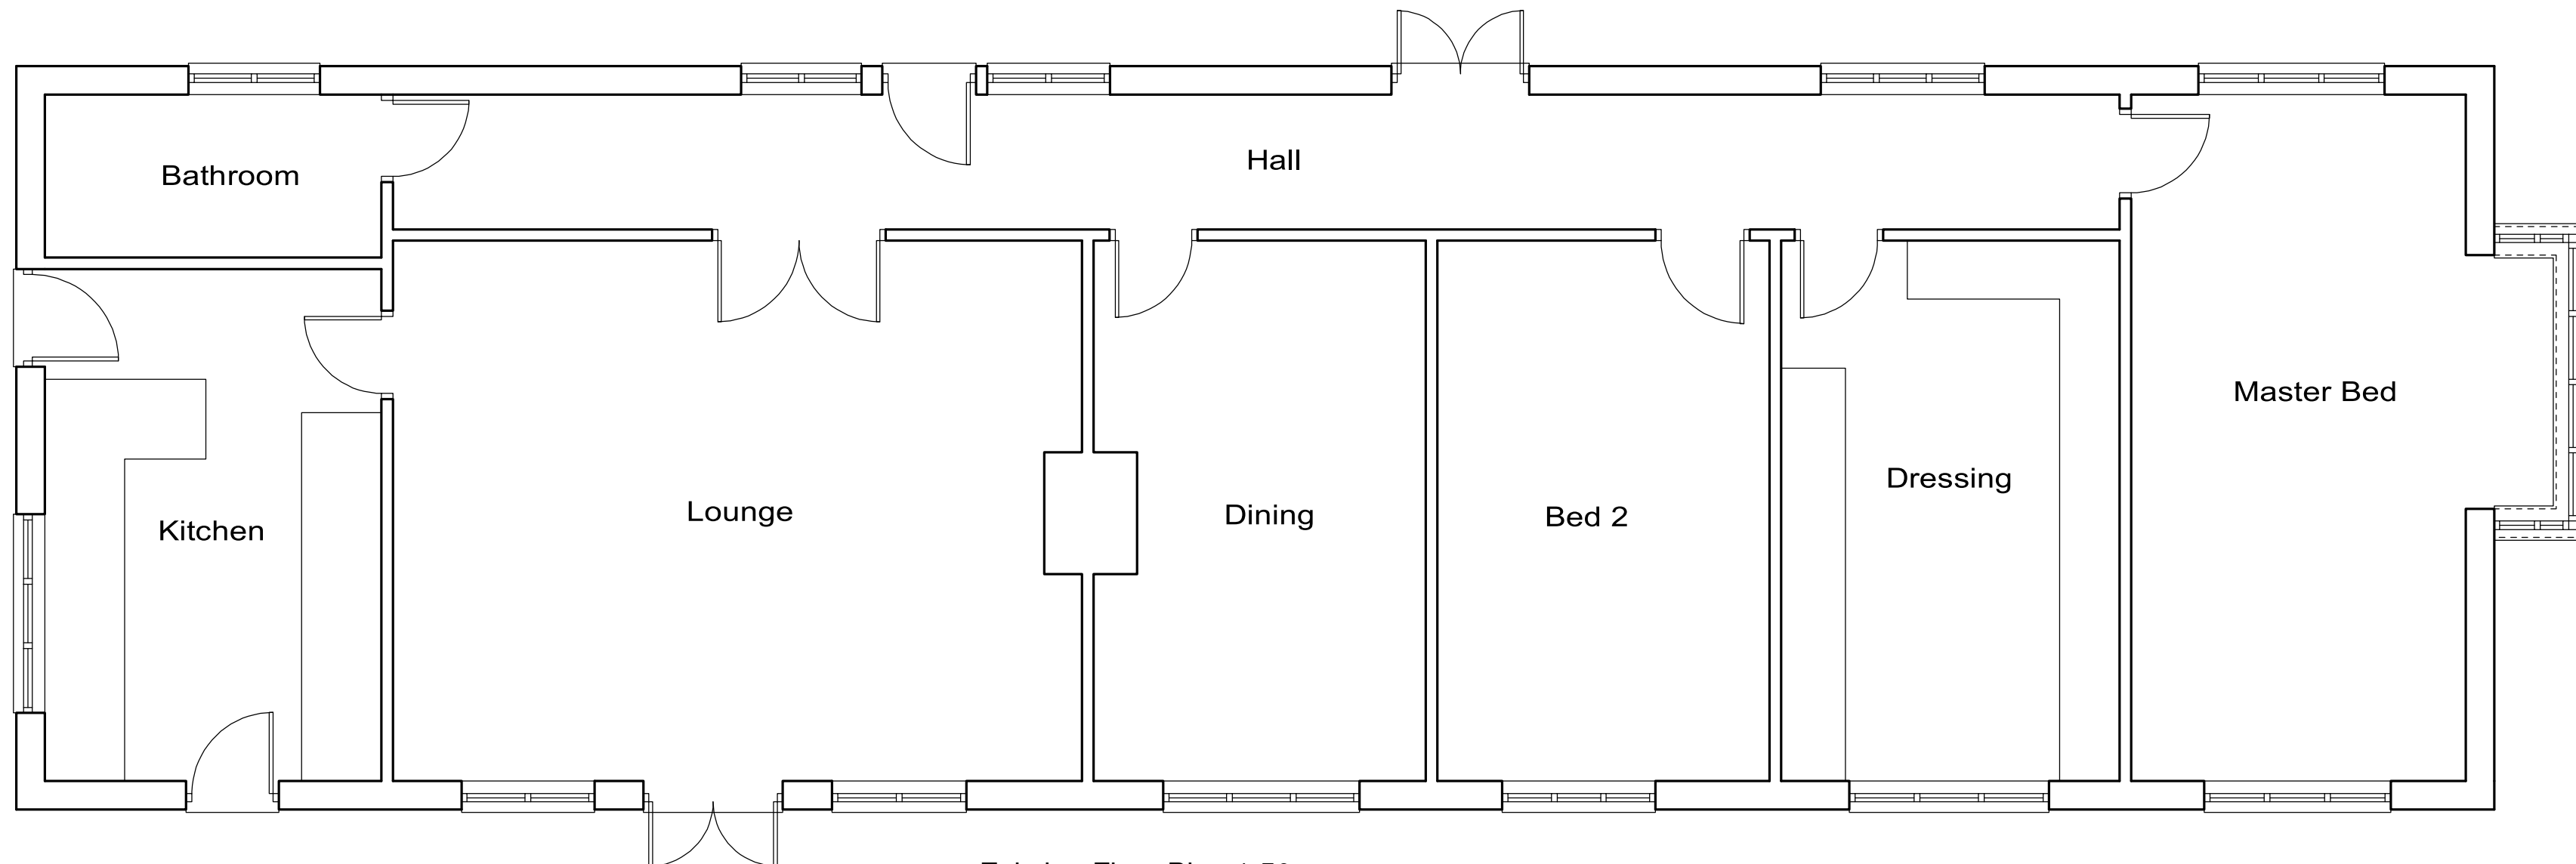


Existing Floor Plan 1:50

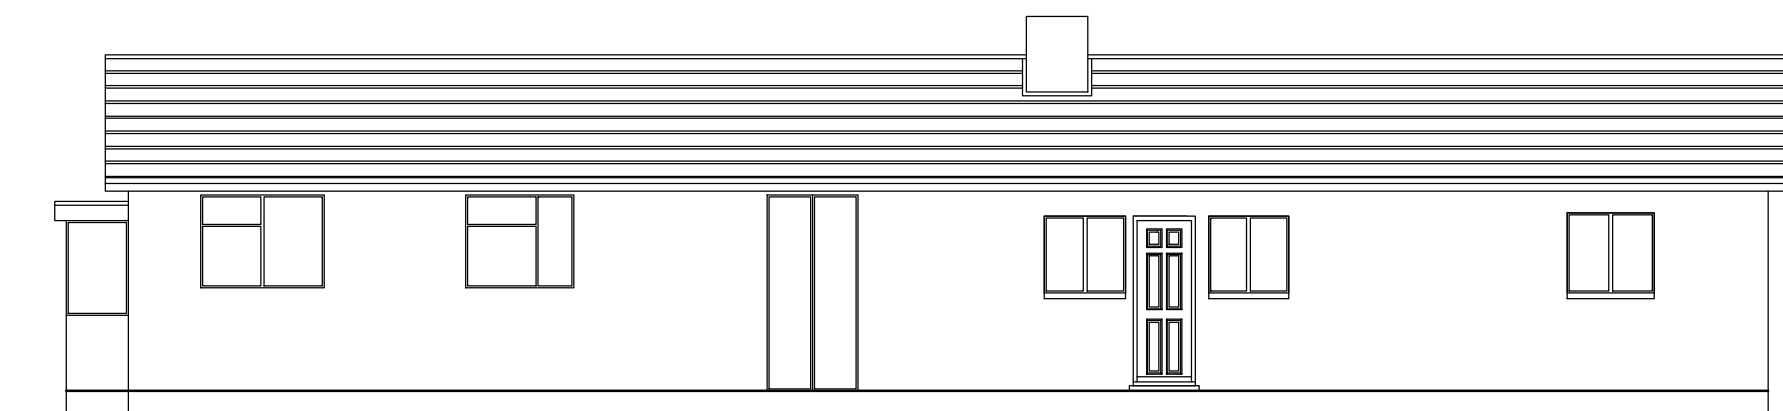


South Elevation 1:100

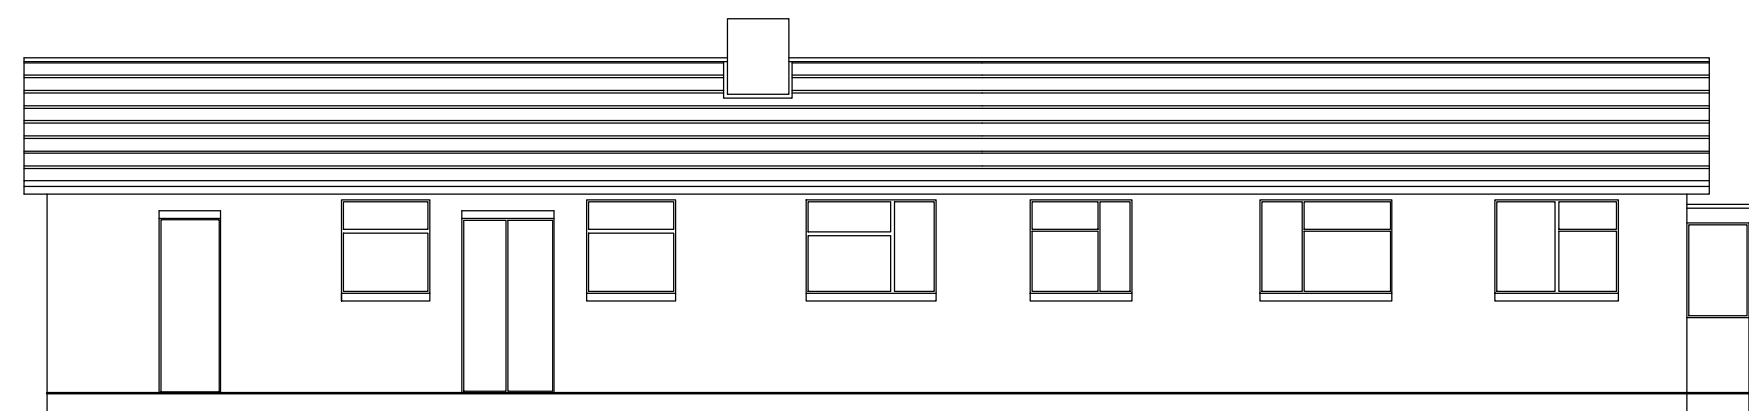

North Elevation 1:100

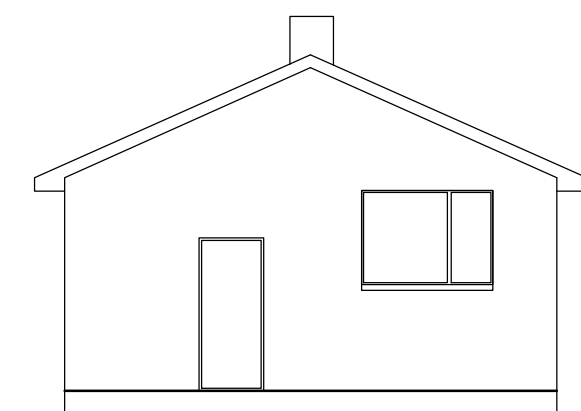

East Elevation 1:100

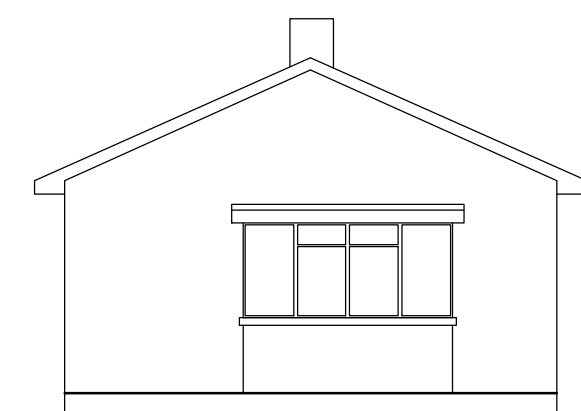

West Elevation 1:100

revision

scale 1:50, 1:100

drawn TCO

date 05/2024

client

A Ferrari

job


Extensions and Alterations
at Orchard Cottage, Yapton Road
Climping, Littlehampton, BN17 5RN

drawing

Block and Location Plans

no.

24 01 03

 

1:100 Scale Bar