


Existing container extended
with lean-to carport

Existing garage block
removed and replaced with
2no. 20ft containers on same footprint

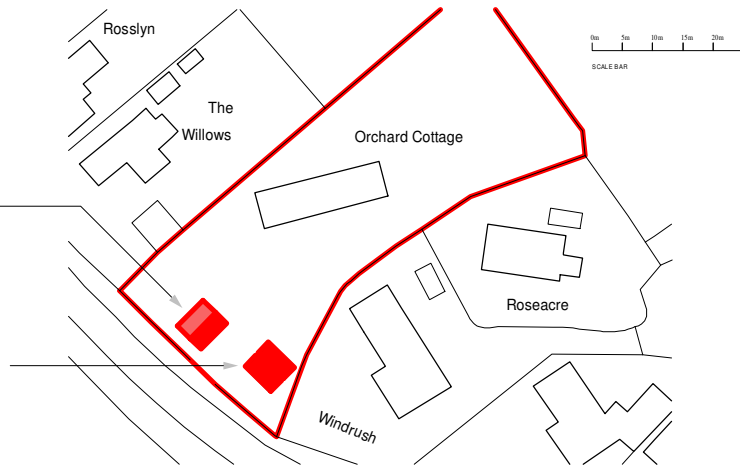

Figured dimensions only to be
taken from this drawing. If in doubt ASK.

north point



All contractors must visit the
site and be responsible for
taking and checking dimensions
relative to this work.

The designer reserves all copyright
of this drawing and design and it must
not be copied or reproduced without
his or her formal written consent

notes


Serial number: 277581

© Crown copyright and database right 2026


Ordnance Survey licence 100048957

Reproduction in whole or in part is prohibited
without the prior permission of Ordnance Survey.

Carport Floor Plans & Elevs 1:100

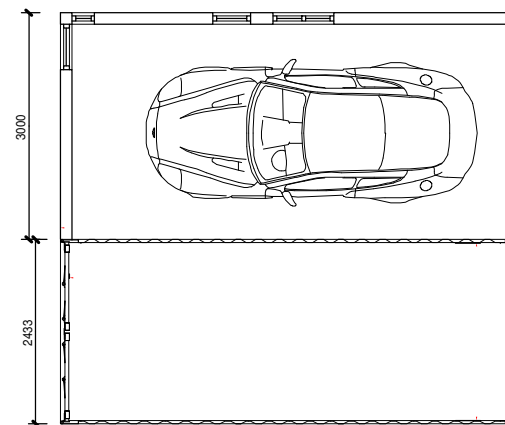


Carport Floor Plan

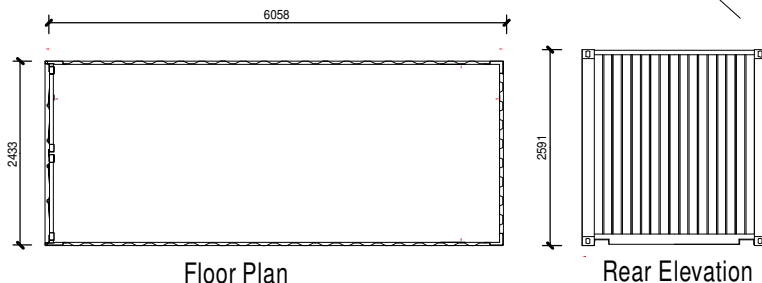

Floor Plan


Rear Elevation

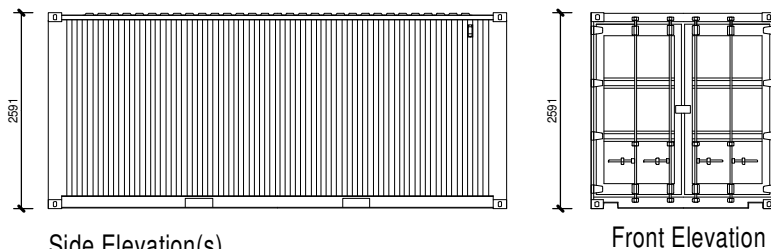

Side Elevation(s)

Front Elevation

Container Plans & Elevs 1:100

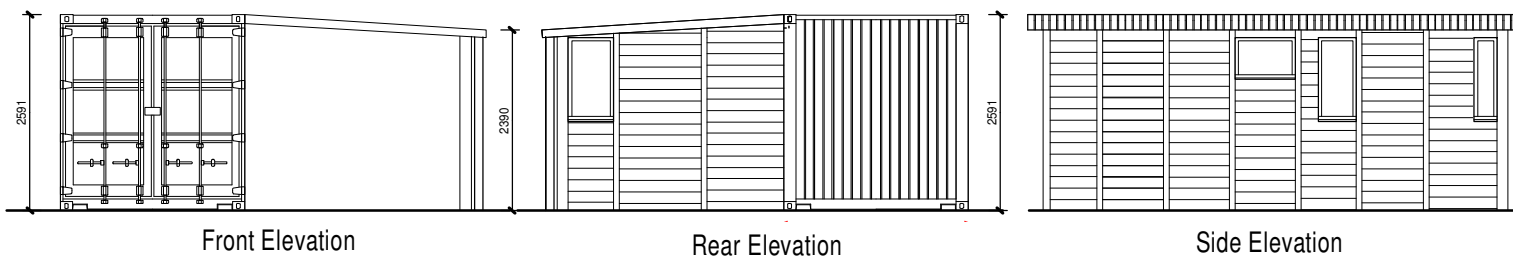

Front Elevation

Rear Elevation

Side Elevation

revision

scale 1:1250, 1:100

drawn TCO

date 04/2026

client

A Ferrari

job

Extensions and Alterations
at Orchard Cottage, Yapton Road
Climping, Littlehampton, BN17 5RN

drawing

Outbuildings

no.

24 01 01