

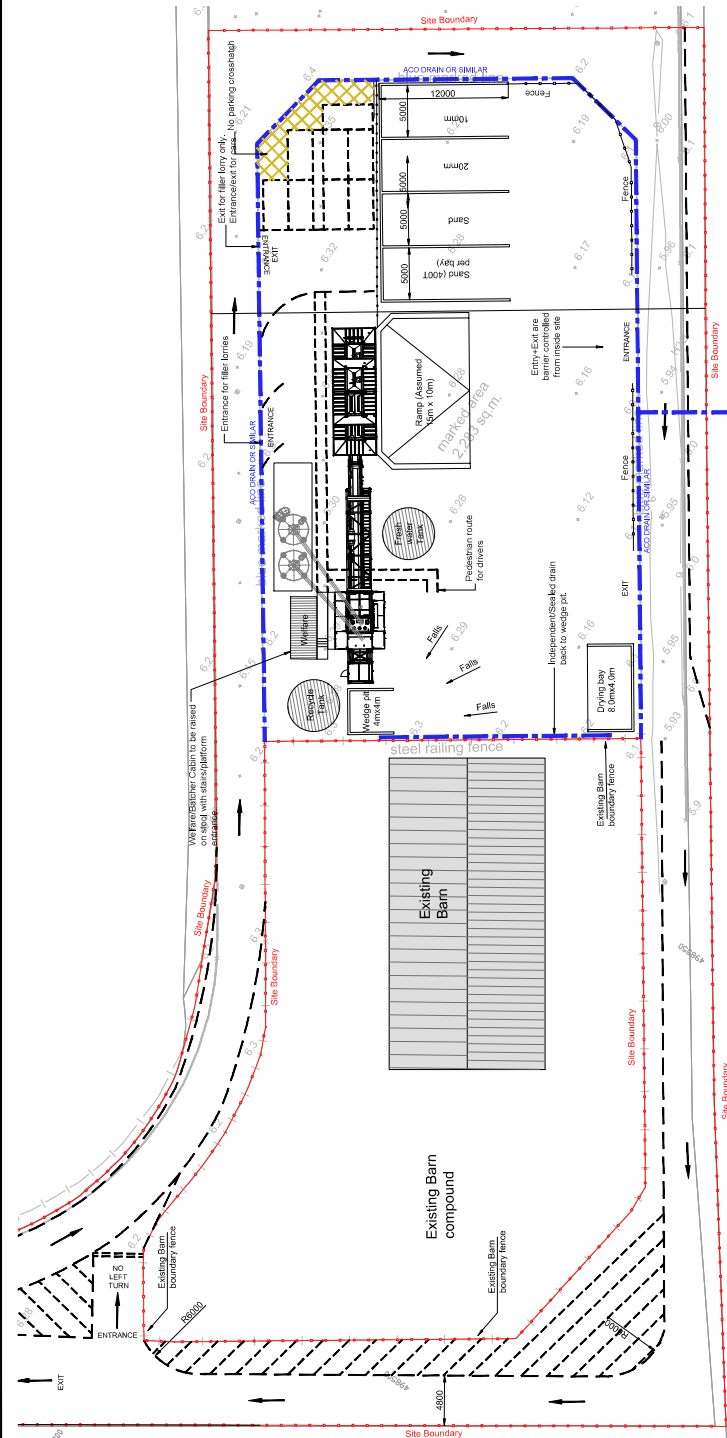


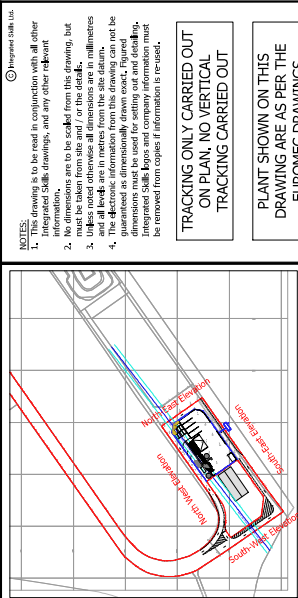

Proposed Site Layout
(Scale 1:250)

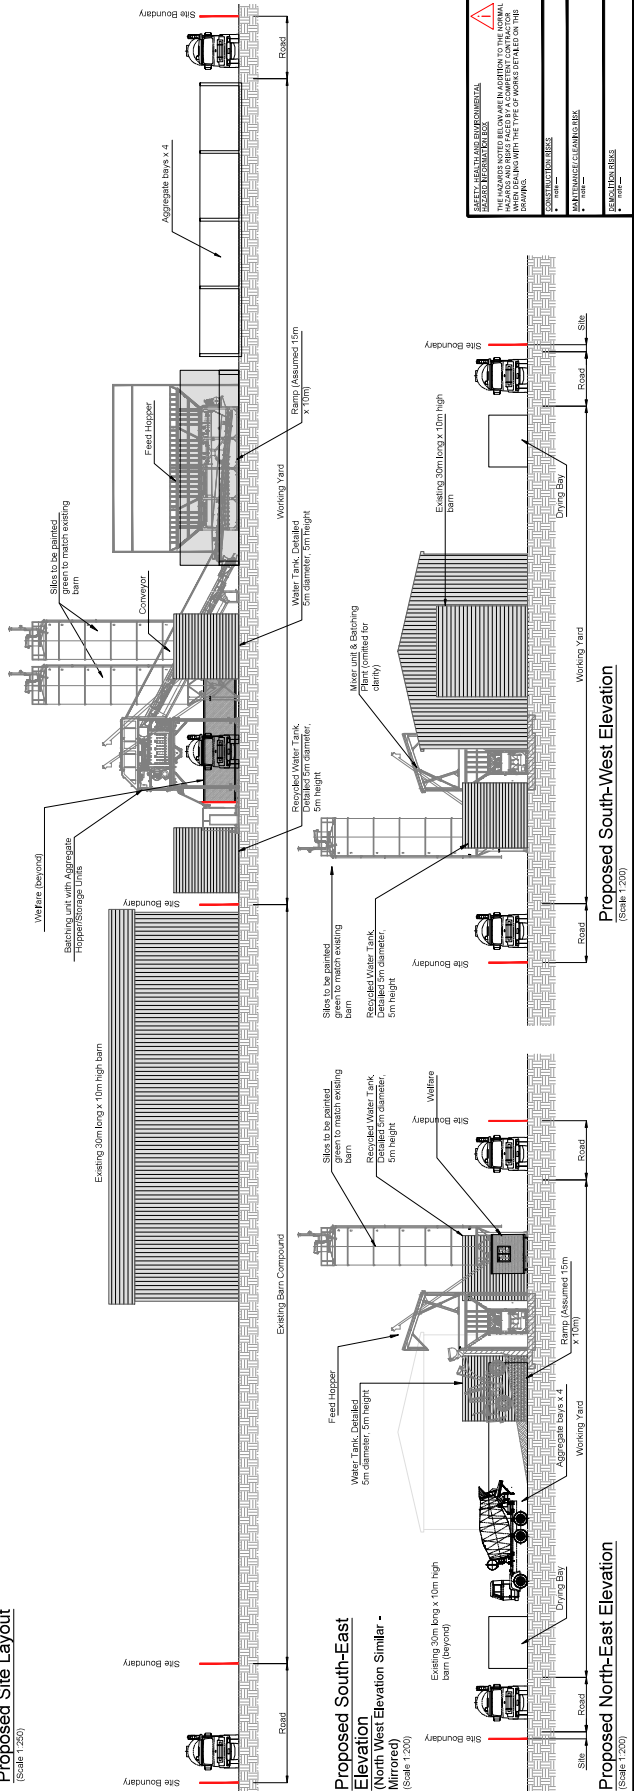


NOTES:

1. This drawing is to be read in conjunction with all other information, including the site plan, and any other relevant information.
2. The drawing is to be read in conjunction with all other information, including the site plan, and any other relevant information.
3. The drawing is to be read in conjunction with all other information, including the site plan, and any other relevant information.
4. The drawing is to be read in conjunction with all other information, including the site plan, and any other relevant information.

TRACKING ONLY CARRIED OUT ON PLAN, NO VERTICAL TRACKING CARRIED OUT

PLANT SHOWN ON THIS DRAWING ARE AS PER THE EUROPEAN DRAWINGS RECEIVED 27.08.19, SCALING OF THESE CANNOT BE GUARANTEED.

 

Integrated Skills

BELL HOUSE 19 BELL STREET ROSEMEY
SOUTHAMPTON SO51 6SW
TEL: 02380 23 99 99
EMAIL: info@integratedskills.com
www.integratedskills.com

AGGREGATE LTD.

**LAND AT NORTHWOOD FARM
BURDELL ROAD, YAPTON
BN18 0HR**

**PROPOSED SITE LAYOUT
PLANNING REVIEW**

DRAWN BY:	D.N.	DATE:	OCT 2019
CHECKED BY:	D.N.	SCALE:	AS SHOWN
DRAWING STATUS:	PRELIMINARY		
DRAWING NO.	8975 / 210		
REV:	P3		