


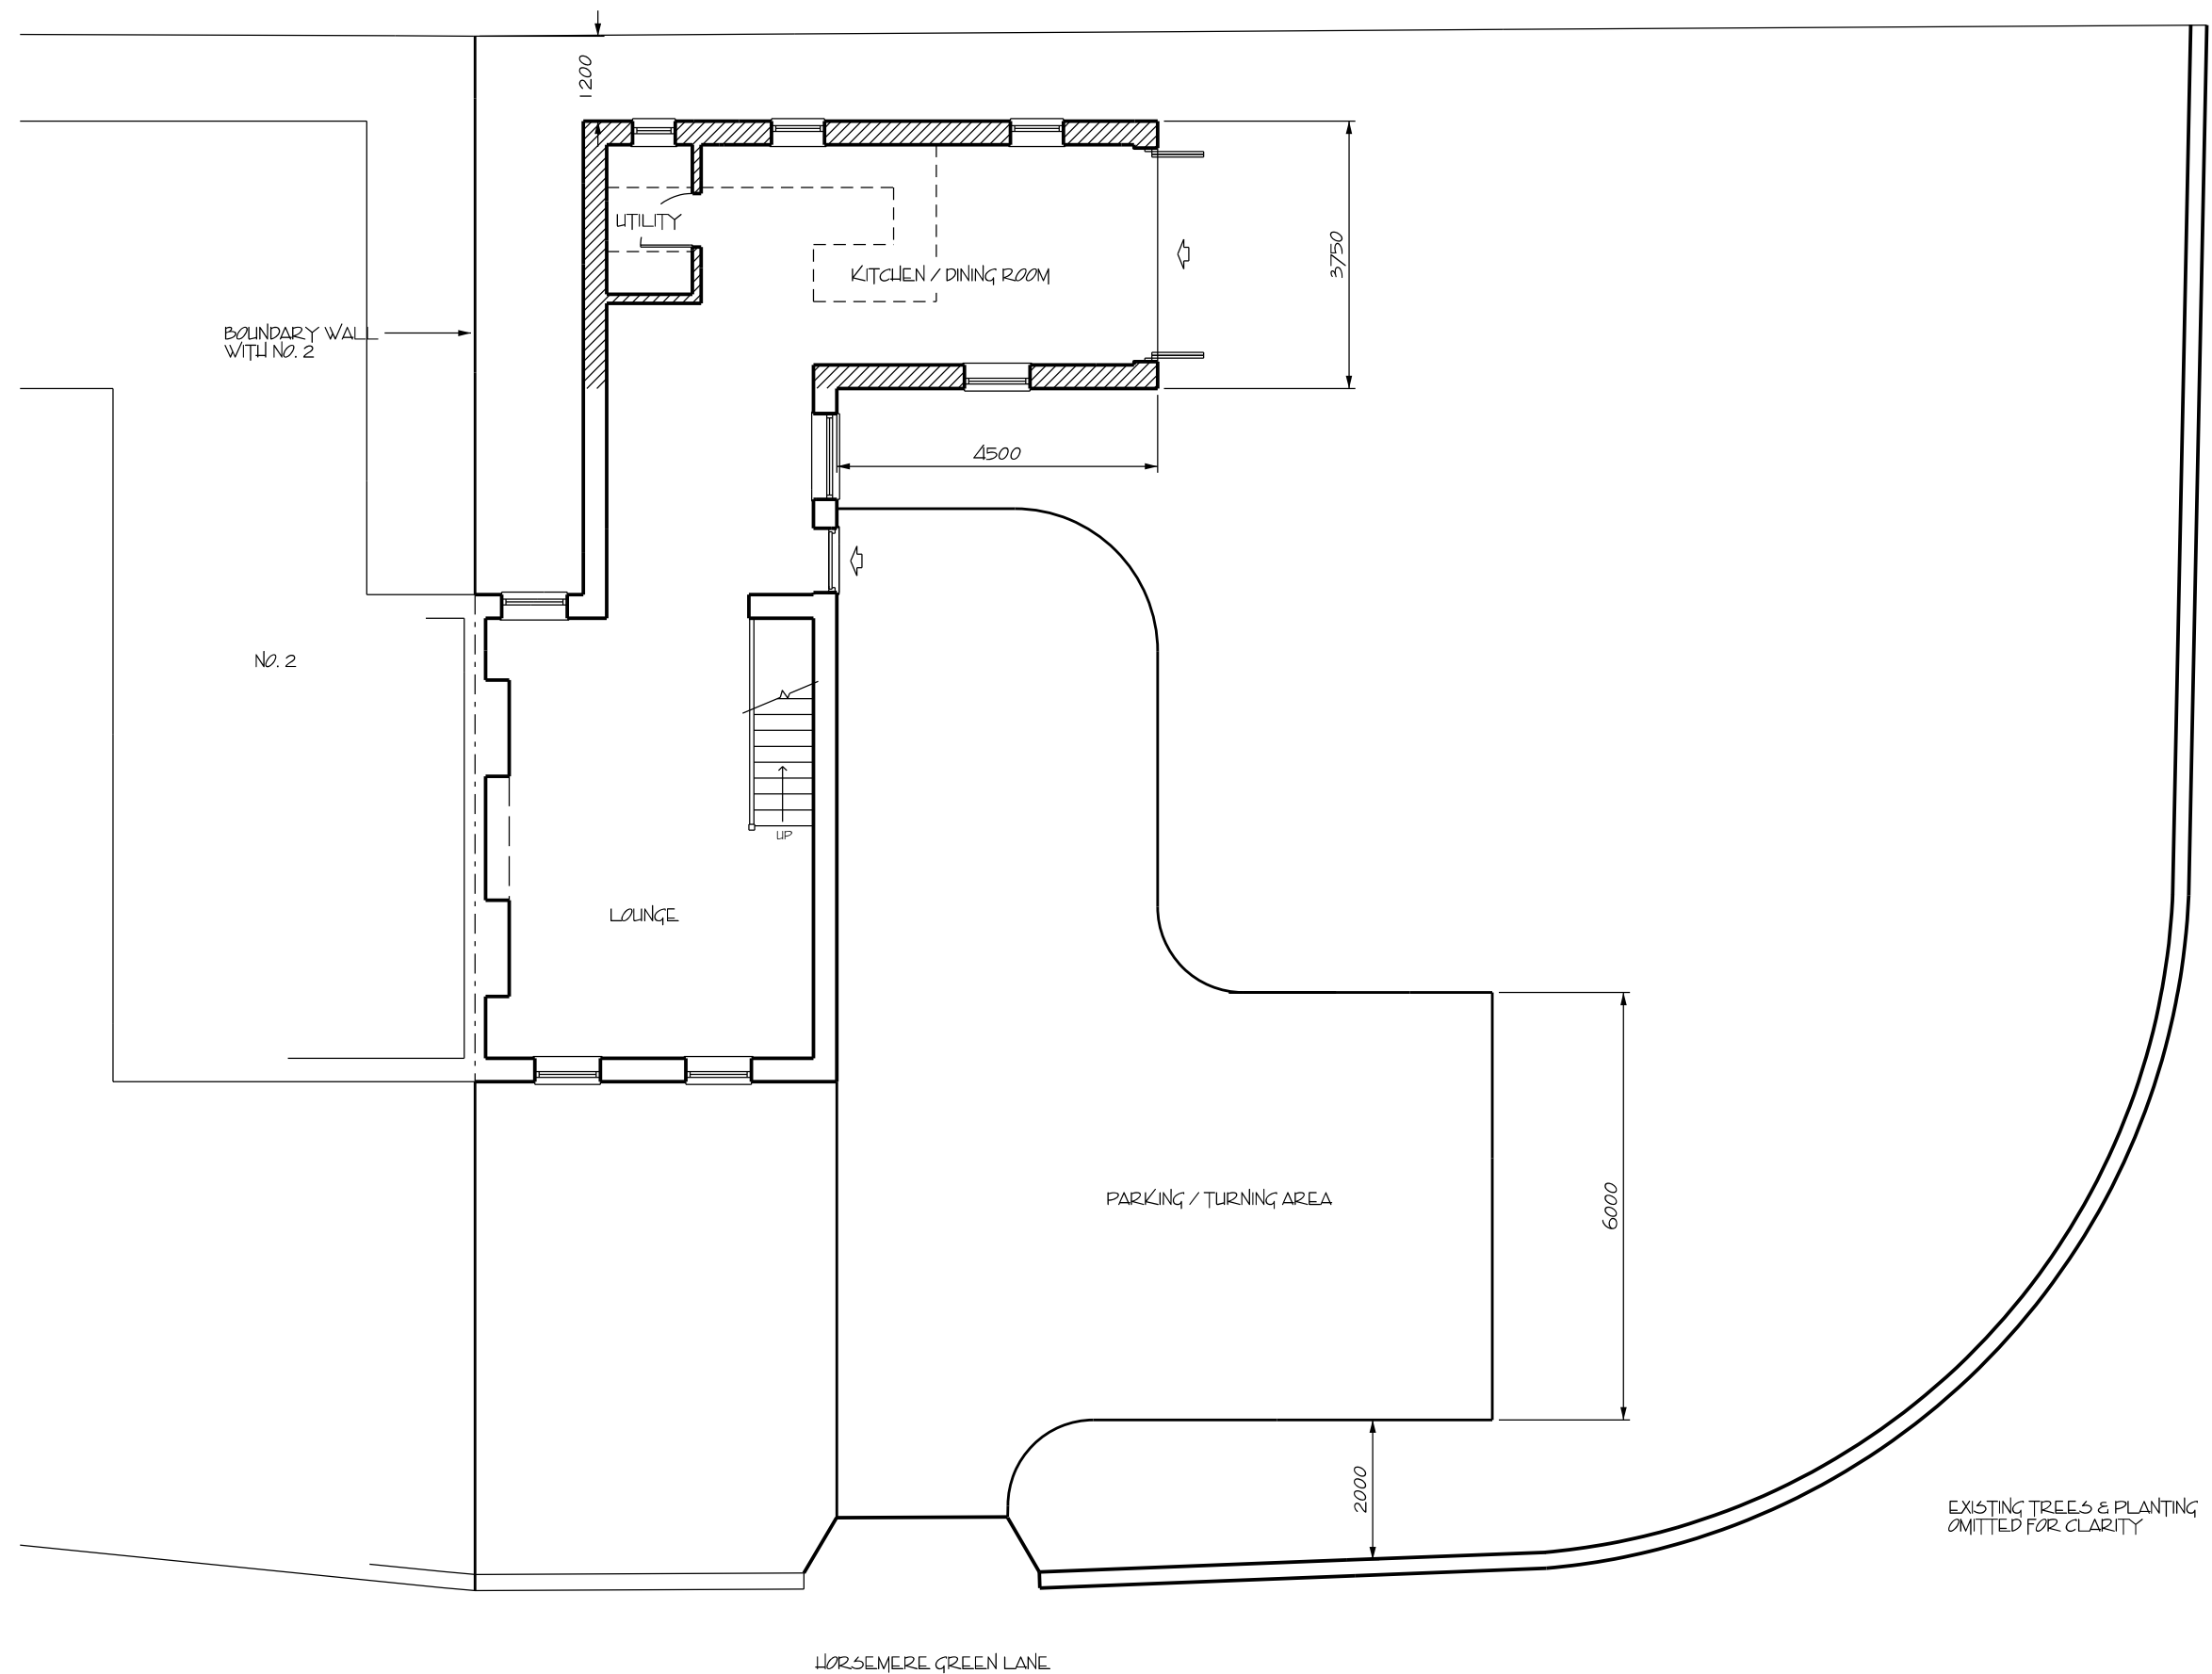

ANDY MANINGTON I.Eng, AMICE
Design Consultant

Tel: 07775 980599 - Email: amdesign@manington.org

© 2014 - A.Manington

No.	Description	Date
2.0	LAYOUT MODIFIED. GARAGE OMITTED	MAY 14


MR & MRS S BLACK

1 CHURCH FARM COTTAGES
HORSEMER GREEN LANE
CLIMPING

PROPOSED GROUND FLOOR PLAN

Project Number	AM-126	P101 - V2
Date	MAY 14	
Drawn By	AeM	Scale 1:100 @ A3

17/05/2014

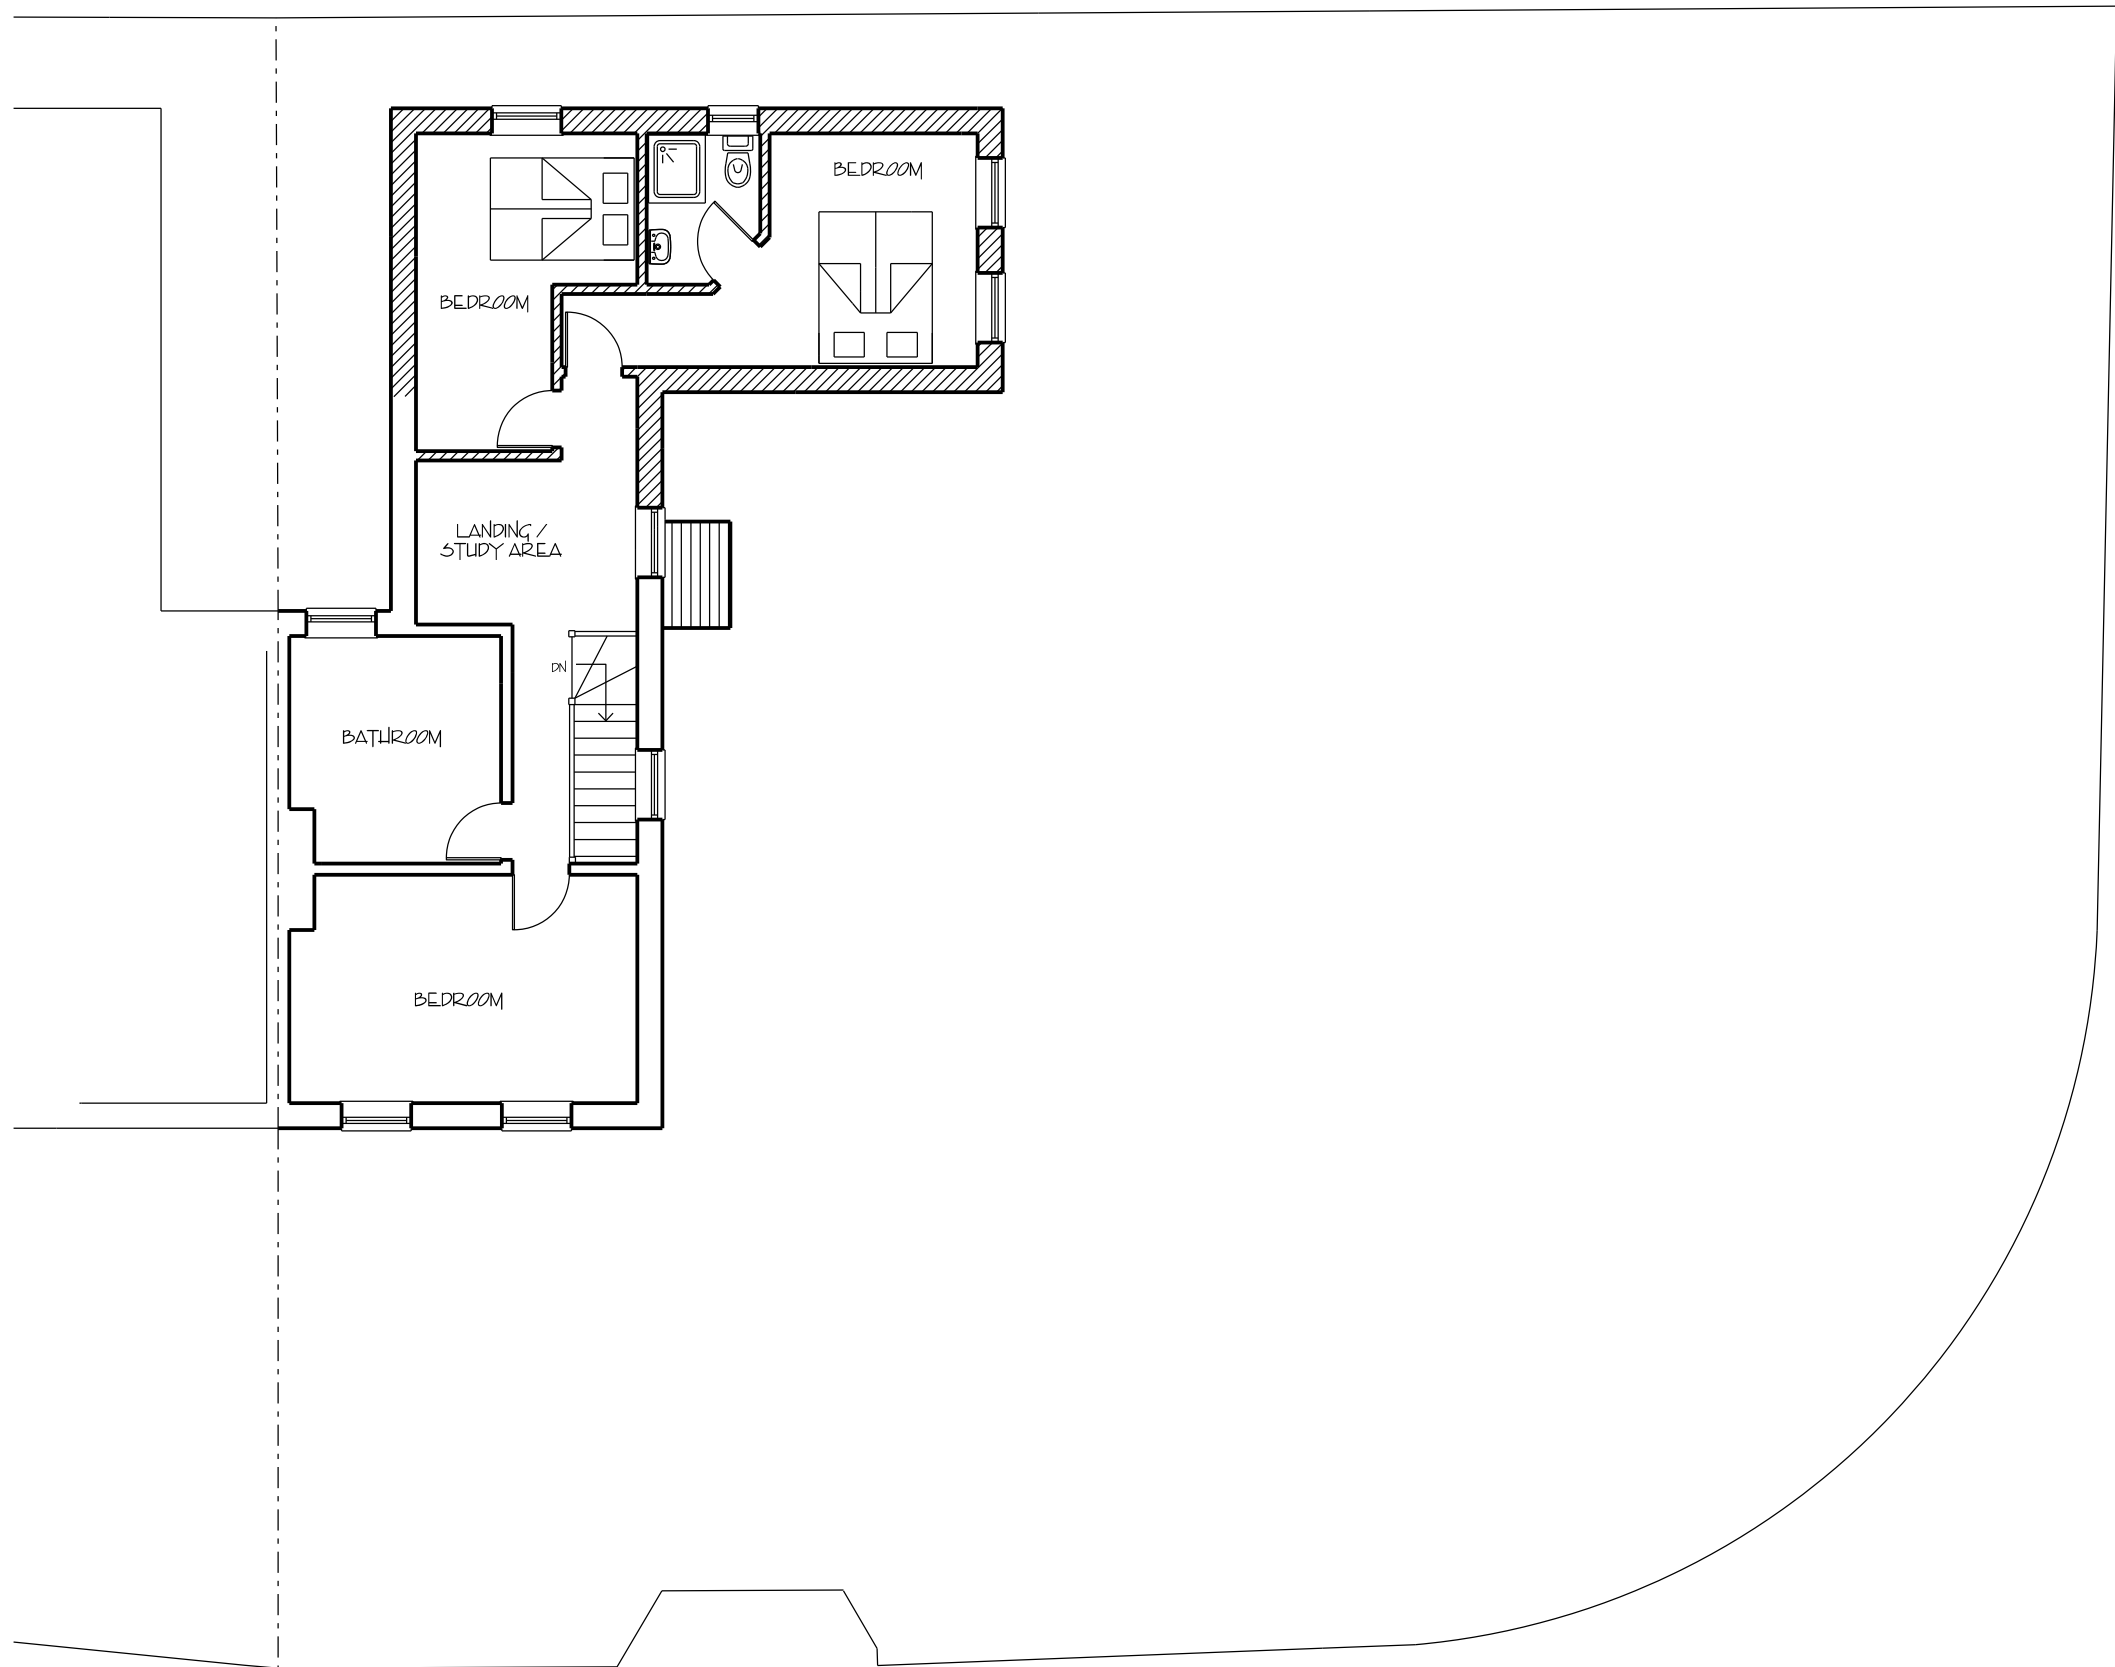

ANDY MANINGTON I.Eng, AMICE
Design Consultant

Tel: 07775 980599 - Email: amdesign@manington.org

© 2014 - A. Manington


No.	Description	Date
2.0	LAYOUT MODIFIED. GARAGE OMITTED	MAY 14

MR & MRS S BLACK

1 CHURCH FARM COTTAGES
HORSEMERE GREEN LANE
CLIMPING

PROPOSED FIRST FLOOR PLAN

Project Number	AM-126	P102 - V2
Date	MAY 14	
Drawn By	AeM	
Scale	1:100 @ A3	

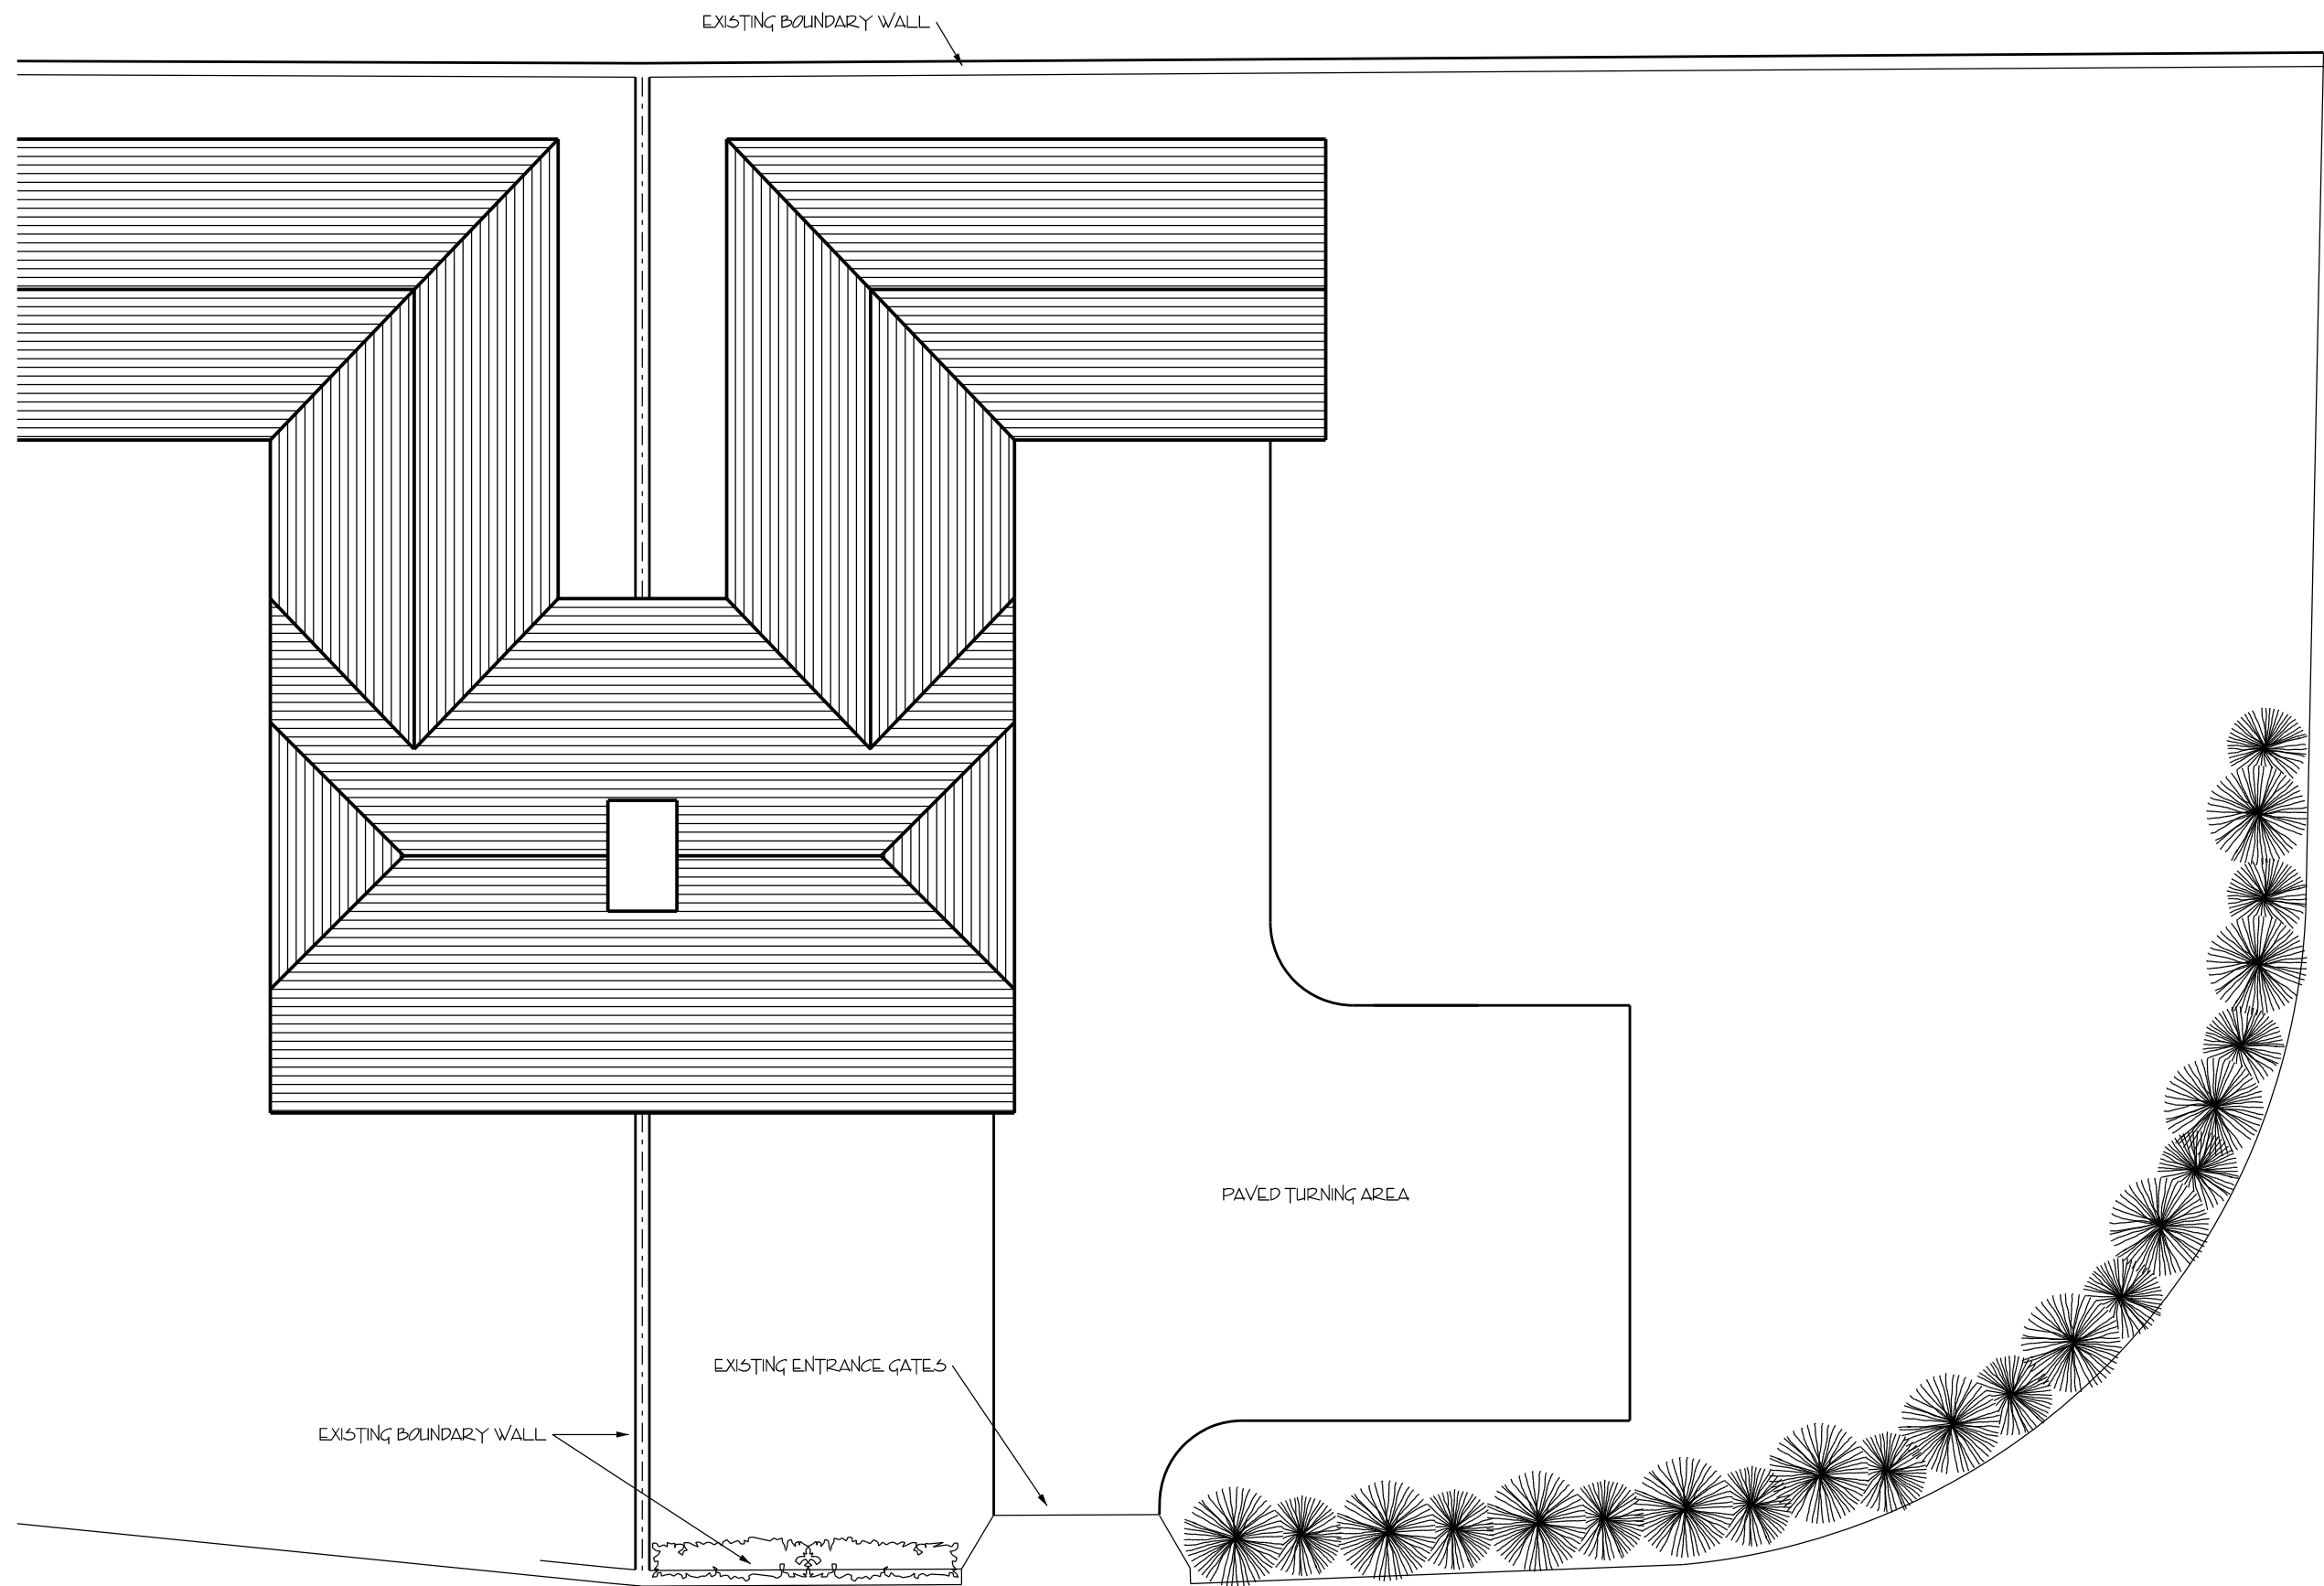

ANDY MANINGTON I.Eng, AMICE
Design Consultant

Tel: 07775 980599 - Email: amdesign@manington.org

© 2014 - A. Manington

No.	Description	Date
2.0	LAYOUT MODIFIED. GARAGE OMITTED	MAY 14

MR & MRS S BLACK

1 CHURCH FARM COTTAGES
HORSEMERE GREEN LANE
CLIMPING

PROPOSED SITE PLAN


Project Number AM-126

Date MAY 14


Drawn By AeM

P103-V2

Scale 1:100 @ A3

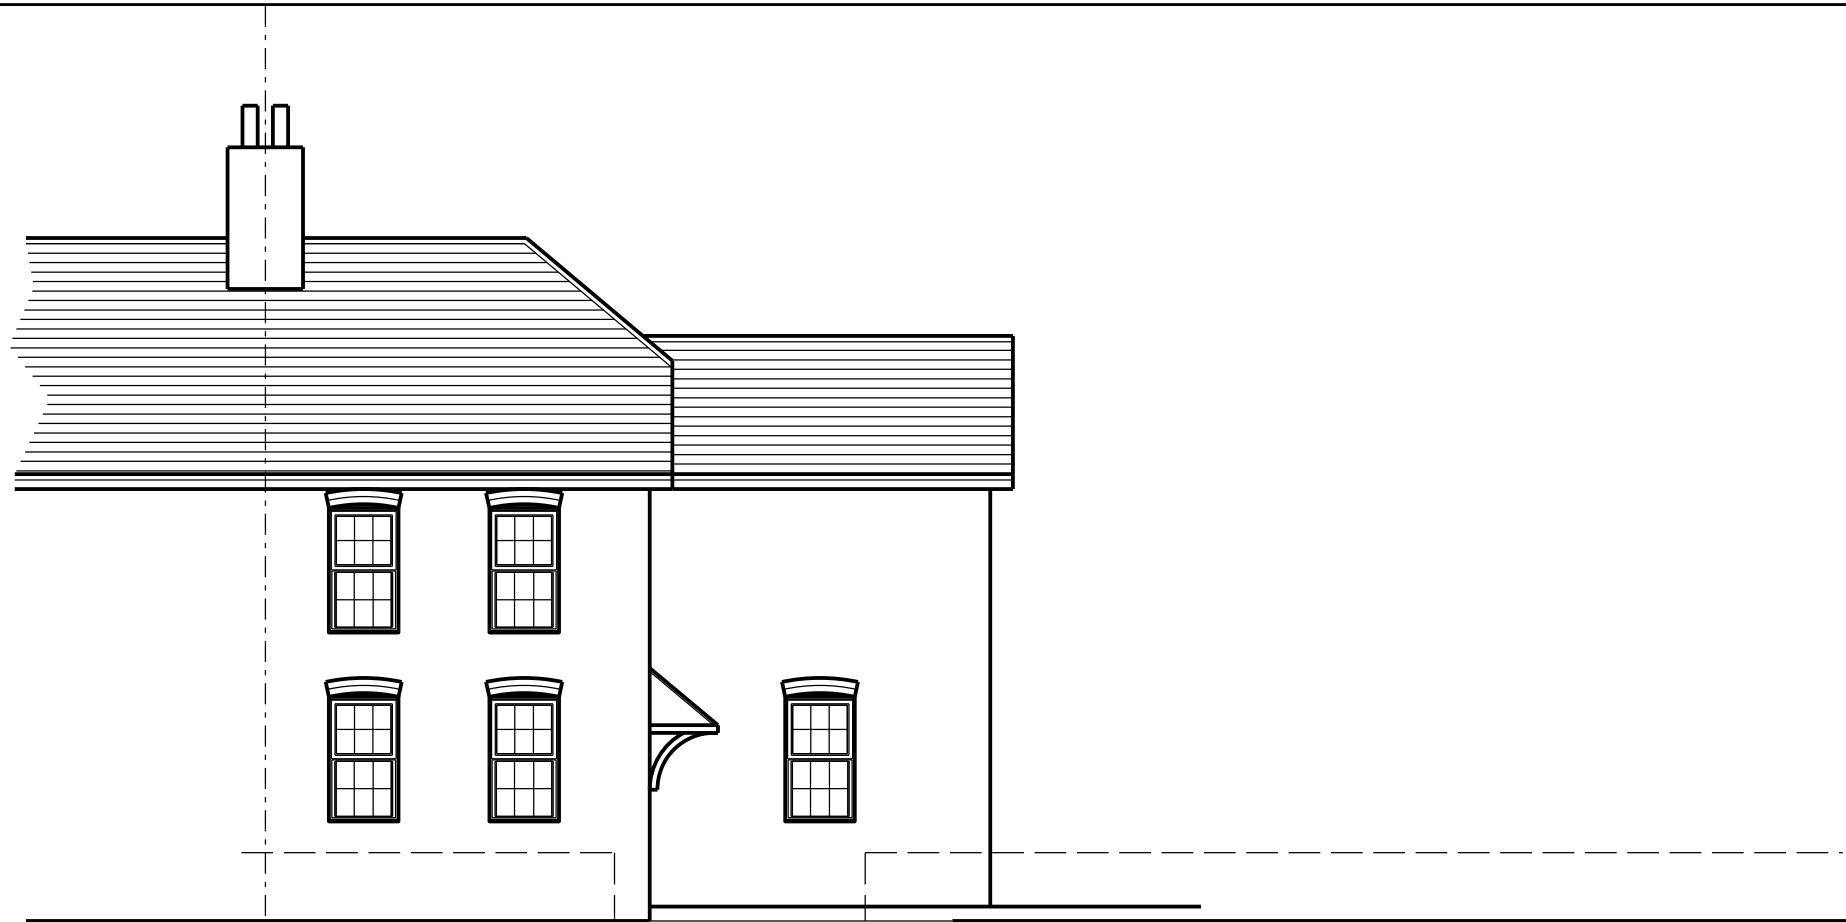

FRONT ELEVATION

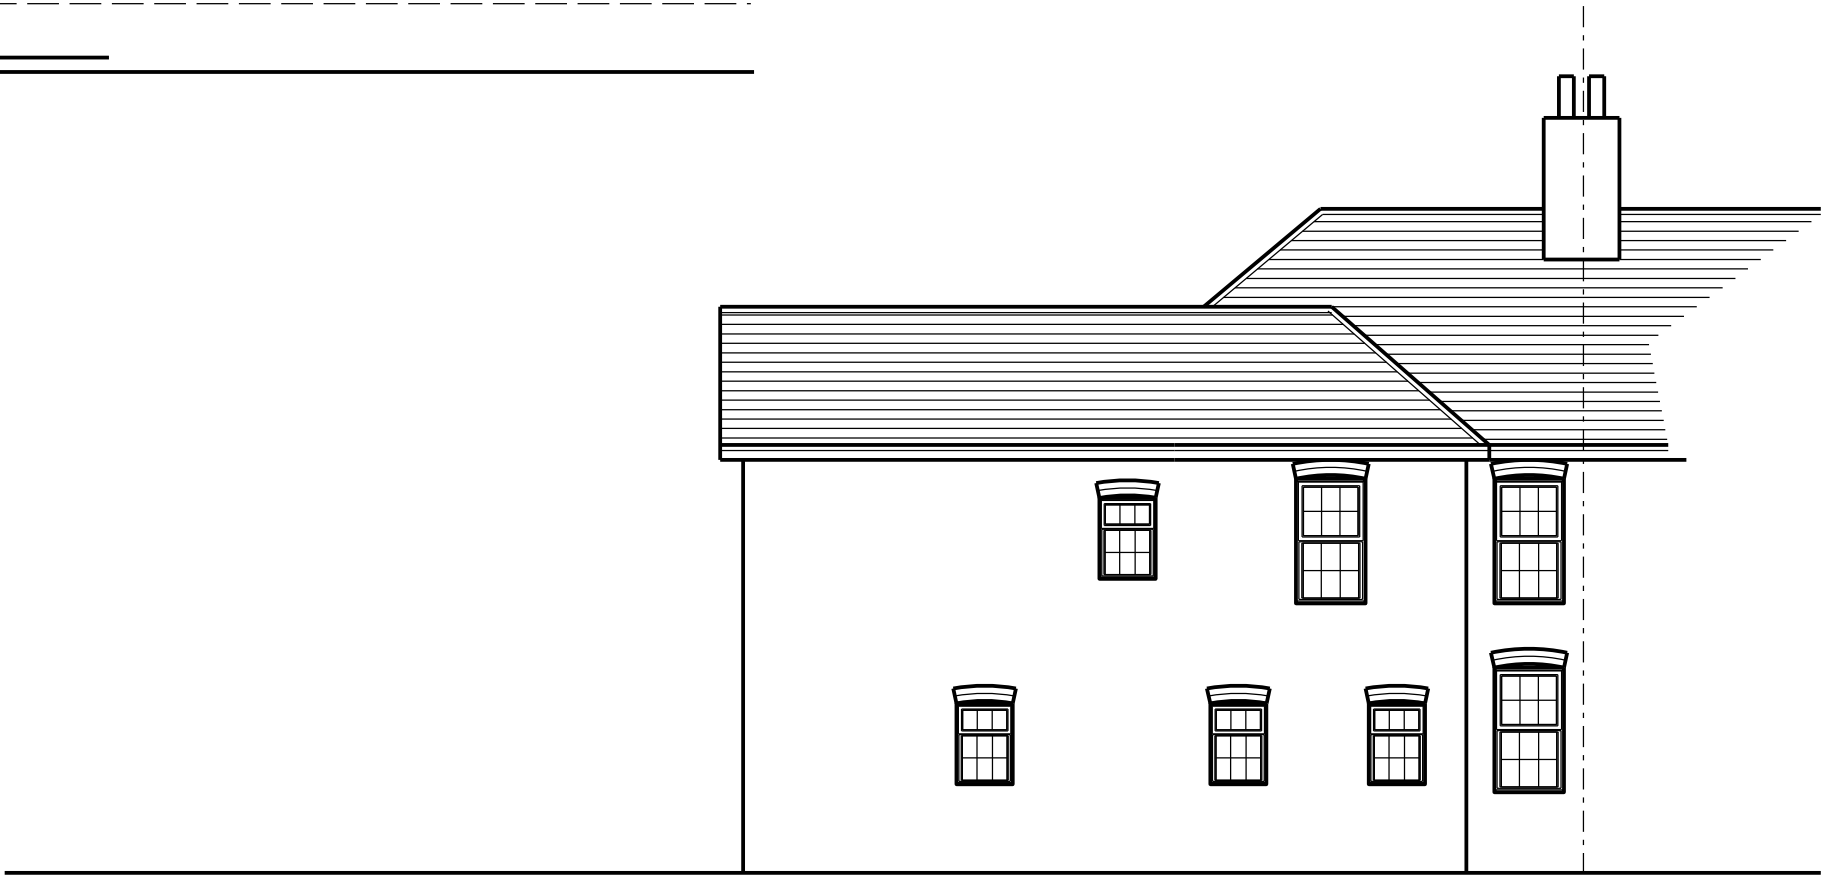

REAR ELEVATION

ANDY MANINGTON

I.Eng, AMICE

Design Consultant


Tel: 07775 980599 - Email: amdesign@manington.org

© 2014 - A.Manington

ARUN DISTRICT COUNCIL CM1614MH1

No.	Description	Date
2.0	LAYOUT MODIFIED, GARAGE OMITTED	MAY 14

MR & MRS S BLACK	PROPOSED FRONT & REAR ELEVATIONS	
	Project Number	AM-126
	Date	MAY 14
	Drawn By	AeM
1 CHURCH FARM COTTAGES HORSEMERE GREEN LANE CLIMPING		Scale 1:100 @ A3

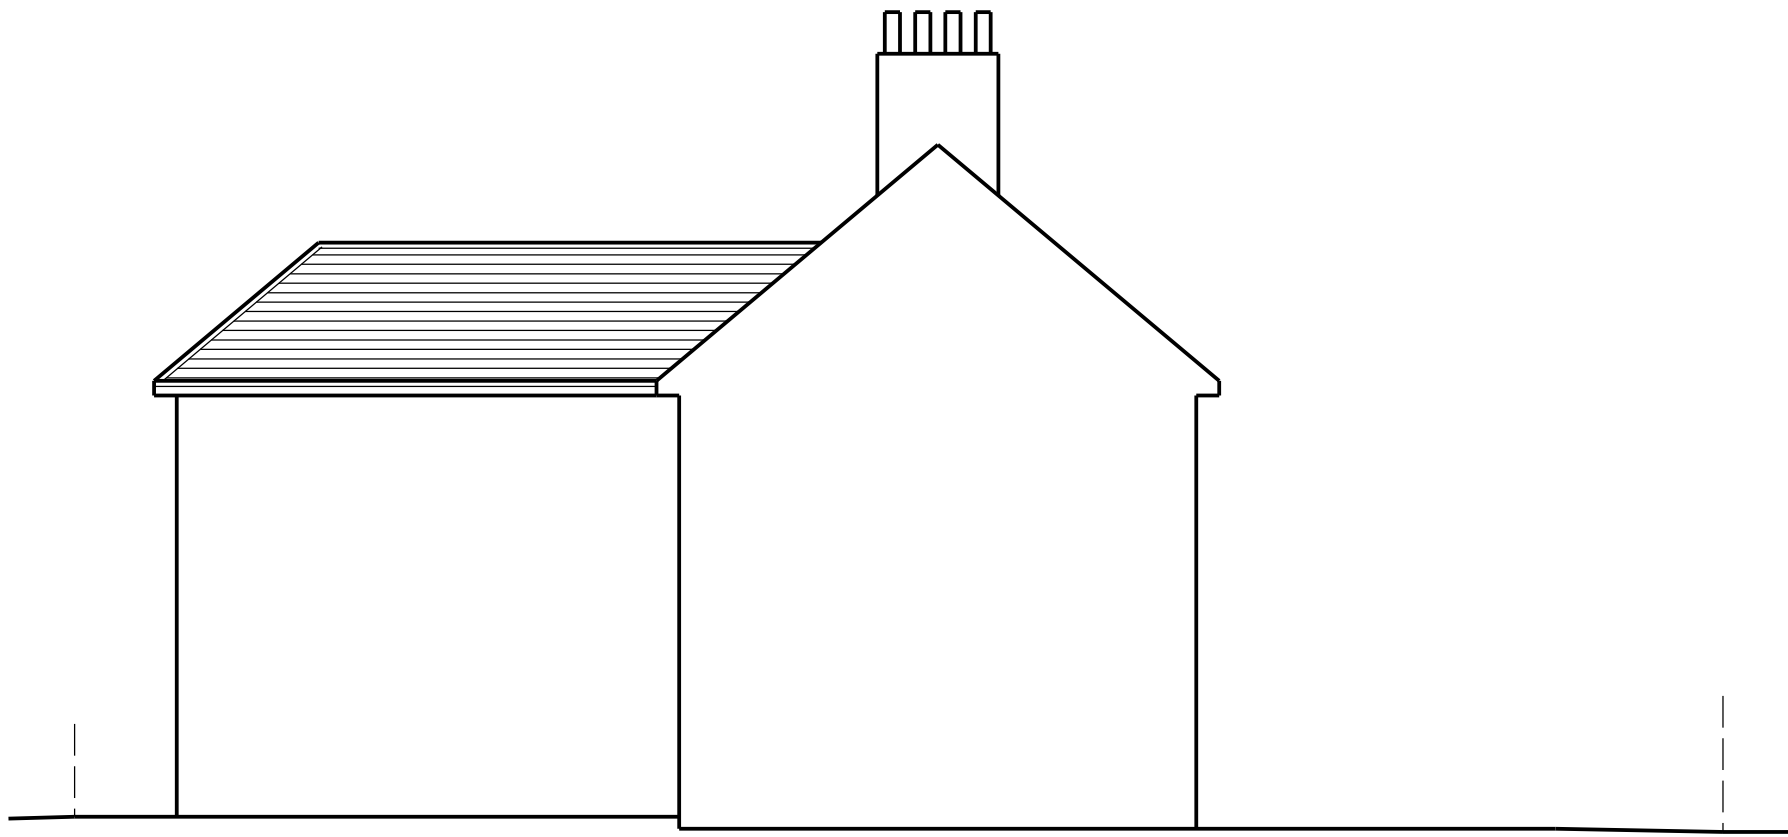

LEFT ELEVATION

VIEWED FROM NO. 2



RIGHT ELEVATION

ANDY MANINGTON I.Eng, AMICE
Design Consultant

Tel: 07775 980599 - Email: amdesign@manington.org

© 2014 - A.Manington

No.	Description	Date

MR & MRS S BLACK

1 CHURCH FARM COTTAGES
HORSEMERE GREEN LANE
CLIMPING

PROPOSED SIDE ELEVATIONS

Project Number	AM-126	P105-V2
Date	MAY14	
Drawn By	AeM	Scale 1:100 @ A3