

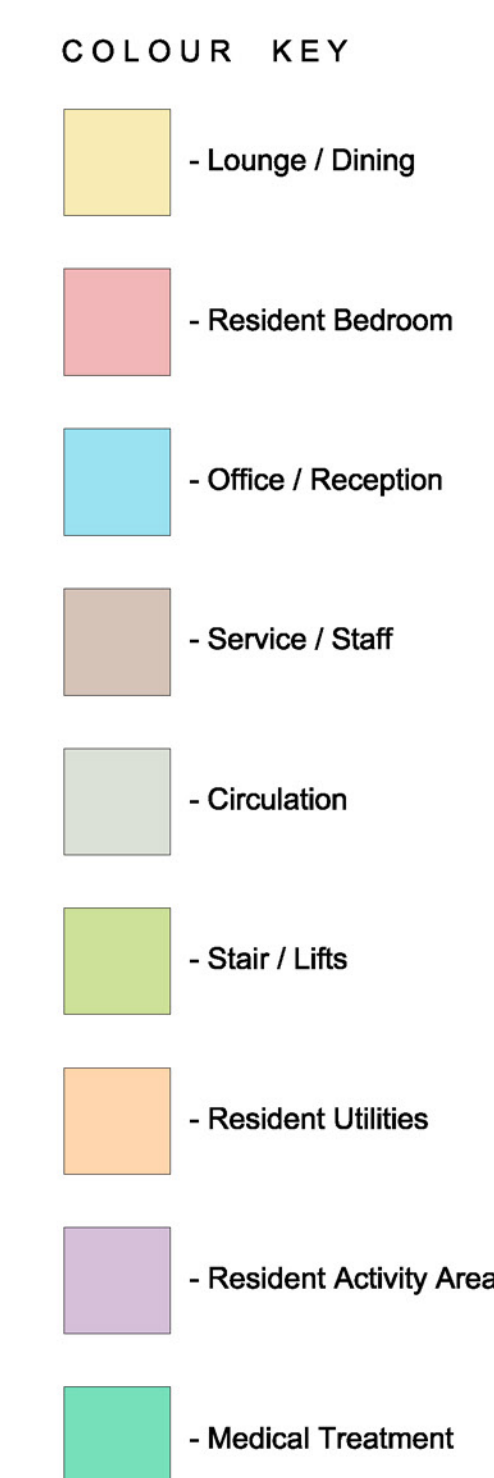


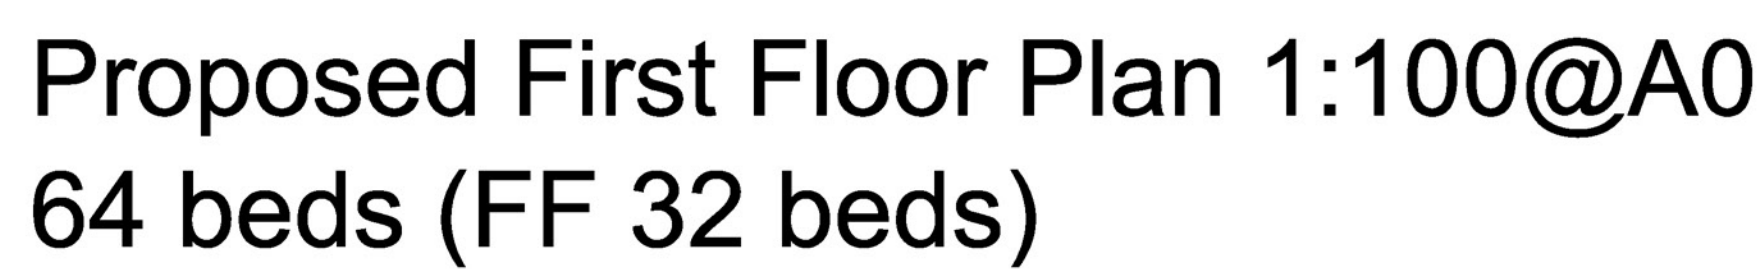

SCHEDULE		
Floor	Dementia Bedrooms	GIA
Ground Floor:	32 Beds	1986 sqm
First Floor:	32 Beds	1770 sqm
TOTAL:	64 Beds	3756 sqm

64 Bed Care Home with 58.7 sqm floor space per resident

FIRE SAFETY NOTE
The design incorporates compartmentalised zones and full life-safety sprinklered system.

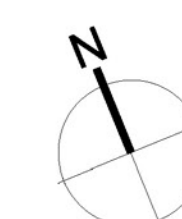

project name:	DEMENTIA CARE CENTRE, CLIMPING		
drawing reference:	LAND TO THE REAR OF BAIRD'S FARM SHOP PROPOSED FIRST FLOOR PLAN	date:	MAY 2018
job number:	drawing number:	revision:	scale:
MS9316	APL006	-	1:10
status:	PLANNING Use fixed-up dinner chased on silica with all other repair hundreds in a brood of Hunter & Baird		
cad ref:	MS9316_APL006_First Floor Plan_Bairds Farm_1100_04-04-2018		

Space One Beadon Road
London W16 6EA
T 020 8237 8200
F 020 8741 2814
mail@hunters.co.uk
www.hunters.co.uk