



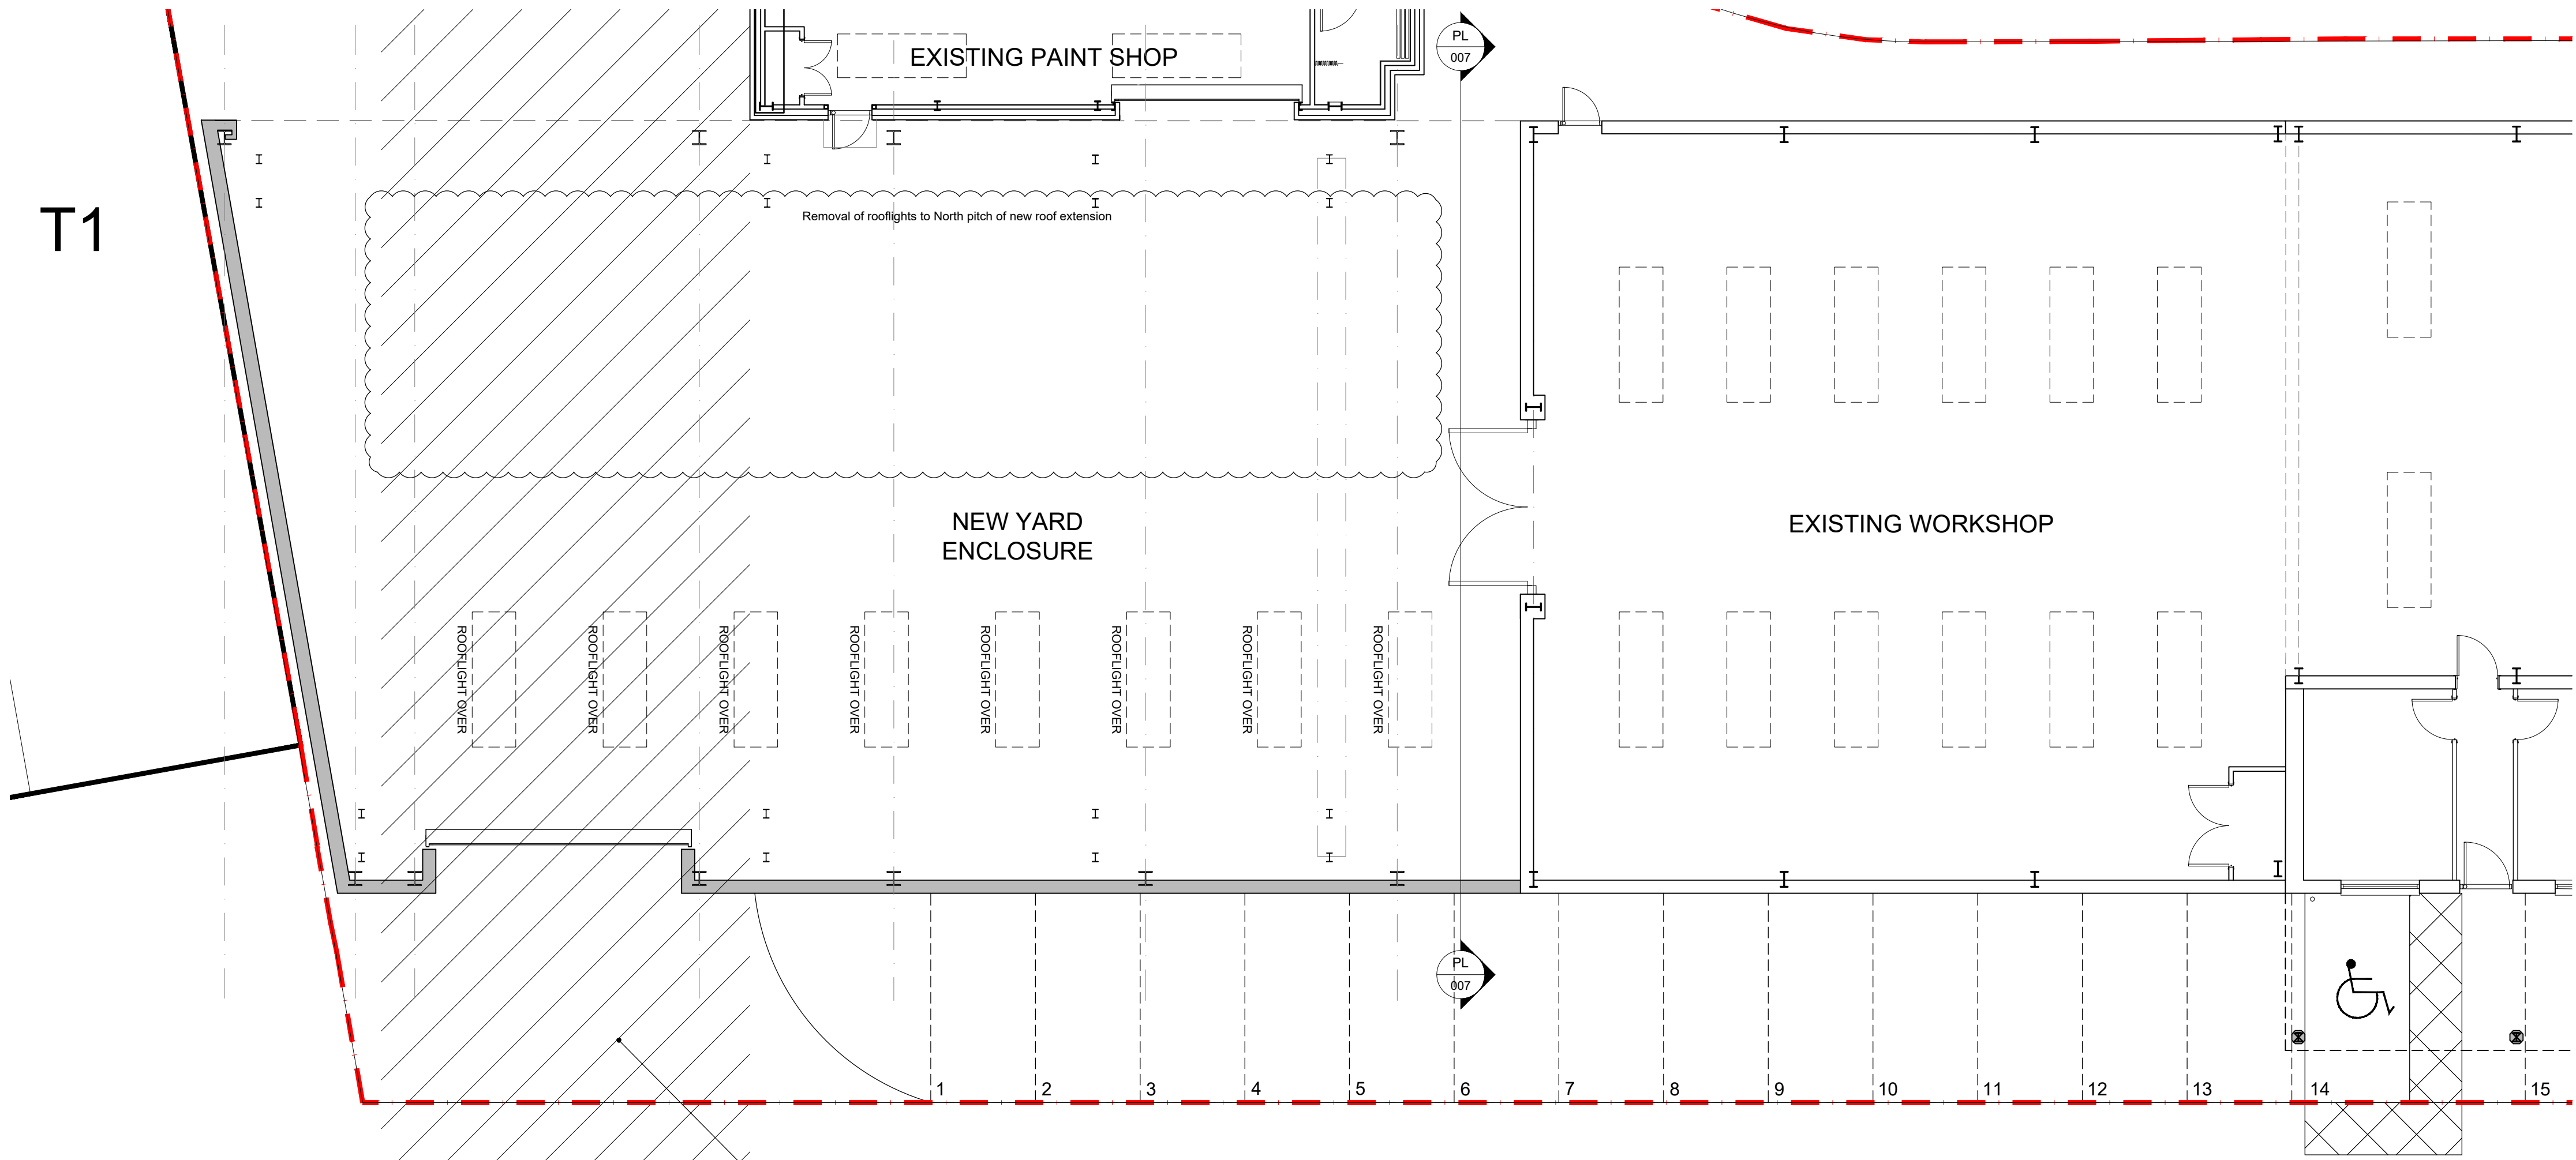

1 GROUND FLOOR PLAN
SCALE 1:100 @ A1

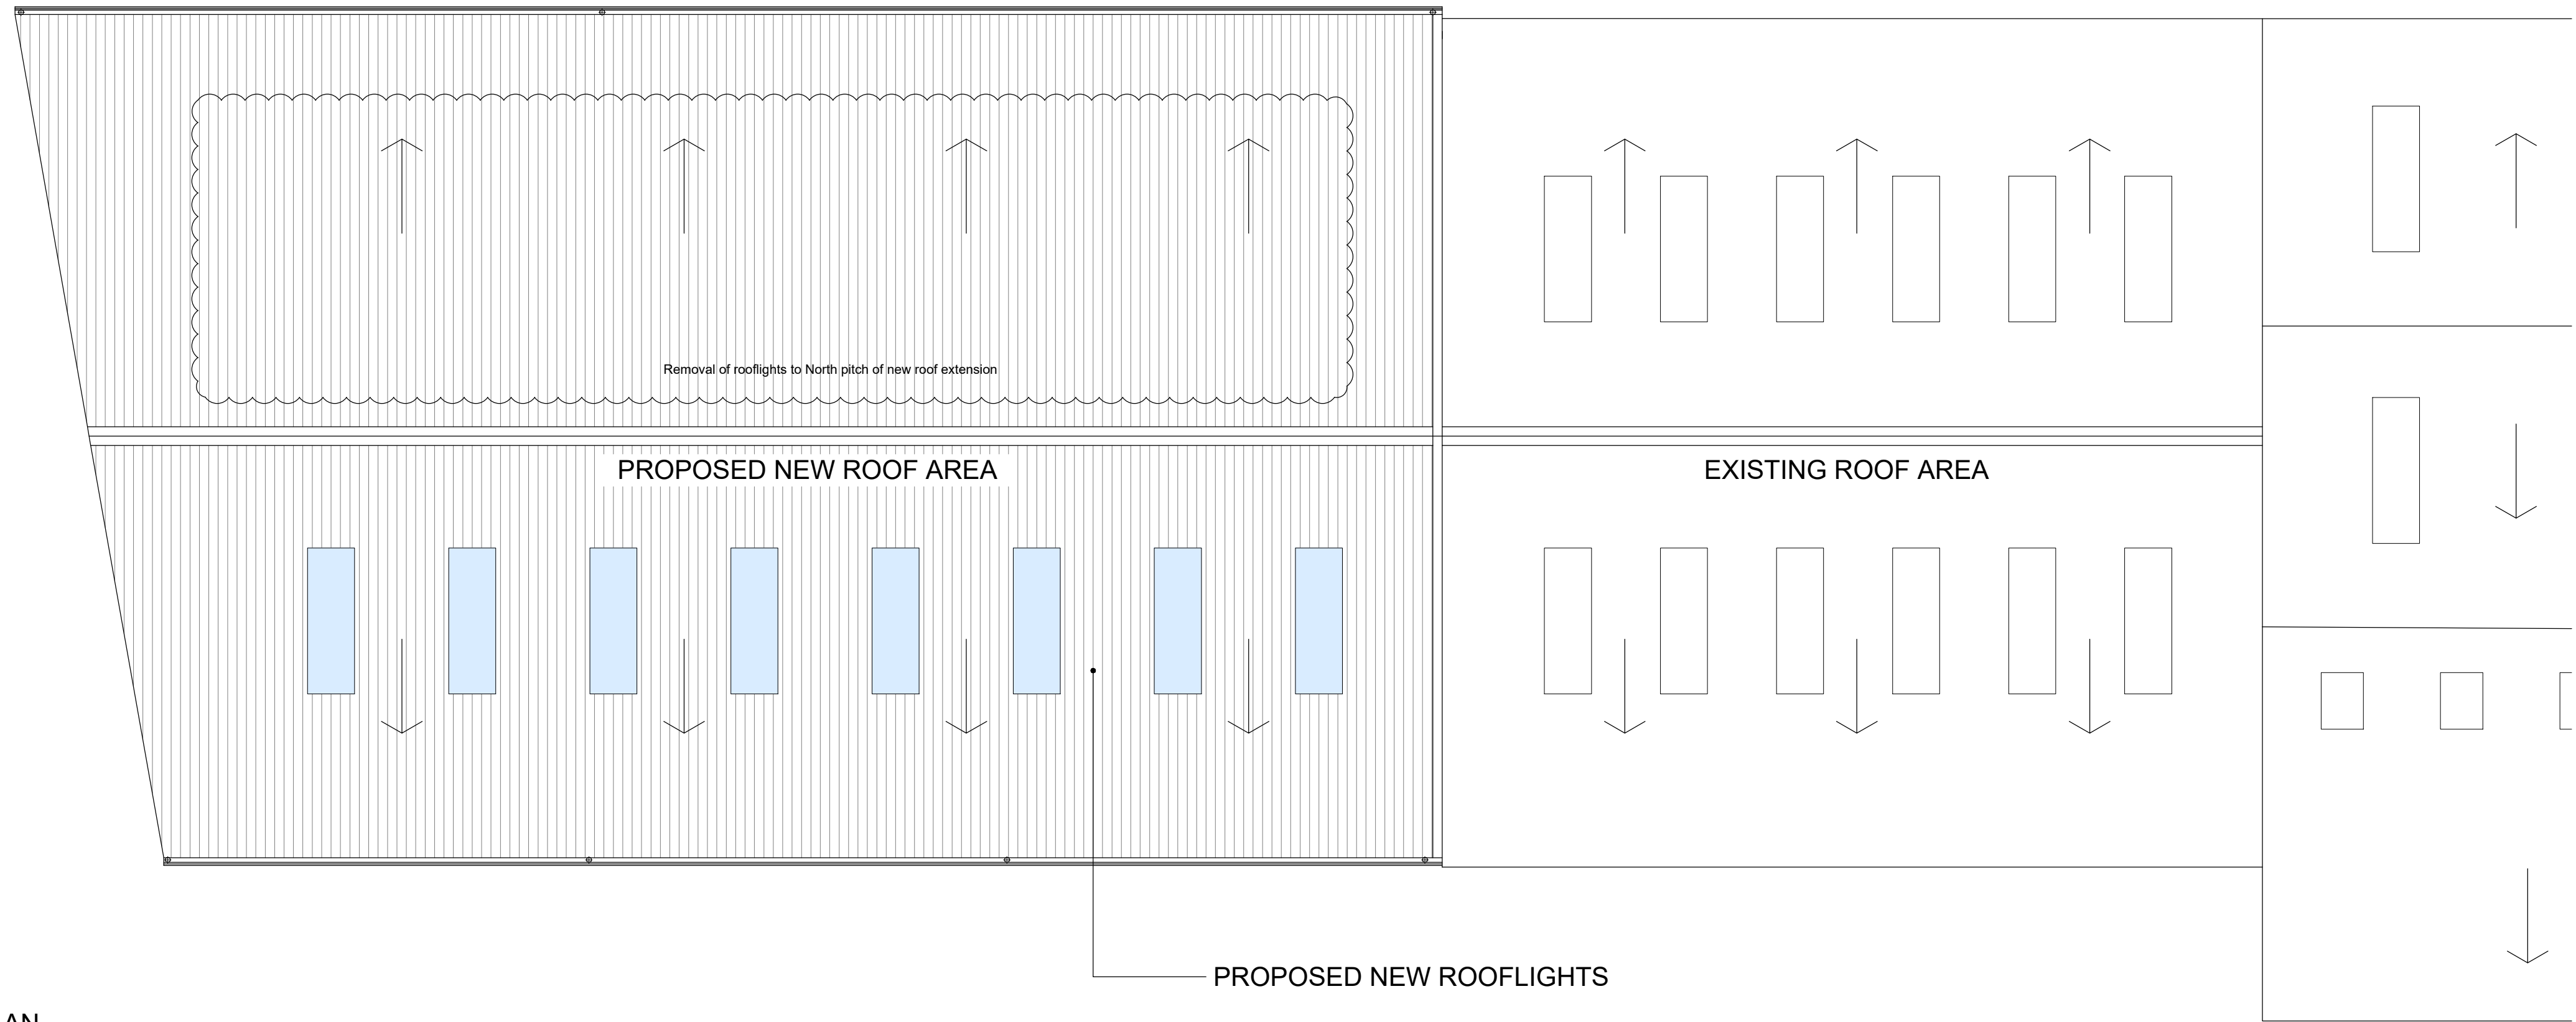

2 ROOF PLAN
SCALE 1:100 @ A1

C	28.02.19	NON-MATERIAL AMENDMENT APPLICATION	DU	PJ
B	09.04.18	NORTH ELEVATION ADJUSTED TO CLIENT COMMENTS	NM	PJ
A	06.04.18	PLANNING ISSUE	NM	PJ
-	04.04.18	ISSUED FOR COMMENT	NM	PJ

Rev	Date	Revision Details	Dr	Ch
-----	------	------------------	----	----

ECE Architecture
www.ecearchitecture.com

London: 76 Great Suffolk Street
London, SE1 0BL
T 0207 928 2773 E london@ecearchitecture.com

Sussex: Brooklyn Chambers, 11 Goring Road
Worthing, West Sussex, BN12 4AP
T 01903 248777 E sussex@ecearchitecture.com

Bristol: Westworks, Colston Tower
Colston Street, Bristol, BS1 4XE
T 0117 214 1101 E bristol@ecewestworks.com

Client's Name
AUSTIN DIVALL

Job Title
PROPOSED YARD ENCLOSURE

Drawing Title
PROPOSED FLOOR & ROOF PLAN

Scale
1:100 @ A1 / 1:200 @ A3

metres 2 4 6 8 10

Drawn	Checked	Date
NM	PJ	APR '18

Job No	Drawing No	Rev
6606	(PL) 006	C

Status
APPROVAL

CAD Plot date: 11/03/2019 - 11:44:28 6606 - planning (proposed).dwg