



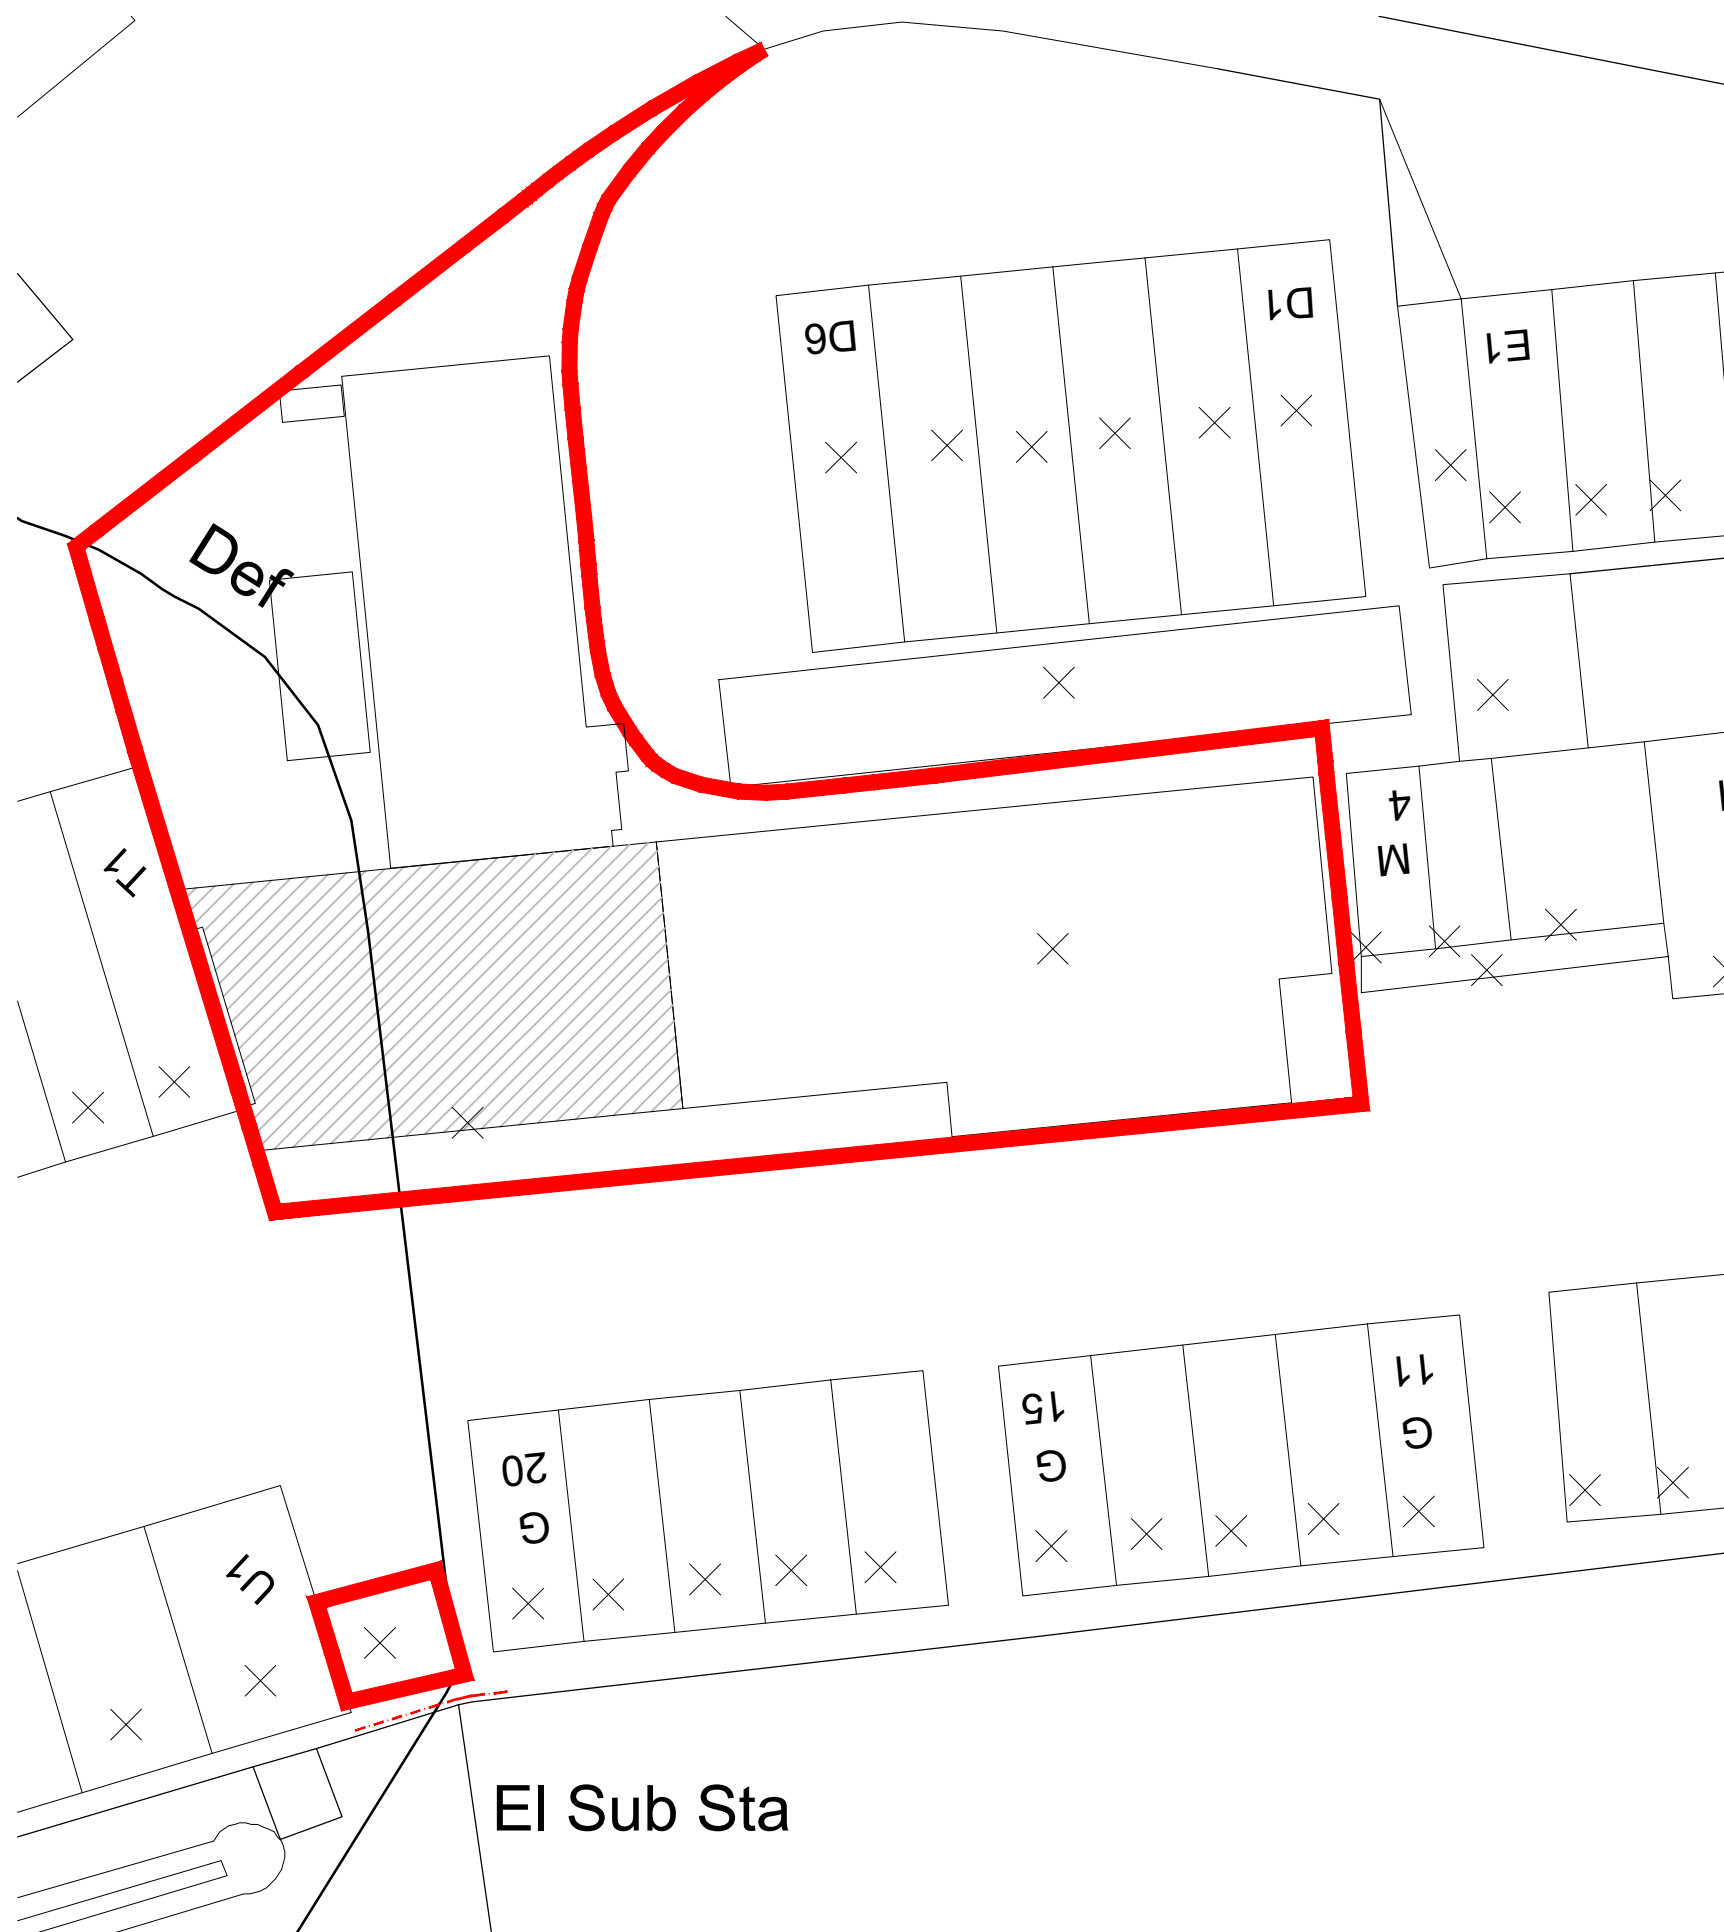


1 SITE BLOCK PLAN
SCALE 1:500 @ A1


- OPEN NORTH ELEVATION
- EXISTING GROUND SURFACE TO BE RETAINED
- EXISTING OVERHEAD CRANE & STRUCTURE TO BE RETAINED WITH NEW ENCLOSURE
- ZONE OF APPROXIMATE LOCATION OF EXISTING UNDERGROUND SERVICES
- EXISTING SITE BOUNDARY
- ROLLER SHUTTER DOOR TO SOUTH ENTRANCE
- NEW GUILLOTINE ENCLOSURE
- DEMOUNTABLE WALL ADJACENT TO EXISTING FENCE- REFER TO DETAIL 2 - SOUTH ELEVATION

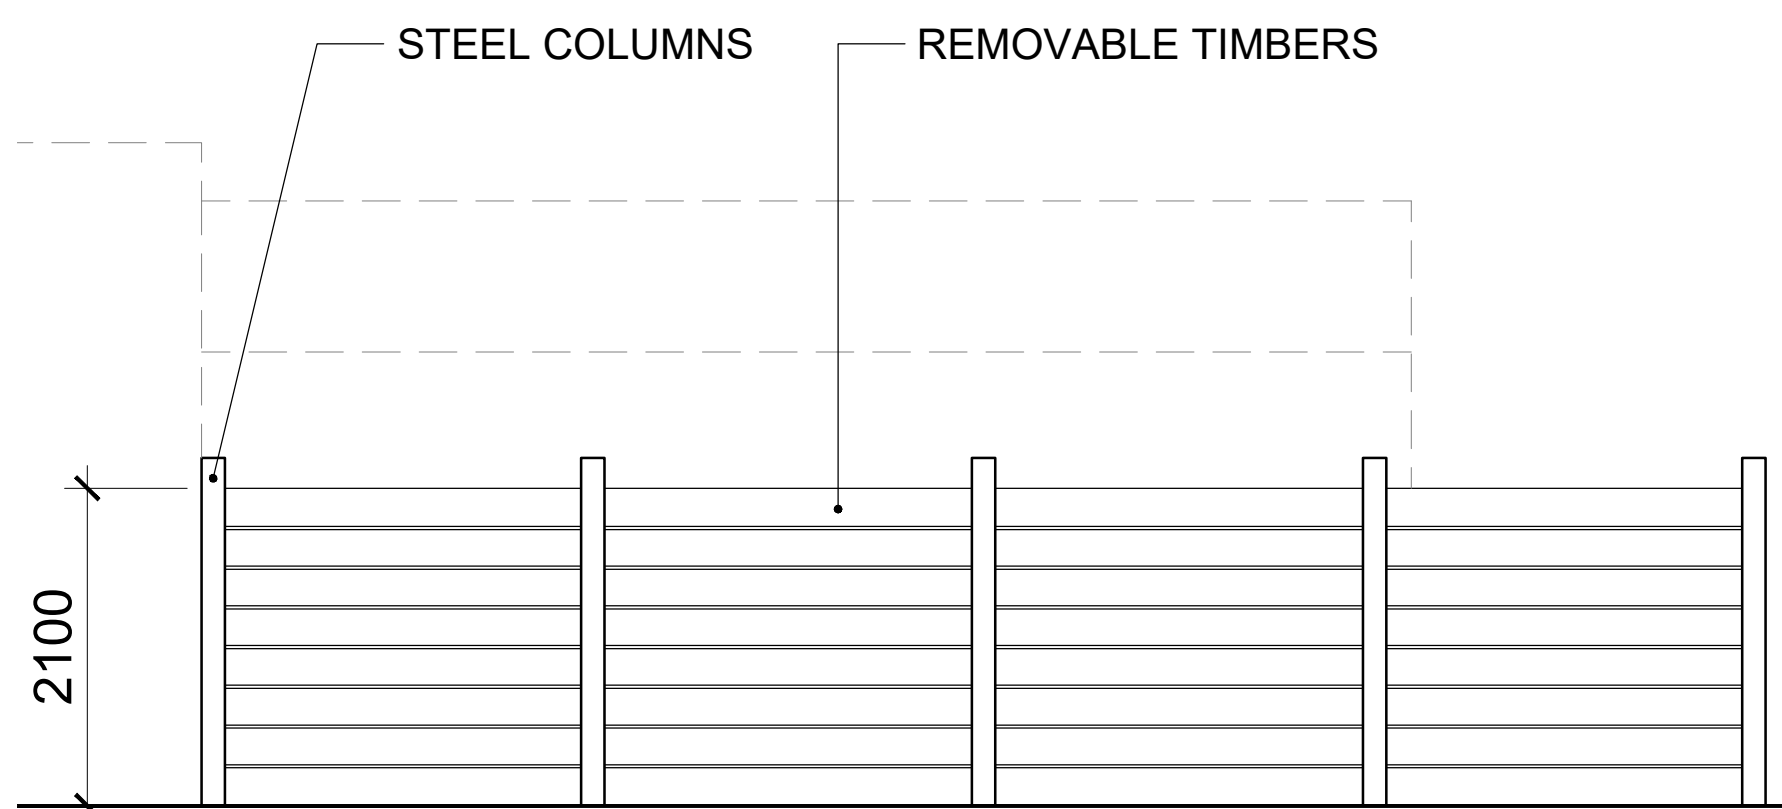


2 DEMOUNTABLE WALL & NEW ENCLOSURE - SOUTH ELEVATION
SCALE 1:50 @ A1

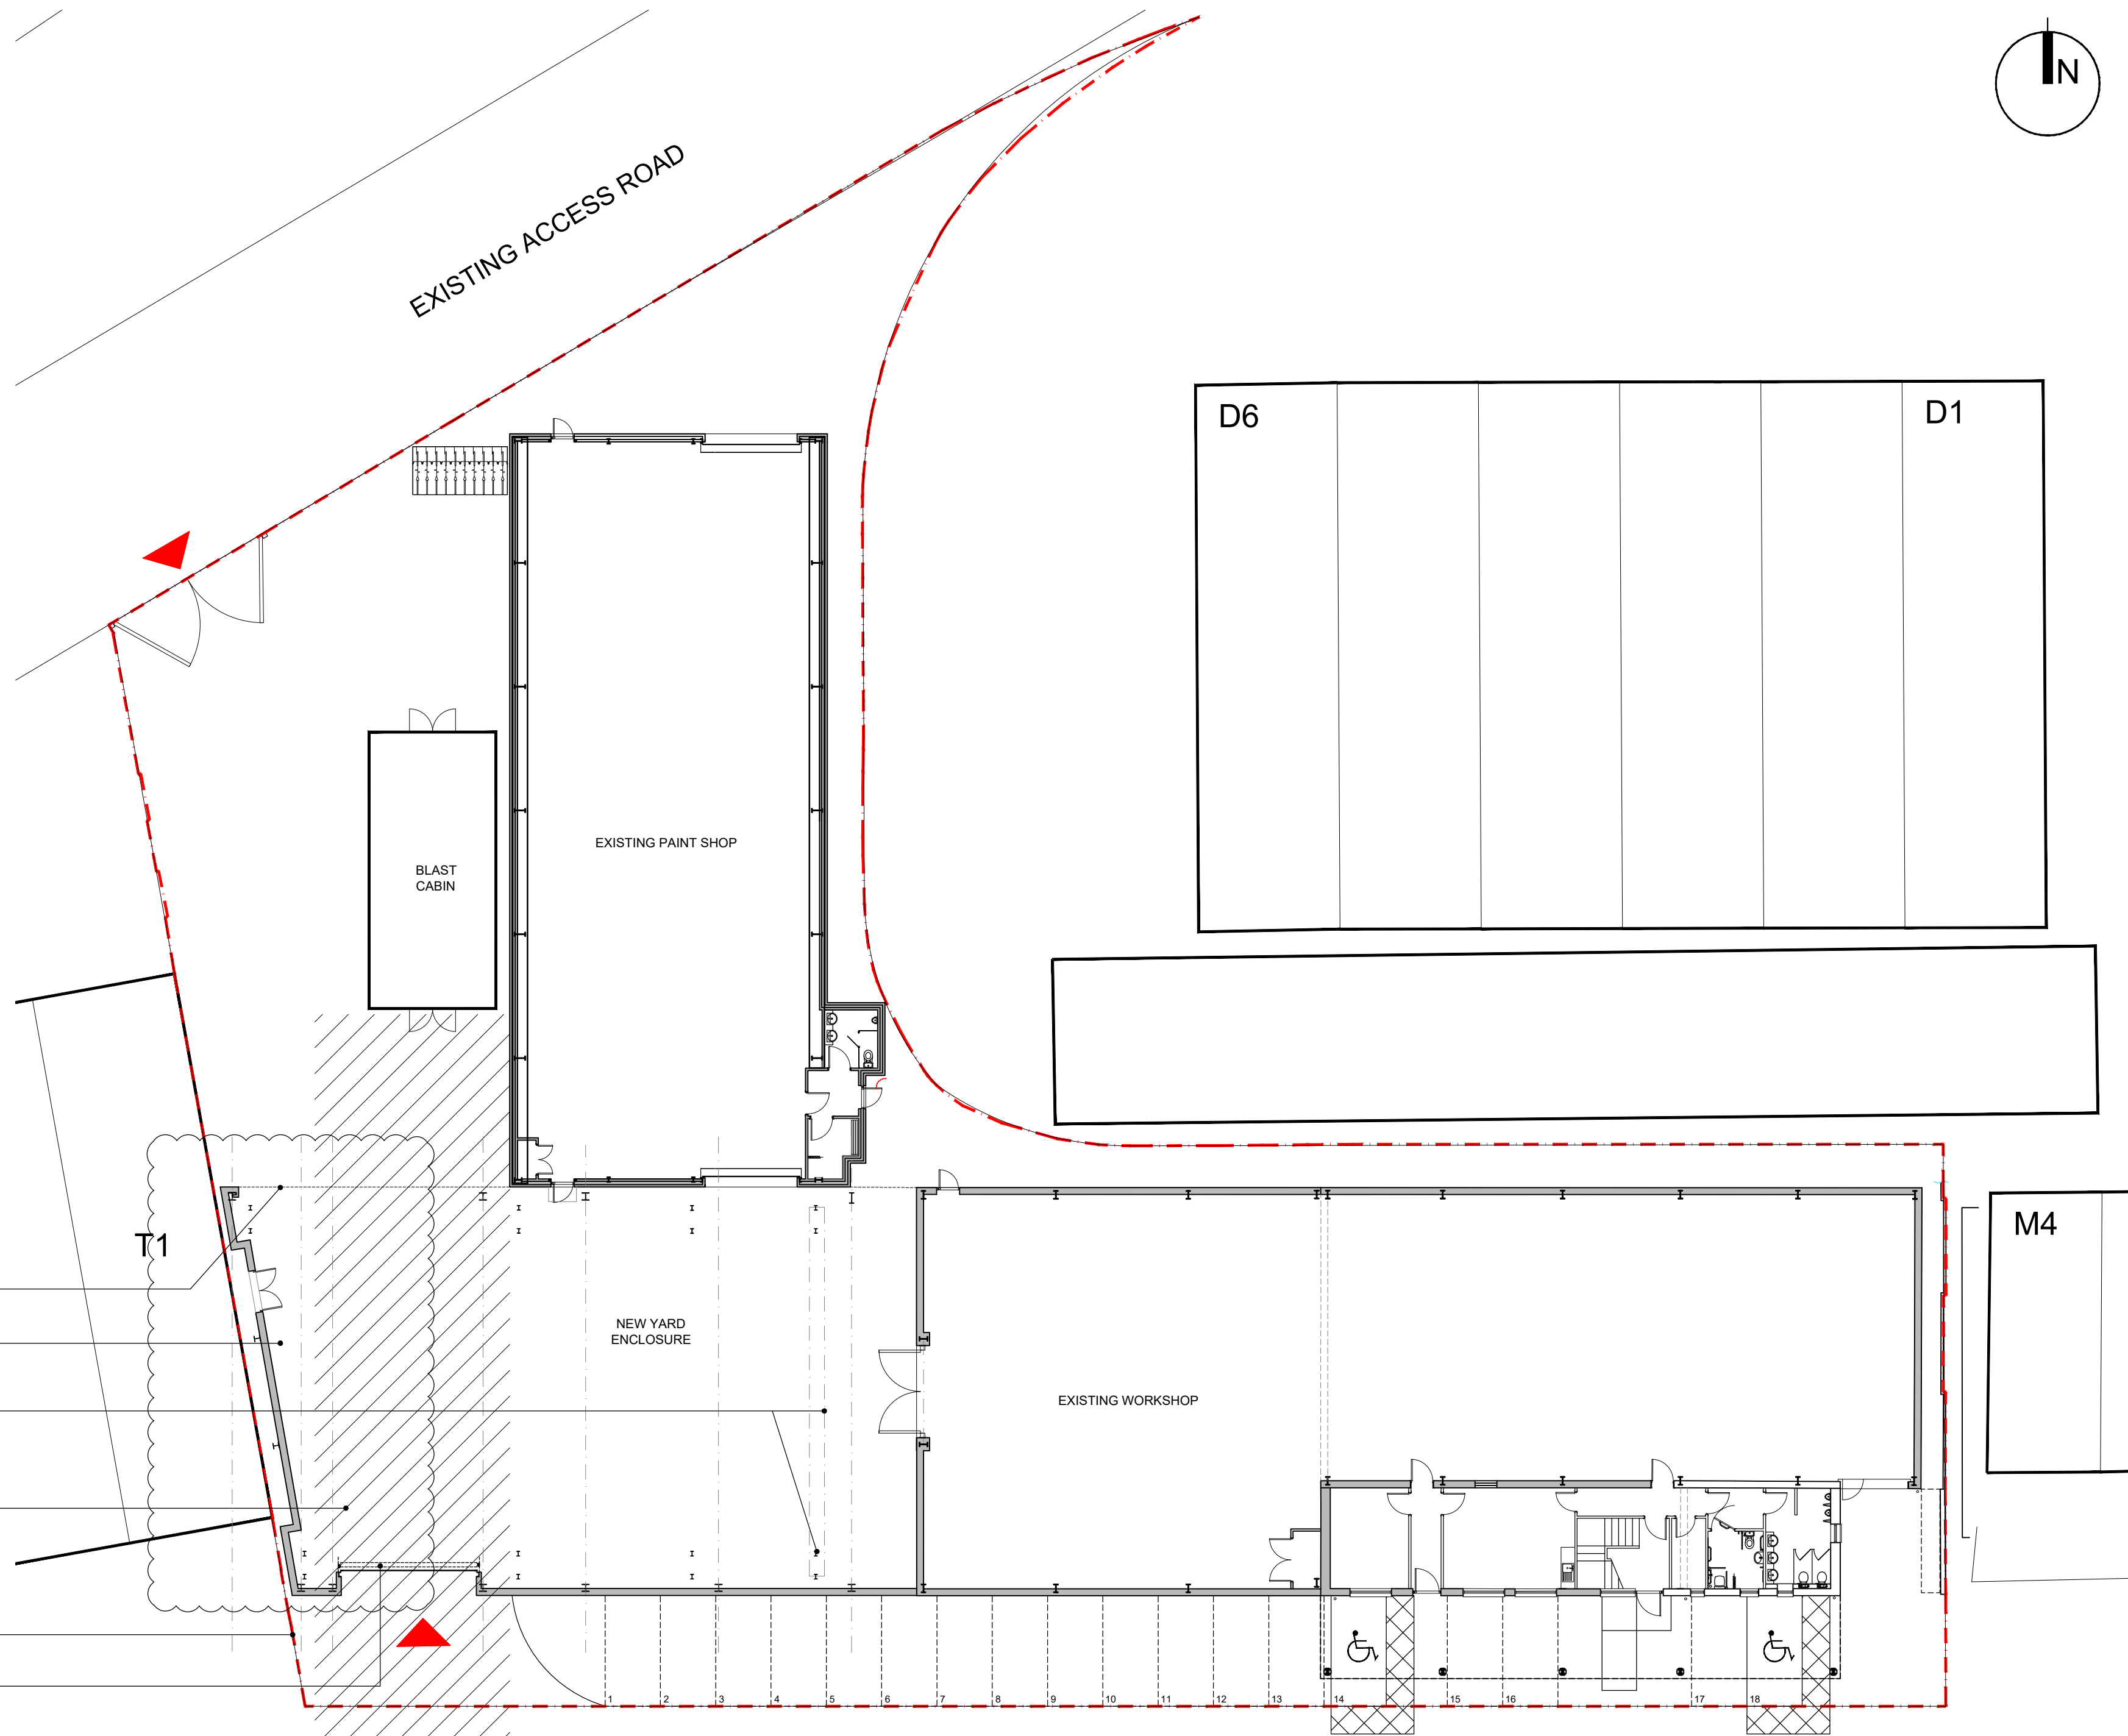

EXISTING ACCESS ROAD ←

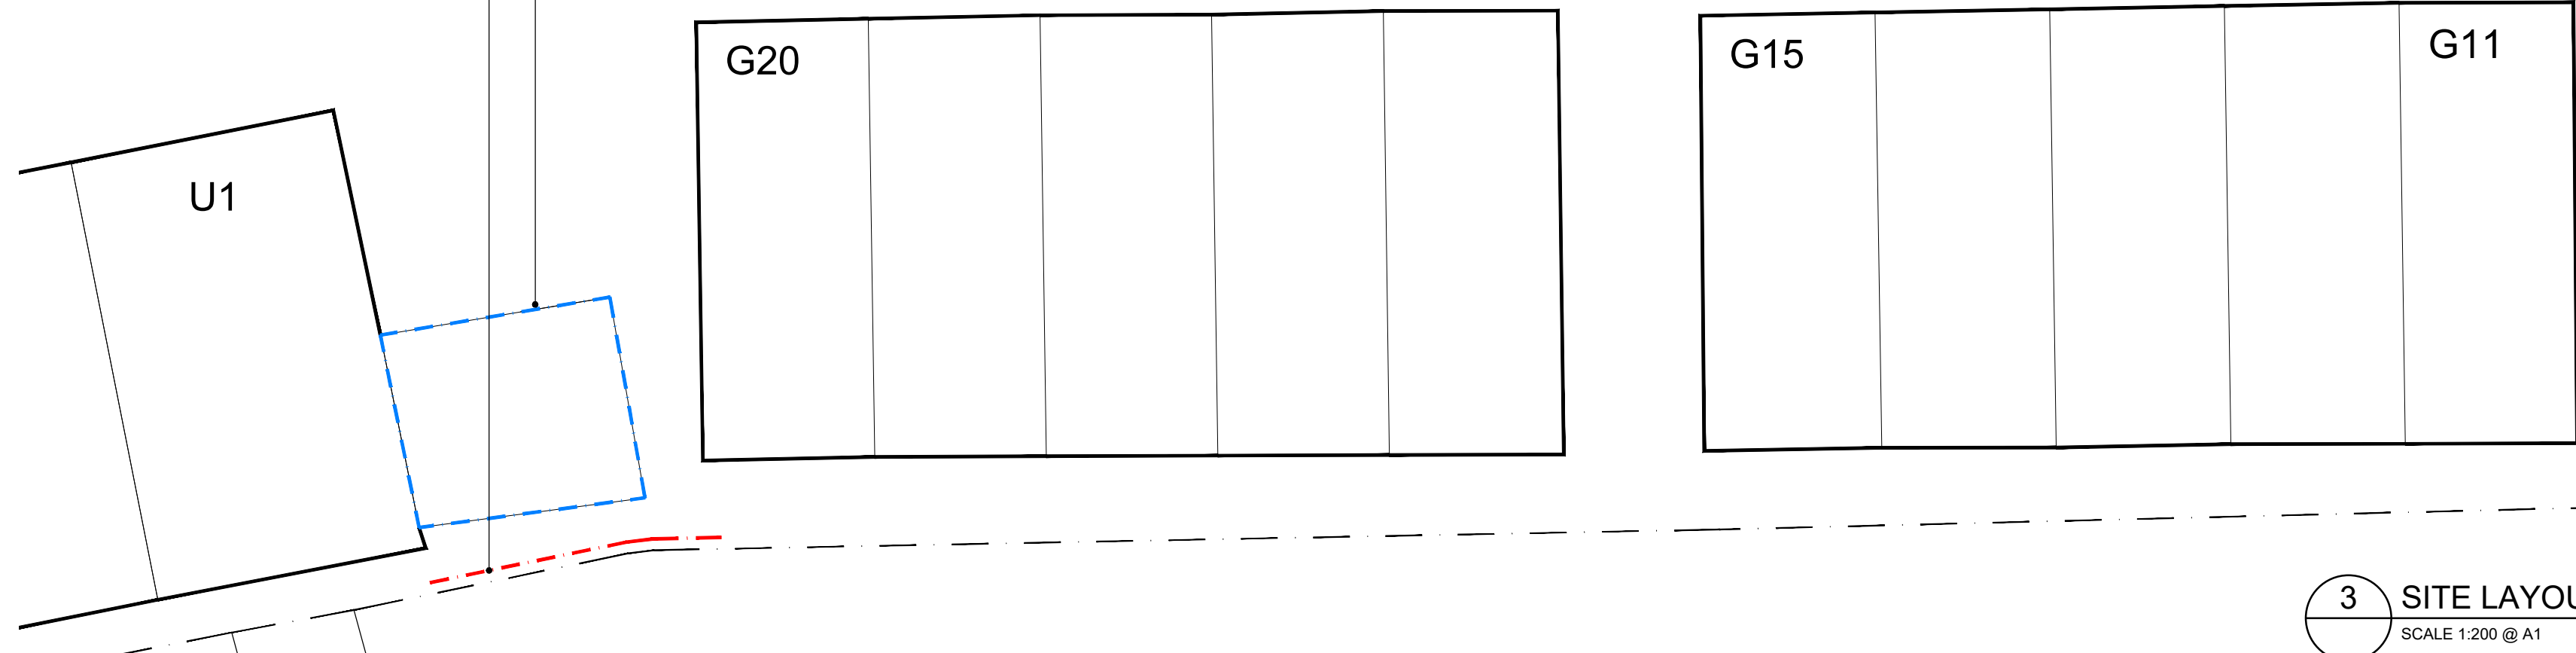

3 SITE LAYOUT
SCALE 1:200 @ A1

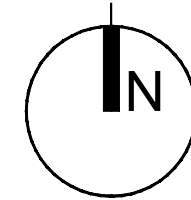

CDM 2015 Health & Safety Information

This information relates only to 'Significant Hazards' identified on this drawing and is to be read in conjunction with the Designer's Hazard Register.

- Construction of flank wall located on west elevation - close proximity to existing buildings
- Existing underground services unknown
- Construction works undertaken on a "live" site presents potential hazard to employees
- Highway traffic on "live" industrial estate
- Extent of foundations, ground condition, buried services and existing build-up unknown
- Maintaining structural integrity of existing buildings during construction

D	28.05.19	SETTING BACK OF WESTERN ELEVATION	DU	--
C	28.02.19	NON-MATERIAL AMENDMENT APPLICATION	DU	PJ
B	09.04.18	NORTH ELEVATION ADJUSTED TO CLIENT COMMENTS	NM	PJ
A	06.04.18	PLANNING ISSUE	NM	PJ
-	04.04.18	ISSUED FOR COMMENT	NM	PJ

Rev	Date	Revision Details	Dr	Ch
-----	------	------------------	----	----

ECE Architecture
www.ecearchitecture.com

London: 76 Great Suffolk Street
London, SE1 0BL
T 0207 928 2773 E london@ecearchitecture.com

Sussex: Brooklyn Chambers, 11 Goring Road
Worthing, West Sussex, BN12 4AP
T 01903 248777 E sussex@ecearchitecture.com

Bristol: Westworks, Colston Tower
Colston Street, Bristol, BS1 4XE
T 0117 214 1101 E bristol@ecewestworks.com

Client's Name
AUSTIN DIVALL

Job Title
PROPOSED YARD ENCLOSURE

Drawing Title
**PROPOSED SITE BLOCK PLAN,
SITE LAYOUT & ELEVATION**

Scale
SCALE VARIES

Drawn
NM

Checked
PJ

Date
APR '18

Job No
6606

Drawing No
(PL) 005

Rev
D

Status
APPROVAL

CAD Plot date: 28/05/2019 - 12:26:45 6606 - planning (proposed).dwg