



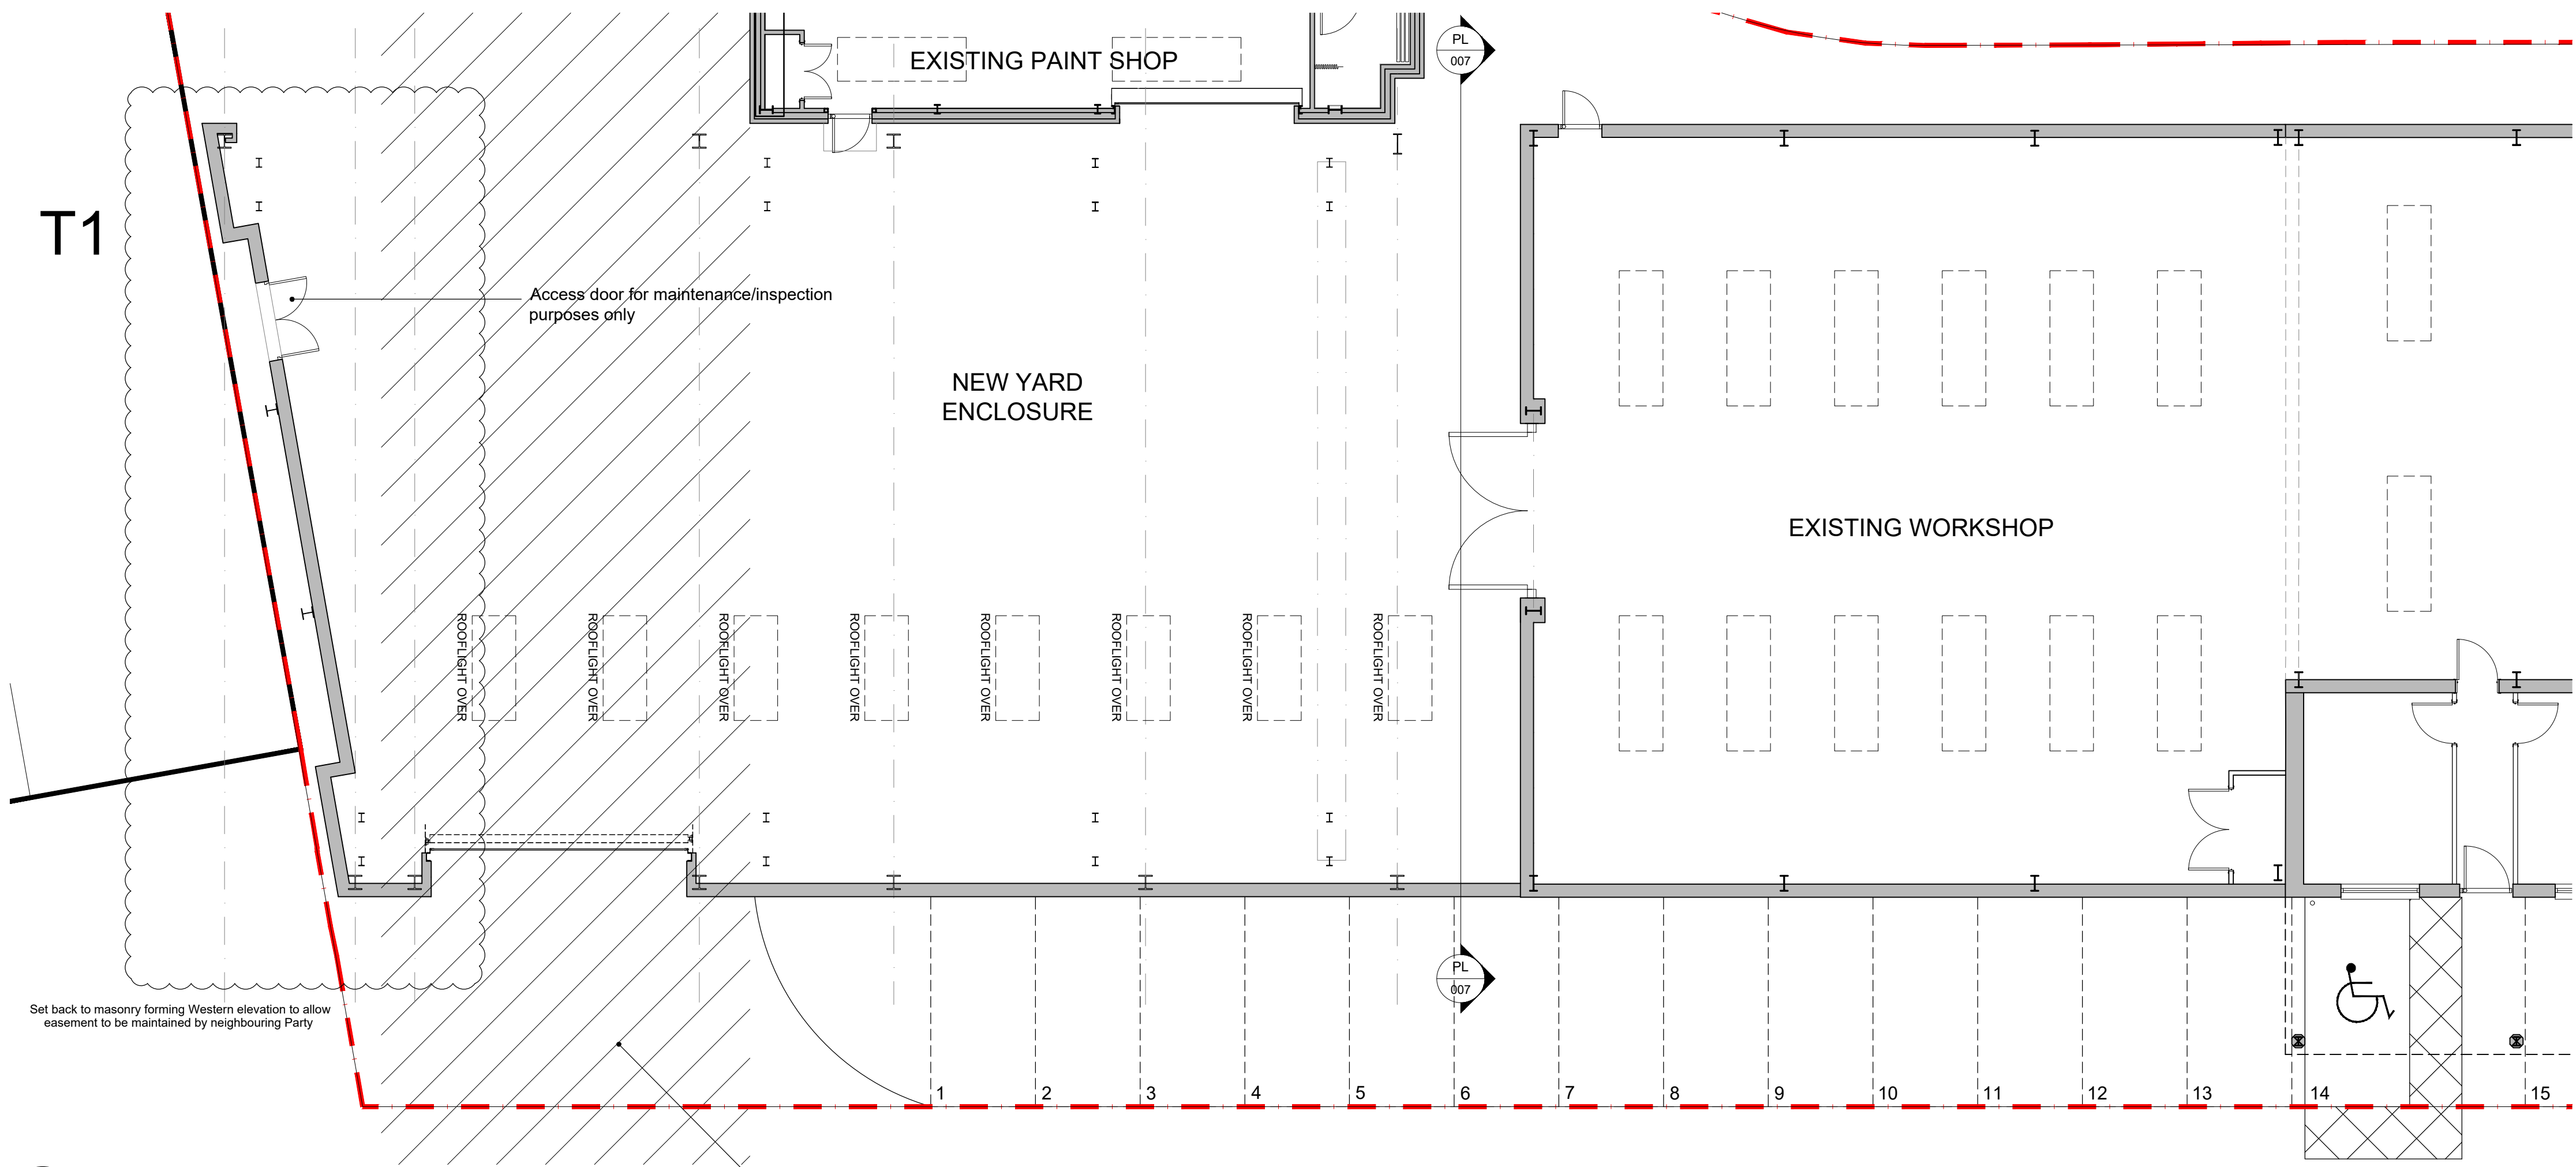

1 GROUND FLOOR PLAN
SCALE 1:100 @ A1

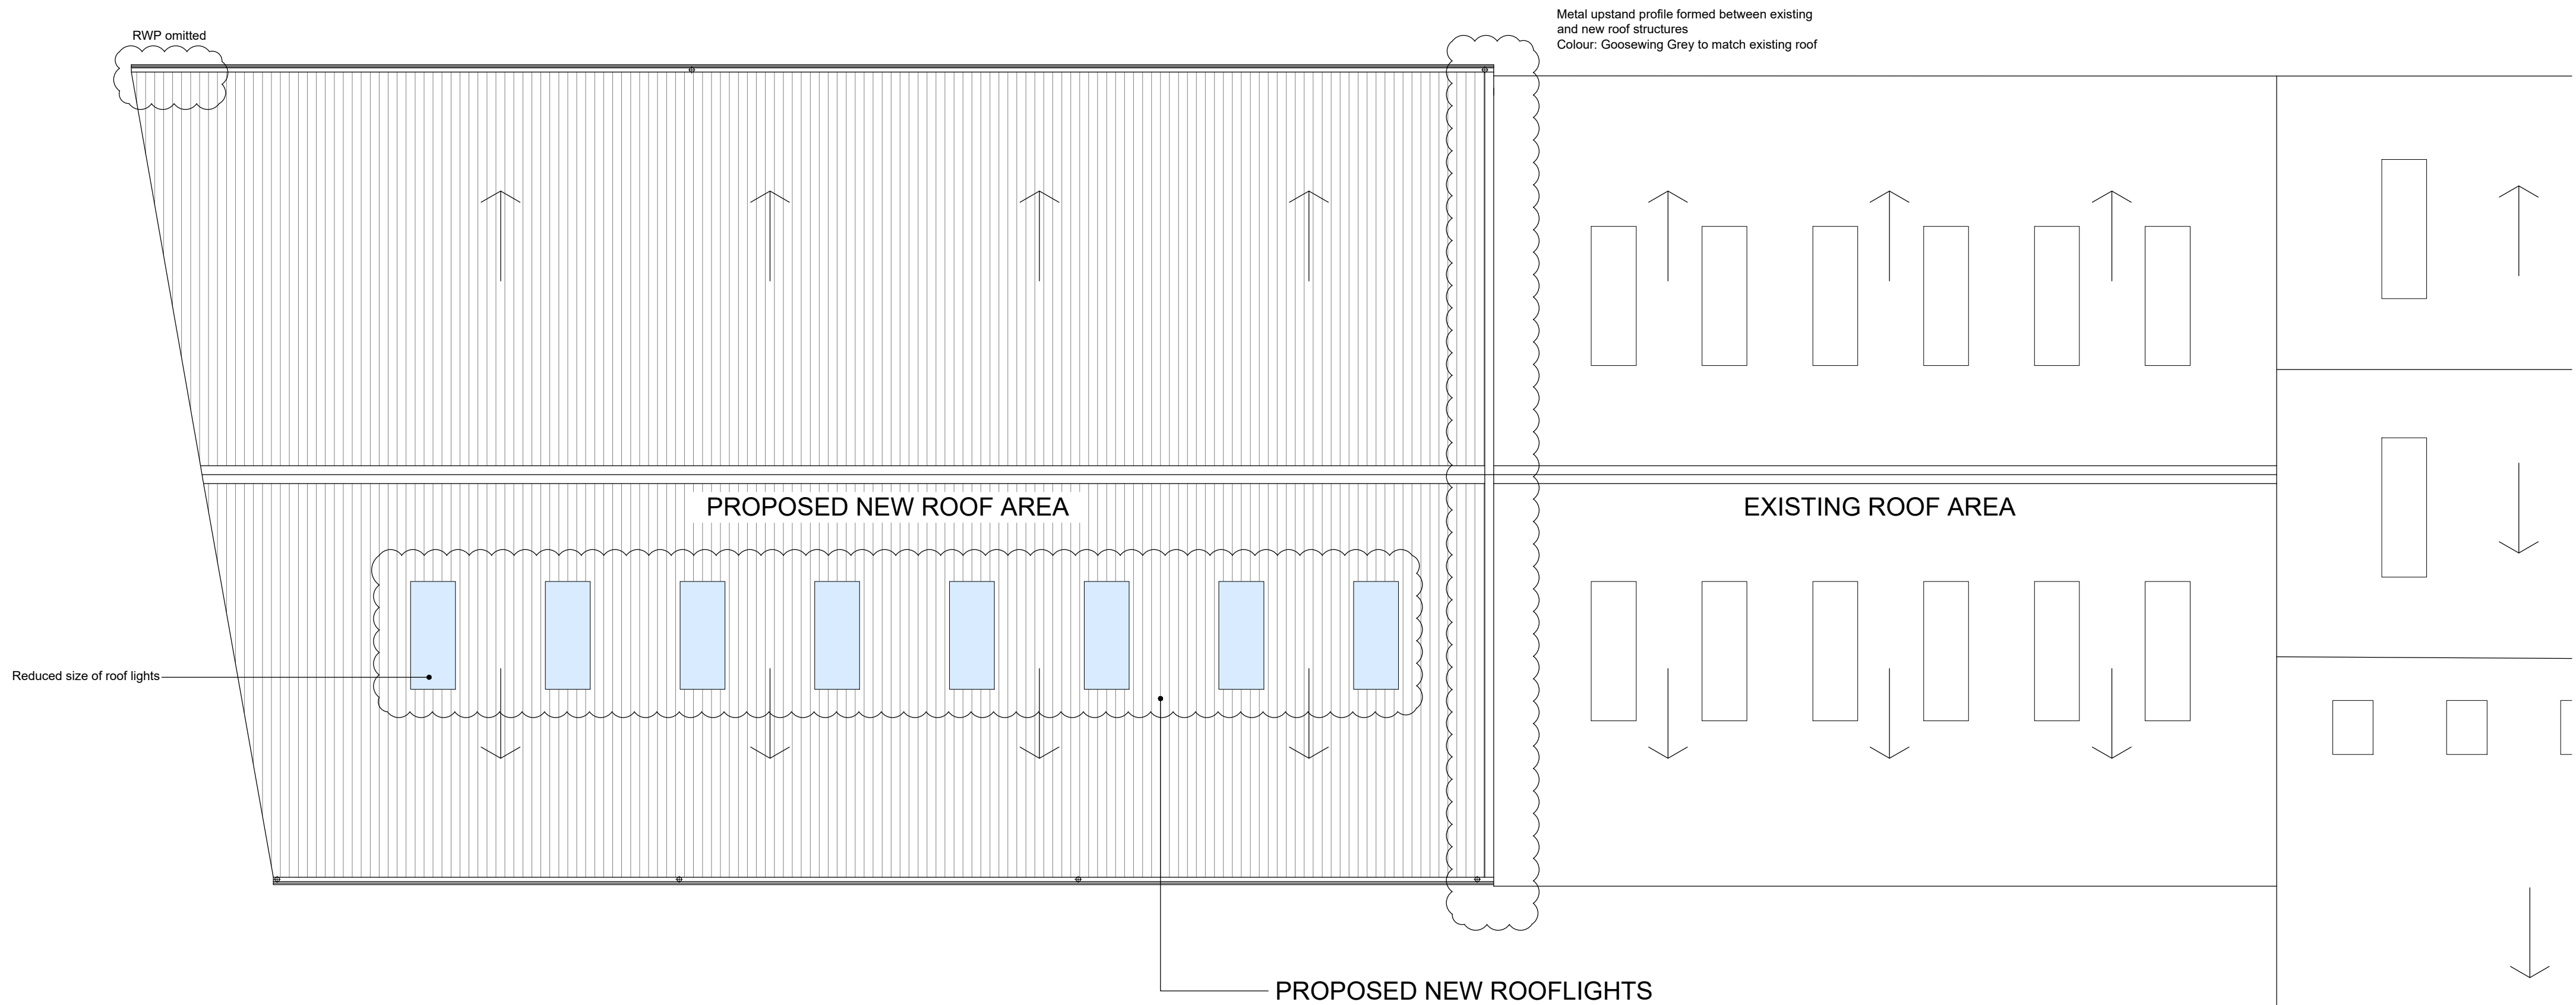

2 ROOF PLAN
SCALE 1:100 @ A1

D	28.05.19	SETTING BACK OF WESTERN ELEVATION	DU	--
C	28.02.19	NON-MATERIAL AMENDMENT APPLICATION	DU	PJ
B	09.04.18	NORTH ELEVATION ADJUSTED TO CLIENT COMMENTS	NM	PJ
A	06.04.18	PLANNING ISSUE	NM	PJ
-	04.04.18	ISSUED FOR COMMENT	NM	PJ
Rev	Date	Revision Details	Dr	Ch

ECE Architecture
www.ecearchitecture.com

London: 76 Great Suffolk Street
London, SE1 0BL
T 0207 928 2773 E london@ecearchitecture.com

Sussex: Brooklyn Chambers, 11 Goring Road
Worthing, West Sussex, BN12 4AP
T 01903 248777 E sussex@ecearchitecture.com

Bristol: Westworks, Colston Tower
Colston Street, Bristol, BS1 4XE
T 0117 214 1101 E bristol@ecewestworks.com

Client's Name
AUSTIN DIVALL

Job Title
PROPOSED YARD ENCLOSURE

Drawing Title
PROPOSED FLOOR & ROOF PLAN

Scale
1:100 @ A1 / 1:200 @ A3

metres 2 4 6 8 10

Drawn NM Checked PJ Date APR '18

Job No 6606 Drawing No (PL) 006 Rev D

Status
APPROVAL