




1 SOUTH ELEVATION
SCALE 1:100 @ A1

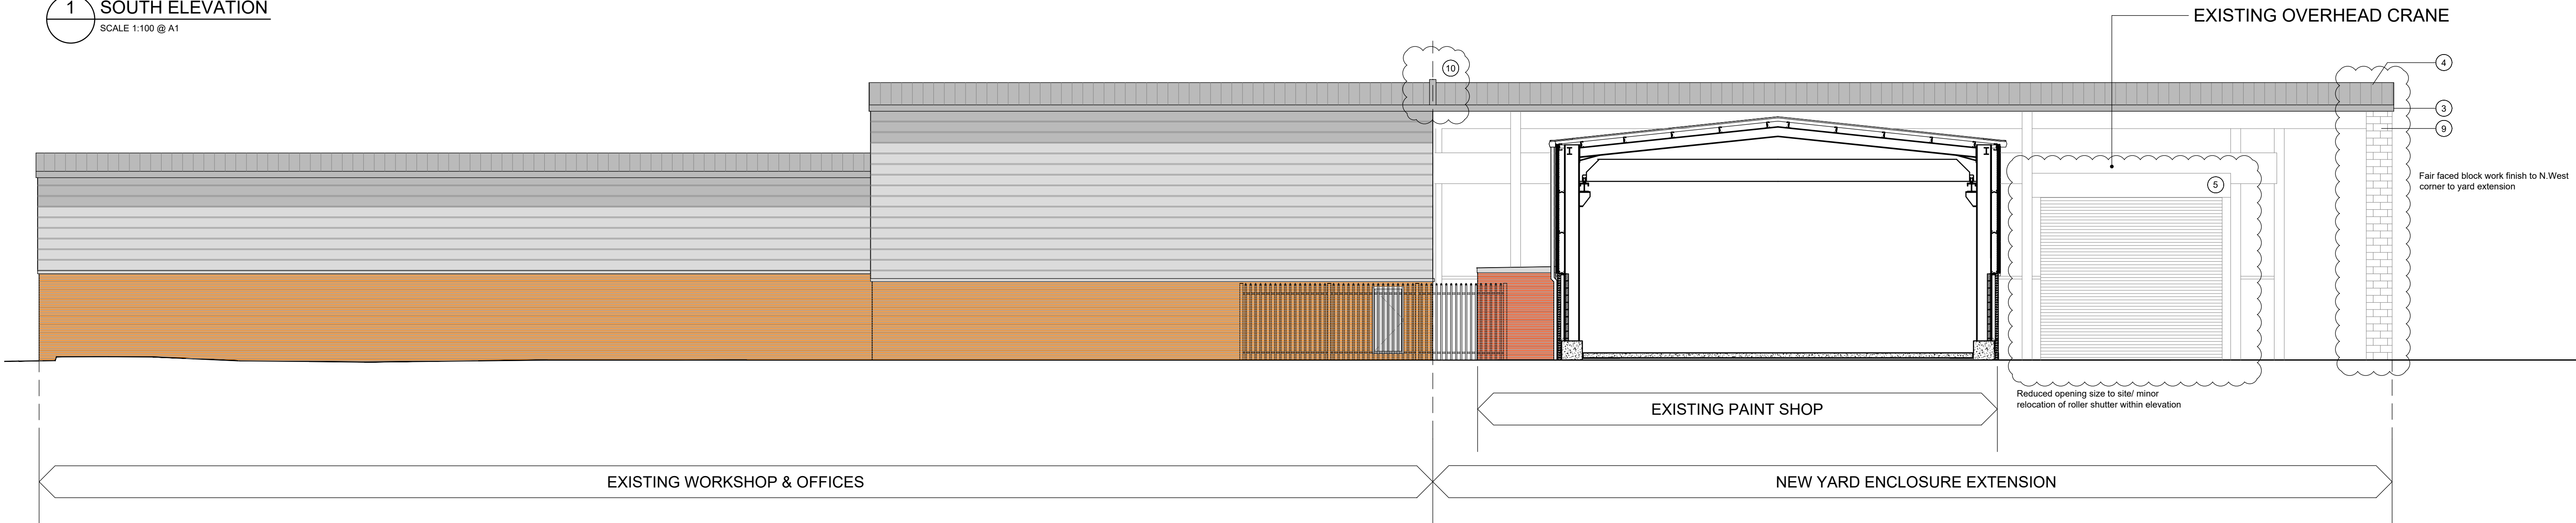

2 NORTH ELEVATION
SCALE 1:100 @ A1

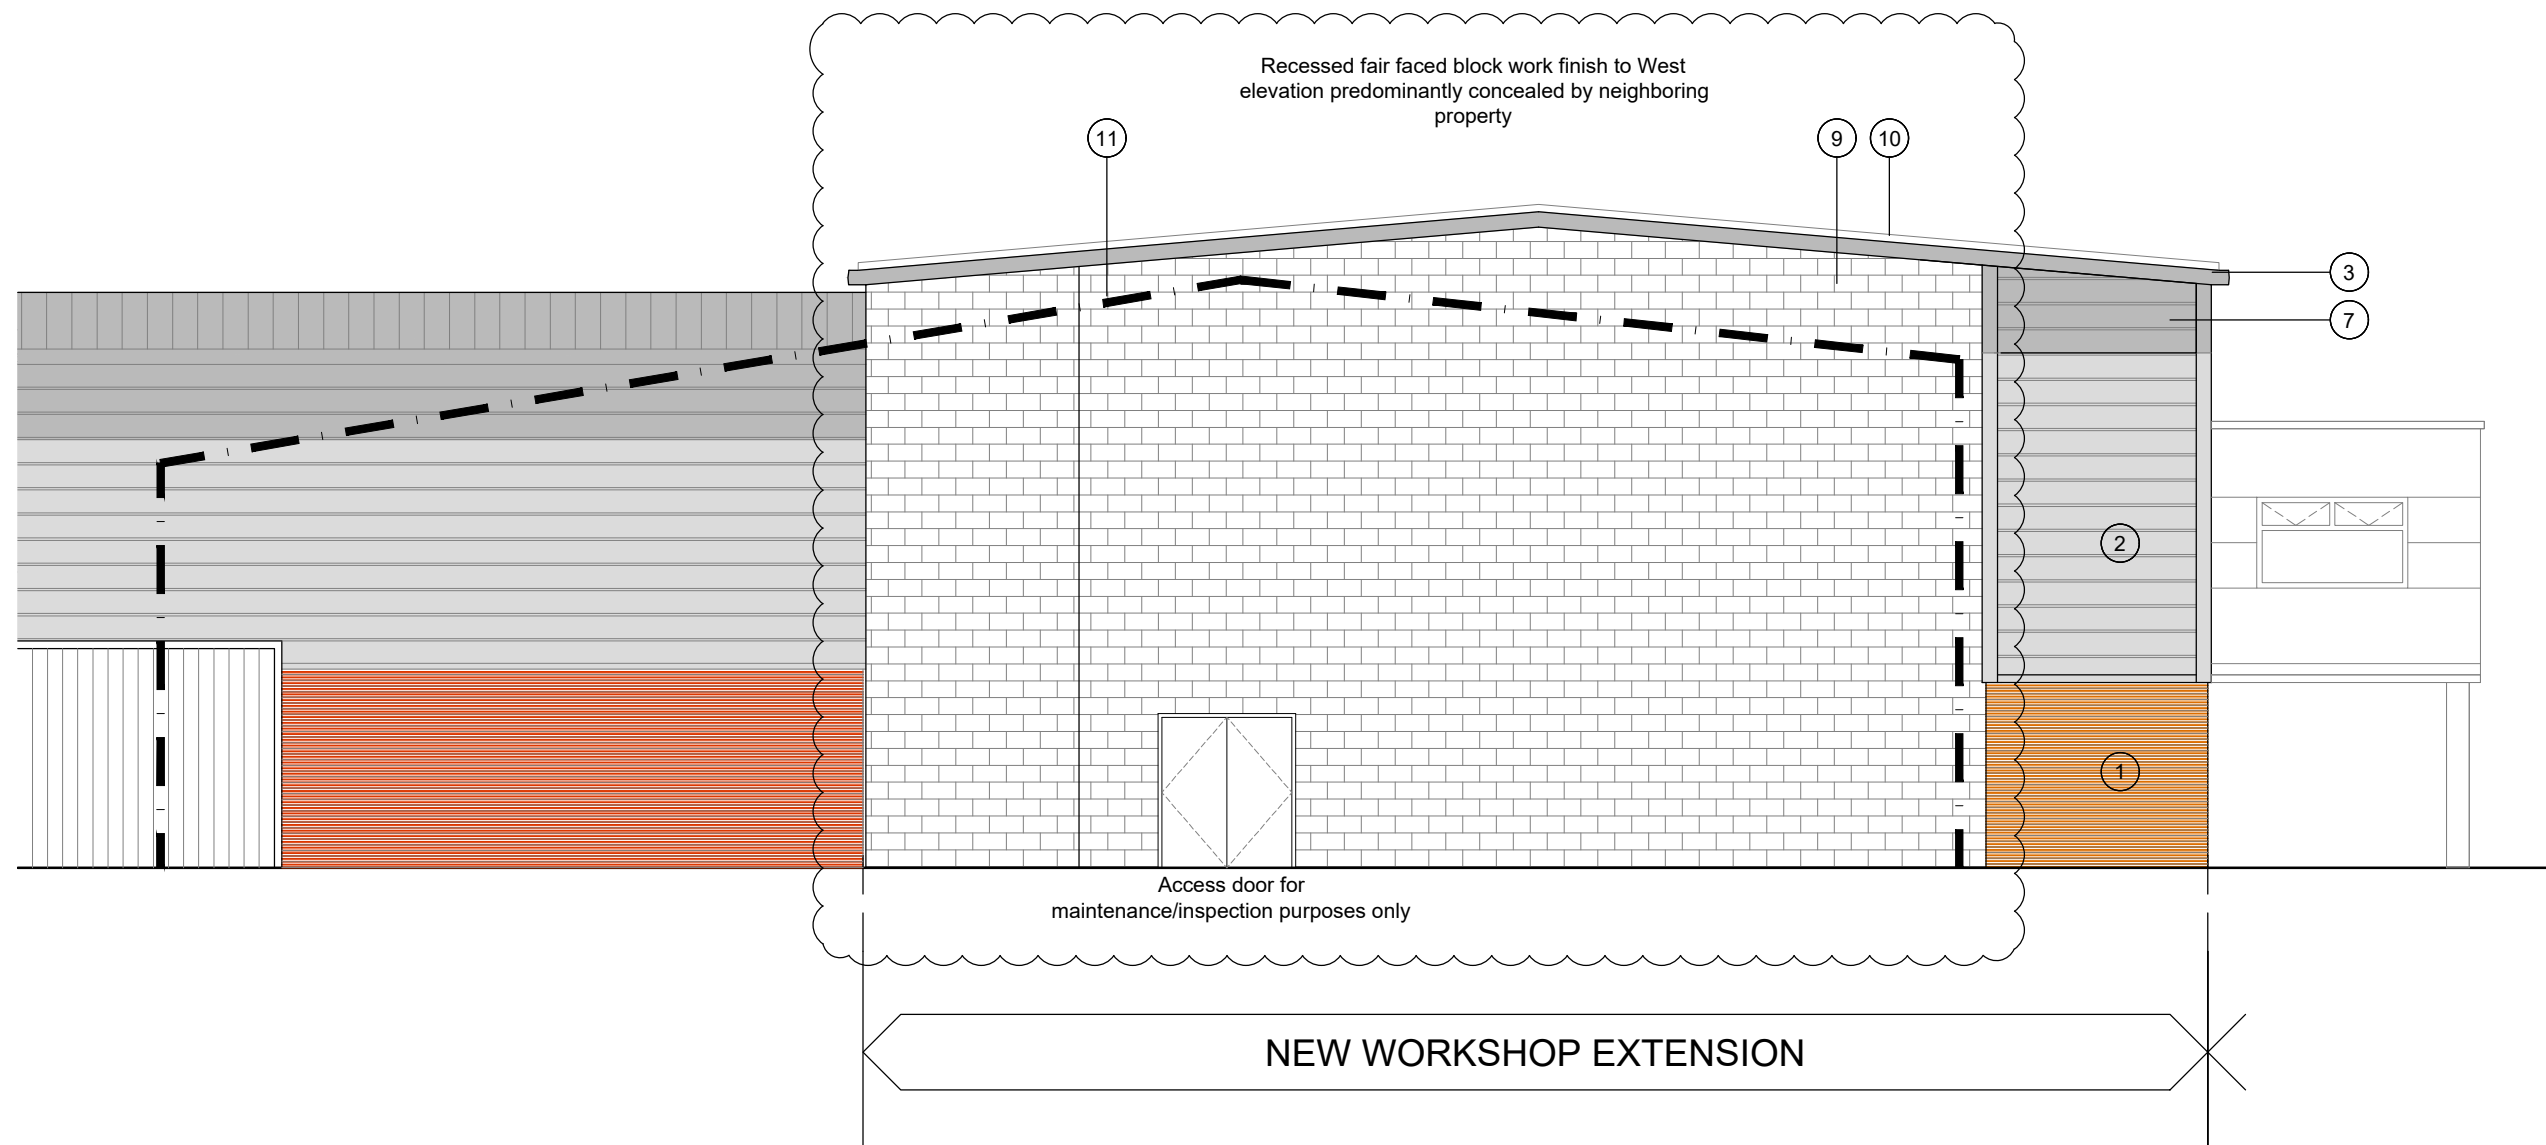

3 WEST ELEVATION
SCALE 1:100 @ A1

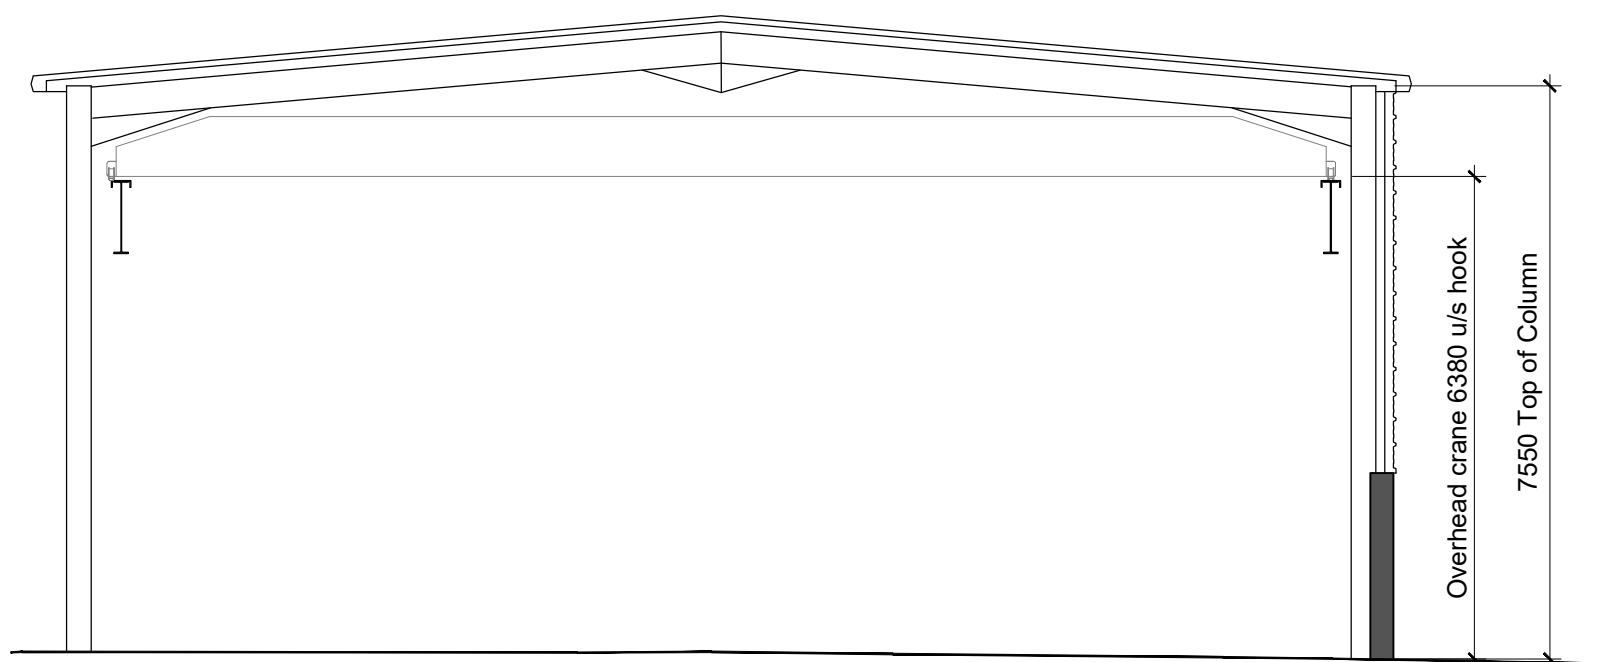

4 SECTION A-A
SCALE 1:100 @ A1

MATERIALS KEY

- BRICKWORK
To match existing
- PROFILED METAL CLADDING TO WORKSHOP AREA
Colour: RAL 9006 to match existing
- METAL FASCIA
Colour: Goosewing Grey to match existing
- TRAPEZOIDAL METAL ROOF
Colour: Goosewing Grey to match existing
- METAL ROLLER SHUTTER DOOR
Colour: RAL 7011
- METAL TRIM TO ROLLER SHUTTER DOOR
Colour: RAL 7011
- PROFILED METAL CLADDING TOP PANEL
Colour: Greyrock to match existing
- EXISTING METAL CLADDING TO BE RETAINED
To be lined internally to increase acoustic performance to match extension
- FAIR FACED BLOCKWORK
- METAL UPSTAND PROFILE FORMED BETWEEN EXISTING AND NEW ROOF STRUCTURES
Colour: Goosewing Grey to match existing roof
- INDICATIVE OUTLINE OF ADJACENT BUILDING
Obscuring majority of Western elevation of the proposed extension

NOTE: ALL MATERIALS TO SUIT ACOUSTIC REQUIREMENTS

D	28.05.19	SETTING BACK OF WESTERN ELEVATION	DU	--
C	28.02.19	NON-MATERIAL AMENDMENT APPLICATION	DU	PJ
B	09.04.18	NORTH ELEVATION ADJUSTED TO CLIENT COMMENTS	NM	PJ
A	06.04.18	PLANNING ISSUE	NM	PJ
-	04.04.18	ISSUED FOR COMMENT	NM	PJ
Rev	Date	Revision Details	Dr	Ch



Client's Name
AUSTIN DIVALL

Job Title
PROPOSED YARD ENCLOSURE

Drawing Title
PROPOSED ELEVATIONS & SECTION

Scale
1:100 @ A1 / 1:200 @ A3

Drawn
NM

Checked
PJ

Date
APR '18

Rev
D

Status
APPROVAL

CAD Plot date: 28/05/2019 - 11:53:39 6606 - planning (proposed).dwg