



© This drawing and the works depicted contains information that is the copyright of Carlton Design Partnership Ltd. This drawing may also contain copyrighted information of third parties. This drawing or part thereof may not be reproduced, re-used or altered except with the written permission of the originators. No liability will be accepted for amendments made by third parties. Scaled measurements must not be taken from this drawing, other than for planning purposes. Any discrepancy or disparity must be notified to the originator in writing. This drawing may contain Ordnance Survey Data that is subject to Crown Copyright. All Rights reserved.

Rev	Date	Drawn	Checked
A	JULY 20	cb	
Previous permission indicated			

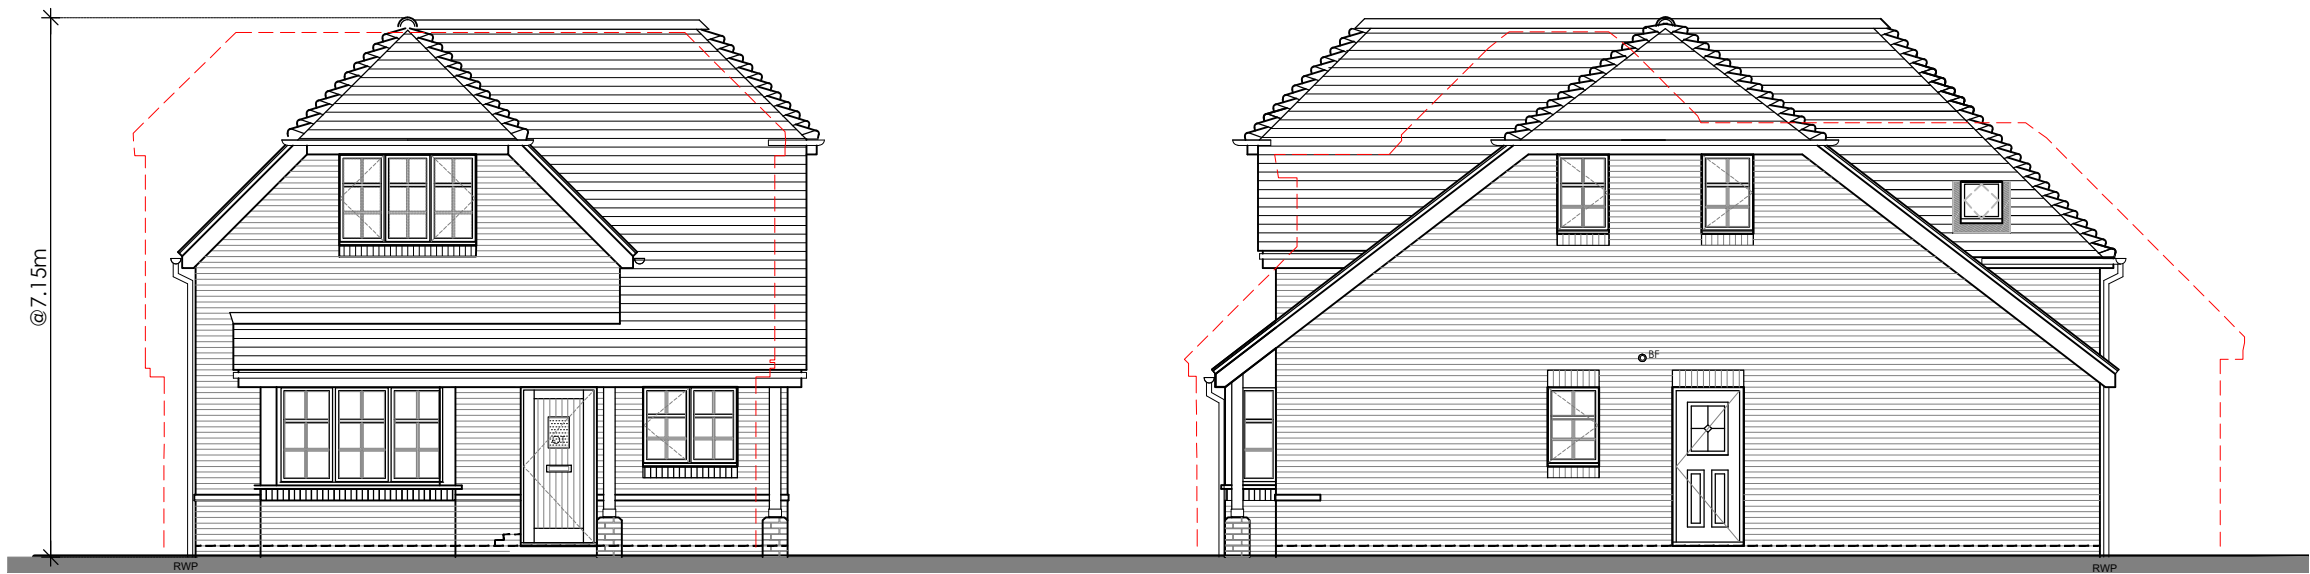

Front Elevation

Side elevation

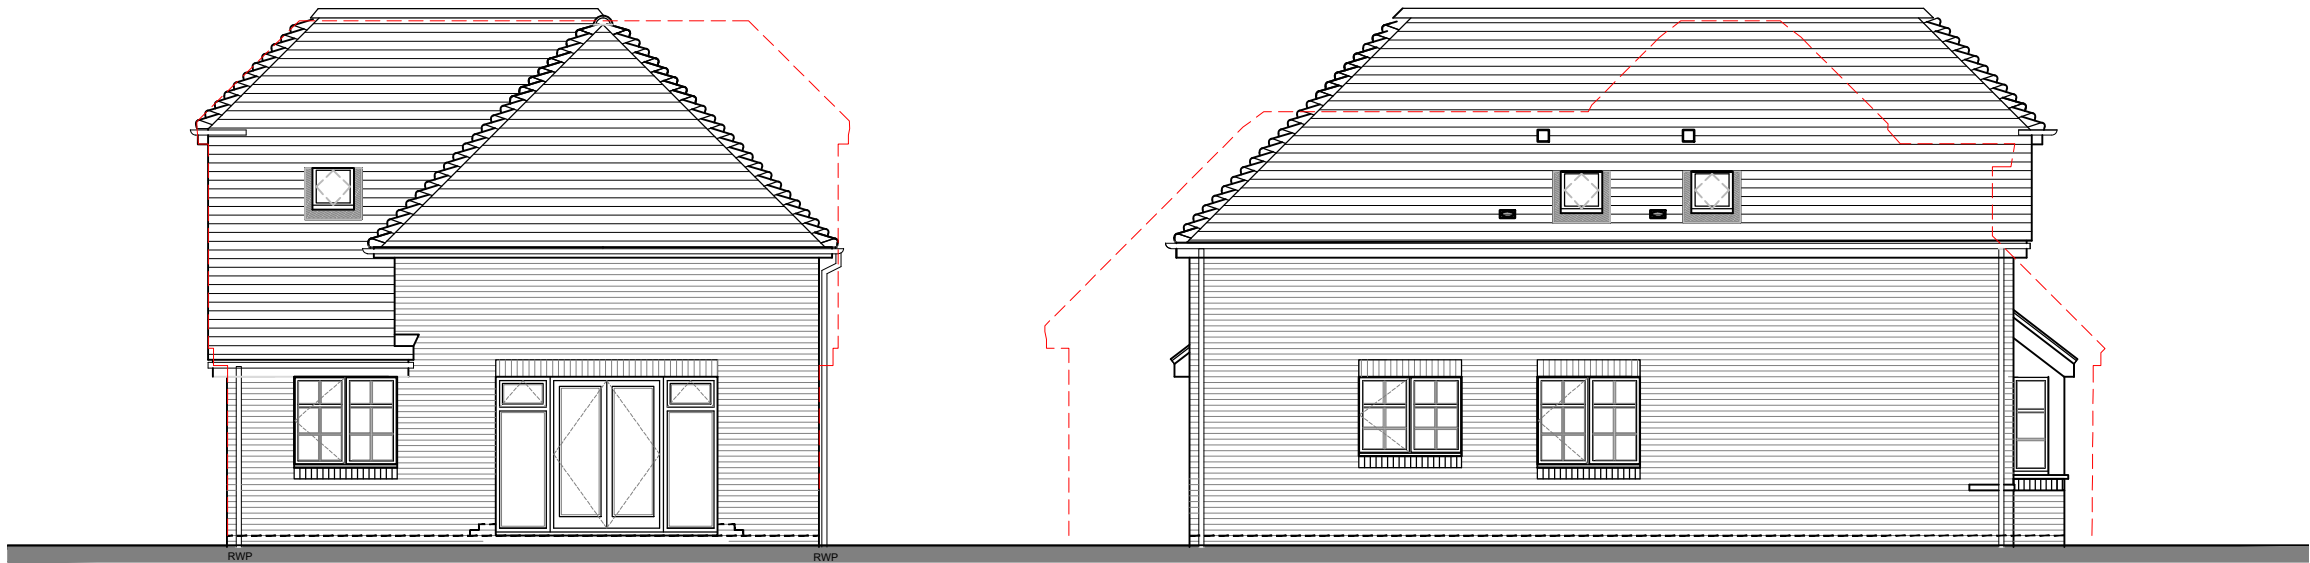

Rear elevation

Side elevation

PLANNING ISSUE


Project:
LANGFORD
HORSEMERE GREEN LANE
CLIMPING
Drawing Title:
HOUSE TYPE-F1
ELEVATIONS

mjh
MICHAEL HARTNETT
EXECUTIVE HOMES

carlton

design partnership

Selwyn House, 32a Castle Way, Southampton, SO14 2AW
023 8011 8866 www.carltondesignpartnership.com

 

Drg No: 190725/HT-F1-EL	Rev: A
-------------------------	--------