



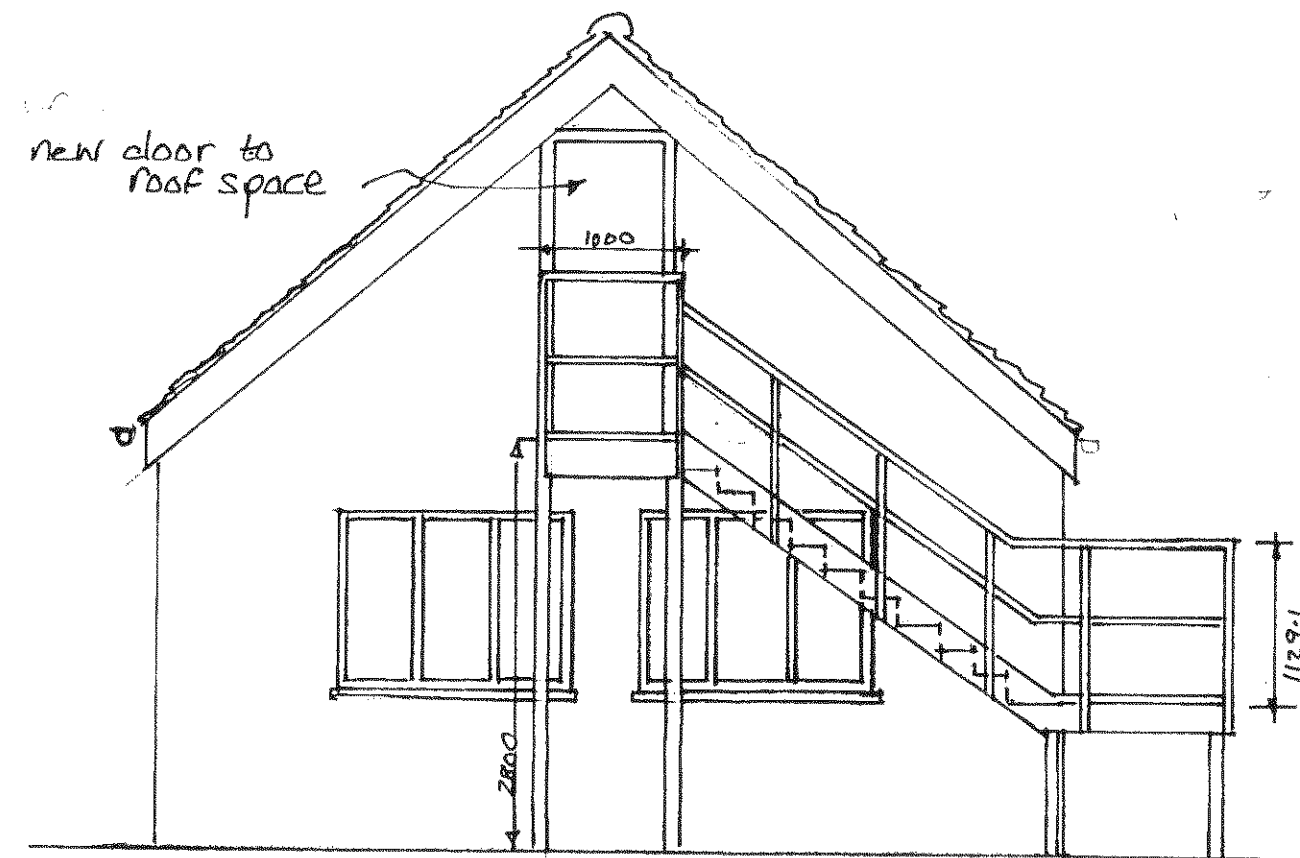


Rear Elevation - proposed

3 WESTGROUNDS COTTAGES
 HORSE MERE GREEN LANE CLYMPING
 Proposed outside metal staircase
 Scale 1:50. Drawing 103/SMA

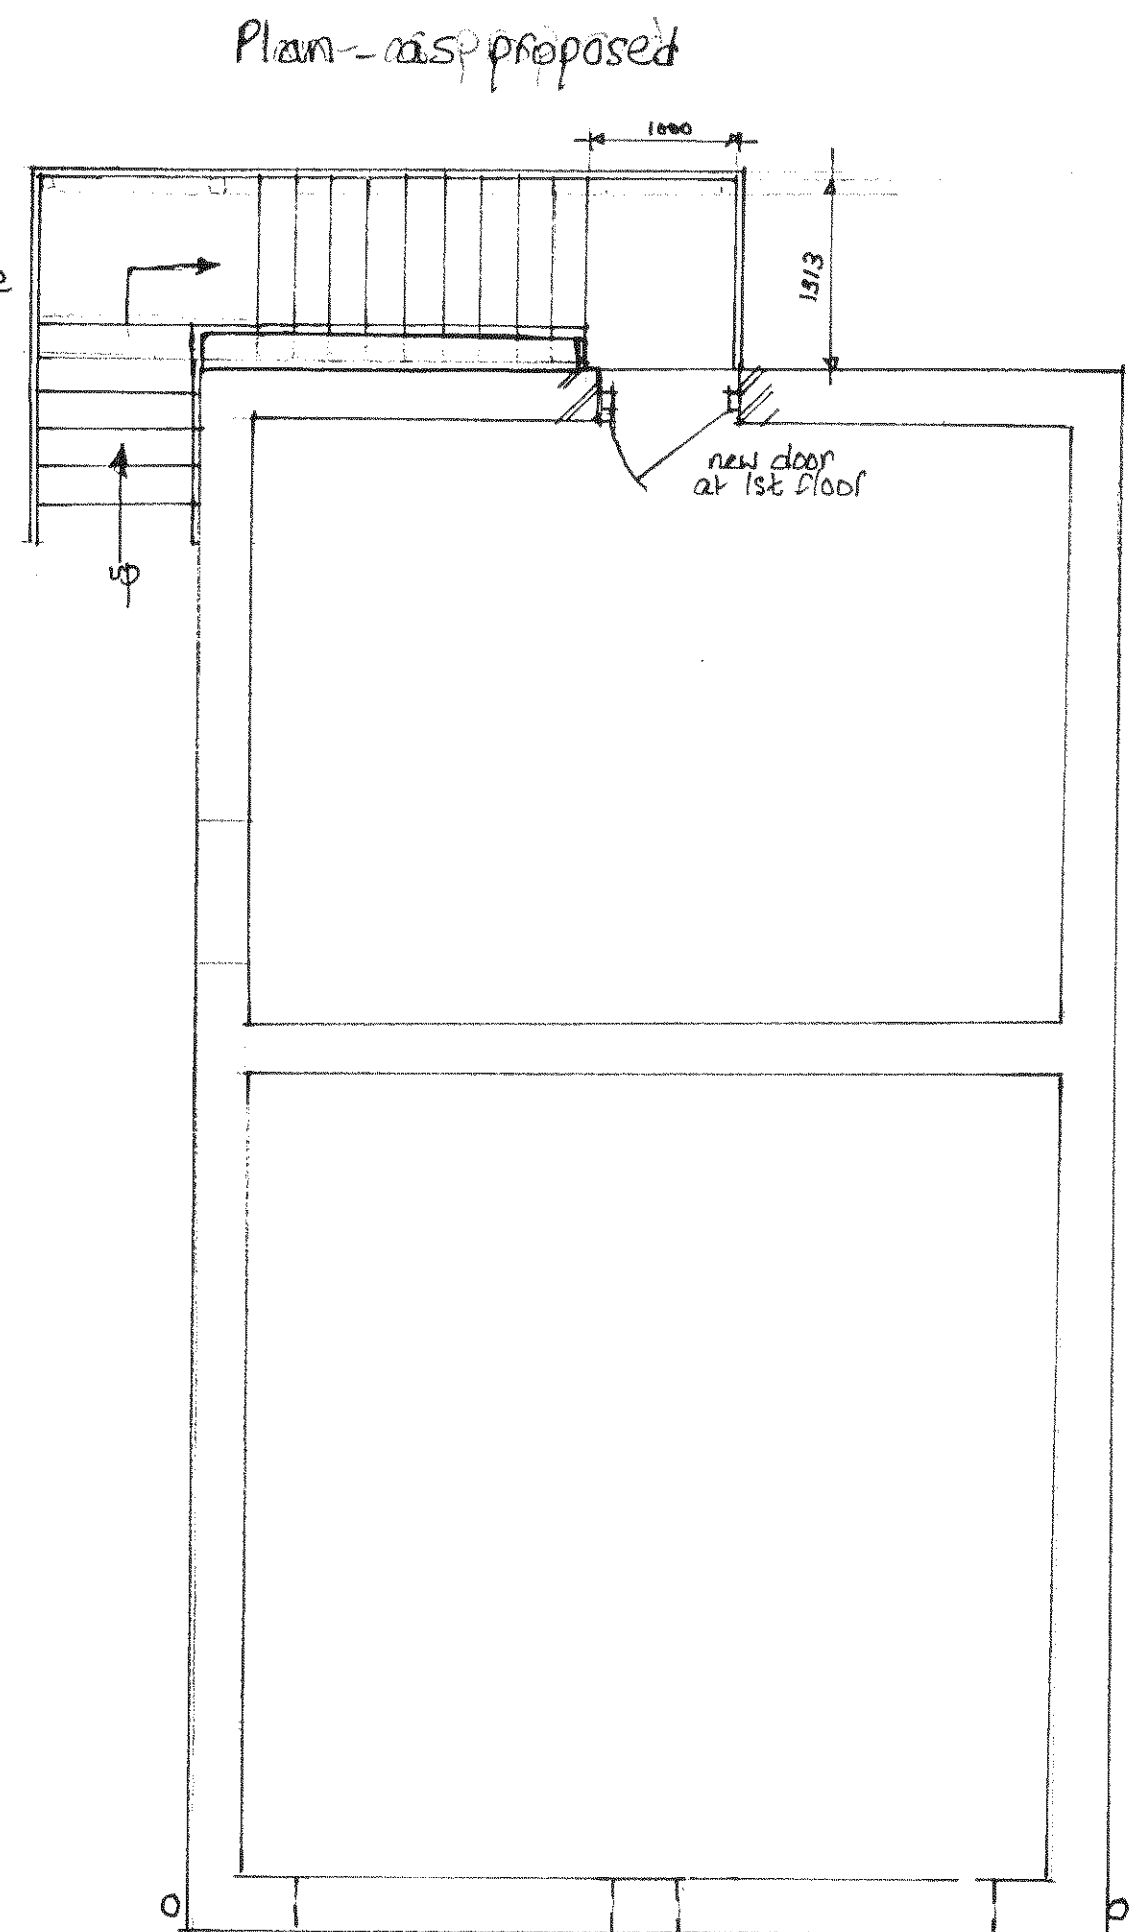

hip end roof & wall
 altered - all materials
 to match existing

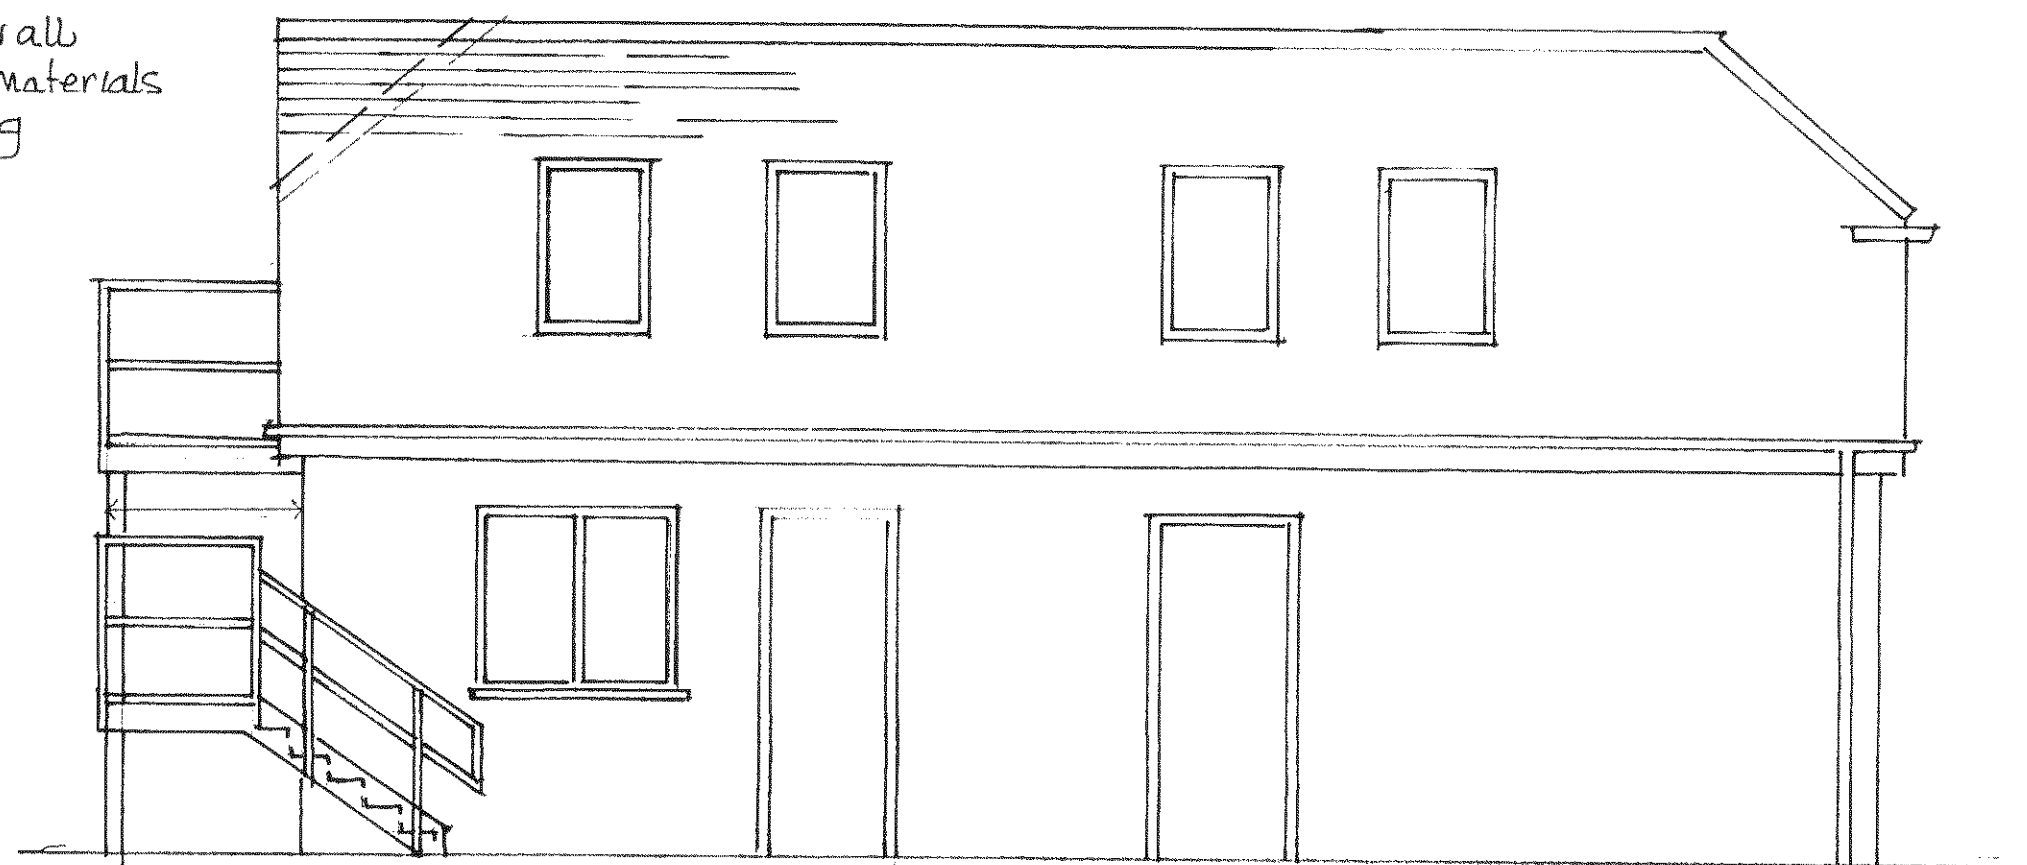

East Elevation - proposed