


PROPOSED ELEVATIONS 1:100 @ A2

SIDE (n)



REAR

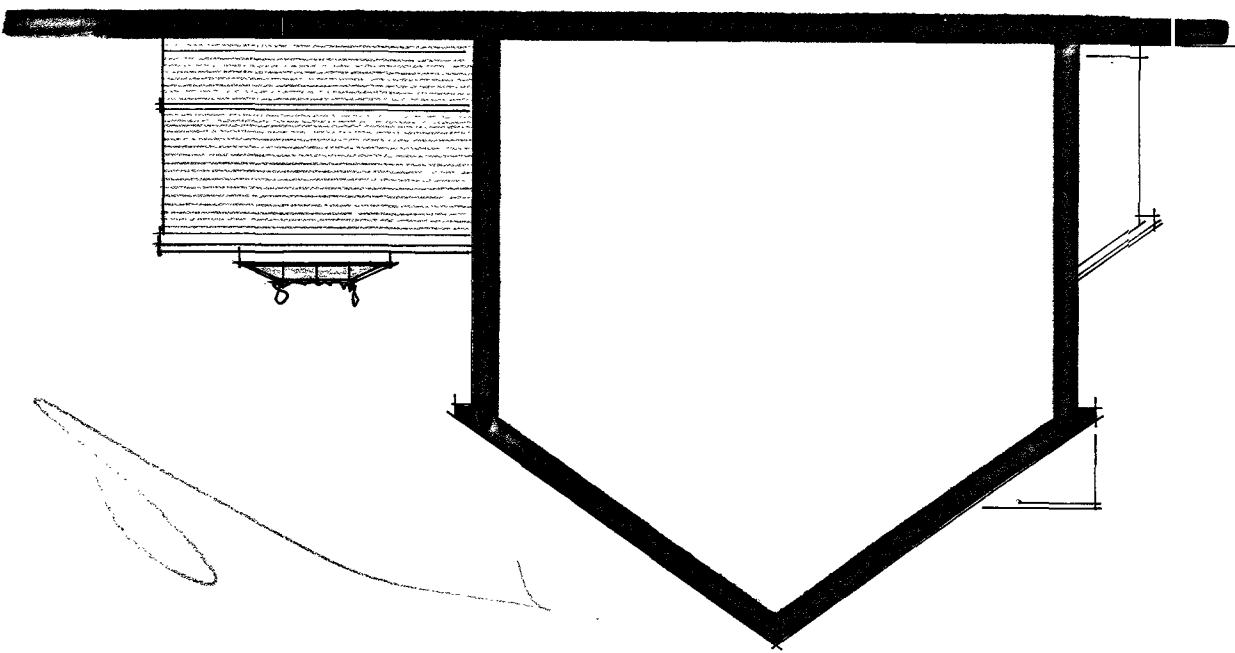


boundary

SCHEDULE OF FINISHES

- | | | |
|------------|---|---|
| ELEVATIONS | - | two tone face brickwork |
| WINDOWS | - | white PVCu plastic & double glazed or grey powdercoated aluminium |
| ROOF | - | composite GRP flat roof |
| EAVES | - | white PVCu |
| R/W GOODS | - | white PVCu square line guttering with 63mm downpipes |


THE CONTRACTOR IS TO PROVIDE SAMPLES FOR APPROVAL BY THE CLIENT AND THE LOCAL PLANNING AUTHORITY WHERE REQUIRED.

SIDE (s)

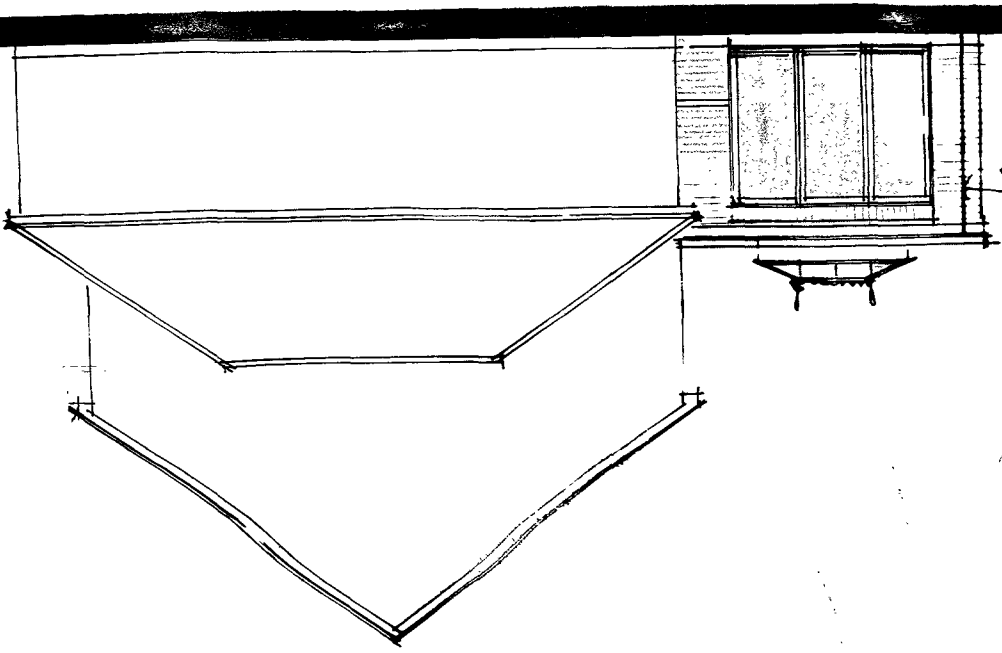

metres
0 1 2 3 4 5m

THIS DRAWING TO BE READ IN CONJUNCTION WITH
STRUCTURAL ENGINEERS DETAILS & CALCULATIONS

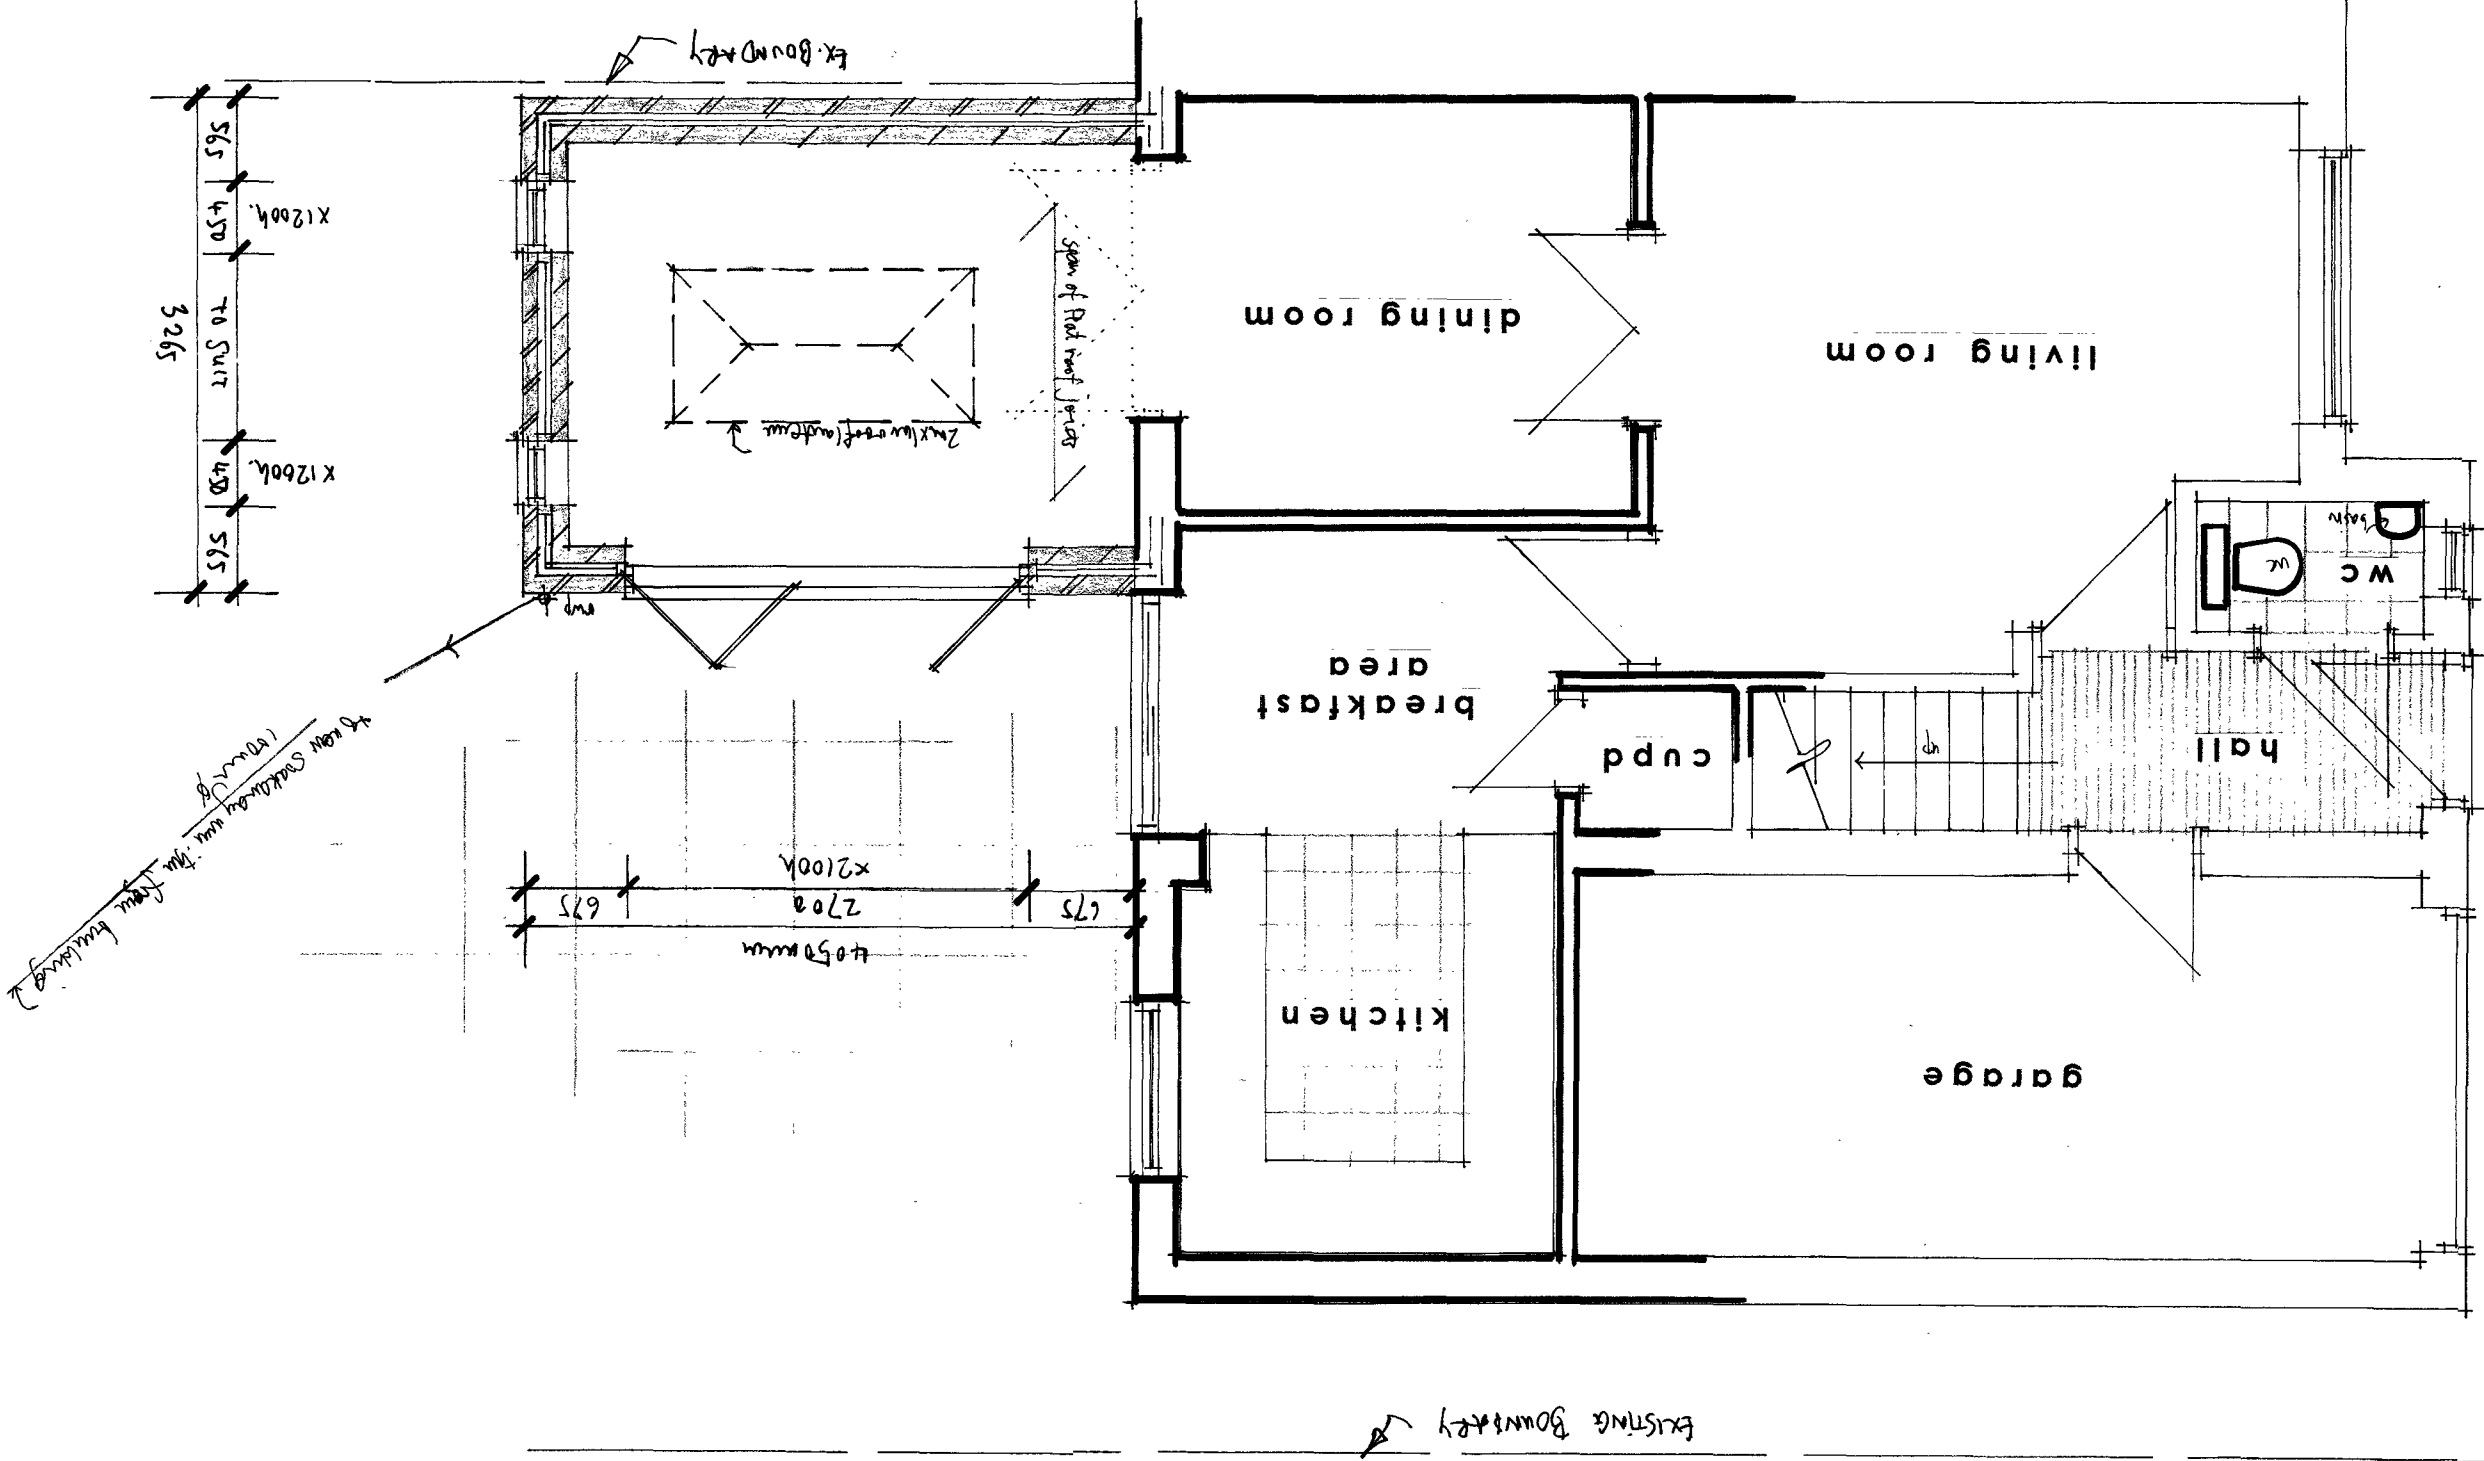

GROUND FLOOR PLAN 1:50 @ A2

Revised A - reduced w/s
11/6/19

Figured dimensions to take precedence over scaled dimensions. The contractor is to verify all dimensions on site before commencing any works. Any discrepancies whatsoever to be brought to the attention of the client immediately.
The copyright of this drawing is reserved and the drawing must not be disclosed without authority.

Project
35 MAY CLOSE, CLIPPING
Proposed rear extension

Client
Mr Riches
Drawing no.
CP/MC/02
Scale
AS SHOWN
Date
March 2019
Drawn By
WG

WAYNE GANDER MCIAI
Chartered Architectural Technologist
98 Durrington Lane
WORTHING
West Sussex
BN13 2RQ
Tel/Fax 01903 694817
Email - waynegan08@gmail.com