


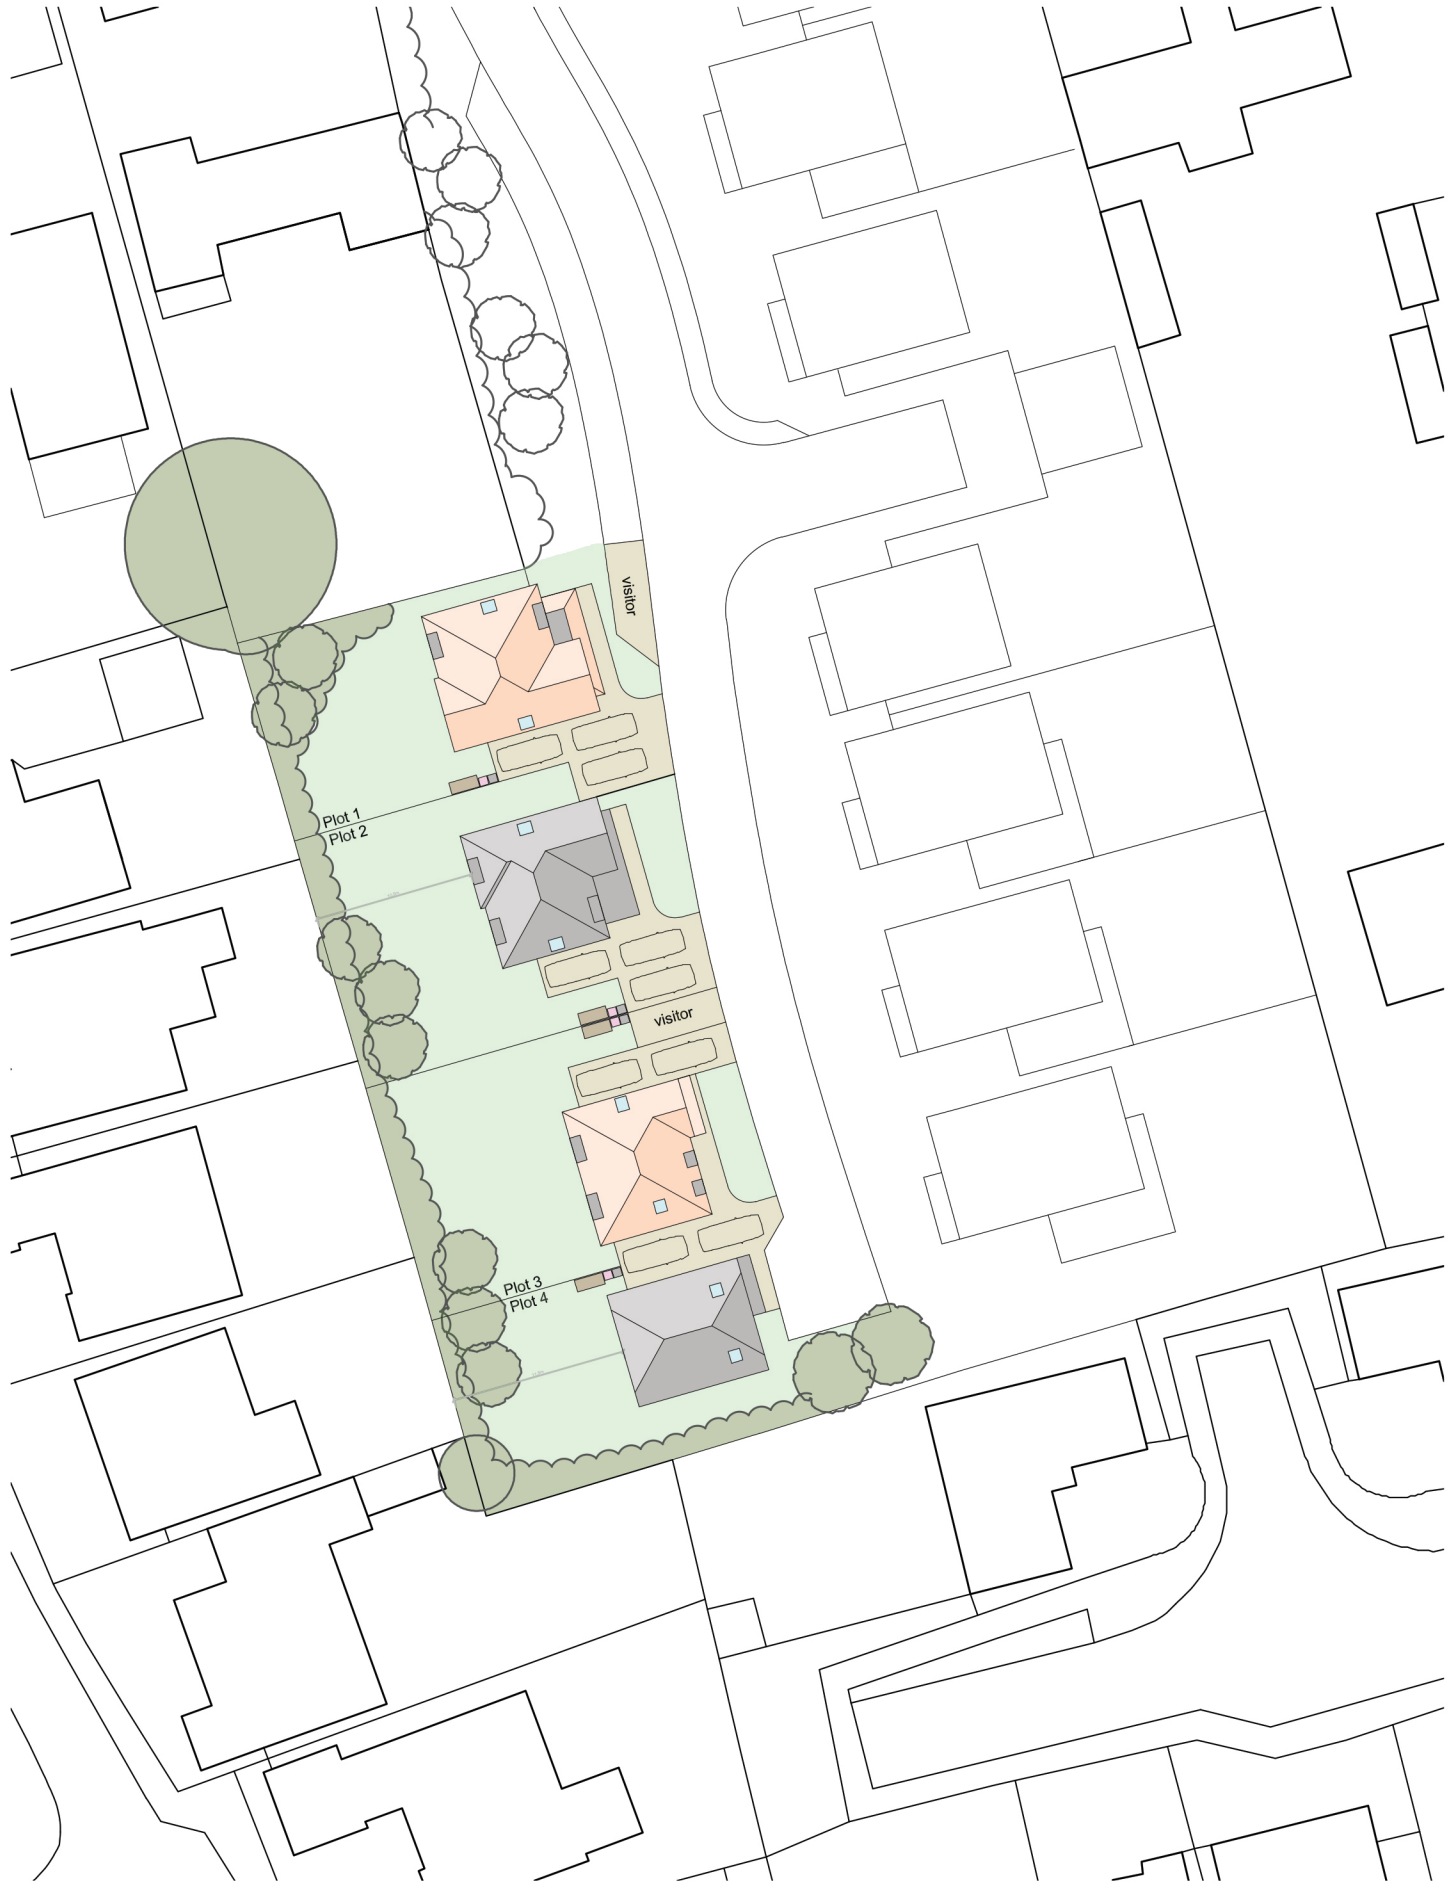

Plots 1&2 - 3B detached - 3 No. parking spaces
Plots 3&4 - 2B detached - 2 No. parking spaces
2 No. visitor/unallocated spaces and 10 No. allocated spaces

- Key:**
- bins+bike store**
 - Existing trees (refer to Tree Plans)**
 - Proposed trees**

SITE PLAN
SCALE 1:500 @ a3

