



LINEAR SCALE 1:250

A3 @ 1:250

SITE LAYOUT 1:250

RIBA

Chartered Practice

arb

Architects Registration Board

This drawing is the copyright of ADP Architects Ltd. It may not be altered or reproduced in any form, or passed onto Third Parties without the written consent of ADP Architects Ltd.

LEGEND



Existing trees



Existing trees to be removed



Existing hedges/planting



Existing hedges/planting to be removed



Proposed planting
(subject to detailed landscape design)



Proposed semi-mature trees
(subject to detailed landscape design)



Proposed SW drainage




Existing foul drainage



Proposed foul drainage

Foul & sw drains where shown are for guidance purposes only & may vary due to site conditions, utility company & building control approval, etc. Utility company approval will be required when building over or close to a sewer. Previously shared private drains are now likely to be considered public sewers.

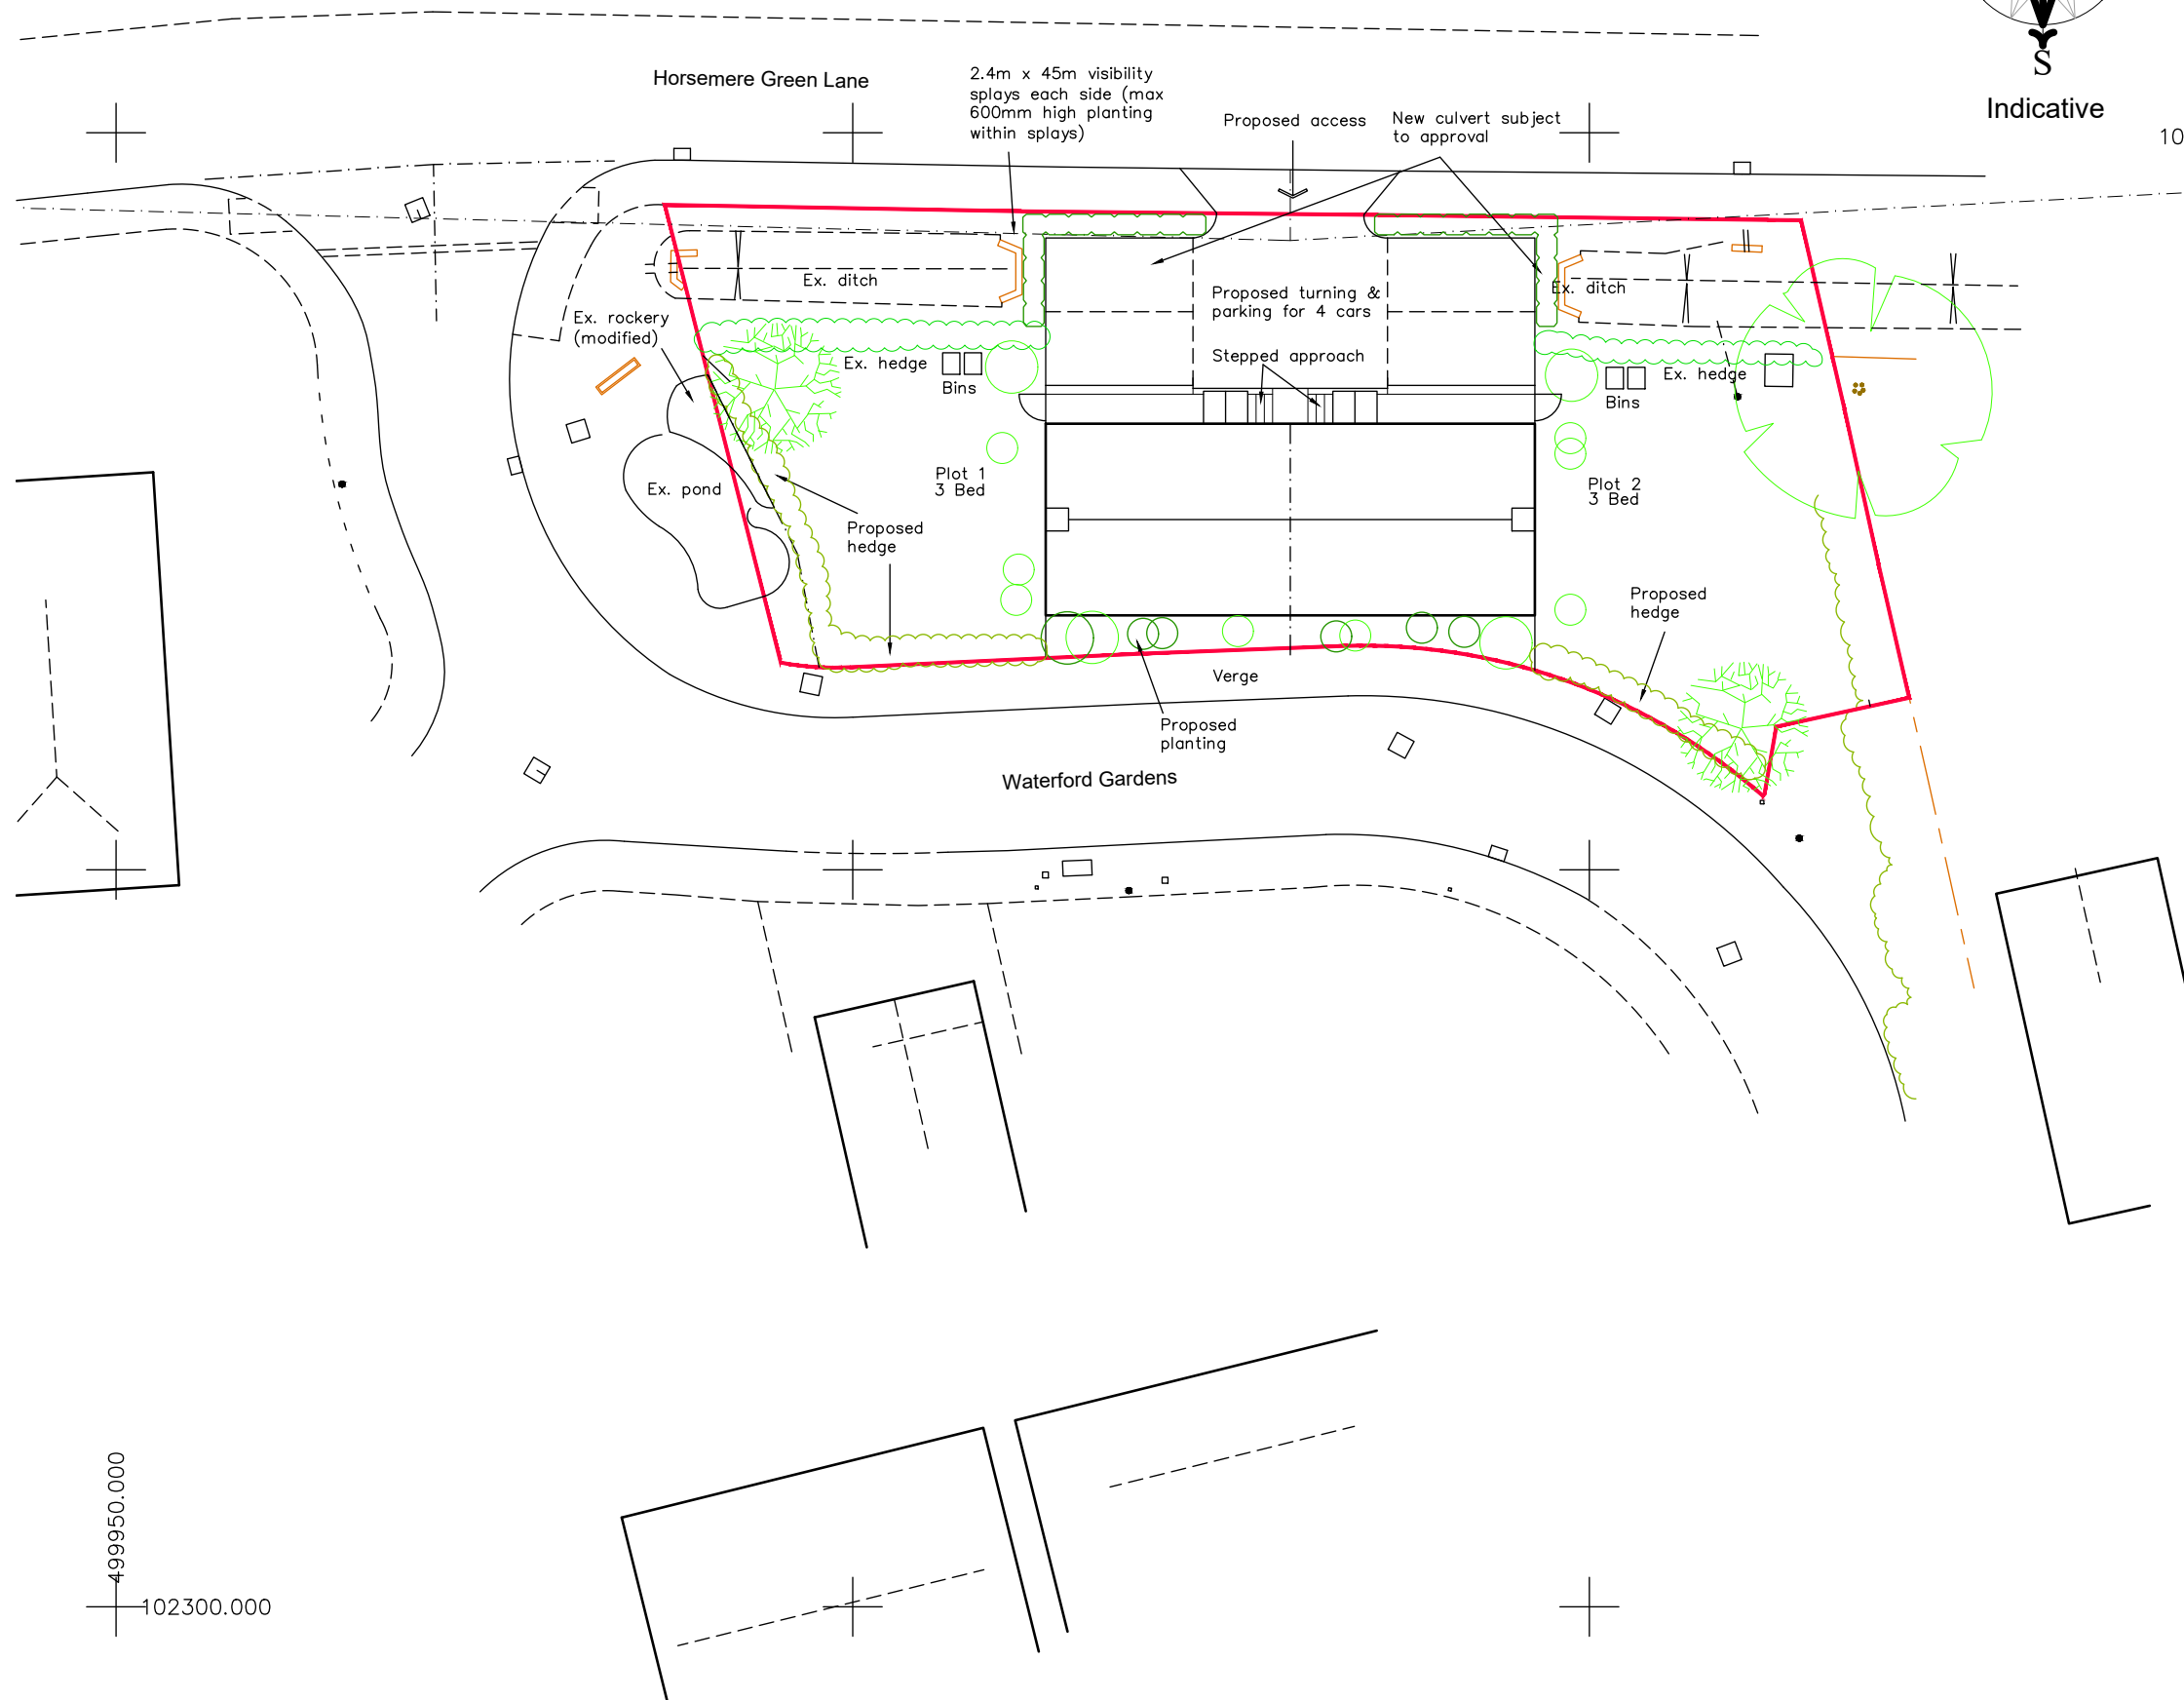

B	18.09.18	Hedge/bins/gate
A	18.07.18	Updated layout/sight lines/pond/hedging

rev: date: note:

architects & urban designers

Tel: 0845 365 1475
Email: mail@adp-ltd.co.uk
www.adparchitectsltd.co.uk
Richmond Court, 94 Botley Road, Park Gate, Southampton, SO31 1BA

project name/address:
**New Dwellings
Waterford Gardens
(Land at the entrance)
Climping
BN17 5QZ**

client:
Waterford Properties Ltd

drawing title:
Site Plan

job number:	drawing number:	revision:
1769	10	B
drawing scale/size:	date:	drawn:
1:250 (A3)	July 18	