


LINEAR SCALE 1:100
A3 @ 1:100

PROPOSED ELEVATIONS

 


This drawing is the copyright of ADP Architects Ltd. It may not be altered or reproduced in any form, or passed on to Third Parties without the written consent of ADP Architects Ltd.

Drawing For Planning Purposes Only

All dimensions and details on this drawing are for planning purposes and should not be used for fabrication and erection purposes. DO NOT scale from this drawing, except for planning purposes, use figured dimensions if available. Any discrepancies should be highlighted without delay.

Note: This drawing has been produced with information from a topographical survey carried out by others. All information therefore derived from the survey drawing is assumed to be accurate and ADP Architects Ltd cannot be held accountable for any discrepancies discovered on site.

IF IN DOUBT ASK FOR CONFIRMATION.

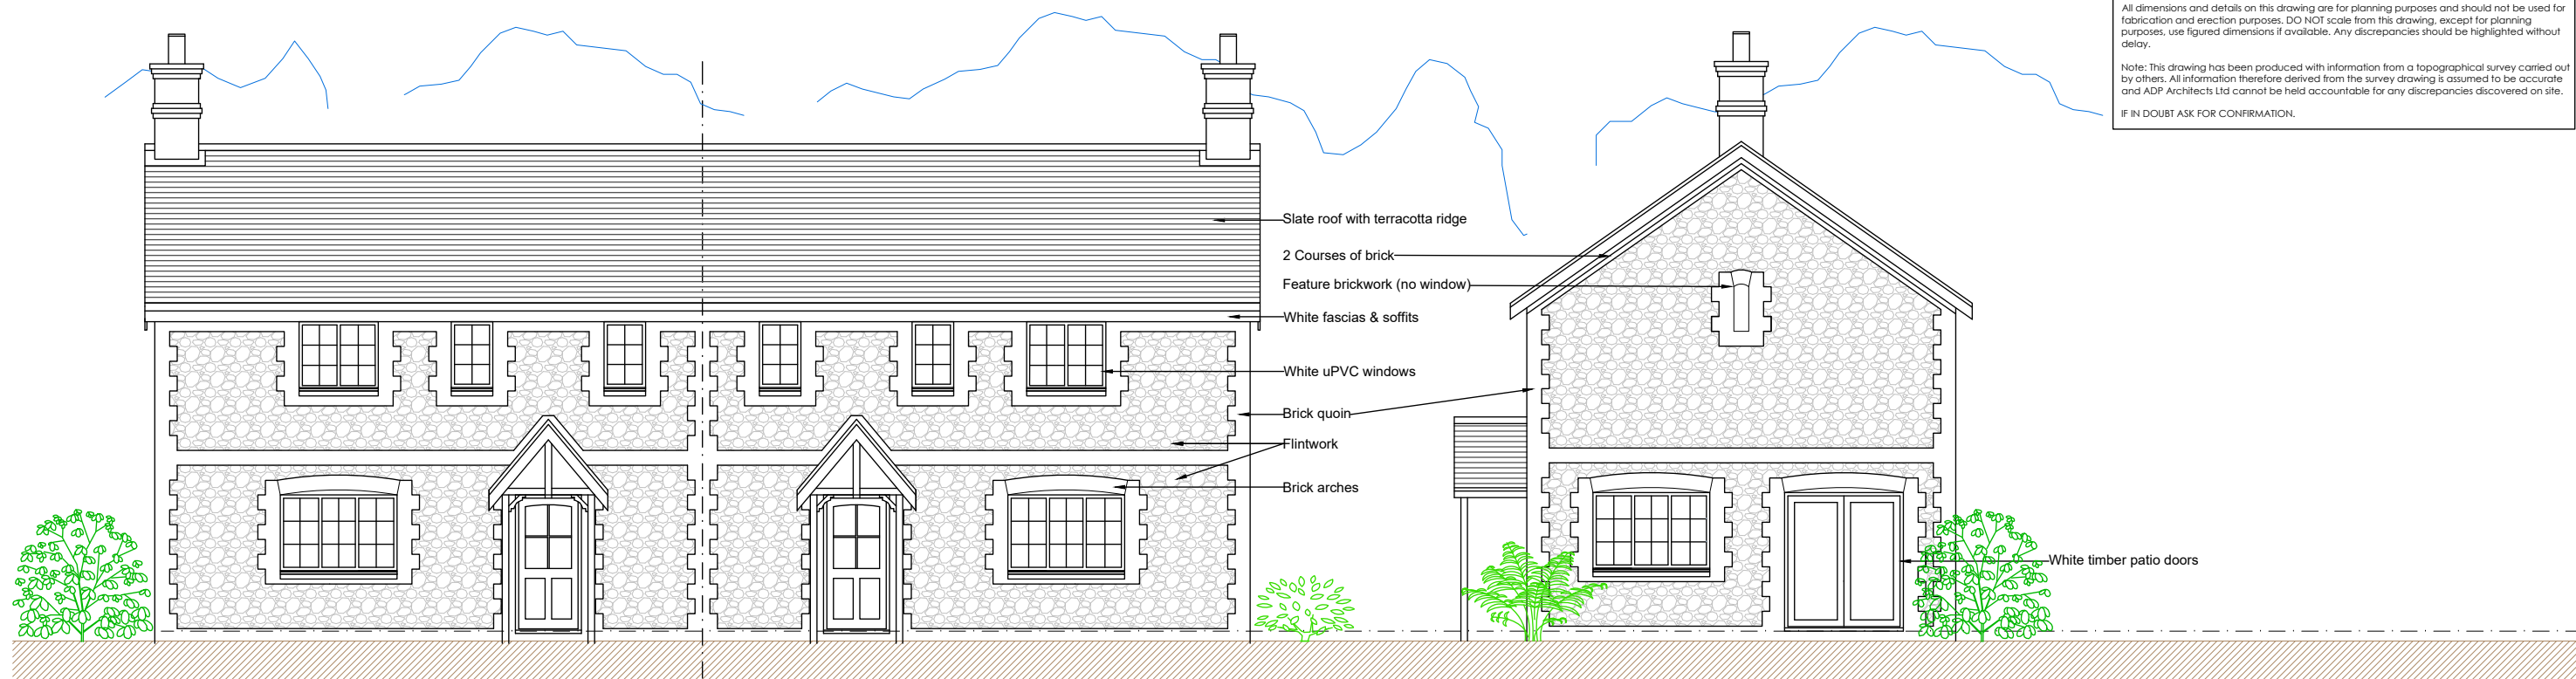

Front Elevation 1:100

Side Elevation



Rear Elevation

Side Elevation

D	16.01.19	Window note amend
C	2.11.18	Planning issue
B	21.09.18	Window and door update
A	18.09.18	Window update

rev: date: note:

Tel: 0845 365 1475
Email: mail@adp-ltd.co.uk
www.adparchitects.co.uk
Richmond Court, 94 Botley Road, Park Gate, Southampton, SO31 1BA

project name/address:

Waterford Gardens
(Land at the entrance)
Climping
BN17 5QZ

client:

Waterford Properties Ltd

drawing title:

Proposed Elevations

job number:	drawing number:	revision:
1769	12	D
drawing scale/size:	date:	drawn:
1:100 (A3)	Sept 18	