
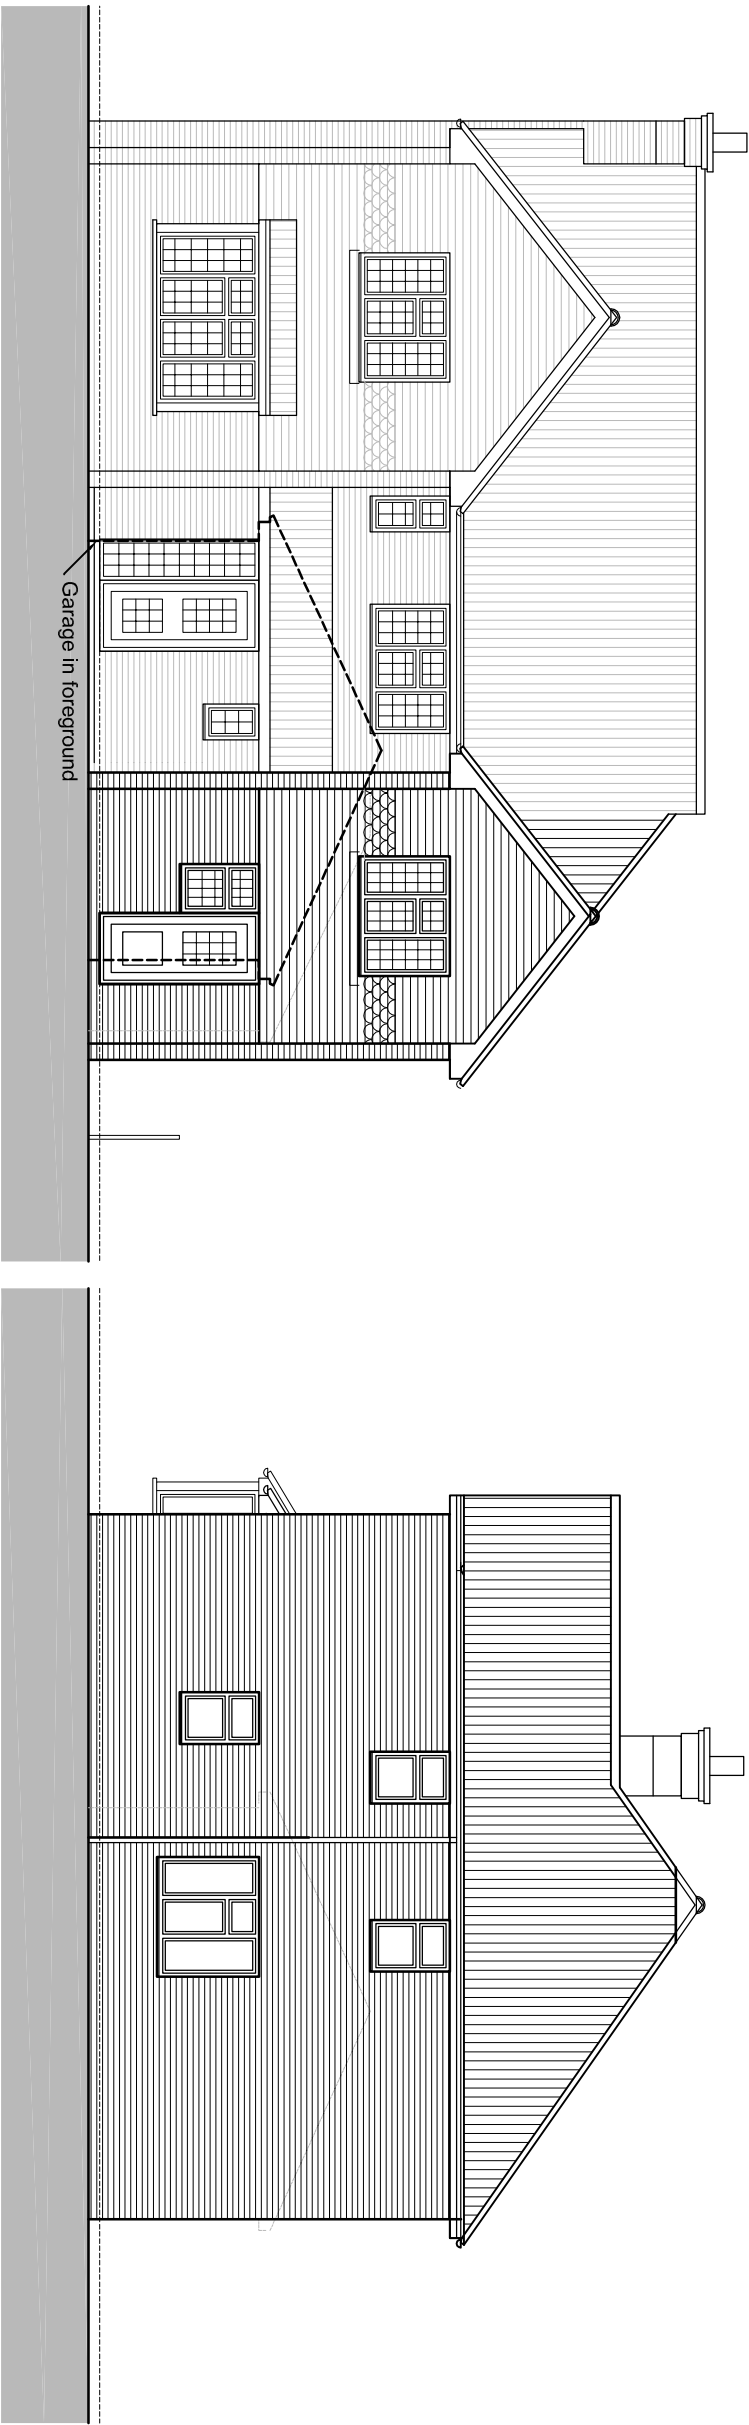



This drawing is to be read in conjunction with all other relevant drawings and specifications. Do not scale from this drawing (Unless for planning purposes). Use figured dimensions only. All levels and dimensions to be checked on site prior to commencement of works on site. All dimensional discrepancies are to be brought to the immediate attention of the originator. Responsibility cannot be accepted for alteration and/or deviation from this design without prior written consent. Copyright reserved.

This drawing may only be used under license for the client and location specified in the title block. It may not be copied or disclosed to any other third party without prior written consent. It is the responsibility of the Client to check Local Authorities are correctly indicated and that relevant Party Wall Notices (usually served via Surveyor) were required have been served to adjoining neighbours prior to any commencement of works. No responsibility will be held by S. Harvey for any failure in the above.

 


PROPOSED FRONT ELEVATION
(WEST)

PROPOSED SIDE ELEVATION
(SOUTH)

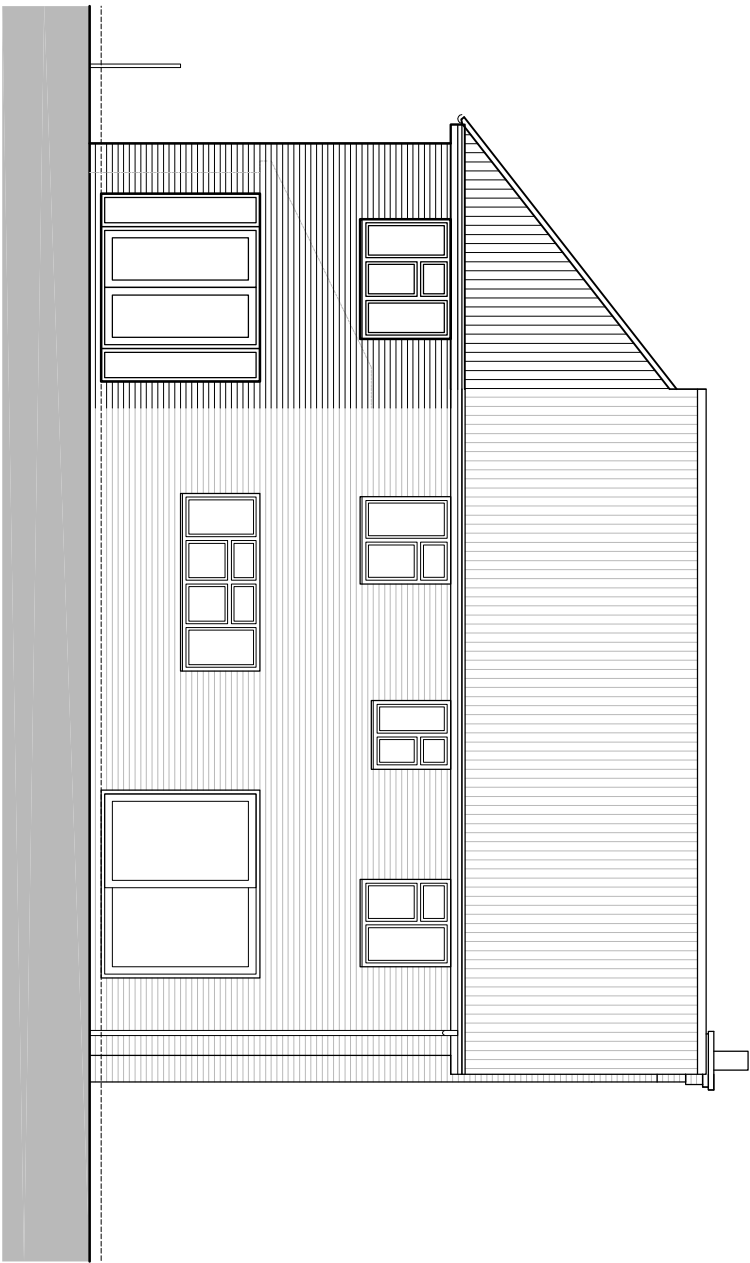


PROPOSED REAR ELEVATION
(EAST)

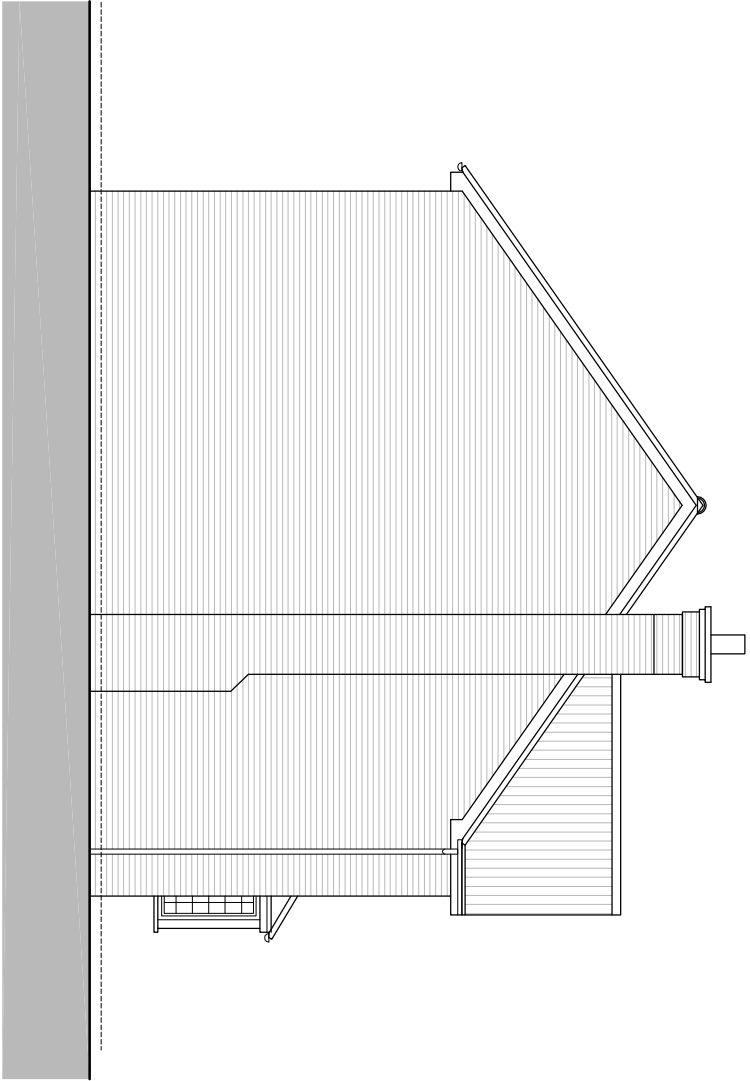

PROPOSED SIDE ELEVATION
(NORTH)

PLANNING

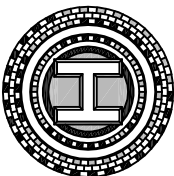Revision	
	
S. Harvey 2 Greenfield Way, Storrington, West Sussex, RH20 4PY T: 07833 178649 E: simonharvey@hotmail.com	
Client: M.Smith & C.Brockes	
Project: Two Storey Side Extension & Garage conversion	
Address: 19 Appletree Walk, Climping, Littlehampton, West Sussex, BN17 5QN	
Drawing Title: PROPOSED ELEVATIONS	
Drawing Number: 39_105	
Date: May 2020	
Scale: 1:100 @A3	

RUN DISTRICT COUNCIL CM/18/20/HH