

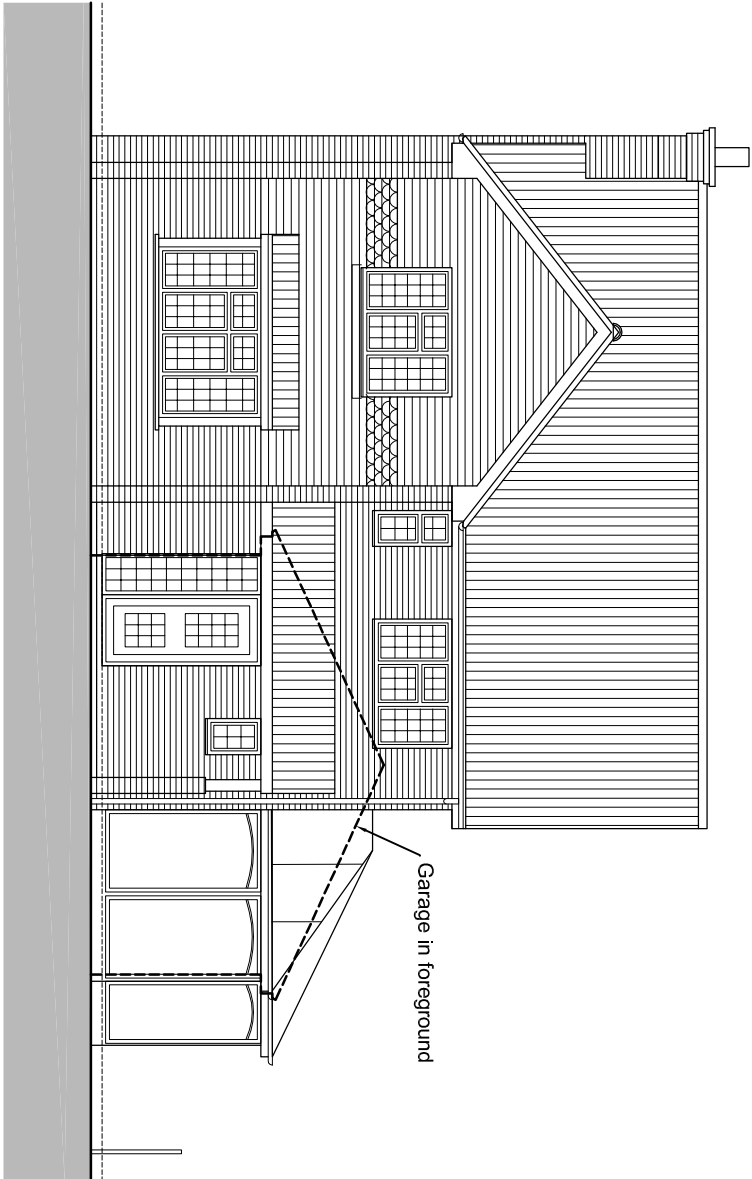


This drawing is to be read in conjunction with all other relevant drawings and specifications. Do not scale from this drawing (Unless for planning purposes). Use figured dimensions only. All levels and dimensions to be checked on site prior to commencement of works on site. All dimensional discrepancies are to be brought to the immediate attention of the officer. Responsibility cannot be accepted for alteration and/or deviation from this design without prior Copyright reserved.


This drawing may only be used under license for the client and location specified in the title block. It may not be copied or disclosed to any other third party without written consent. It is the responsibility of the client to check Local Authorities are correctly indicated and that relevant Party Wall Notices (usually served via a Surveyor) were required have been served to adjoining neighbours prior to any commencement of works. No responsibility will be held by S.Harvey for any failure in the above.

 


EXISTING FRONT ELEVATION  
(WEST)

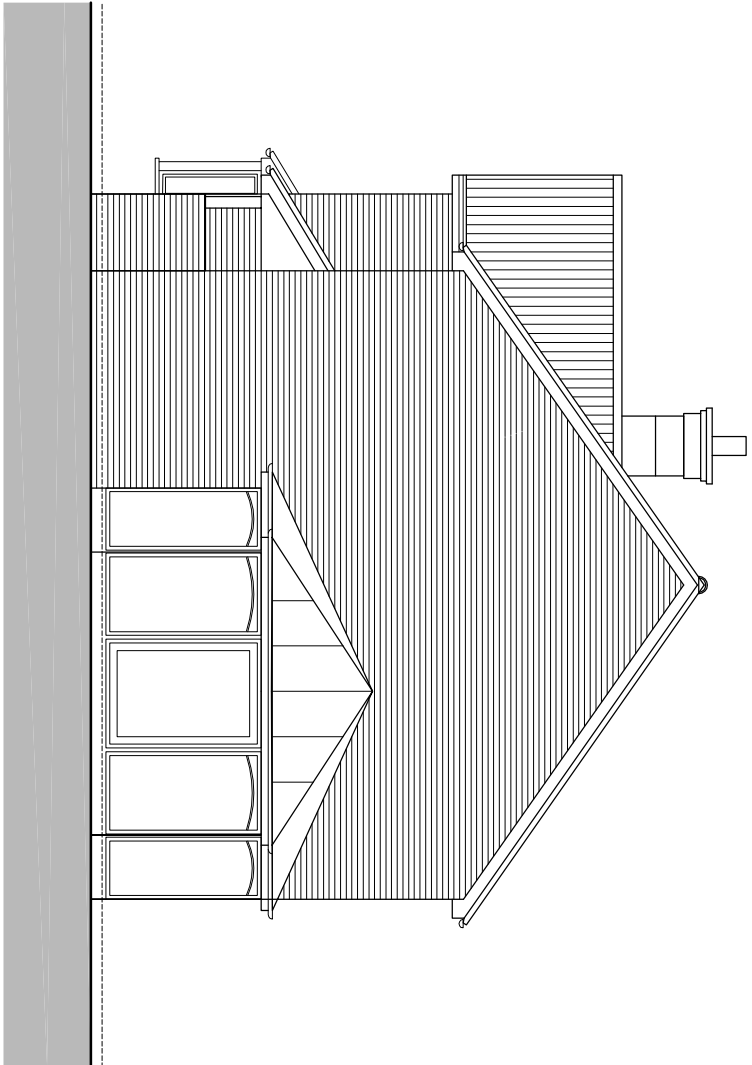

EXISTING SIDE ELEVATION  
(SOUTH)

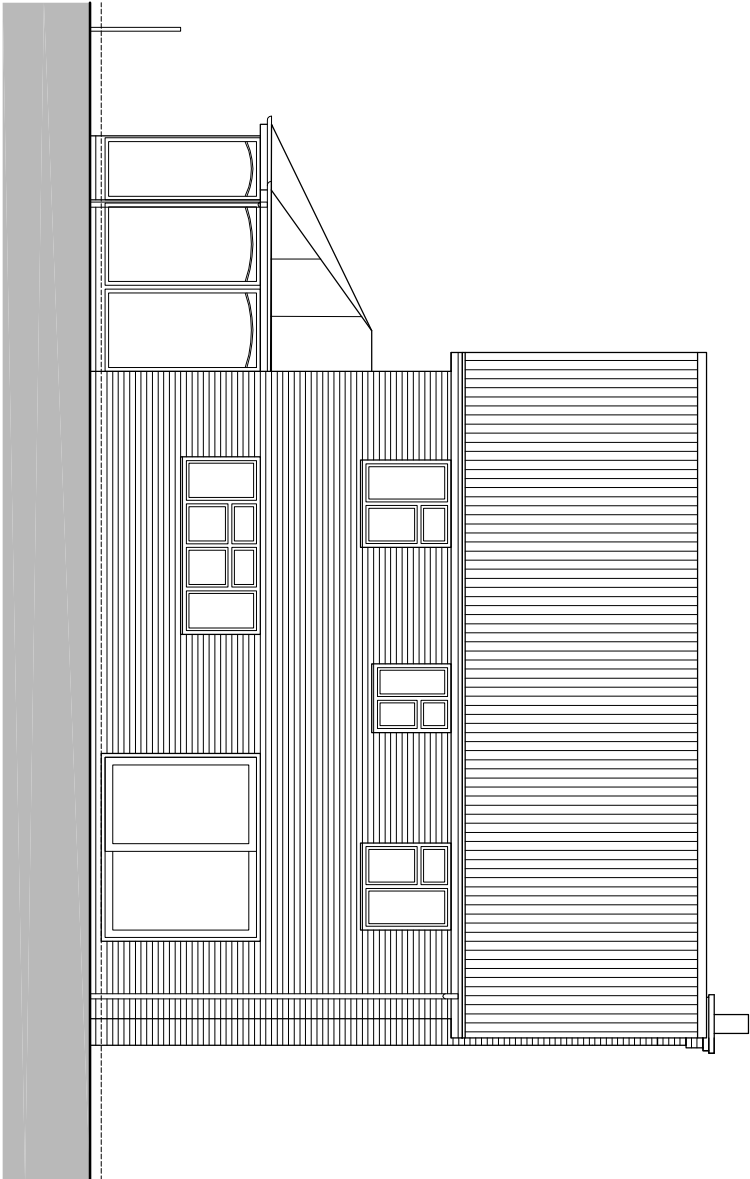


EXISTING REAR ELEVATION  
(EAST)

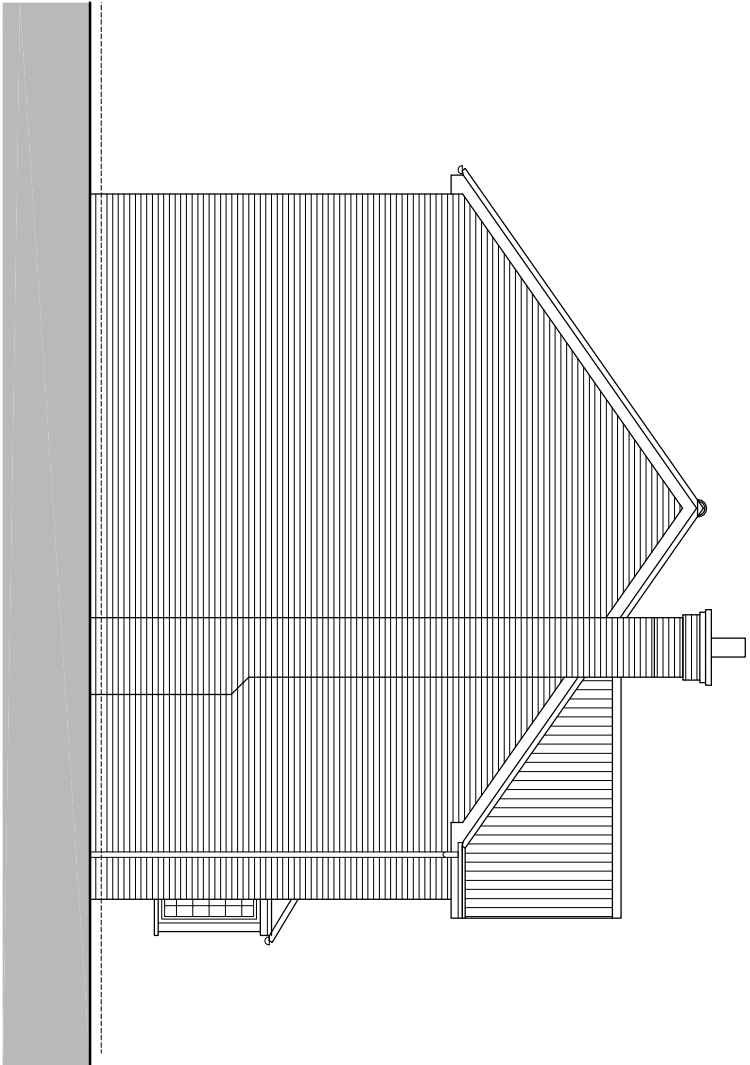

EXISTING SIDE ELEVATION  
(NORTH)

# PLANNING
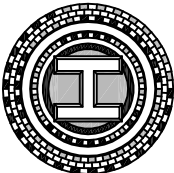
| Revision                                                                               |   |
|----------------------------------------------------------------------------------------|---|
|                                                                                        |   |
|     | <b>S.Harvey</b><br>2 Greenfield Way,<br>Storrington,<br>West Sussex,<br>RH20 4PY<br>T: 07833 178649<br>E: simonharvey@hotmail.com |
| Client: M.Smith & C.Brookes                                                            | Project: Two Storey Side Extension<br>& Garage conversion                                                                         |
| Address: 19 Appletree Walk,<br>Climping,<br>Littlehampton,<br>West Sussex,<br>BN17 5QN |   |
| Drawing Title: EXISTING ELEVATIONS                                                     |   |
| Drawing Number: 39_103                                                                 | Scale: 1:100 @A3   |
| Date: May 2020                                                                         |   |

RUN DISTRICT COUNCIL CM/18/20/HH