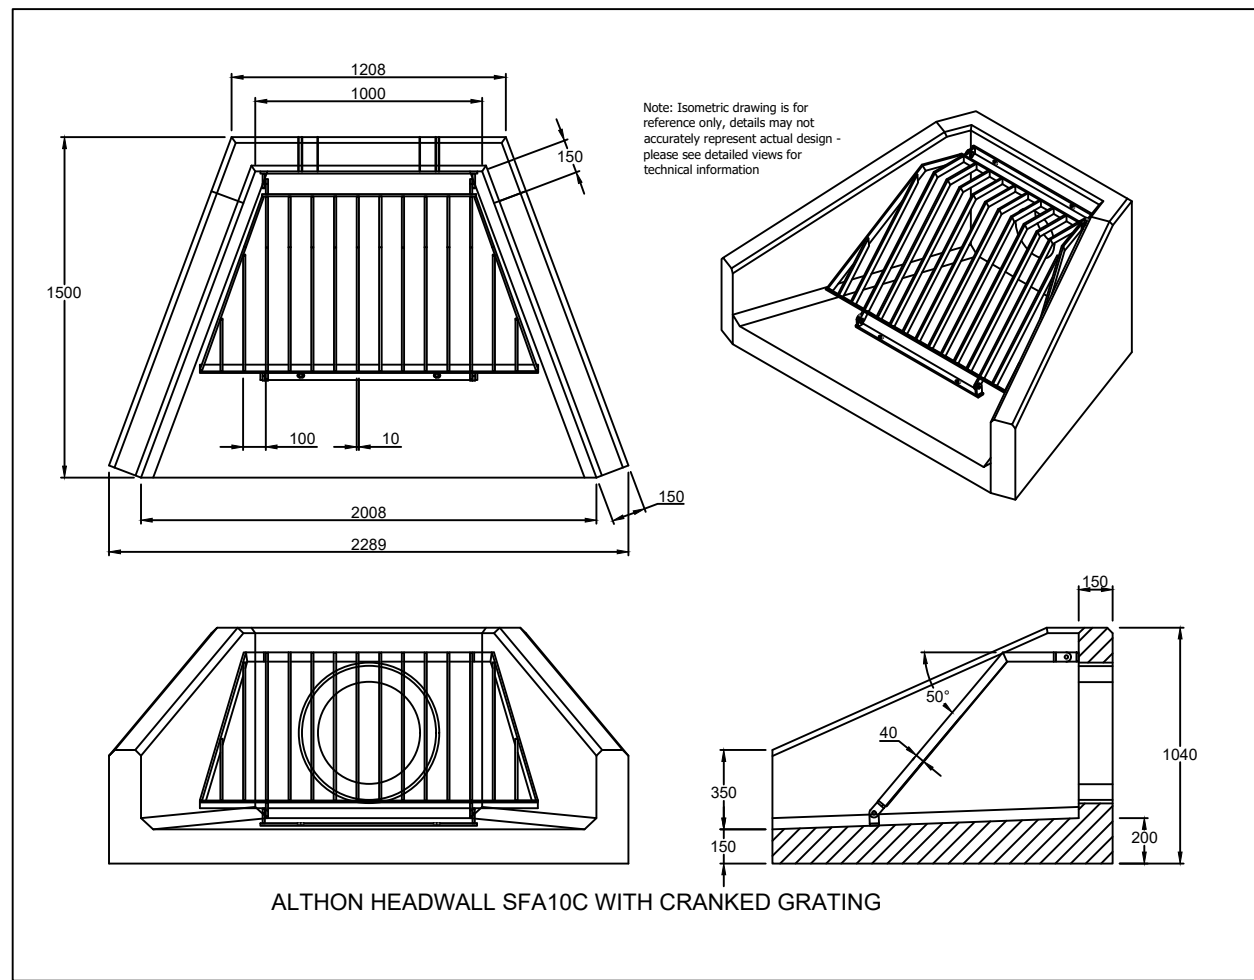


T-T	Basin 5 Datum: 1.000M AOD EXISTING CHAINAGE (m) EXISTING LEVELS (m) EARTHWORK LEVELS (m)
Datum: 1.000M AOD	Basin 5 Datum: 1.000M AOD EXISTING CHAINAGE (m) EXISTING LEVELS (m) EARTHWORK LEVELS (m)
EXISTING CHAINAGE (m)	Basin 5 Datum: 1.000M AOD EXISTING CHAINAGE (m) EXISTING LEVELS (m) EARTHWORK LEVELS (m)
EXISTING LEVELS (m)	Basin 5 Datum: 1.000M AOD EXISTING CHAINAGE (m) EXISTING LEVELS (m) EARTHWORK LEVELS (m)
EARTHWORK LEVELS (m)	Basin 5 Datum: 1.000M AOD EXISTING CHAINAGE (m) EXISTING LEVELS (m) EARTHWORK LEVELS (m)

U-U			
Datum: 1.000M AOD			
EXISTING CHAINAGE (m)		0.000 0.198	5.282 5.591 7.633 8.568
EXISTING LEVELS (m)		4.742	4.727 4.750 4.768
EARTHWORK LEVELS (m)		3.350 3.350	5.044

V-V			
Datum: 2.000M AOD			
EXISTING CHAINAGE (m)		0.000	1.674
EXISTING LEVELS (m)		5.223	6.507
EARTHWORK LEVELS (m)		3.350	5.011

Headwall Sections - Basin 5

[illegible]

Site Boundary

Adaptable Surface Water Sewers (ICOSA)

Adaptable Flow Control Manhole (ICOSA)

Swale

Cellular Storage Tanks

Proposed Headwall

Tree to be removed

Riparian Protection Area and TPF

(Tree Protection Plan Based on Architectural's drawing number 044621-B, revision 03, issued to RCP in .dwg format on 01-03-2024.)

Existing Ground

Proposed Ground



Localised Ground Re-profiling (max gradient 1:3)

Legend symbols include:

- Site Boundary: A thick black line.
- Adaptable Surface Water Sewers (ICOSA): A blue line with a circle and 'S1'.
- Adaptable Flow Control Manhole (ICOSA): A blue line with a circle, 'X', and 'S1'.
- Swale: A series of blue lines with upward-pointing arrows.
- Cellular Storage Tanks: A grid of blue rectangles with a black trapezoidal structure on top.
- Proposed Headwall: A dashed blue line with a black trapezoidal structure on top.
- Tree to be removed: A green tree symbol.
- Riparian Protection Area and TPF: A blue shaded area with a red circle and 'RIP' label.
- Existing Ground: A solid green line.
- Proposed Ground: A dashed blue line.
- Localised Ground Re-profiling (max gradient 1:3): A solid orange line.

All existing ditches and culverts being retained are to be cleaned out to the satisfaction of the ADC drainage engineer

1. EXISTING SERVICES. Depth of existing services must be determined prior to works commencing. The contractor is responsible for establishing underground services in accordance with HSE Guidance note HS (G) 47. Any services which would be within the proposed construction layers must be lowered to below the sub-base.

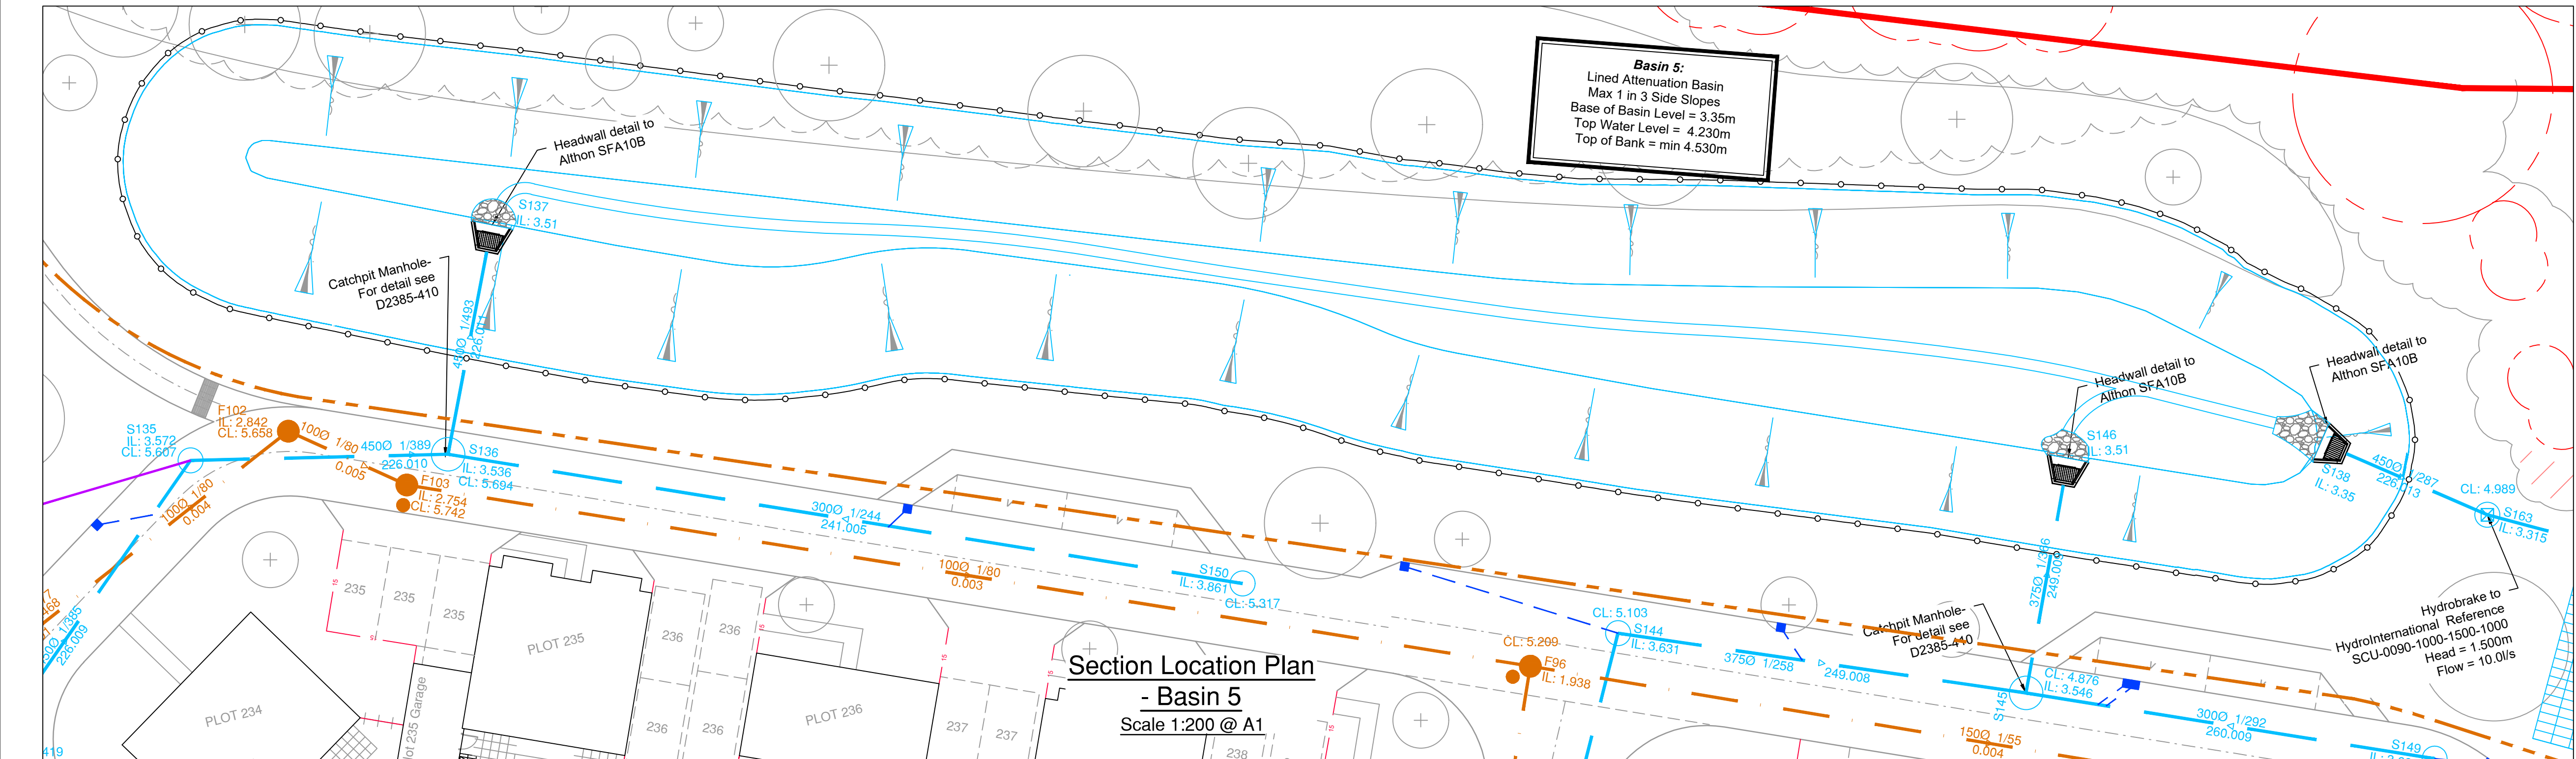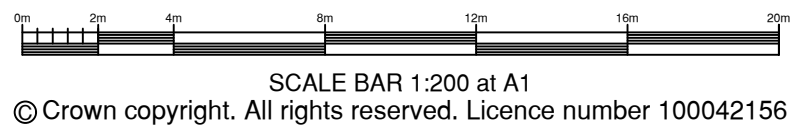

1. This drawing is to be read in conjunction with all other BP Civils drawings, and with all relevant Architect's and Engineer's drawings and specification. Any discrepancies found are to be reported immediately to the Engineer.

3. This drawing is to be read in conjunction with all other BP's Drawings and, with all relevant Architect's and Engineer's drawings and specifications. All discrepancies found are to be reported immediately to the Employer.
4. BP Civils accepts no responsibility for inaccuracies in data provided by third parties such as topographic surveys or Ordnance Survey mapping.
5. Do not scale, work to figured dimensions only. All dimensions are in millimetres unless noted otherwise and all levels are in metres from the topographic survey datum.
6. Any information given regarding existing underground services is given in good faith after consultation with the relevant authority, however accuracy is not certain. The main contractor is responsible for checking the accuracy of the data prior to work commencing and taking due care whilst undertaking the works.
7. All dimensions to be checked on site. All details and dimensions relating to sub-contractors work must be checked and agreed between the sub-contractor or supplier and the general contractor.
8. The electronic information from this drawing can not be guaranteed to be identical to each and every printed dimension. It may be used for setting out and detailing. BP Civils logo and company information must be removed from copies if information is re-used.
9. Where used, this map is based on or reproduced from Ordnance Survey data. It is used here with permission from Ordnance Survey under the control of His Majesty's Stationary Office (© Crown Copyright). Licence number: 100022432. BP Civils accept no liability for any inaccuracies with the data.
10. The client shall ensure that all licences, consents and approvals required to implement the works are in place prior to commencing construction.

**SUBJECT TO ADOPTING
AUTHORITY APPROVAL WHERE
APPLICABLE**

Original Issue			
Rev.	Date	Amendments	
 BPCIVILS Infrastructure Design and Transport Planning Consultants 22 West Barn, Norton Lane, Chichester, West Sussex PO20 3AF Tel: 01243 210418 www.bpcivils.co.uk enquiries@bpcivils.co.uk			
Drawing Status		FOR TENDER	
Client			
Foreman Homes Ltd			
Project			
Land West of Church Lane & Horsemere Green Lane, Climping			
Drawing Title			
Headwall Details			
Scale at A1	Date	Drawn by	Checked by
	Jul 25	JHL	LDF
Project No			D2385
Drawing Code		Drawing No	Rev.
000-BPC-WD-ZZ-D-C		D494	-