


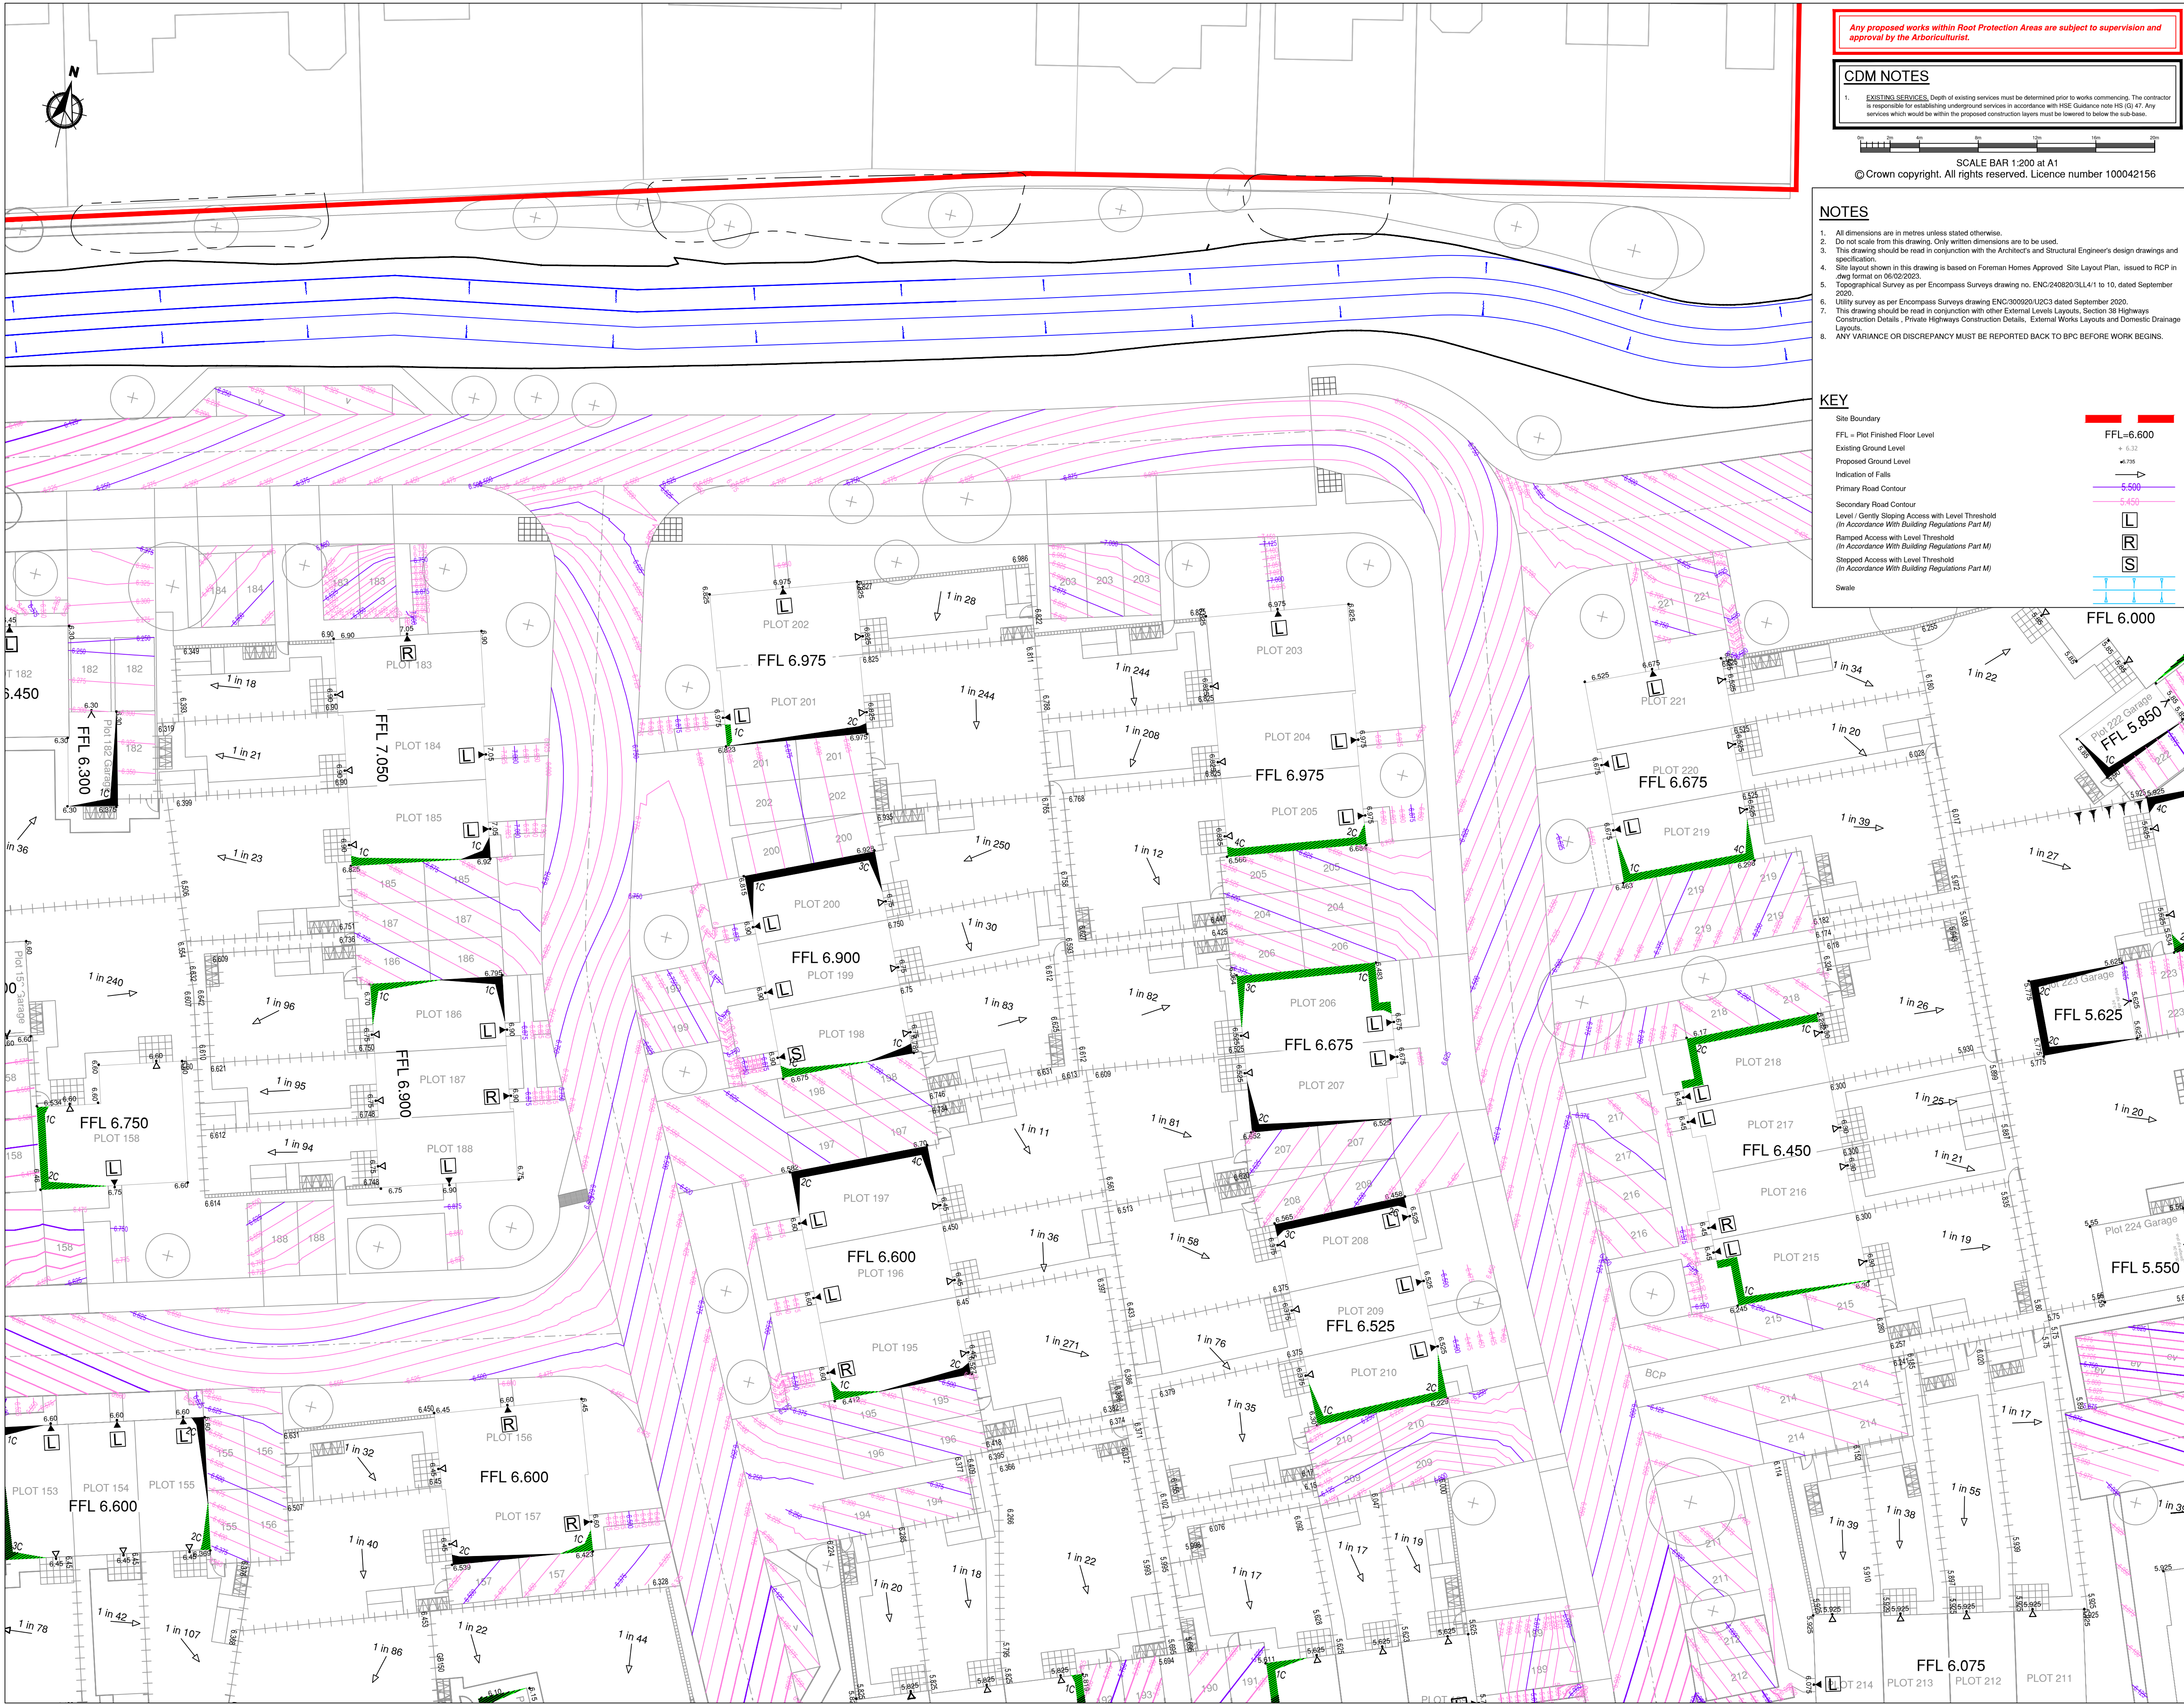

Any proposed works within Root Protection Areas are subject to supervision and approval by the Arboriculturist.

CDM NOTES

1. EXISTING SERVICES: Depth of existing services must be determined prior to works commencing. The contractor is responsible for establishing underground services in accordance with HSE Guidance note HS (G) 47. Any services which would be within the proposed construction layers must be lowered to below the sub-base.

0m 20m 40m 60m 80m 100m 120m

SCALE BAR 1:200 at A1

© Crown copyright. All rights reserved. Licence number 100042156

- NOTES
1. All dimensions are in metres unless stated otherwise.

2. Do not scale from this drawing. Only written dimensions are to be used.

3. This drawing should be read in conjunction with the Architect's and Structural Engineer's design drawings and specifications.

4. Site layout shown in this drawing is based on Foreman Homes Approved Site Layout Plan, issued to RCP in dwg format on 06/02/2023.

5. Topographical Survey as per Encompass Surveys drawing no. ENC/240820/3LL/4/1 to 10, dated September 2020.

6. Utility survey as per Encompass Surveys drawing ENC/200920/U2C3 dated September 2020.

7. This drawing should be read in conjunction with other External Levels Layouts, Section 36 Highways Construction Details, Private Highways Construction Details, External Works Layouts and Domestic Drainage Layouts.

8. ANY VARIANCE OR DISCREPANCY MUST BE REPORTED BACK TO BPC BEFORE WORK BEGINS.

KEY

Site Boundary

FFL = Plot Finished Floor Level

Existing Ground Level

Proposed Ground Level

Indication of Falls

Primary Road Contour

Secondary Road Contour

Level / Gently Sloping Access with Level Threshold
(In Accordance With Building Regulations Part M)

Ramped Access with Level Threshold
(In Accordance With Building Regulations Part M)

Stepped Access with Level Threshold
(In Accordance With Building Regulations Part M)

Swale

FFL=6.000

+ 6.32

6.755

6.500

6.450

-0.050

-0.100

- NOTES
1. This drawing is to be read in conjunction with all other BP Civils drawings, and with all relevant Architect's and Engineer's drawings and specification. Any discrepancies found are to be reported immediately to the Engineer.

2. BP Civils accepts no responsibility for inaccuracies in data provided by third parties such as topographic surveys or Ordnance Survey mapping.

3. Do not scale work to figured dimensions only. All dimensions are in millimetres unless noted otherwise and all levels are in metres from the topographic survey datum.

4. Any information given regarding existing underground services is given in good faith after consultation with the relevant authority, however accuracy is not certain. The main contractor is responsible for checking all information on site prior to work commencing and taking due care whilst undertaking the works.

5. All dimensions to be checked on site. All details and dimensions relating to sub-contractors work must be checked and agreed between the sub-contractor or supplier and the general contractor.

6. The electronic information from this drawing can not be guaranteed as dimensionally drawn exact. Figured dimensions must be used for setting out and detailing. BP Civils logos and company information must be removed from copies if information is re-used.

7. Where used, this map is based on or reproduced from Ordnance Survey material with the permission of Ordnance Survey on behalf of the controller of His Majesty's Stationery Office (© Crown Copyright. Licence number: 100022432. BP Civils accept no liability for any inaccuracies with the data.

8. The client shall ensure that all licences, consents and approvals required to implement the works are in place prior to commencing construction.

1 2 

1:200 SHEET KEY PLAN

P01	29/08/25	Edging annotation revised, plot 183 path contours amended.
Rev.	Date	Amendments

BP CIVILS

Infrastructure Design and Transport Planning Consultants
2 West Barn, Norton Lane, Chichester, West Sussex PO20 3AF
Tel: 01243 210418
www.bpcivils.co.uk enquiries@bpcivils.co.uk

Drawing Status

FOR TENDER
NOT FOR CONSTRUCTION

Client

Foreman Homes Ltd

Project

Land West of Church Lane & Horsemere Green Lane, Climping

Drawing Title

External Levels Layout
Sheet 7 of 22

Scale at A1

Date

Drawn By

Checked By

Project No.

1:200

Jul 25

JHL

LDF

D2385

Drawing Code

Drawing No.

Rev.

000-BPC-WD-ZZ-D-C

E507

P01