


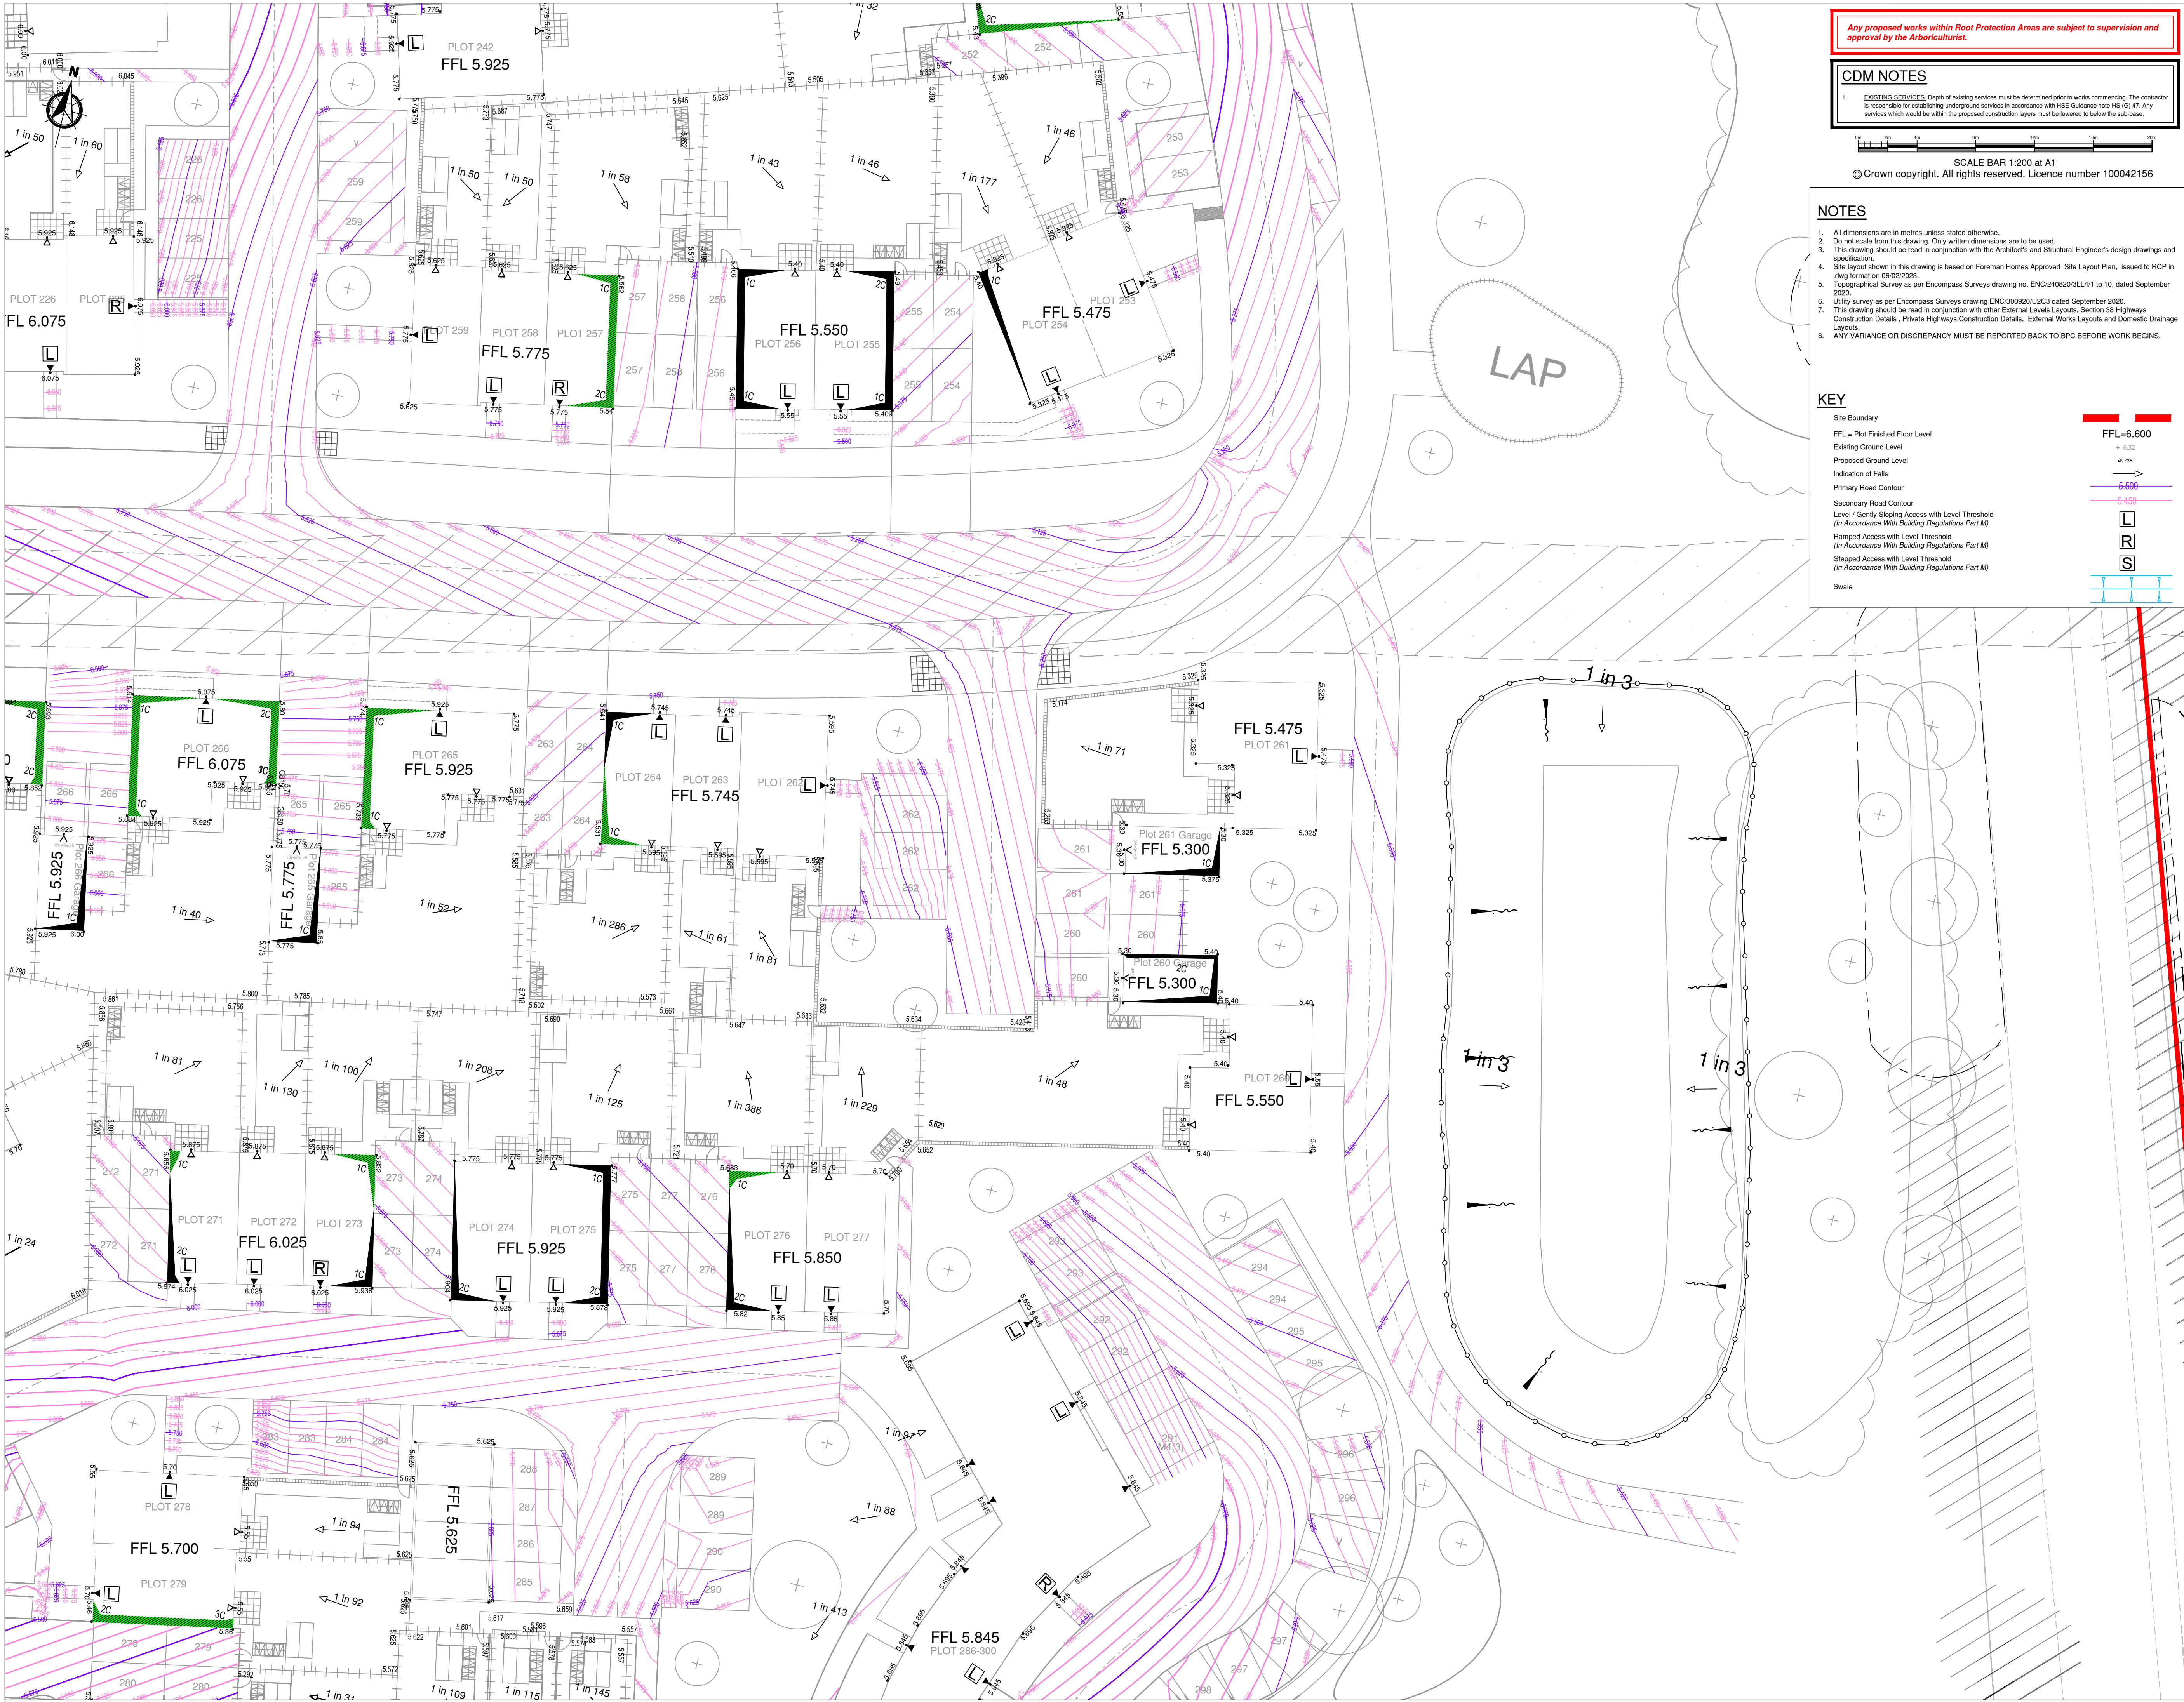

Any proposed works within Root Protection Areas are subject to supervision and approval by the Arboriculturist.

CDM NOTES

1. **EXISTING SERVICES:** Depth of existing services must be determined prior to works commencing. The contractor is responsible for establishing underground services in accordance with HSE Guidance note HS (G) 47. Any services which would be within the proposed construction layers must be lowered to below the sub-base.

SCALE BAR 1:200 at A1
© Crown copyright. All rights reserved. Licence number 100042156

- NOTES**
- All dimensions are in metres unless stated otherwise.
 - Do not scale from this drawing. Only written dimensions are to be used.
 - This drawing should be read in conjunction with the Architect's and Structural Engineer's design drawings and specifications.
 - Site layout shown in this drawing is based on Foreman Homes Approved Site Layout Plan, issued to RCP in dwg format on 06/02/2023.
 - Topographical Survey as per Encompass Surveys drawing no. ENC240820/3LL4/1 to 10, dated September 2020.
 - Utility survey as per Encompass Surveys drawing ENC300920/U2C3 dated September 2020.
 - This drawing should be read in conjunction with other External Levels Layouts, Section 36 Highways Construction Details, Private Highways Construction Details, External Works Layouts and Domestic Drainage Layouts.
 - ANY VARIANCE OR DISCREPANCY MUST BE REPORTED BACK TO BPC BEFORE WORK BEGINS.

KEY

Site Boundary

FFL = Plot Finished Floor Level

Existing Ground Level

Proposed Ground Level

Indication of Falls

Primary Road Contour

Secondary Road Contour

Level / Gently Sloping Access with Level Threshold
(In Accordance With Building Regulations Part M)

Ramped Access with Level Threshold
(In Accordance With Building Regulations Part M)

Stepped Access with Level Threshold
(In Accordance With Building Regulations Part M)

Swale

FFL=6.600

+ 6.32

6.75

6.600


6.450

L

R

S

- NOTES**
- This drawing is to be read in conjunction with all other BP Civils drawings, and with all relevant Architect's and Engineer's drawings and specification. Any discrepancies found are to be reported immediately to the Engineer.
 - BP Civils accepts no responsibility for inaccuracies in data provided by third parties such as topographic surveys or Ordnance Survey mapping.
 - Do not scale. Work to figured dimensions only. All dimensions are in millimetres unless noted otherwise and all levels are in metres from the topographic survey datum.
 - Any information given regarding existing underground services is given in good faith after consultation with the relevant authority, however accuracy is not certain. The main contractor is responsible for checking all information on site prior to work commencing and taking due care whilst undertaking the works.
 - All dimensions to be checked on site. All details and dimensions relating to sub-contractors work must be checked and agreed between the sub-contractor or supplier and the general contractor.
 - The electronic information from this drawing can not be guaranteed as dimensionally drawn exact. Figured dimensions must be used for setting out and detailing. BP Civils logos and company information must be removed from copies if information is re-used.
 - Where used, this map is based on or reproduced from Ordnance Survey material with the permission of Ordnance Survey on behalf of the controller of His Majesty's Stationery Office (c) Crown Copyright. Licence number: 10022432. BP Civils accept no liability for any inaccuracies with the data.
 - The client shall ensure that all licences, consents and approvals required to implement the works are in place prior to commencing construction.

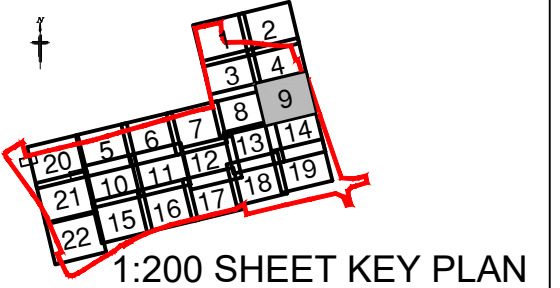

P01	29/08/25	Edging annotation revised
Rev.	Date	Amendments

BP CIVILS
Infrastructure Design and Transport Planning Consultants
2 West Barn, Norton Lane, Chichester, West Sussex PO20 3AF
Tel: 01243 210418
www.bpcivils.co.uk enquiries@bpcivils.co.uk

Drawing Status	FOR TENDER NOT FOR CONSTRUCTION			
Client	Foreman Homes Ltd			
Project	Land West of Church Lane & Horsemere Green Lane, Climping			
Drawing Title	External Levels Layout Sheet 9 of 22			
Scale at A1	Date	Drawn By	Checked By	Project No.
1:200	Jul 25	JHL	LDF	D2385
Drawing Code	Drawing No.	Rev.	Drawing No.	Rev.
000-BPC-WD-ZZ-D-C	E509	P01		