


MATERIALS LEGEND -

-  flint wall
-  brick wall
-  tiled roof
-  wavy edge timber boarding

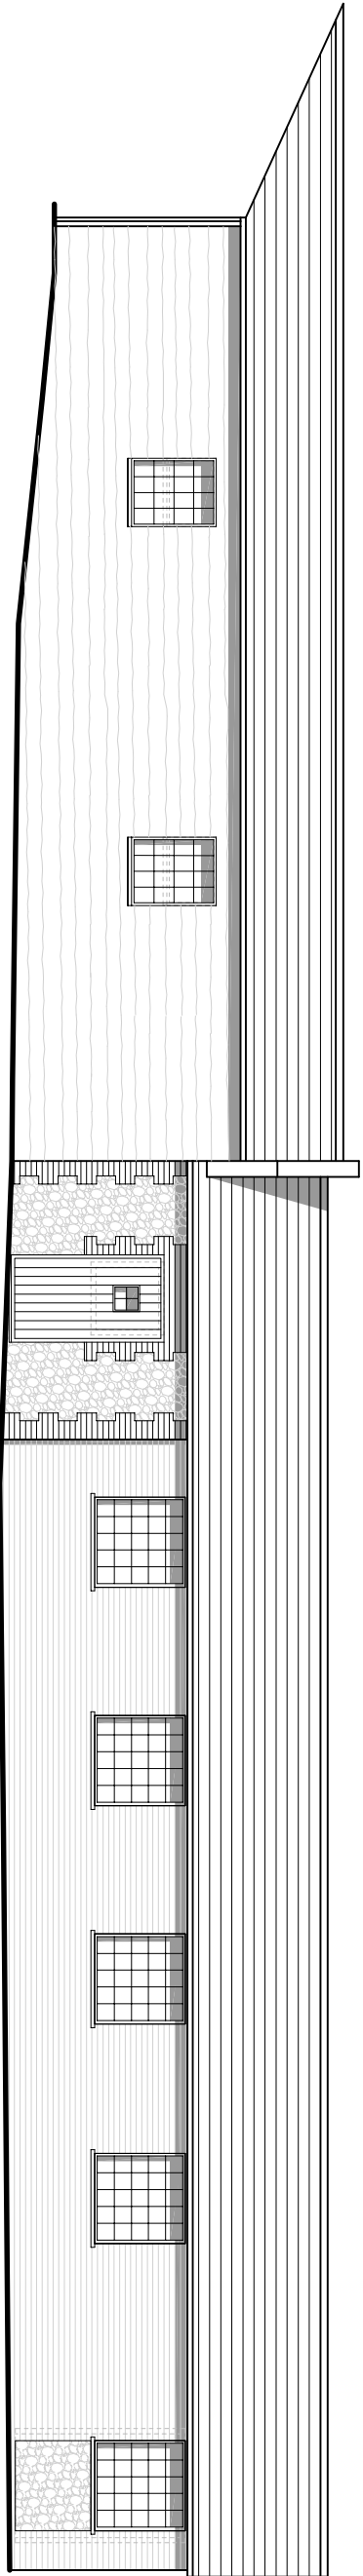

5

3.00m DATUM

INTERNAL WEST ELEVATION

SCALE 1:100

0 1 2 3 4 5m

The drawing is the copyright of CMcDesign and may not be copied, altered or reproduced in any form without the written consent of CMcDesign.

It is the responsibility of the building owner to draw up all legal agreements with adjoining property owners to cover the over hanging of any balconies, gutters, fascias or any part of the building. CMcDesign can not be held responsible in any way whatsoever for any legal costs or other costs incurred through any neighbouring disputes.

It is the sole responsibility of the building owner to comply with the party wall act 1996. CMcDesign can not be held responsible in any way if non compliance is adopted.

Use figured dimensions only, in millimetres only, unless stated otherwise.

all levels and contours to check all drawings and to verify all dimensions on the plot to works commencing any discrepancies in dimensions or boundary locations are to be brought to the attention of CMcDesign immediately before any further work takes place on the

revision

client

mr naze

stage

planning

date

oct 2016

scale

1:100 @ A3

address

beaconsfield
crockhampton lane

clipping

liffenhampton

bn1 7 5su

drawing no.

252/10/15

drawing

proposed

elevations 5 of 5

CMcdesign architectural services



lifes studio 227 horton road
higfield, southampton, so17 1ny
t 07768 997654
e studio@cmc-design.co.uk
w www.cmc-design.co.uk