


- MATERIALS LEGEND -
- flint wall
 - brick wall
 - tiled roof
 - wavy edge timber boarding

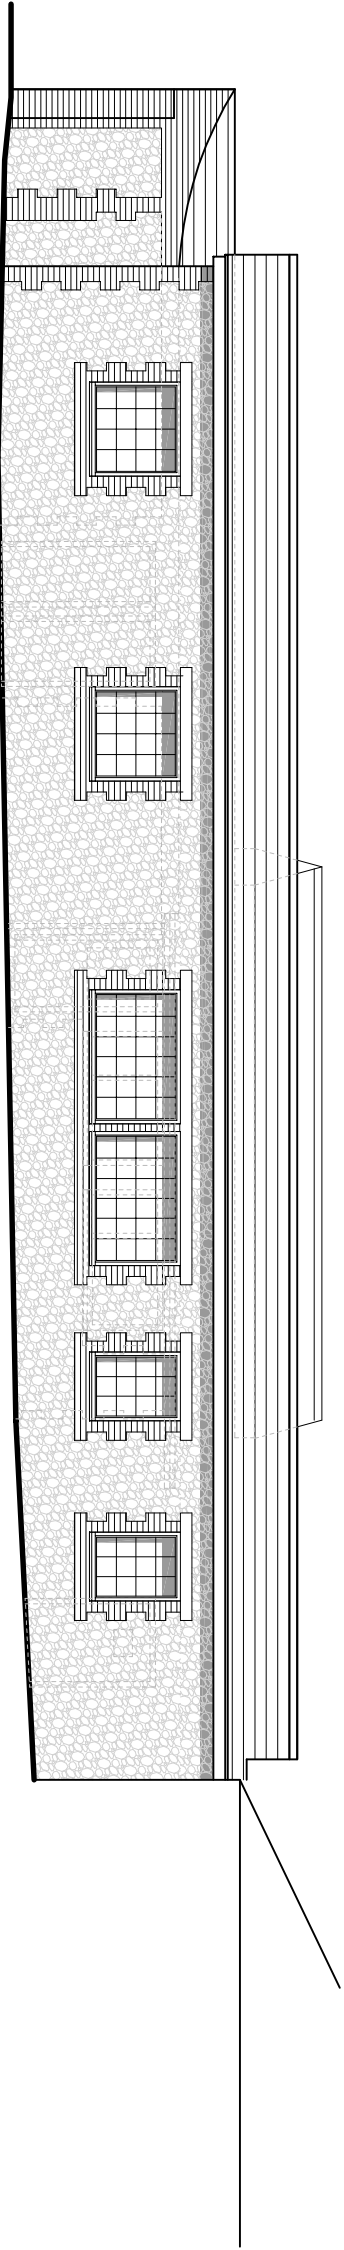

4

3.00m DATUM
INTERNAL EAST ELEVATION
SCALE 1:100

0 2 3 4 5m

The drawing is the copyright of CMCDesign and may not be copied, altered or reproduced in any form without the written consent of CMCDesign.

It is the responsibility of the building owner to draw up all legal agreements with adjoining property owners to cover the over-hanging of any fascias, gullies, balconies or any part of the building. CMCDesign can not be held responsible in any way whatsoever for any legal costs or other costs incurred through any neighbouring disputes.

It is the sole responsibility of the building owner to comply with the party wall act 1996. CMCDesign can not be held responsible in any way if non compliance is adopted.

Use figured dimensions only, in millimetres only, unless stated otherwise.

all levels and contours to be checked and verified, all dimensions on the plan to walls concerning any discrepancies in dimensions or boundary locations are to be brought to the attention of CMCDesign immediately before any further work takes place on site.

revision	client	stage	date	scale
-	mr naze	planning	oct 2016	1:100 @ A3

address
barnwood
creechmore lane
clipping
liffenhampton
bn17 5su

drawing no.
2761/01/2
proposed
elevations 4 of 5



CMCDesign architectural services

lifes studio, 27 horton road
higfield, southampton, so17 1ny
t 07668 997654
e studio@cmcdesign.co.uk
w www.cmcdesign.co.uk