


INDICATIVE

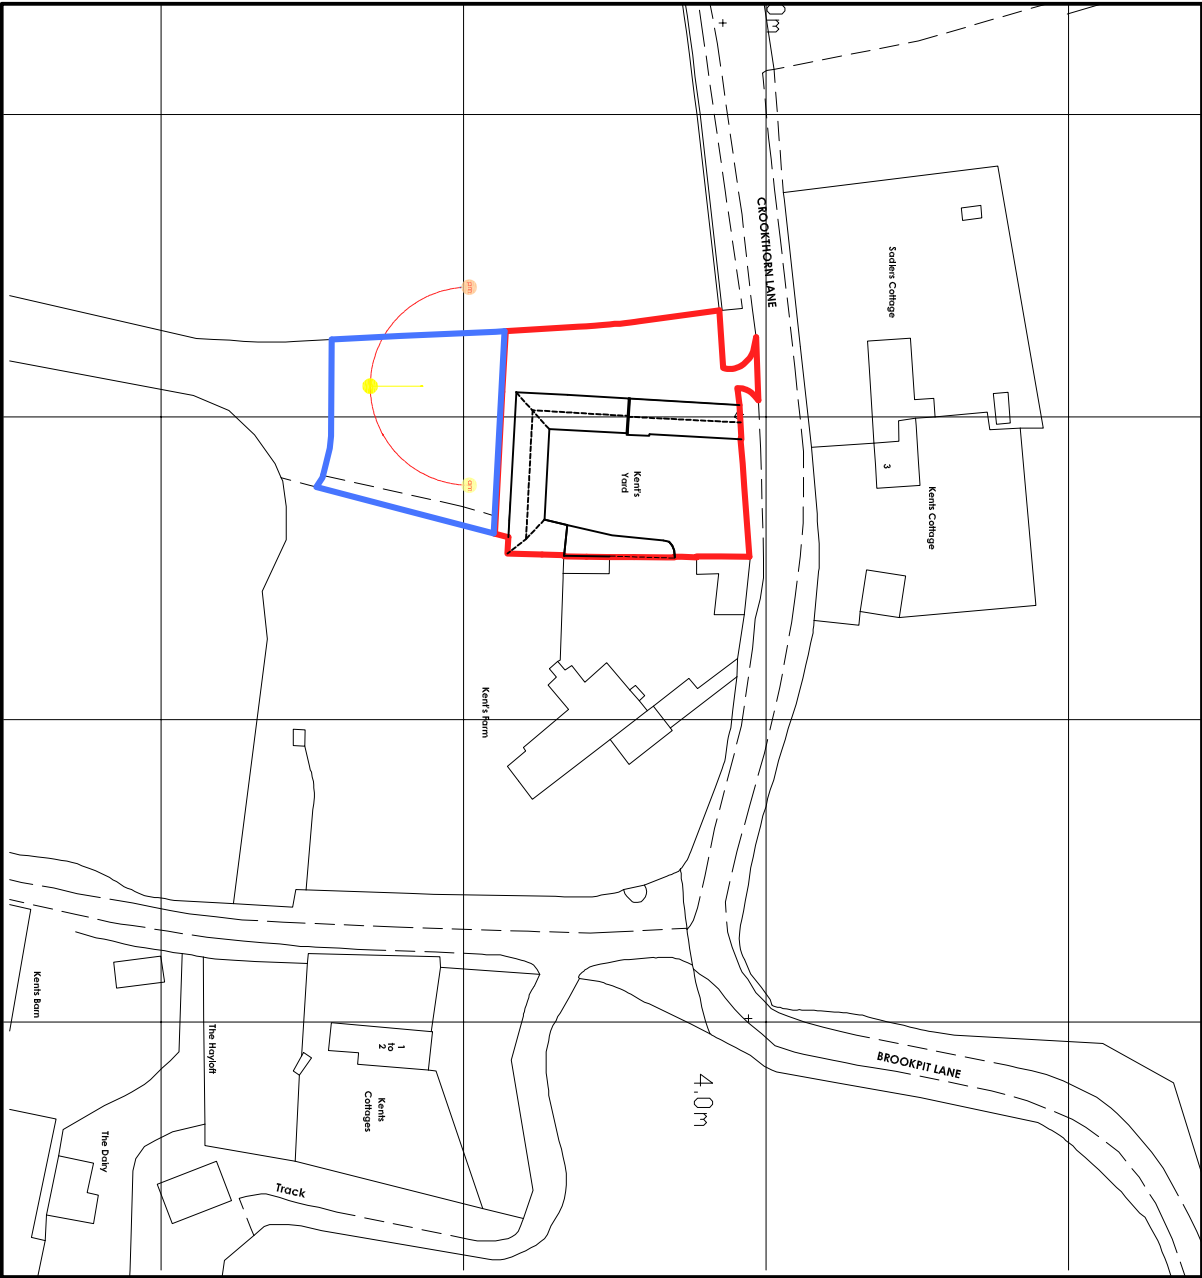

ordnance survey (c) crown copyright 2017. all rights reserved. licence number 100022432

LOCATION PLAN SCALE 1:1250


The drawing is the copyright of CMcDesign and may not be copied, altered or reproduced in any form without the written consent of CMcDesign.

It is the responsibility of the building owner to draw up all legal agreements with adjoining property owners to cover the over hanging of any fascias, gullies, balconies or any part of the building. CMcDesign can not be held responsible in any way whatsoever for any legal costs or other costs incurred through any neighbouring disputes.

It is the sole responsibility of the building owner to comply with the party wall act 1996. CMcDesign can not be held responsible in any way if non compliance is adopted.

Use figures dimensions only. In millimetres only unless stated otherwise.

all plans and contracts to check all drawings and to verify all dimensions on the plan to works commencing. any discrepancies dimensions or boundary locations are to be brought to the attention of CMcDesign immediately before any further work takes place on site.

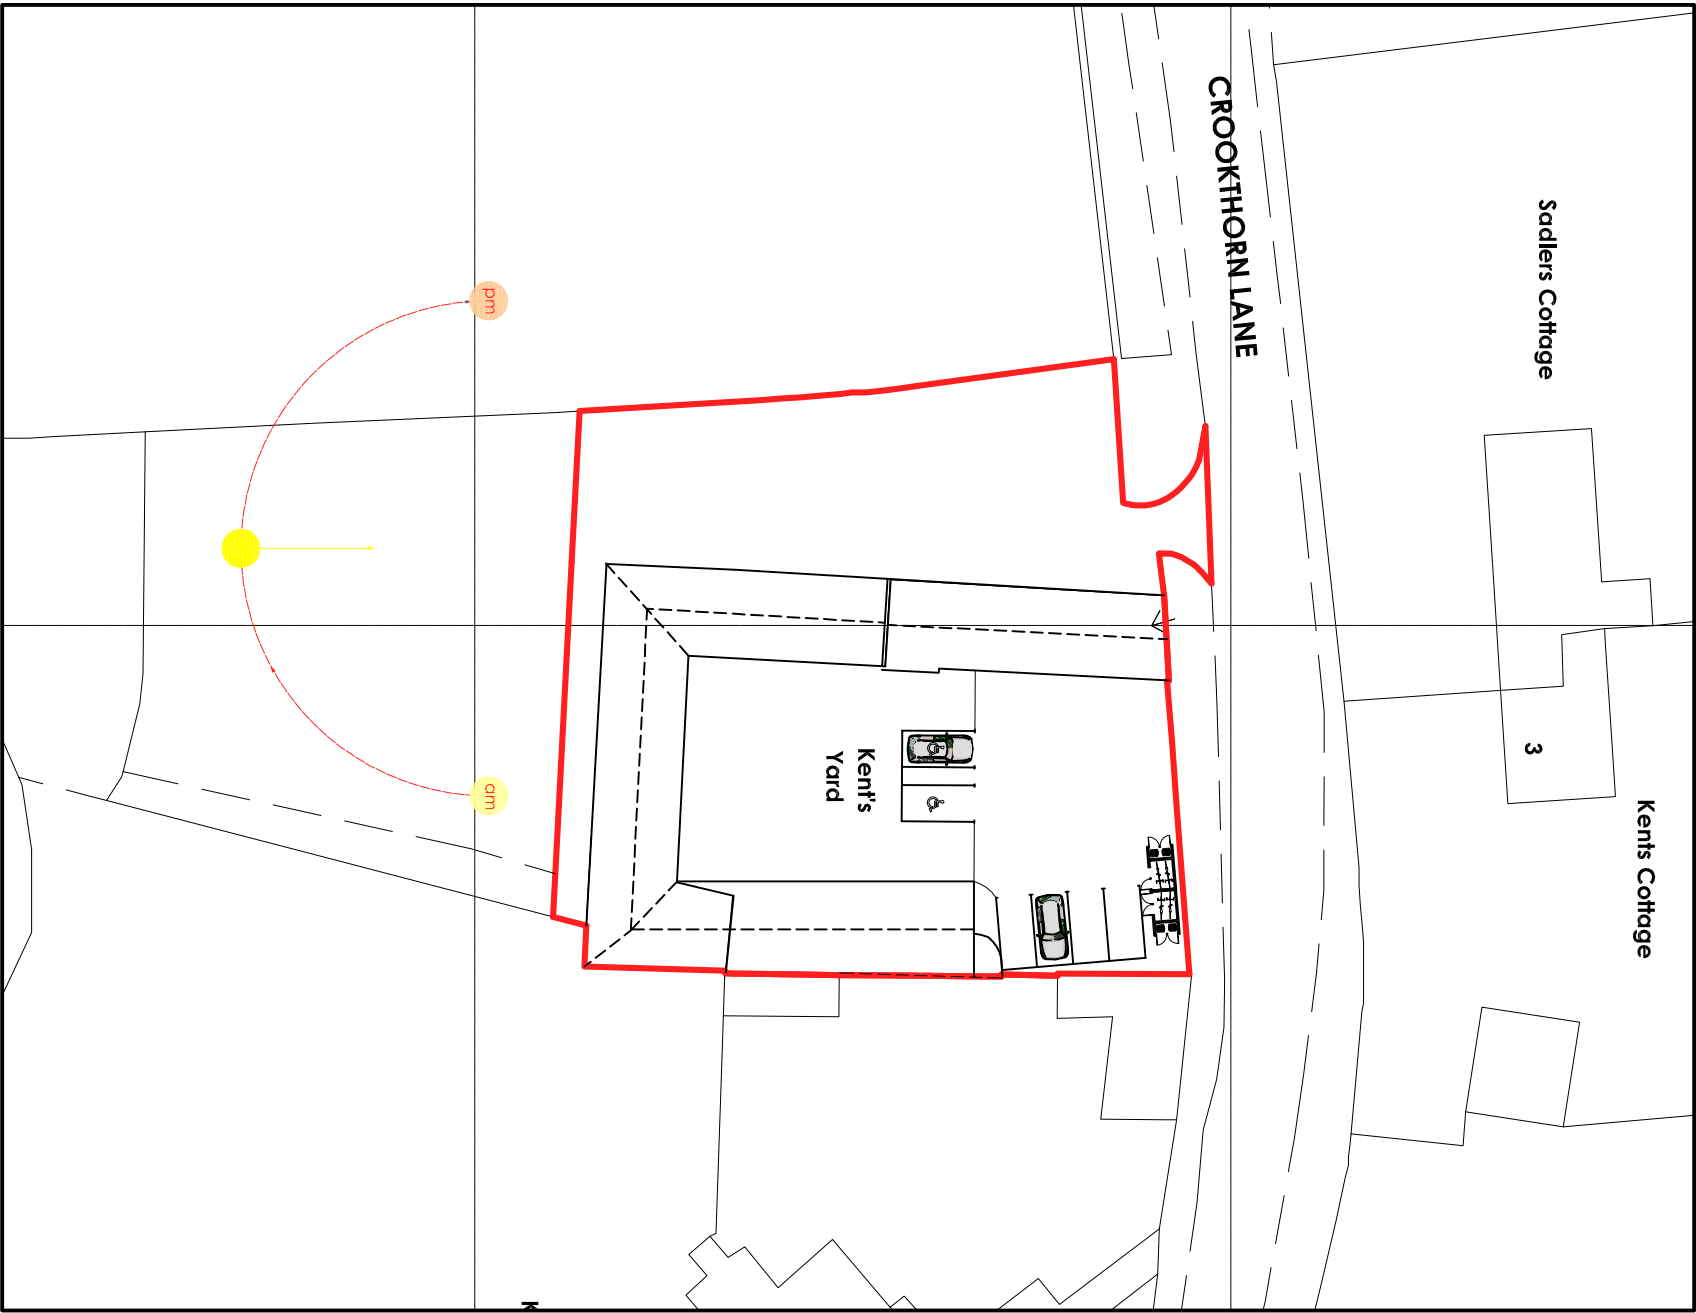

ordnance survey (c) crown copyright 2017. all rights reserved. licence number 100022432

SITE LAYOUT SCALE 1:500

revision	client
01/2017 - blue line currently added site layout added to 1:500 site plan.	mr noel
stage	date
planning	october 2016
scale	drawing no.
1:1250/500 @ A3	250/1001
address	drawing
sadlers cottage crookthorn lane	site plans



the studio 227 Marlborough Road
Highfield, Southampton, SO17 1HY
t 07648 997454
e studio@cmc-design.co.uk
w www.cmc-design.co.uk

CMcDesign architectural services