


MATERIALS LEGEND -

-  flint wall
-  brick wall
-  tiled roof

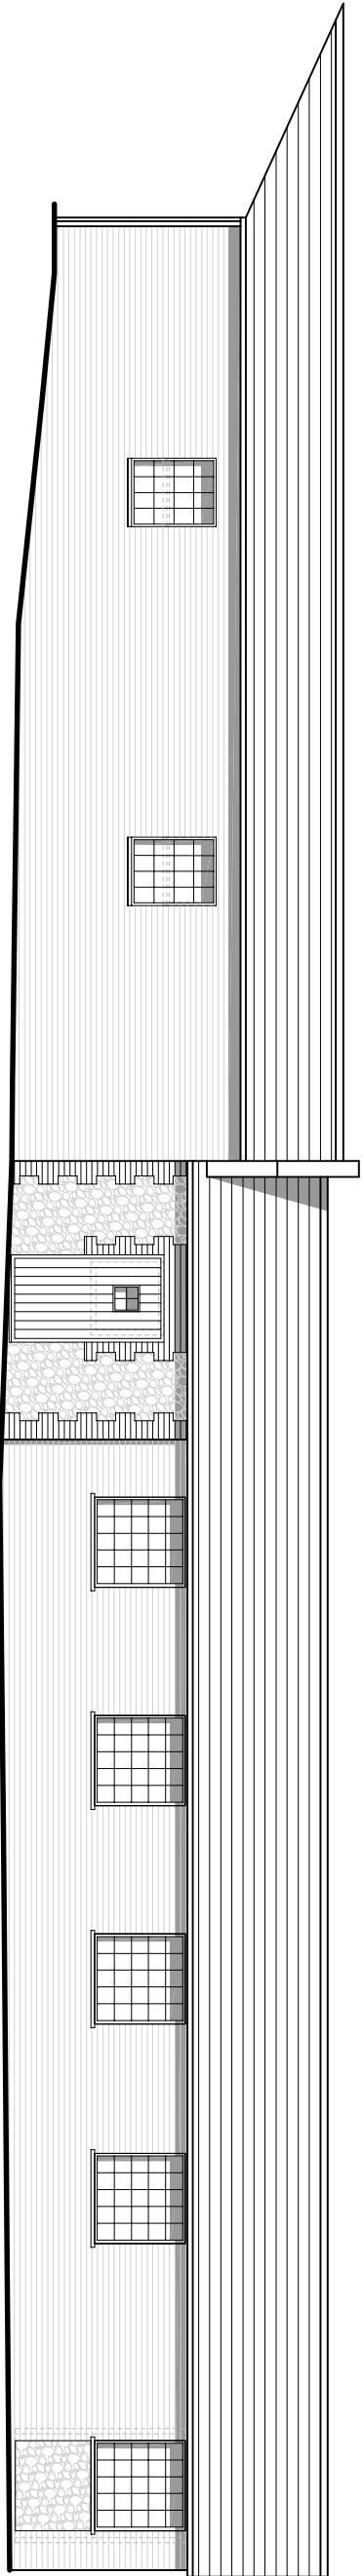

5

3.00m DATUM

INTERNAL WEST ELEVATION

SCALE 1:100

0 1 2 3 4 5m

The drawing is the copyright of CMcDesign and may not be copied, altered or reproduced in any form without the written consent of CMcDesign.

It is the sole responsibility of the building owner to draw up all legal agreements with adjoining property owners to cover the over hanging of any fascias, gutters, balconies or any part of the building. CMcDesign can not be held responsible in any way whatsoever for any legal costs or other costs incurred through any neighbouring disputes.

It is the sole responsibility of the building owner to comply with the party wall act 1996. CMcDesign can not be held responsible in any way if non compliance is adopted.

Use figured dimensions only, in millimetres only unless stated otherwise.

all levels and contours to check all drawings and to verify all dimensions on the plot to works commencing any discrepancies in dimensions or boundary locations are to be brought to the attention of CMcDesign immediately before any further work takes place on site.

revision
0 - 01/07/17 - fenestration updates.

client
mr naze

stage
planning

date
oct 2016

scale
1:100 @ A3

address
beaconsfield
creechmore lane
clipping
liffordmpton
bn17 5su

drawing no.
252/10/15

drawing
proposed
elevations 5 of 5

CMcDesign architectural services



lifes studio, 227 Marlborough road
highfield, southampton, SO17 1ny
t 07768 997654
e studio@cmc-design.co.uk
w www.cmc-design.co.uk